
 


Copyright Fineline Architects Ltd. This drawing, or any of its contents, may not be copied, reproduced or distributed without the written consent of Fineline Architects. Do not scale off this drawing. Figured dimensions to be taken from this drawing only. All contractors, subcontractors and/or specialists are responsible for taking and checking all dimensions relating to their work on site. This drawing is to be read in conjunction with all consultants information.

Revision	Issue Date	Drm	Chk
A - STREET NAME ADDED	16.09.24	CA	CA

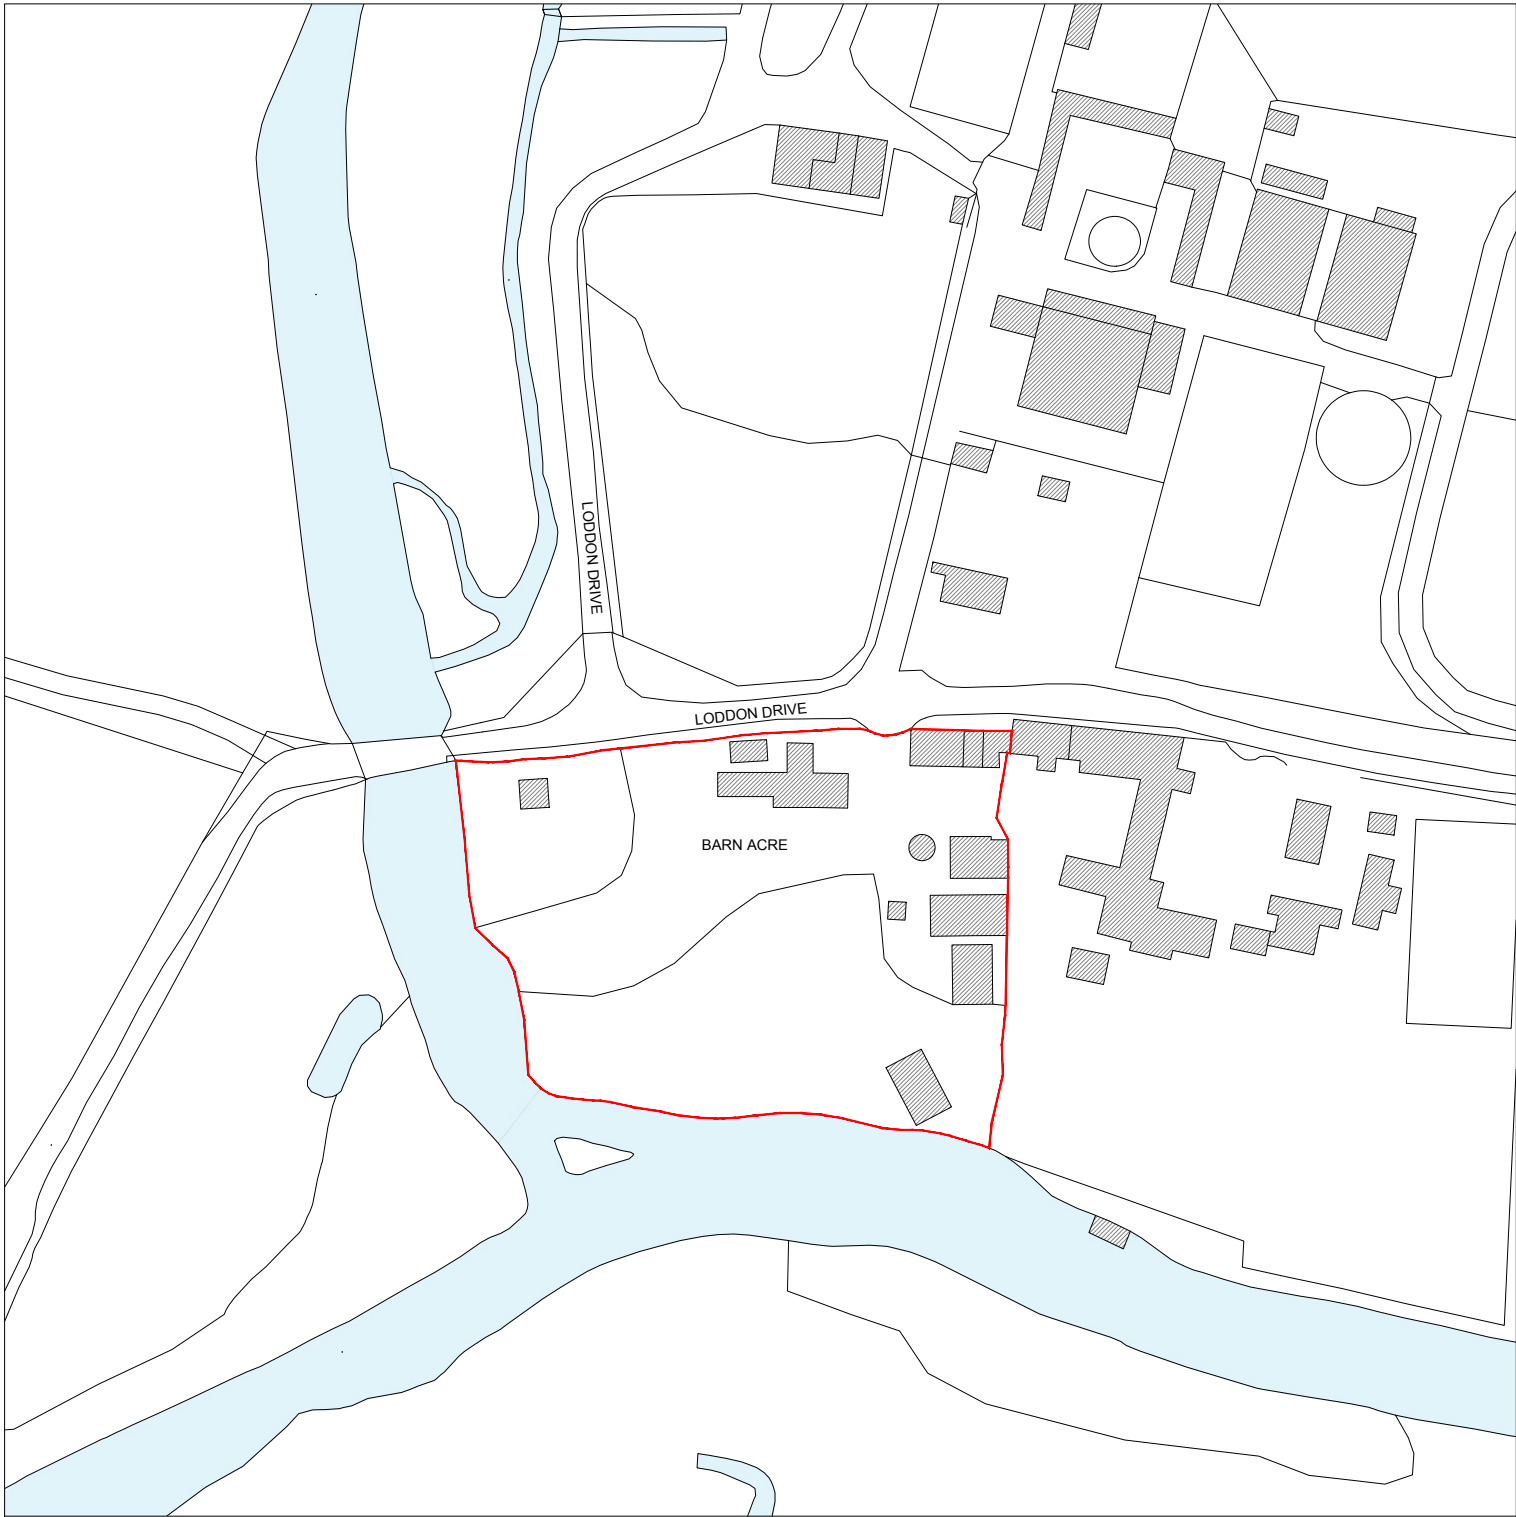

GENERAL NOTES - LOCATION

- 1. THIS DRAWING IS TO BE READ IN CONJUNCTION WITH ALL GENERAL ARRANGEMENT, PROJECT DETAILS, SPECIFICATIONS AND CONSULTANTS DRAWINGS.
- 2. UNLESS NOTED OTHERWISE, ALL DIMENSIONS ARE TO STRUCTURAL FACES AND/OR PARTITION STUDS.
- 3. LEGEND
 - SITE BOUNDARY
- 4. ALL ELEMENTS OF WORK TO BE INSTALLED ACCORDING TO THE APPROPRIATE MANUFACTURER'S INSTRUCTIONS.
- 5. ORDNANCE SURVEY, (C) CROWN COPYRIGHT 2024. ALL RIGHTS RESERVED. LICENCE NUMBER 100022432


Status
PLANNING

Project
BARN ACRE
LODDON DRIVE, RG10 8HN
Drawing Title
LOCATION PLAN

Date	Scale	Drawn by	Check by
AUG 2024	1:1250 @ A3	CA	KA
Project No.	Drawing No.	Revision	
24.122	PL.1200	A	


fineline

01491 526 936
studio@finelinearchitects.co.uk
finelinearchitects.co.uk

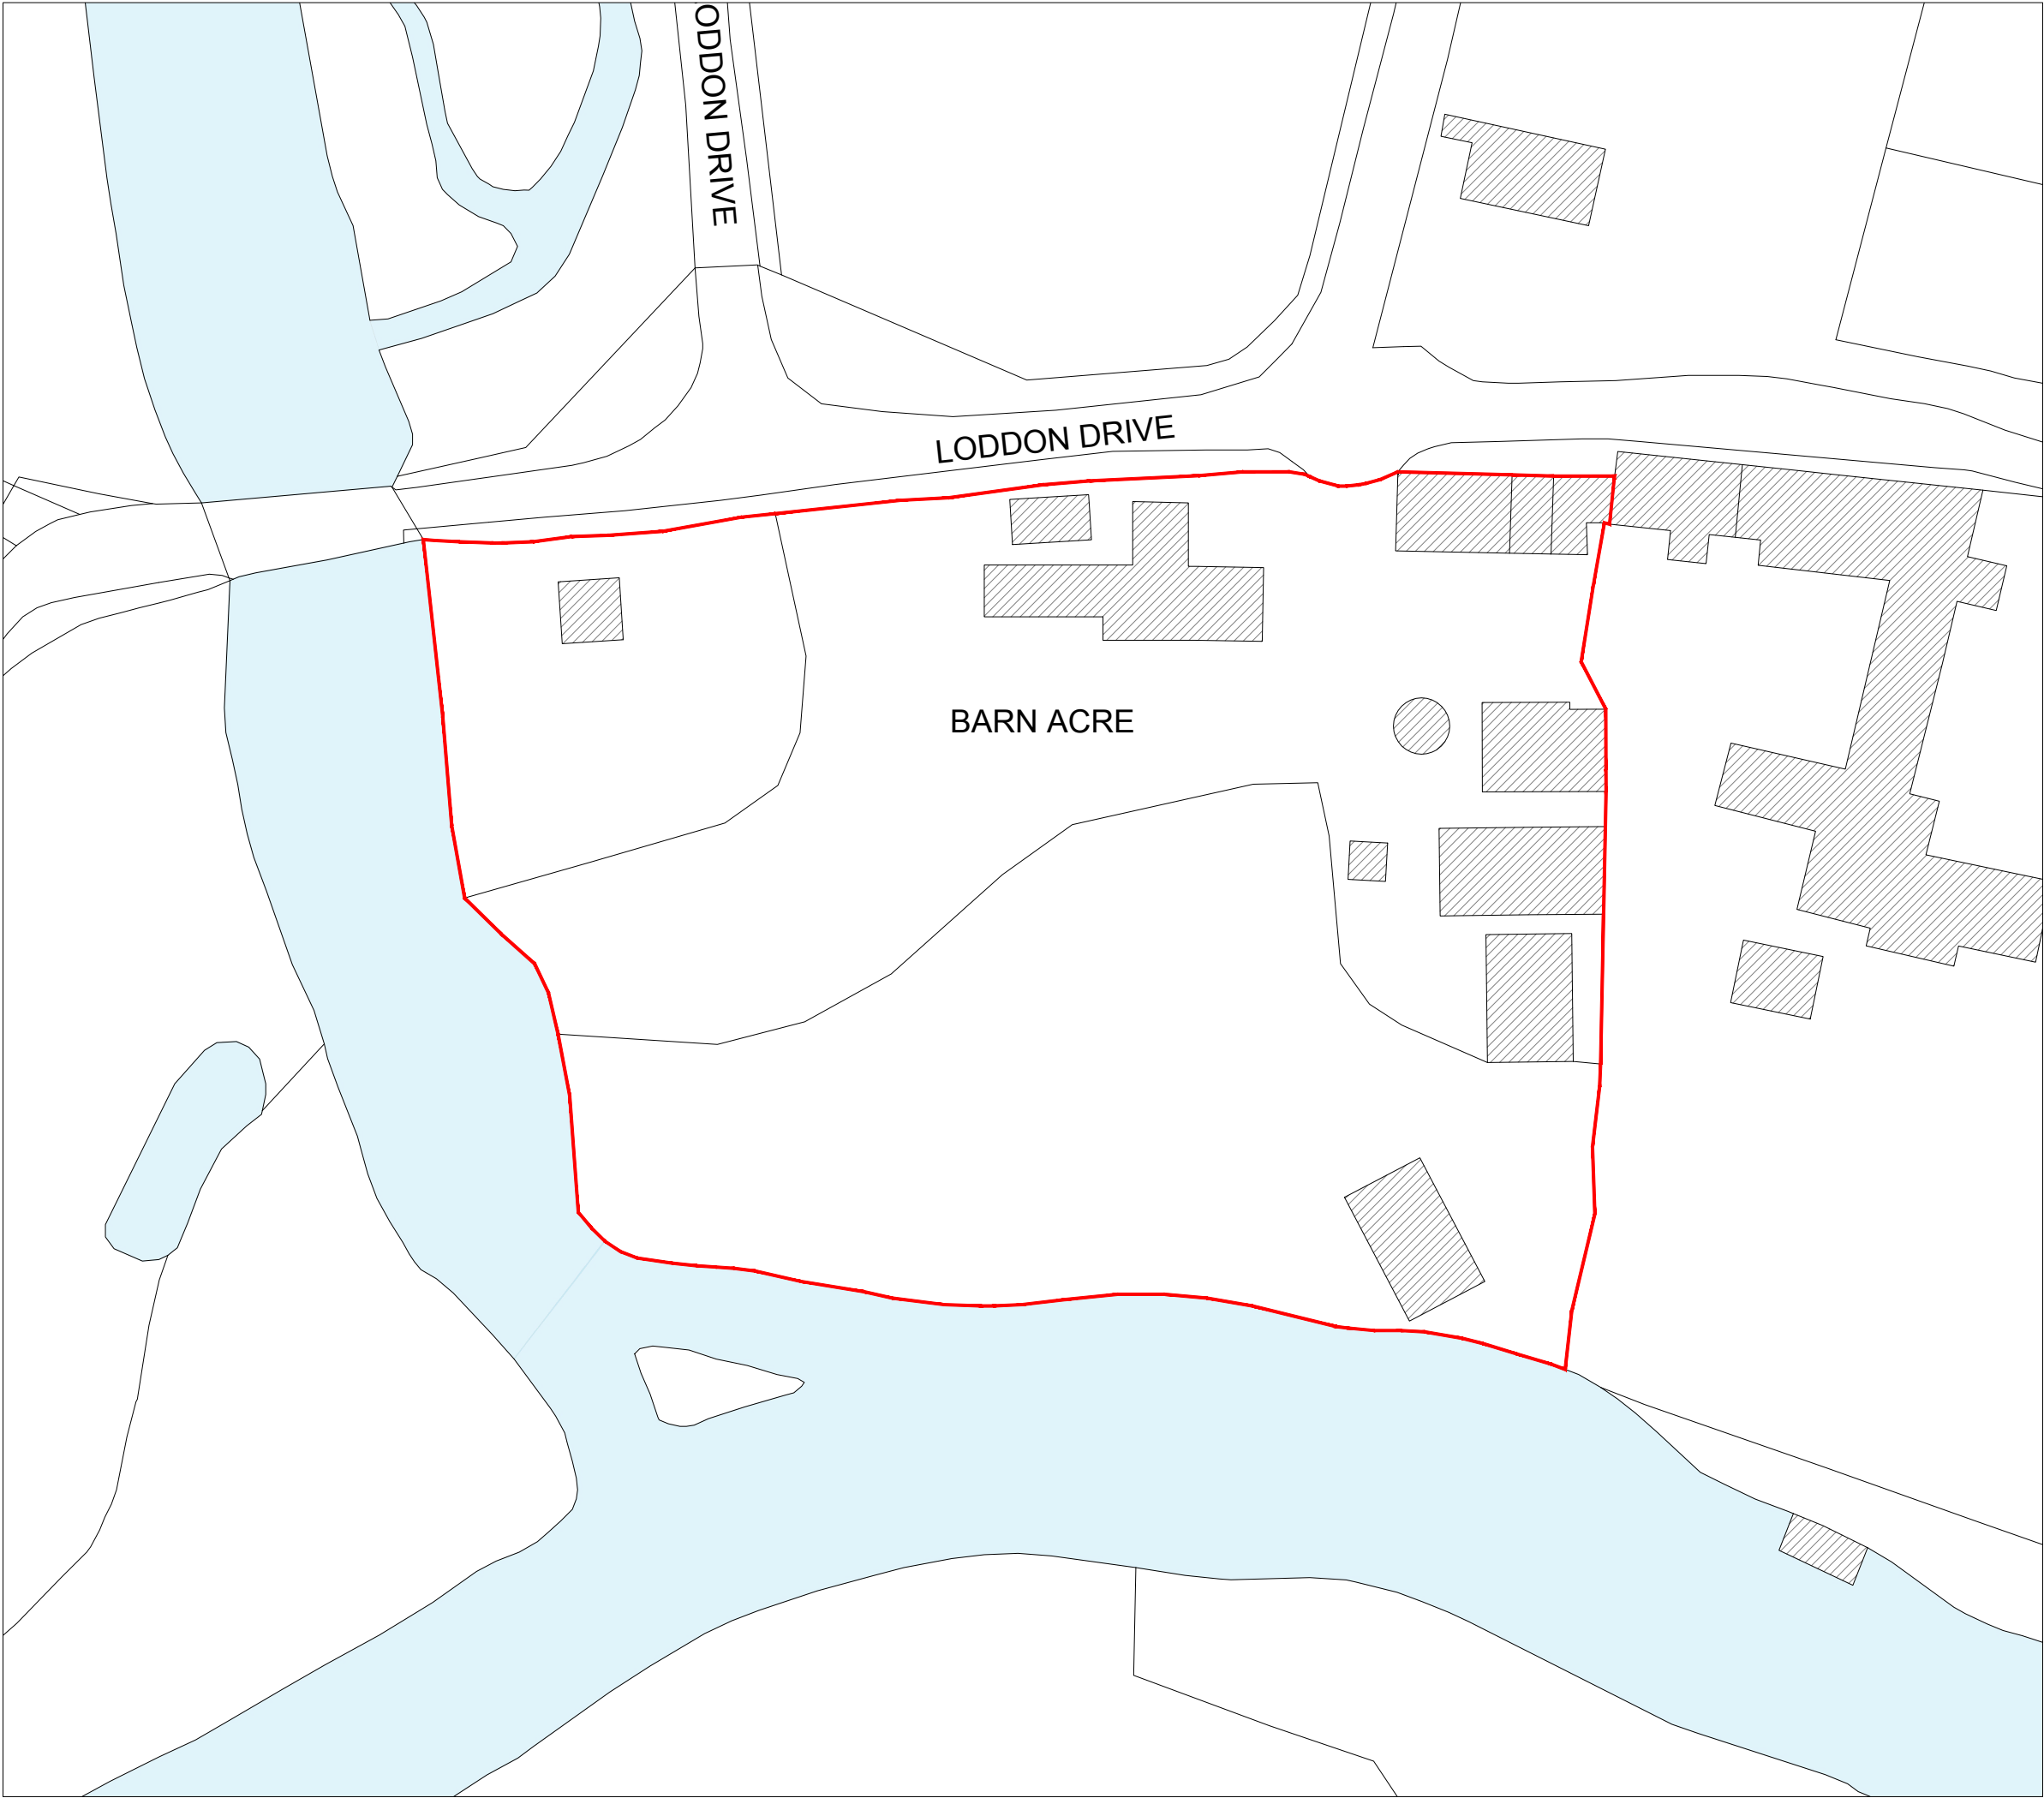

Copyright Finline Architects Ltd. This drawing, or any of its contents, may not be copied, reproduced or distributed without the written consent of Finline Architects. Do not scale off this drawing. Figured dimensions to be taken from this drawing only. All contractors, subcontractors and/or specialists are responsible for taking and checking all dimensions relating to their work on site. This drawing is to be read in conjunction with all consultants information.

Revision	Issue Date	Drm	Chk
A - STREET NAME ADDED	16.09.24	CA	CA

 

GENERAL NOTES - SITE PLAN

- THIS DRAWING IS TO BE READ IN CONJUNCTION WITH ALL GENERAL ARRANGEMENT, PROJECT DETAILS, SPECIFICATIONS AND CONSULTANTS DRAWINGS.
- UNLESS NOTED OTHERWISE, ALL DIMENSIONS ARE TO STRUCTURAL FACES AND/OR PARTITION STUDS.
- LEGEND
 - SITE BOUNDARY
- ABBREVIATIONS;
 - SVP SOIL AND VENT PIPE
 - DP DRAINAGE POINT
 - RWP RAIN WATER PIPE
 - BIG BACK INLET GULLY
- ALL ELEMENTS OF WORK TO BE INSTALLED ACCORDING TO THE APPROPRIATE MANUFACTURER'S INSTRUCTIONS.


Status
PLANNING

Project
BARN ACRE
LODDON DRIVE, RG10 8HN
Drawing Title
EXISTING BLOCK PLAN

Date	Scale	Drawn by	Check by
AUG 2024	1:500 @ A3	CA	KA
Project No.	Drawing No.	Revision	
24.122	PL.1201	A	


finline

01491 526 936
studio@finelinearchitects.co.uk
finelinearchitects.co.uk

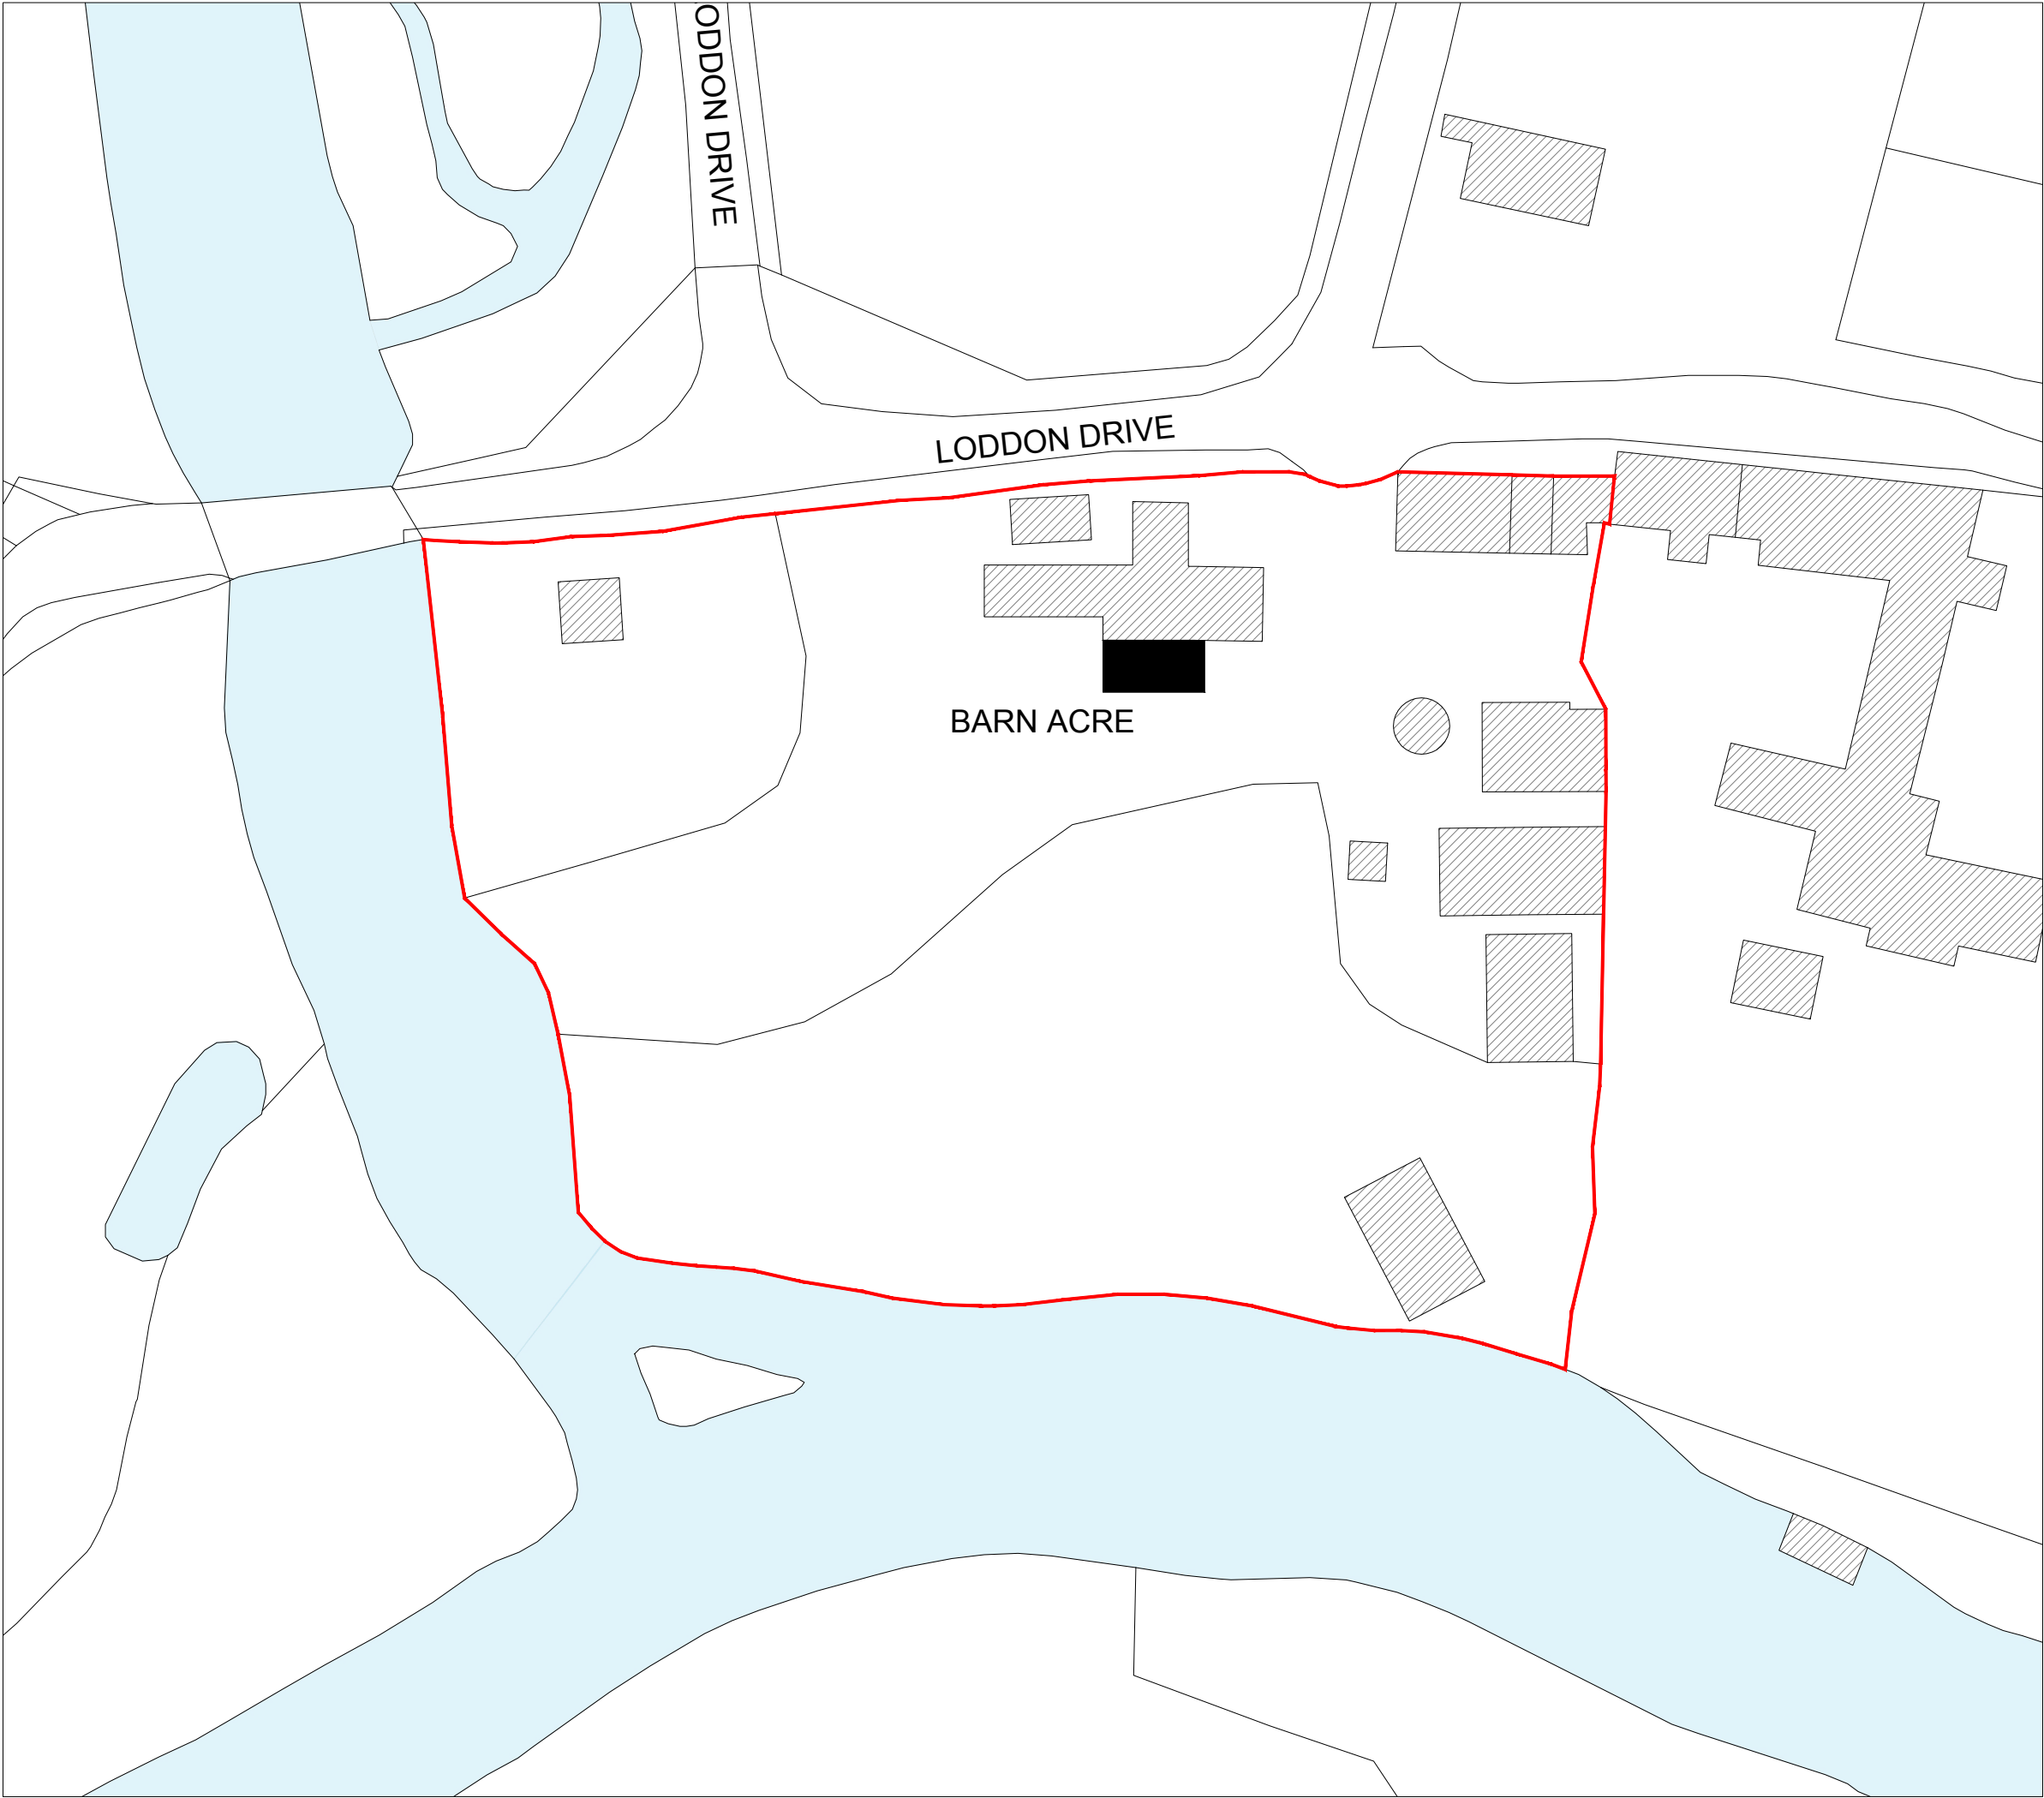

Copyright Finline Architects Ltd. This drawing, or any of its contents, may not be copied, reproduced or distributed without the written consent of Finline Architects. Do not scale off this drawing. Figured dimensions to be taken from this drawing only. All contractors, subcontractors and/or specialists are responsible for taking and checking all dimensions relating to their work on site. This drawing is to be read in conjunction with all consultants information.

Revision	Issue Date	Drm	Chk
A - STREET NAME ADDED	16.09.24	CA	CA

 

GENERAL NOTES - SITE PLAN

- THIS DRAWING IS TO BE READ IN CONJUNCTION WITH ALL GENERAL ARRANGEMENT, PROJECT DETAILS, SPECIFICATIONS AND CONSULTANTS DRAWINGS.
- UNLESS NOTED OTHERWISE, ALL DIMENSIONS ARE TO STRUCTURAL FACES AND/OR PARTITION STUDS.
- LEGEND
 - SITE BOUNDARY
- ABBREVIATIONS;
 - SVP SOIL AND VENT PIPE
 - DP DRAINAGE POINT
 - RWP RAIN WATER PIPE
 - BIG BACK INLET GULLY
- ALL ELEMENTS OF WORK TO BE INSTALLED ACCORDING TO THE APPROPRIATE MANUFACTURER'S INSTRUCTIONS.

Status
PLANNING

Project
BARN ACRE
LODDON DRIVE, RG10 8HN
Drawing Title
PROPOSED BLOCK PLAN

Date	Scale	Drawn by	Check by
AUG 2024	1:500 @ A3	CA	KA
Project No.	Drawing No.	Revision	
24.122	PL.1210	A	

finline

01491 526 936
studio@finelinearchitects.co.uk
finelinearchitects.co.uk