




Rev	Description	Date

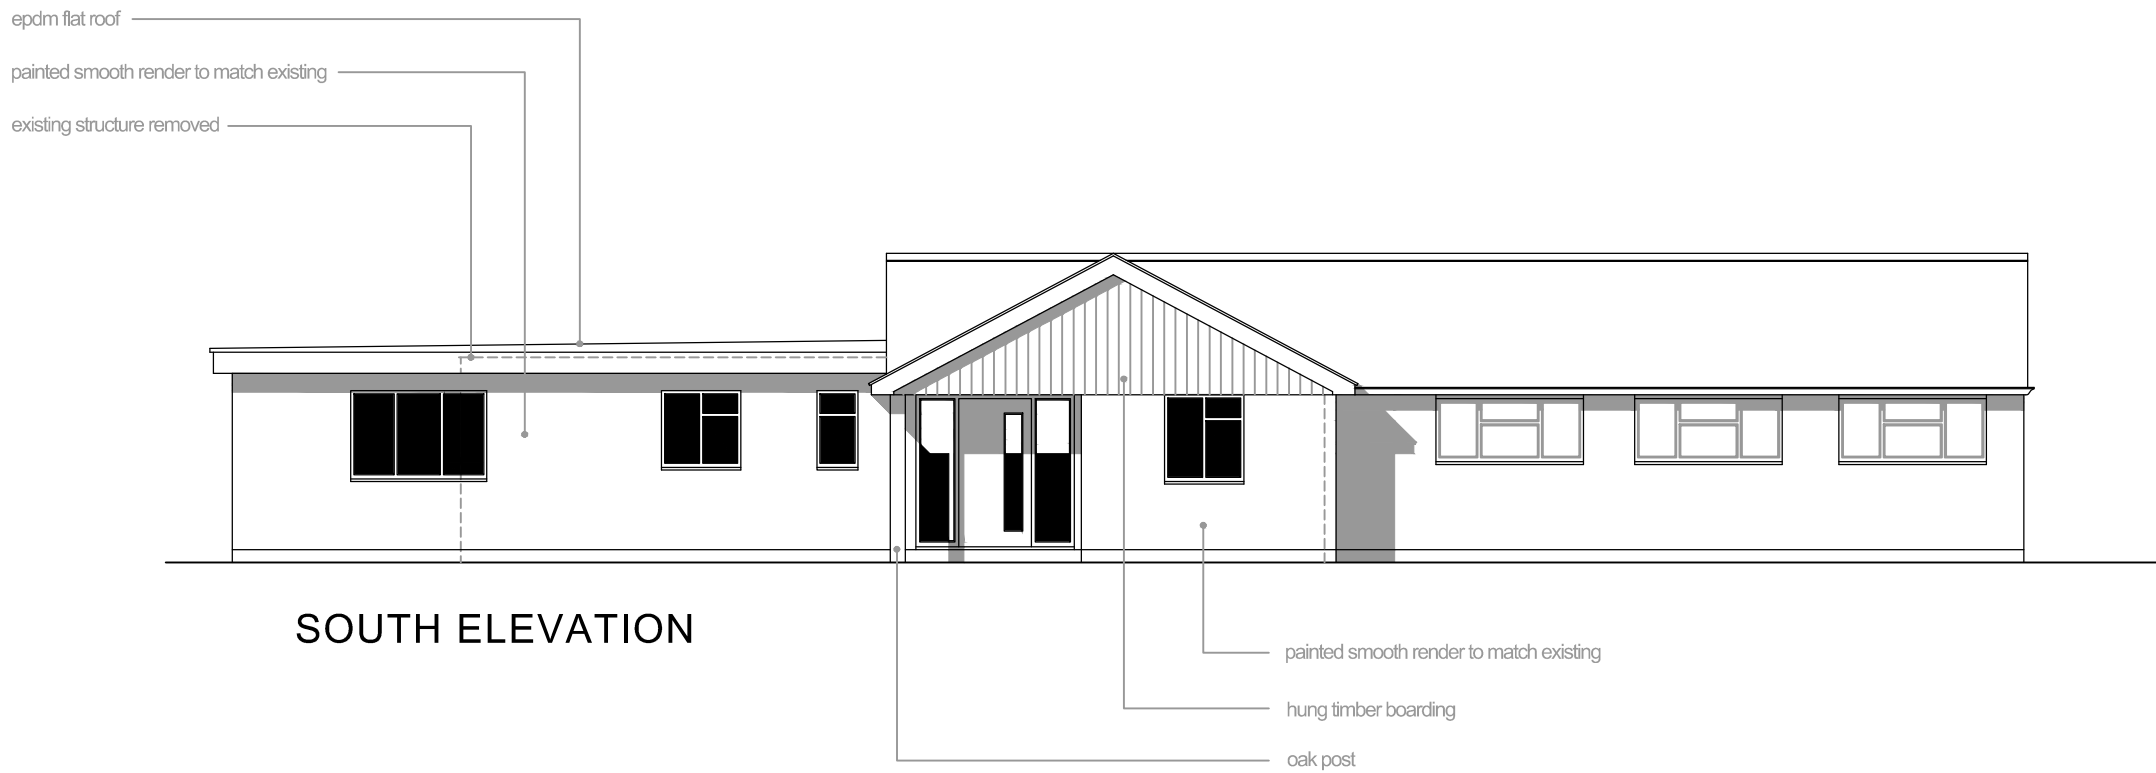


SOUTH ELEVATION

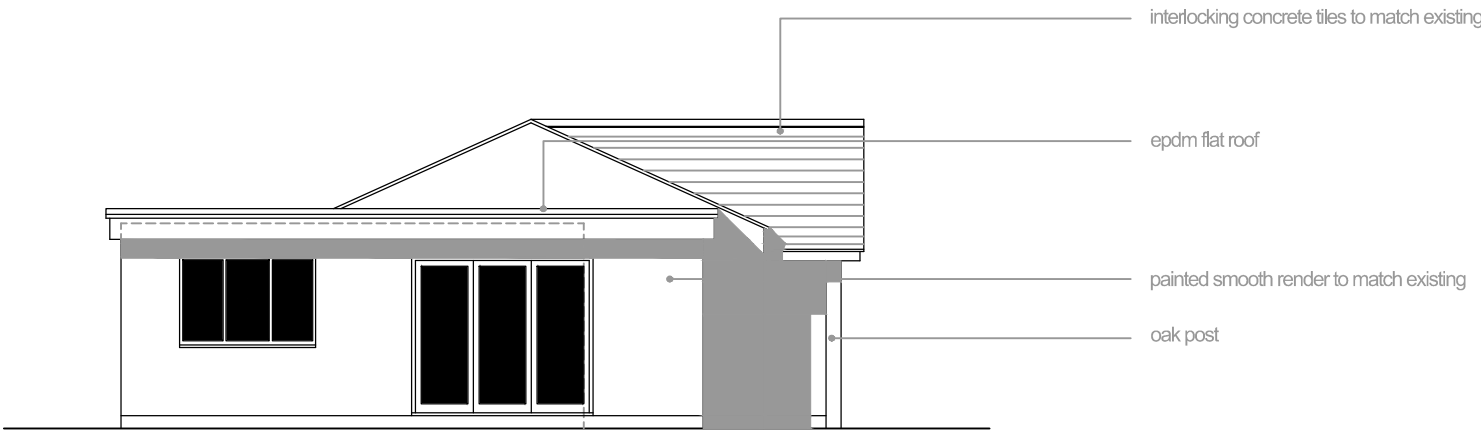


WEST ELEVATION

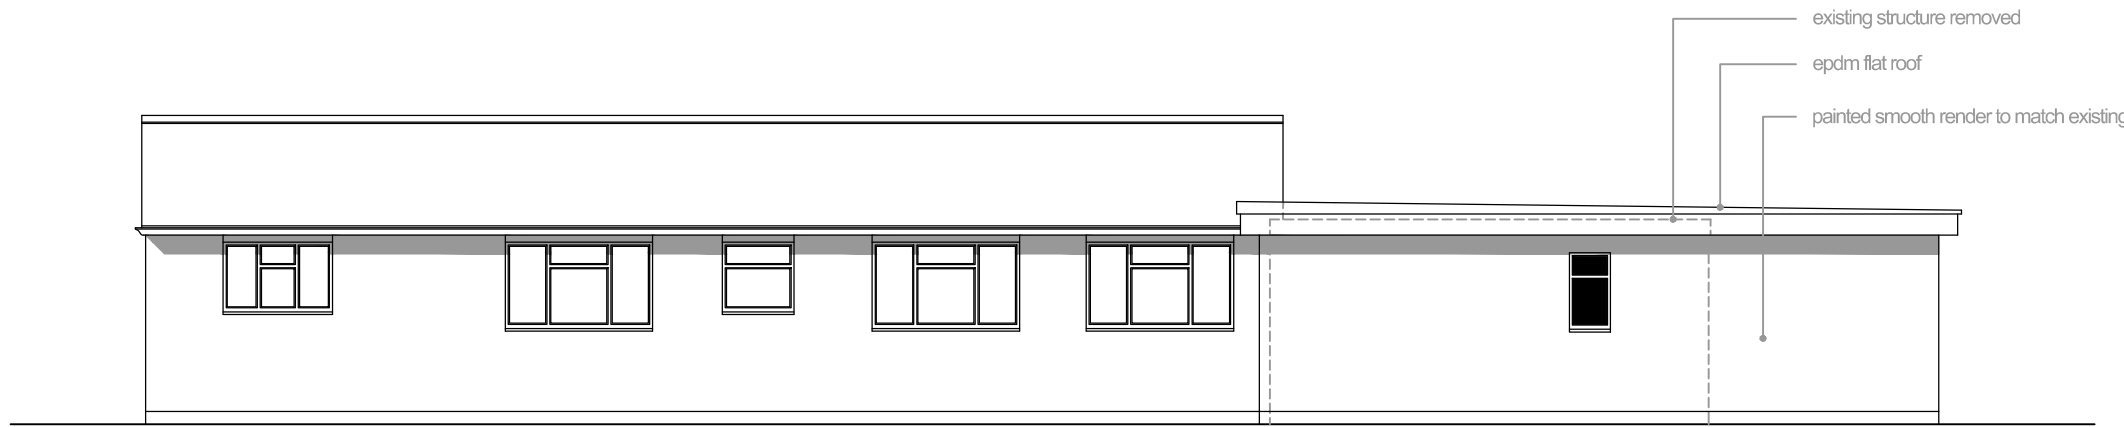


NORTH ELEVATION

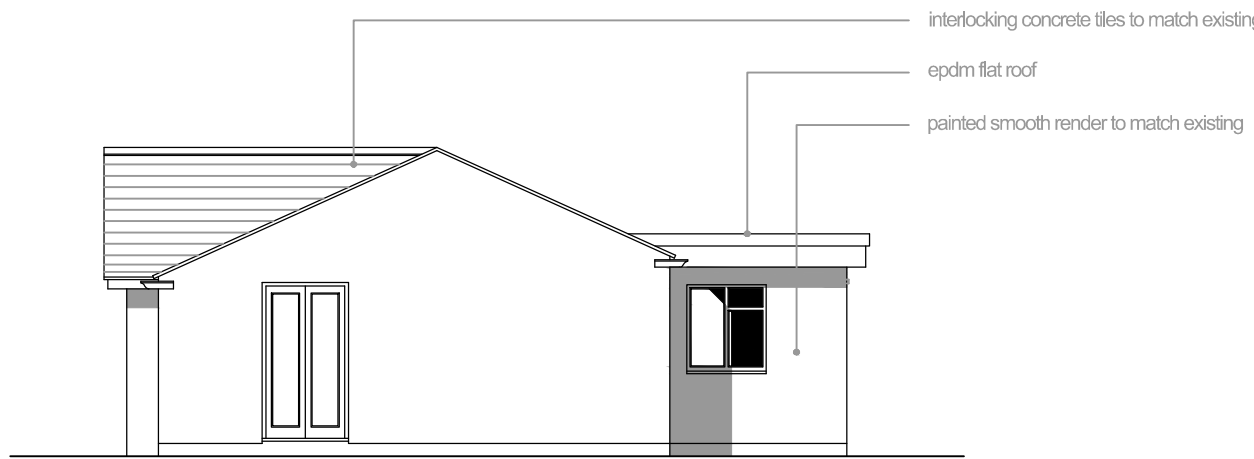

EAST ELEVATION

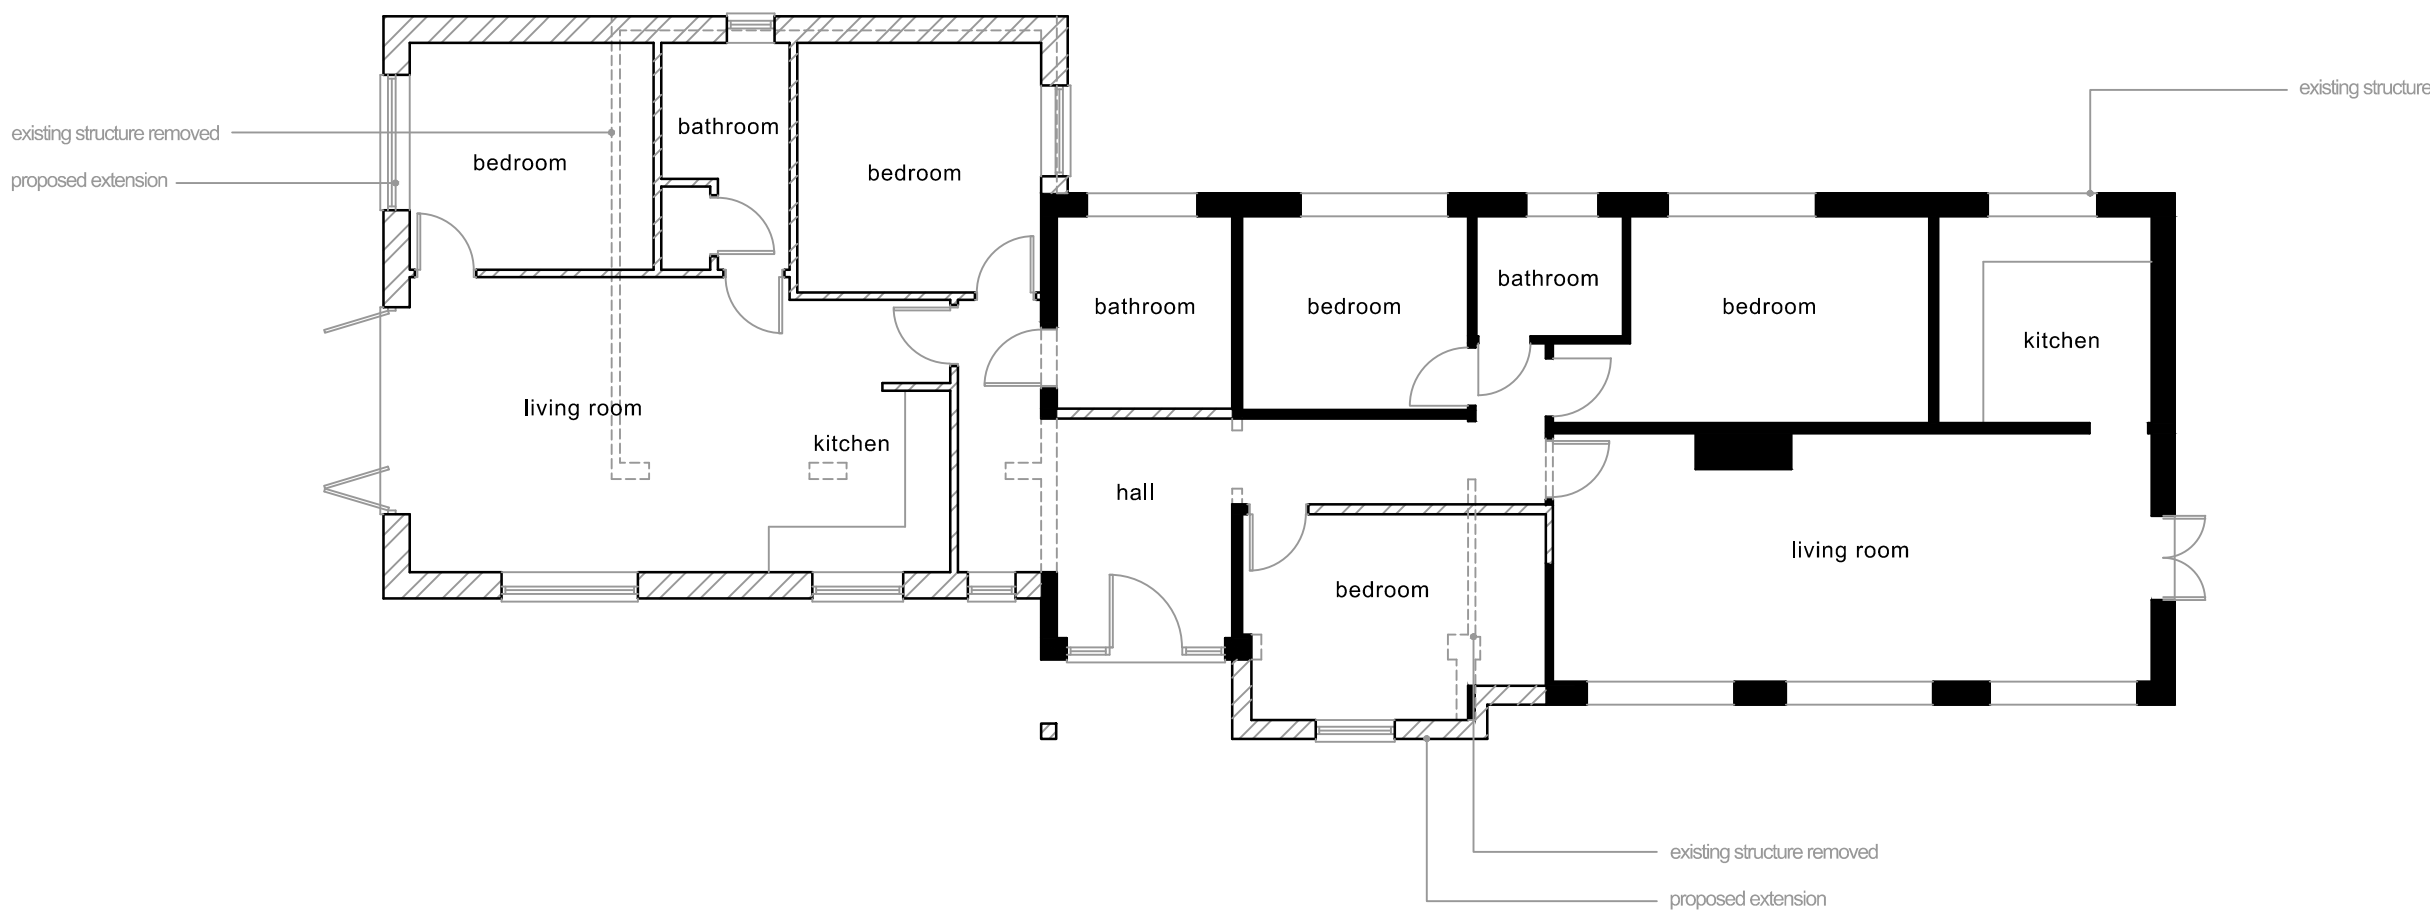

GROUND FLOOR PLAN

 

AVES ARCHITECTURAL

architecture
and planning

CLIENT Mr & Mrs T Reeve

29 East Street

Milborne Port

Somerset

JOB Proposed Extension & Alterations at
82 Lyon Road, Crowthorne

DTB 5DR

07944 396713

DRG PROPOSED PLANS AND ELEVATIONS

22@btinternet.com

SCALE 1:100

DRAWN ma

DATE Jan 2026

25/23/03