

NOTES:

All dimensions to be checked on site.
Drawing to be read with all relevant Architectural, Interiors, Structural, M&E, Drainage/Public Health, Landscape, Civils and Interiors drawings and specifications. Any discrepancies between consultant's drawings to be reported to the Architect before any work commences.
The Contractor's attention is drawn to the Health & Safety matters identified in the Health & Safety plan as being potentially hazardous.
These items should not be considered as a full and final list.
The Work Package Contractor's normal Health & Safety obligations still apply when undertaking constructional operations both on and off site.
Ayre Chamberlain Gaunt take no responsibility for the location of legal boundaries indicated on this drawing and advise a separate drawing be completed by a specialist surveyor in order to establish exact boundaries.
DWG files provided for information only. Refer to PDF record.
The copyright of this drawing is held by Ayre Chamberlain Gaunt Ltd. Not to be used for any purpose without consent.

Materials

1. Existing Car Park

Site Boundary Line

ACGARCHITECTS.CO.UK

Ayre Chamberlain Gaunt
Belvedere House
Basingstoke
Hampshire, RG21 4HG

+44 (0)20 3909 5790
mail@acgarchitects.co.uk

AYRE
CHAMBERLAIN
GAUNT

PROJECT
University of Reading
Whiteknights Campus


DRAWING TITLE
Existing Cycle Store-Whiteknights
House Elevations 2 of 2

REV	DATE	DESCRIPTION
A	27/05/2025	ISSUED FOR PLANNING

REV.	VER.	APPROVED BY
PA	.01	DG


DRAWING NO.
project code - originator - volume - level - type - role - number
484-ACG-XX-ZZ-DR-A-0105

SUITABILITY
code description
D5 SUITABLE FOR PLANNING

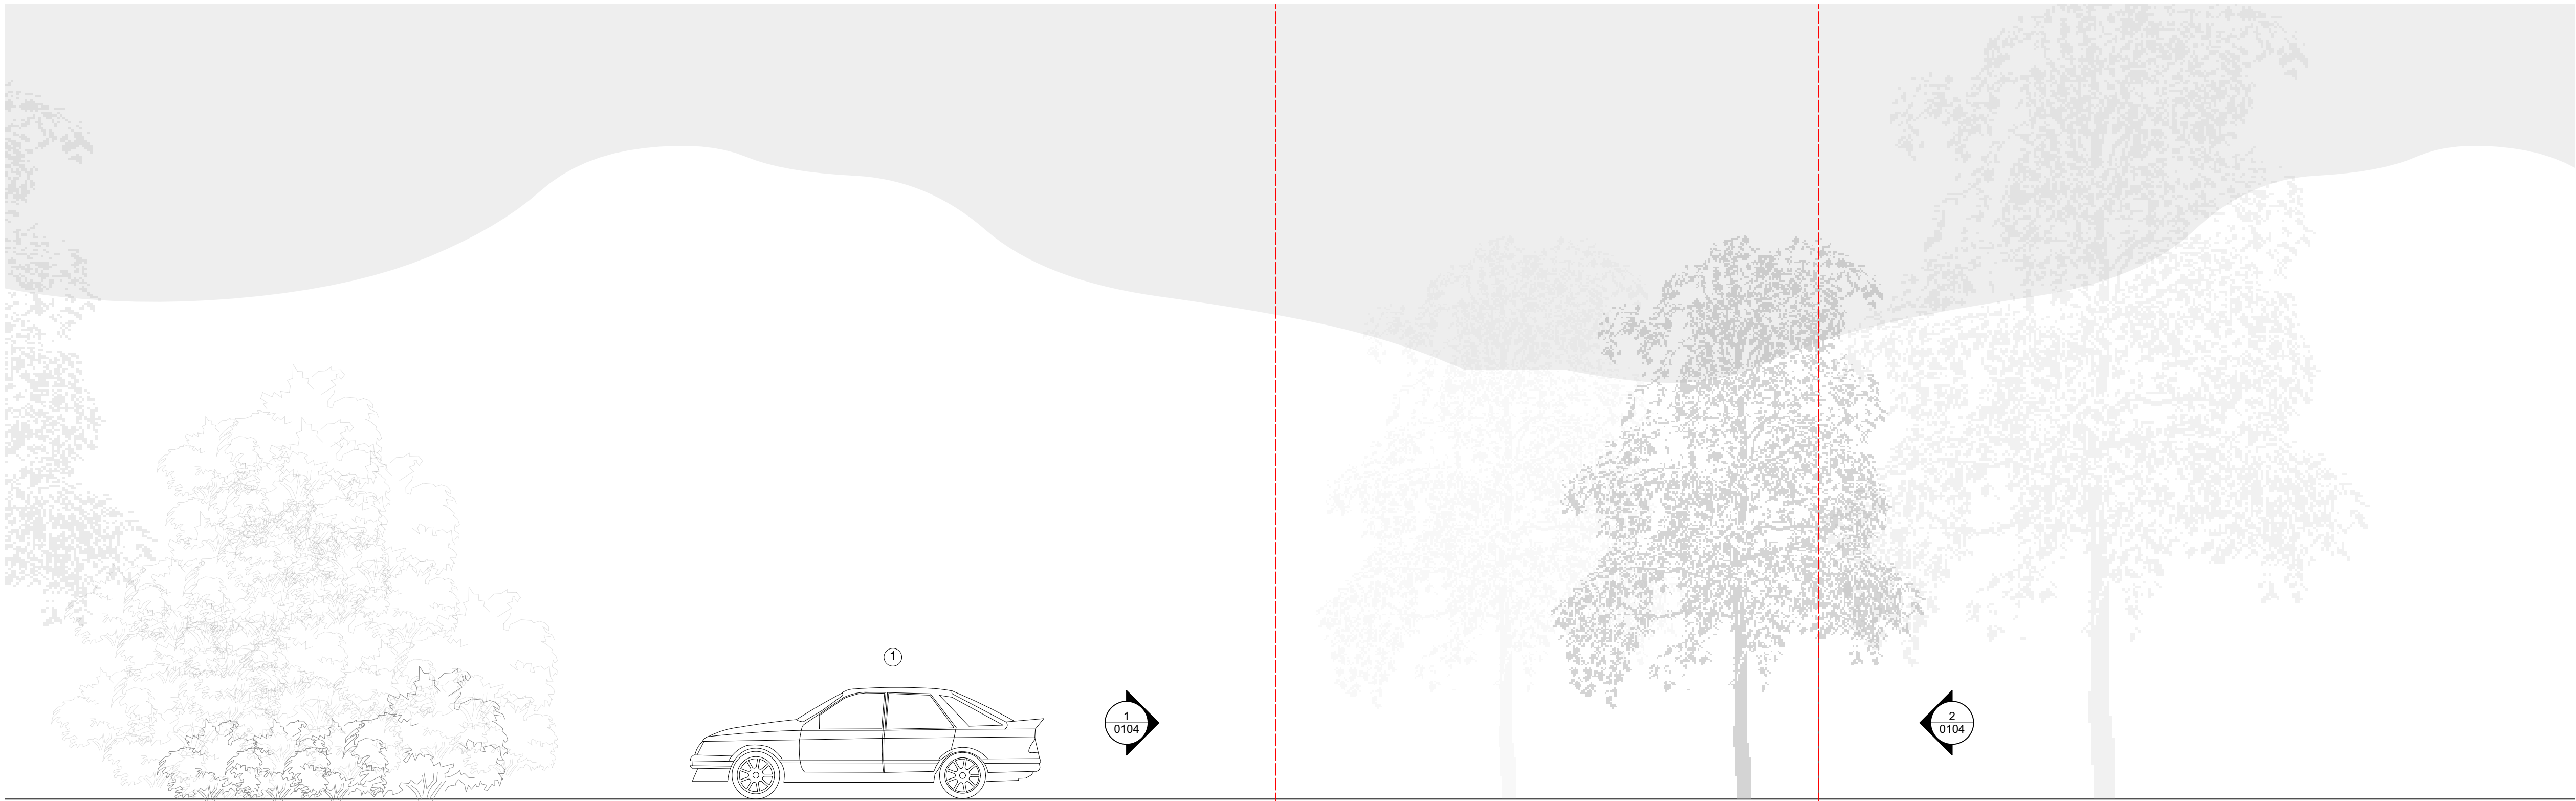

1 Existing North West Elevation

Scale: 1:50

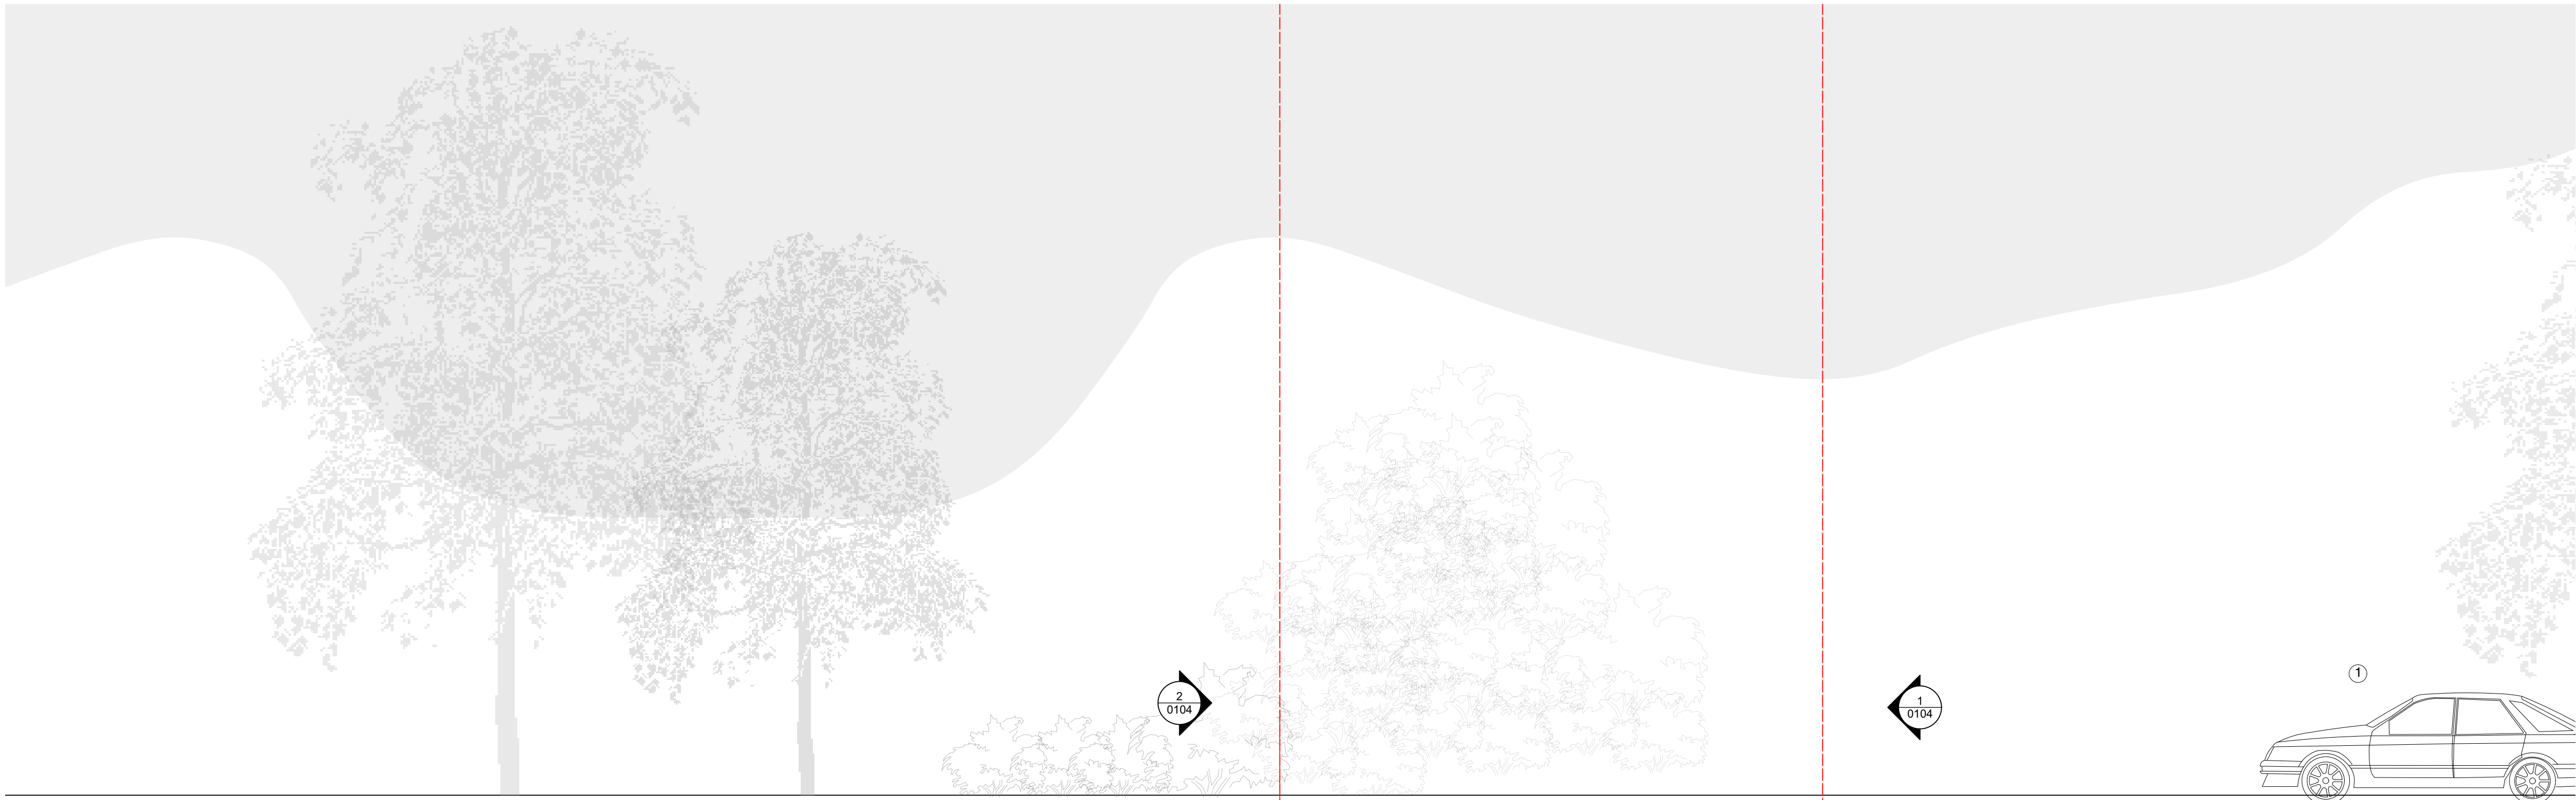

2 Existing South East Elevation

Scale: 1:50