




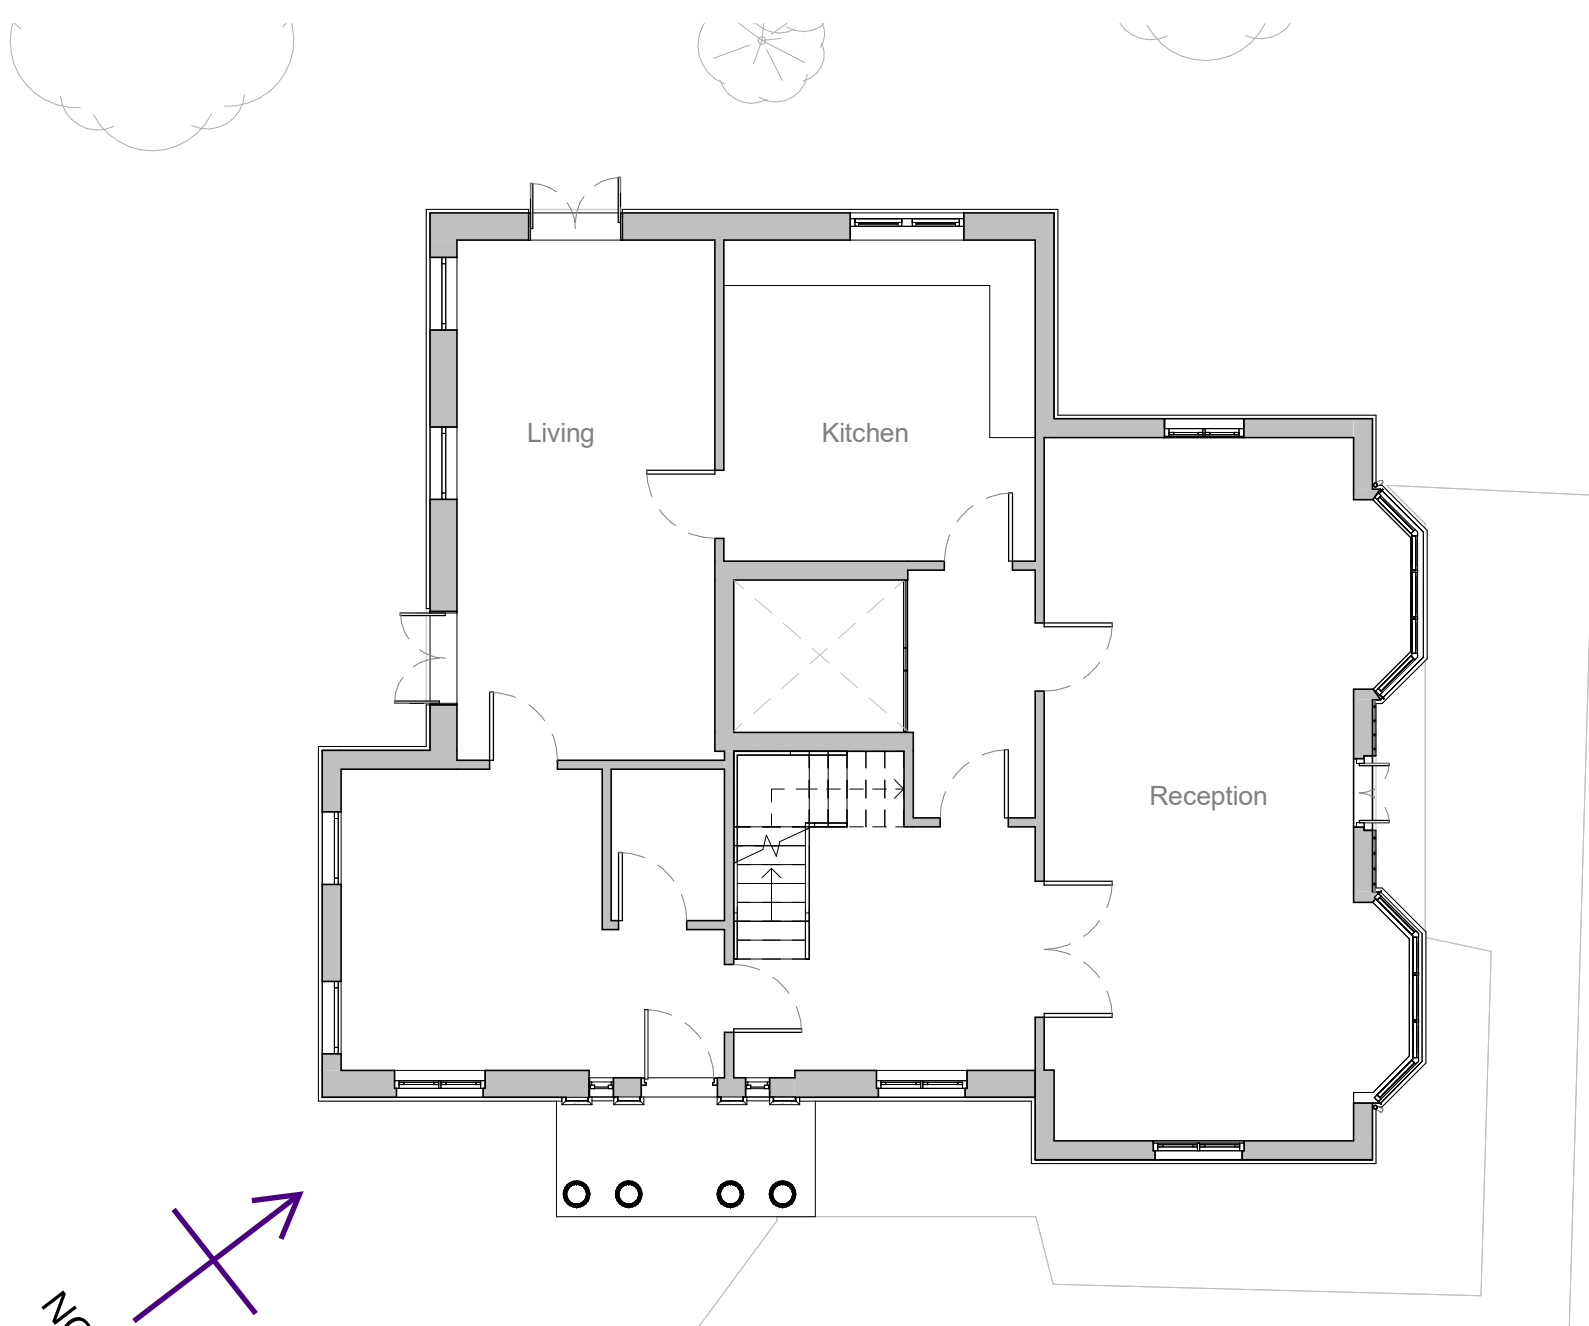

Ground Floor Plan

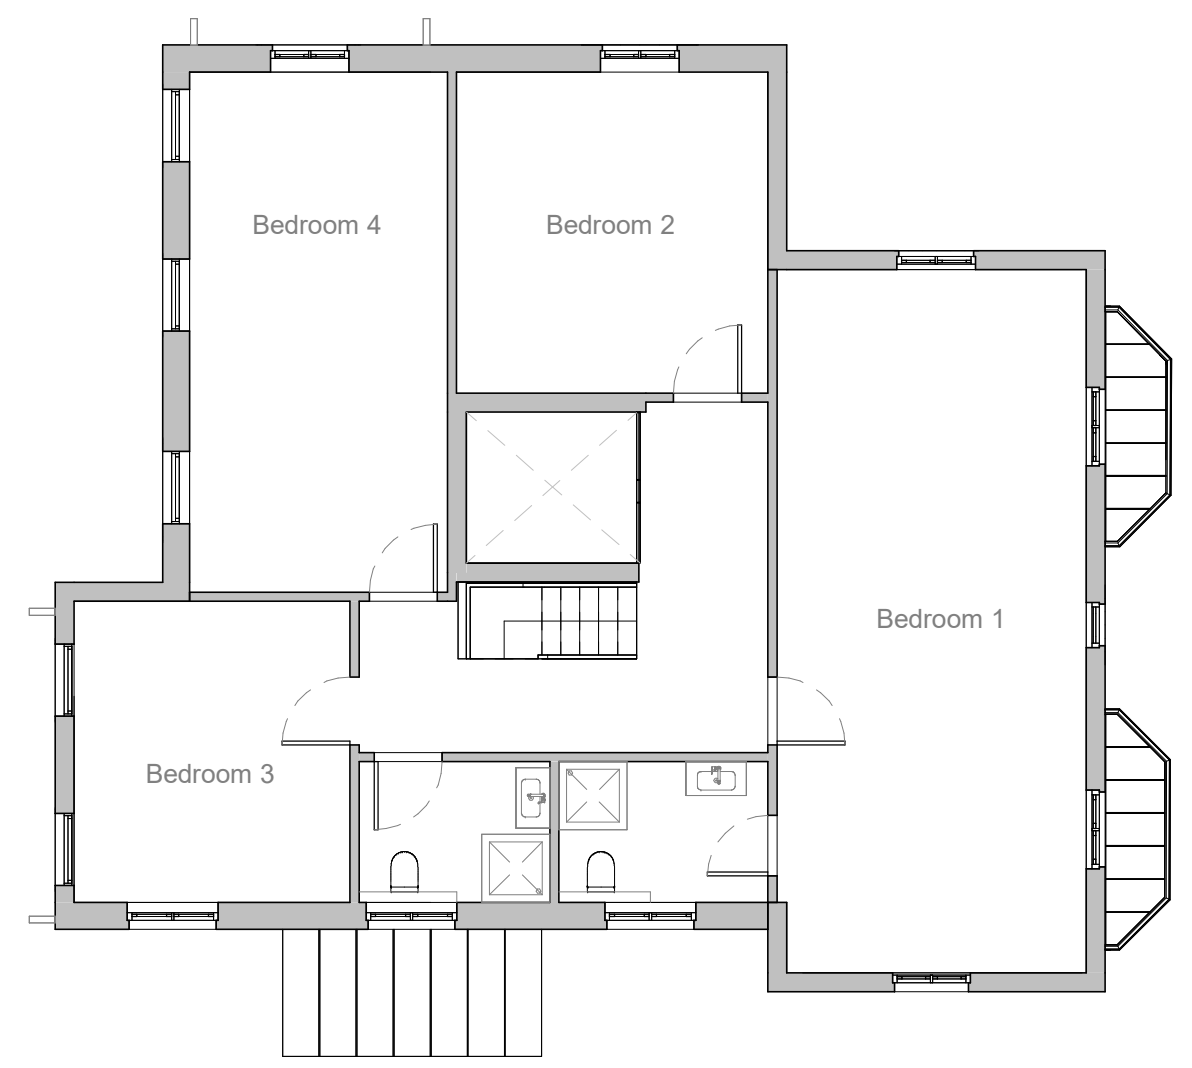

First Floor Plan

 

Project name: Springfield House	
Drawing Title: Proposed Plans	
Drawing Number: SFH.PROP.PLAN.01	
Scale: 1:100 @A3	Date: February 2025