
 


NORTH

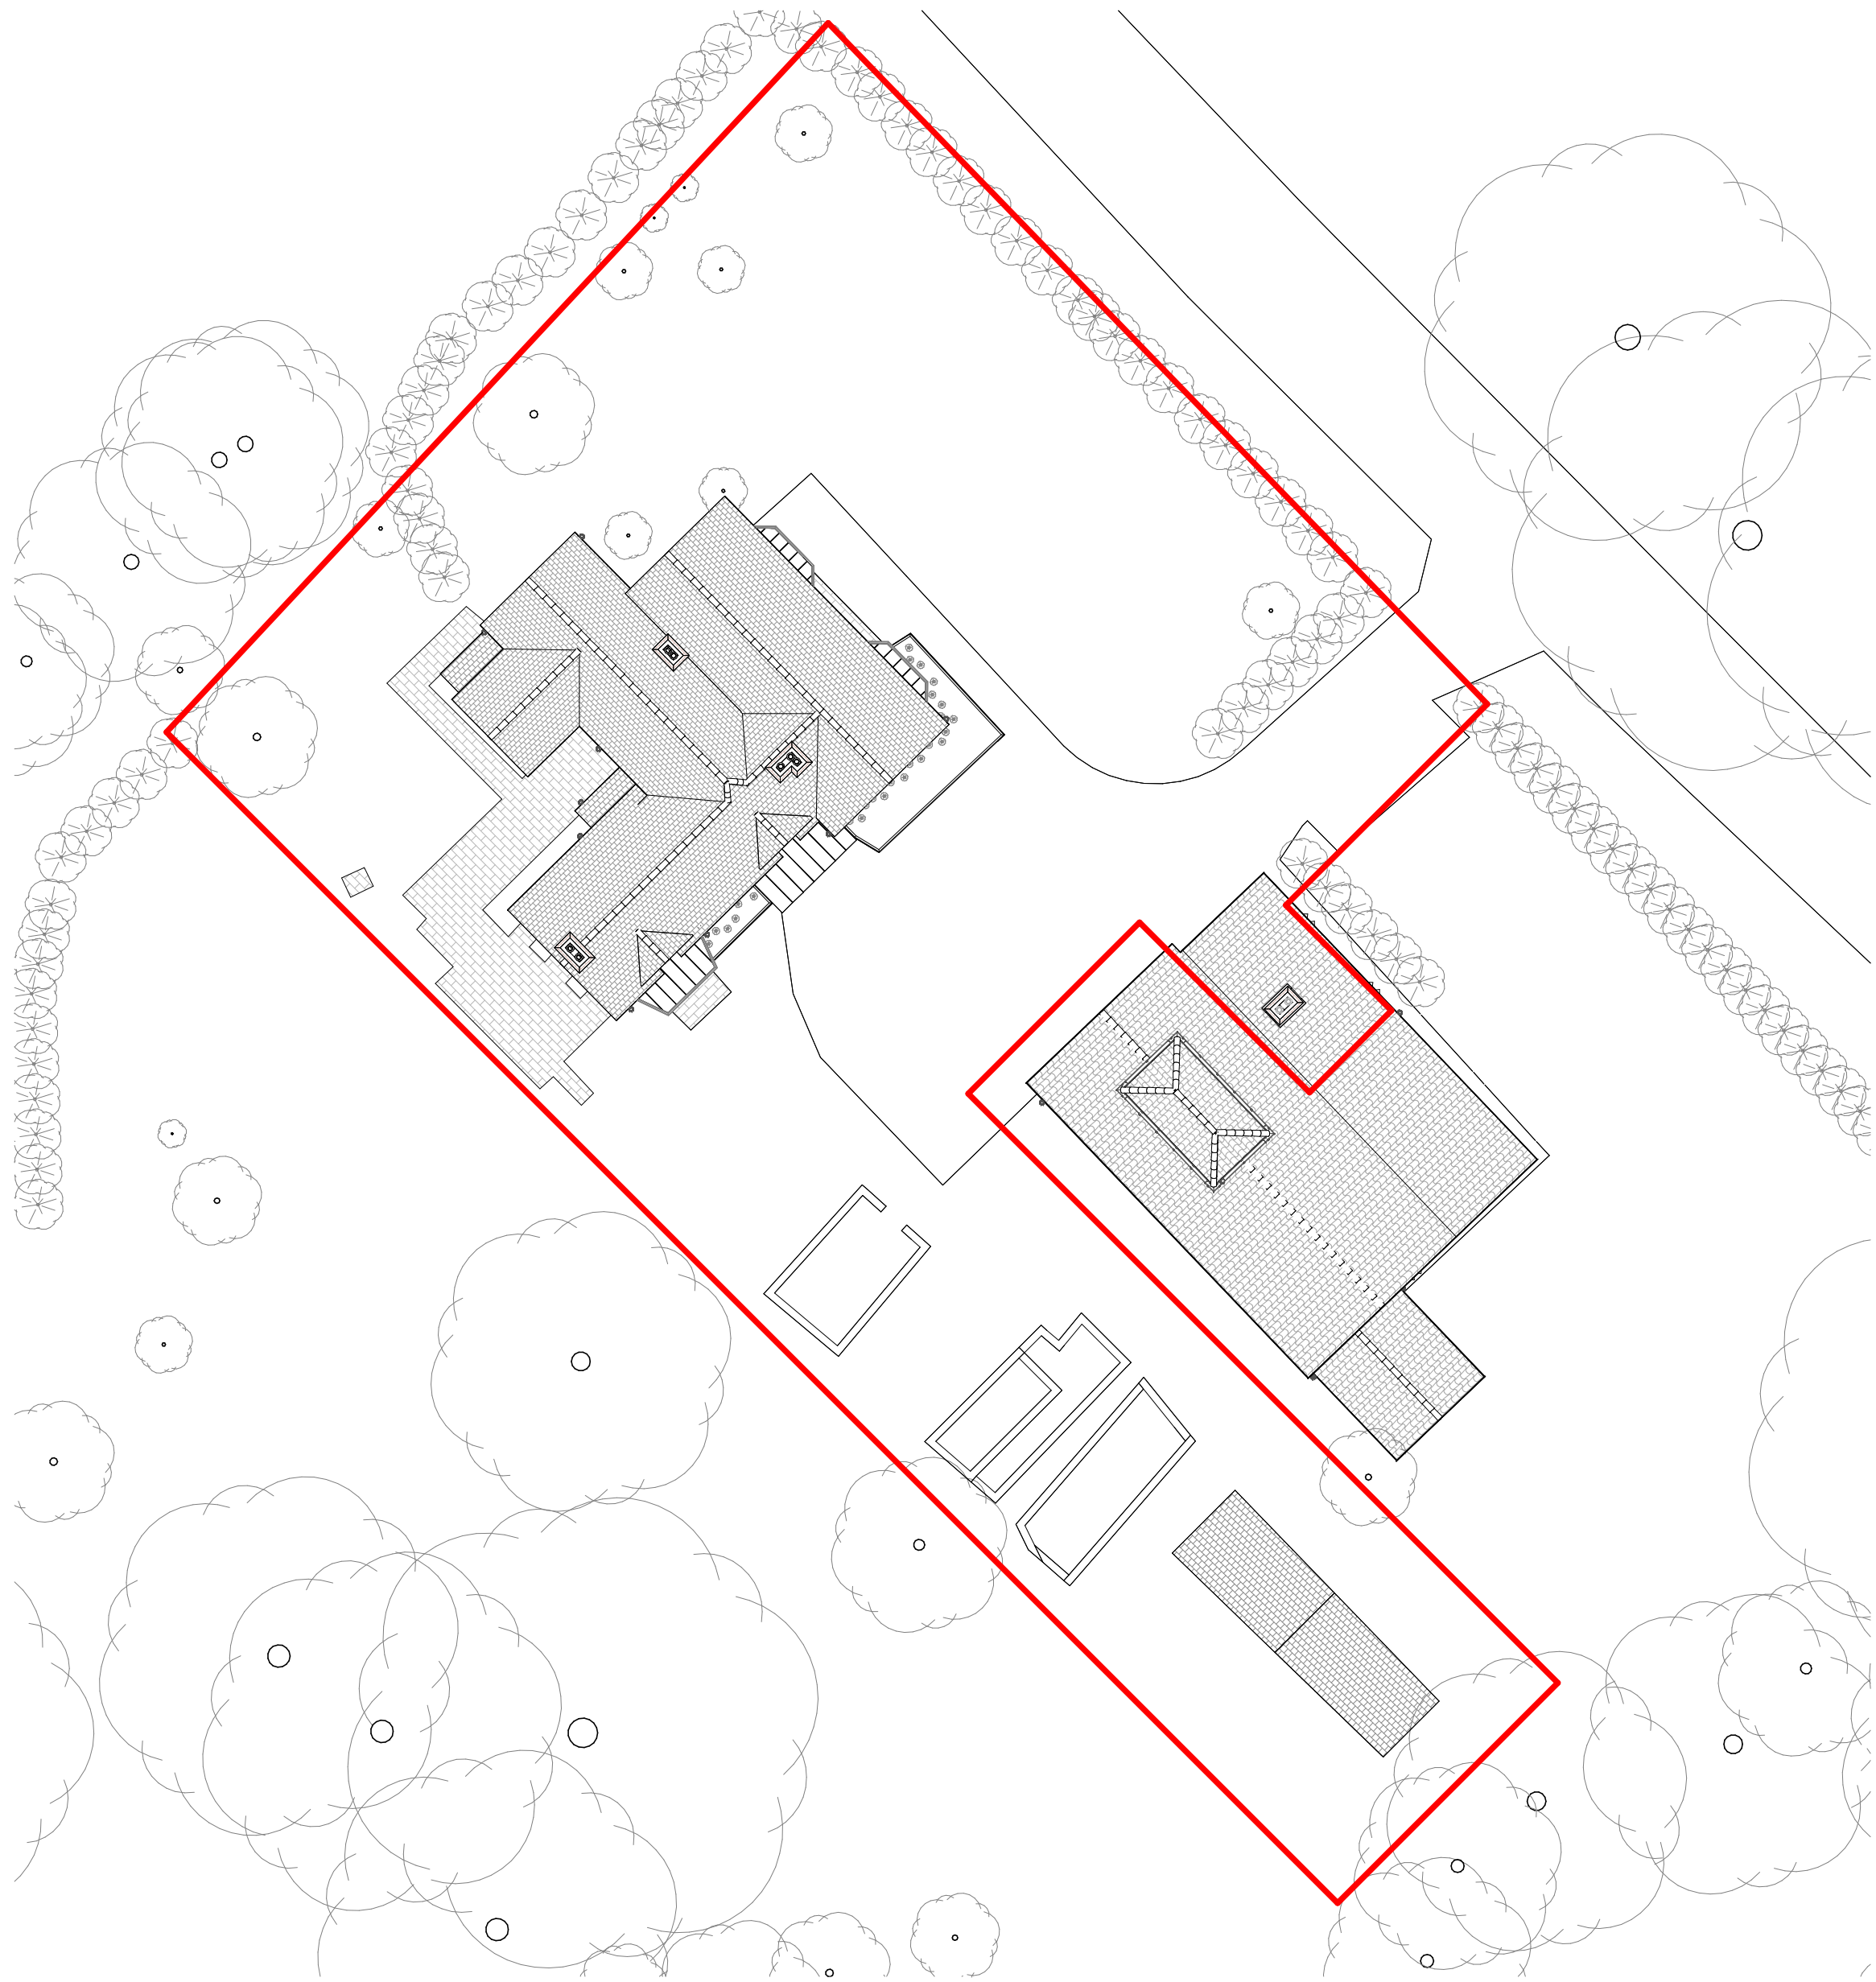

Project name: Springfield House	
Drawing Title: Existing Site Plan	
Drawing Number: SFH.EXIST.PLAN.SITE.ALL	
Scale: 1:200@A2	Date: February 2025