




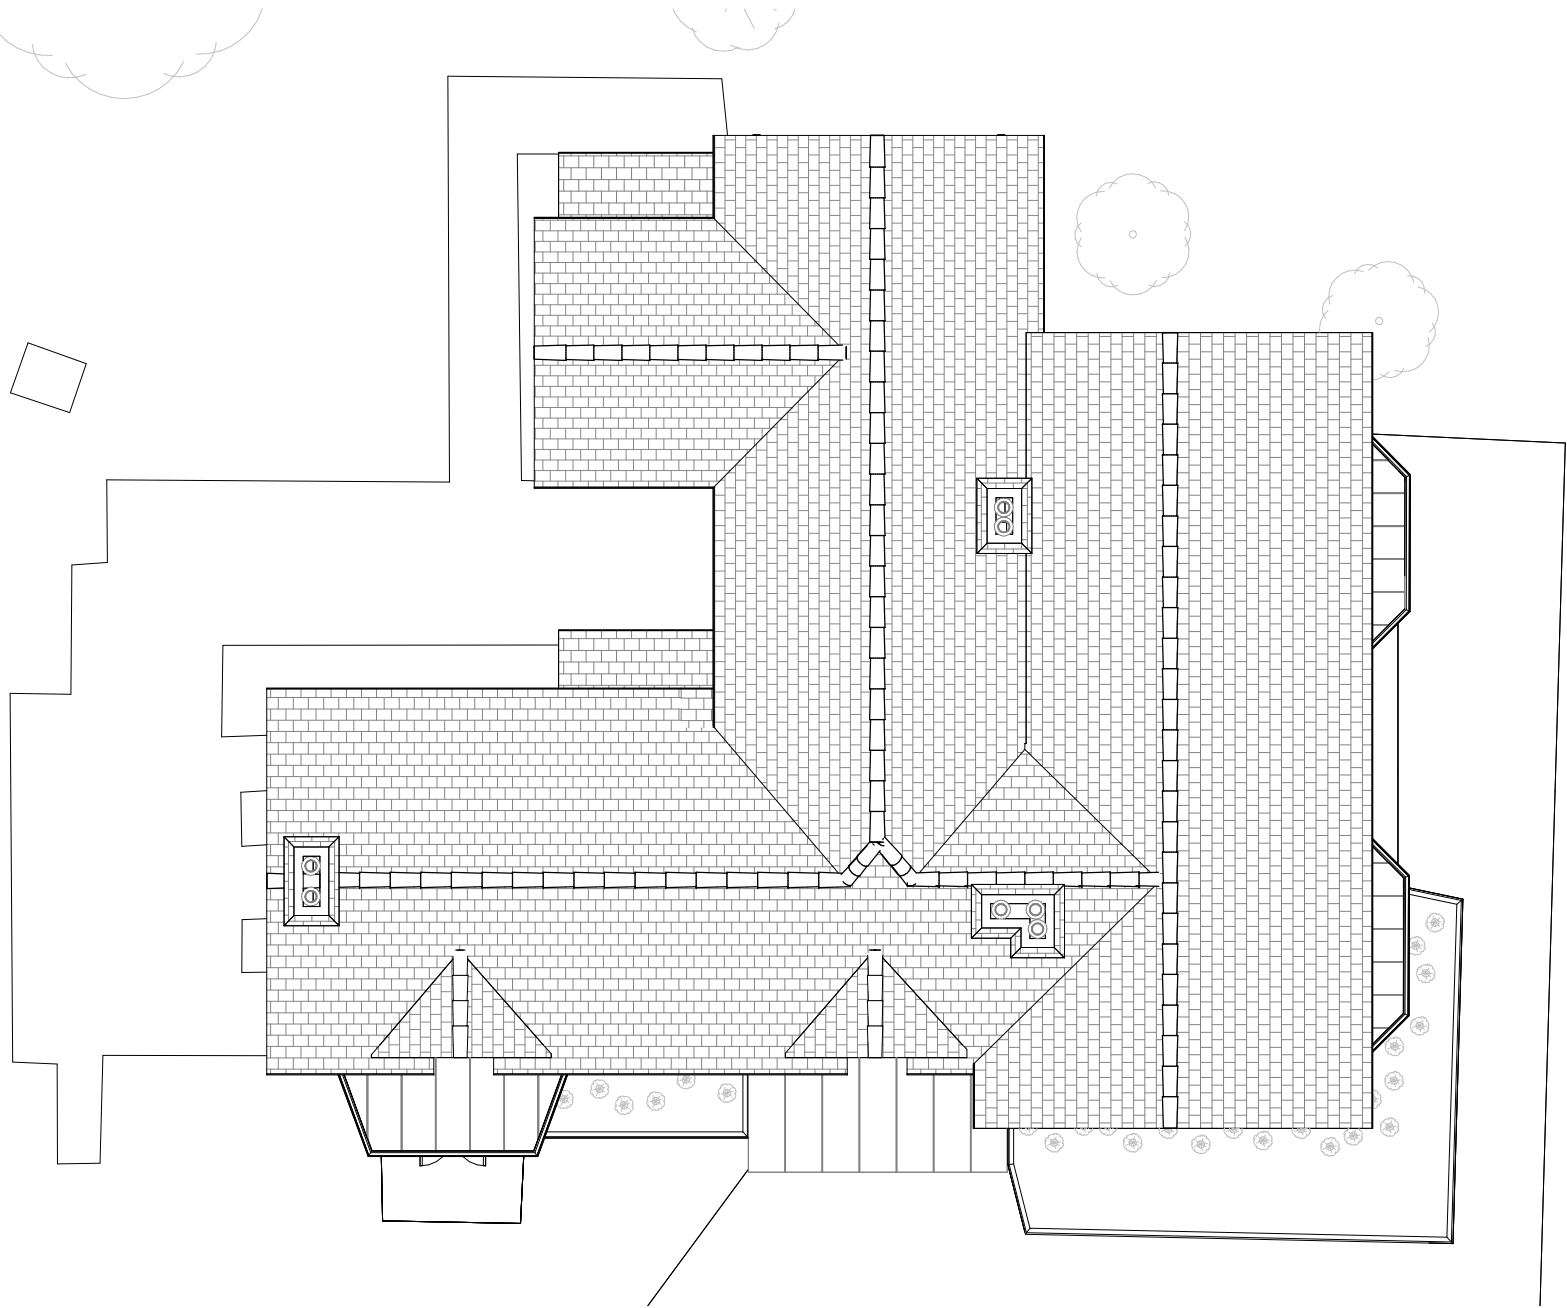

Existing Roof Plan

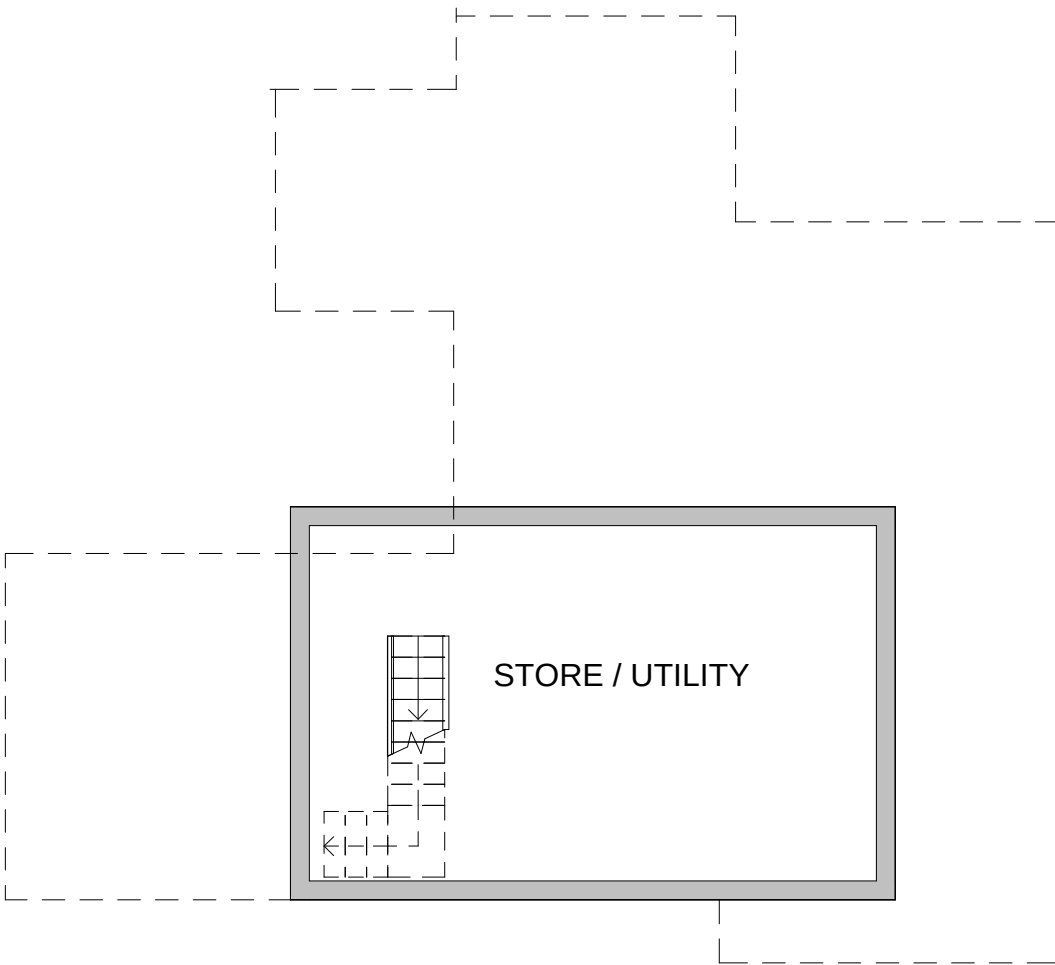

Existing Cellar

 

Project name:

Springfield House

Drawing Title:

Existing Plans

Drawing Number:

SFH.EX.PLAN.02

Scale:

1:100 @A3

Date:

February 2025