

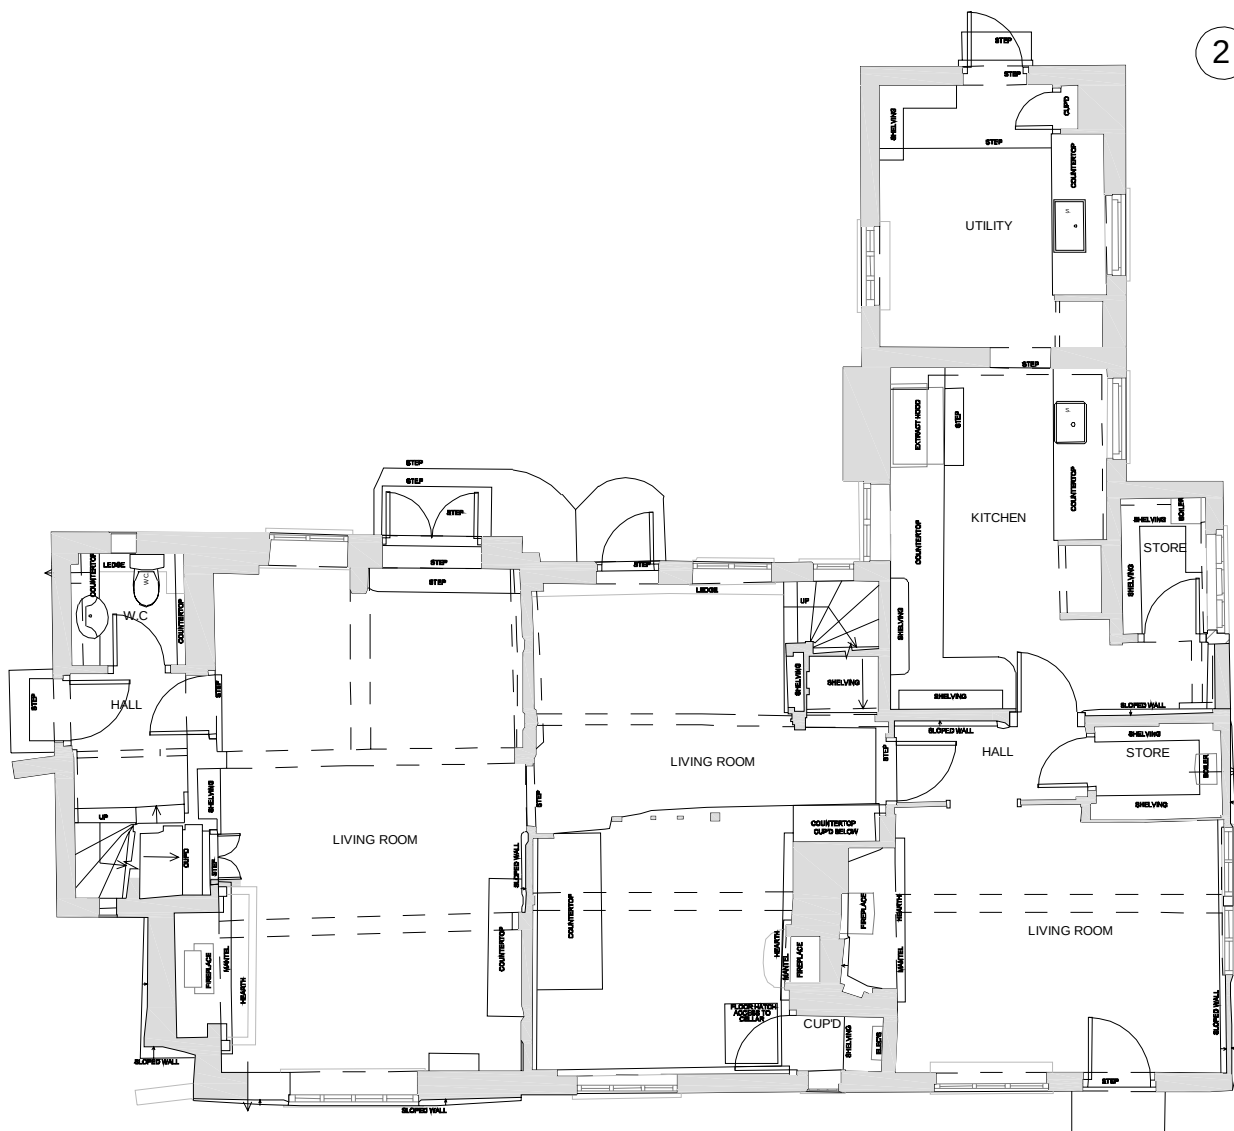
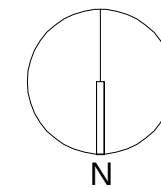


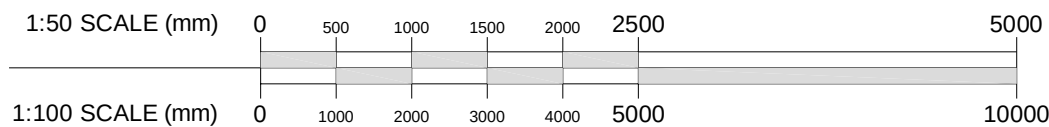

1 EXISTING GROUND FLOOR PLAN

2 EXISTING FIRST FLOOR PLAN

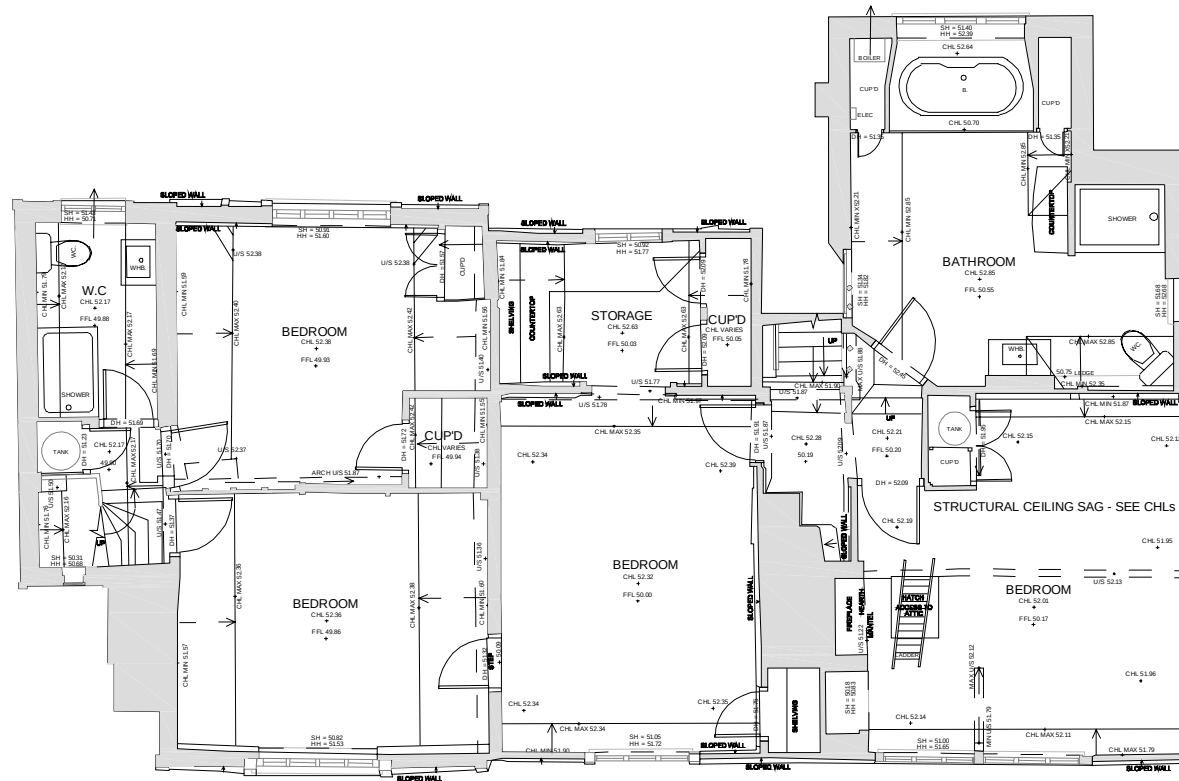


- Notes:
1. Contractor to check all dimensions and report omissions and errors to the Architect.
 2. Claire Truman of Heritage Revival accepts no liability for use of this drawing by parties other than those for which it was prepared.
 3. When issued in dwg format as an uncontrolled version of this drawing it is to enable the recipient to prepare their own documents/drawings/models for which they are solely responsible. This drawing is based upon project information current at the time of issue. Claire Truman of Heritage Revival accepts no liability for any alterations after it is issued by Heritage Revival.
 4. This drawing does not contain shared coordinates and is not issued for coordination purposes.

KEY


Existing fabric

00 Planning Issue 06.07.26

REV	DESCRIPTION	DATE
 HERITAGE REVIVAL		
t: +44 (0) 7704 543 872 e: info@heritagerevivaluk w: www.heritagerevivaluk		
PROJECT		
The Old Cottage, Sonning RG4 6UH		
PROJECT NUMBER		
1362		
TITLE		
Proposed West Gable Cork Panels		
LISTED BUILDING APPLICATION		
Existing GF & First Floor GA Plans		
SCALE	DATE	DRAWN BY
1:100 @ A3	04.07.2026	CT
DRAWING NO.	REV	
1362-HR-A-TP-XX-0122	00	

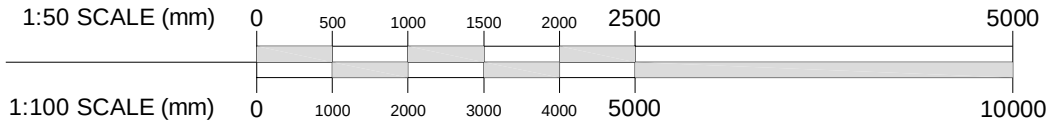

- Notes:
1. Contractor to check all dimensions and report omissions and errors to the Architect.
 2. Claire Truman of Heritage Revival accepts no liability for use of this drawing by parties other than those for which it was prepared.
 3. When issued in dwg format as an uncontrolled version of this drawing it is to enable the recipient to prepare their own documents/drawings/models for which they are solely responsible. This drawing is based upon project information current at the time of issue. Claire Truman of Heritage Revival accepts no liability for any alterations after it is issued by Heritage Revival.
 4. This drawing does not contain shared coordinates and is not issued for coordination purposes.

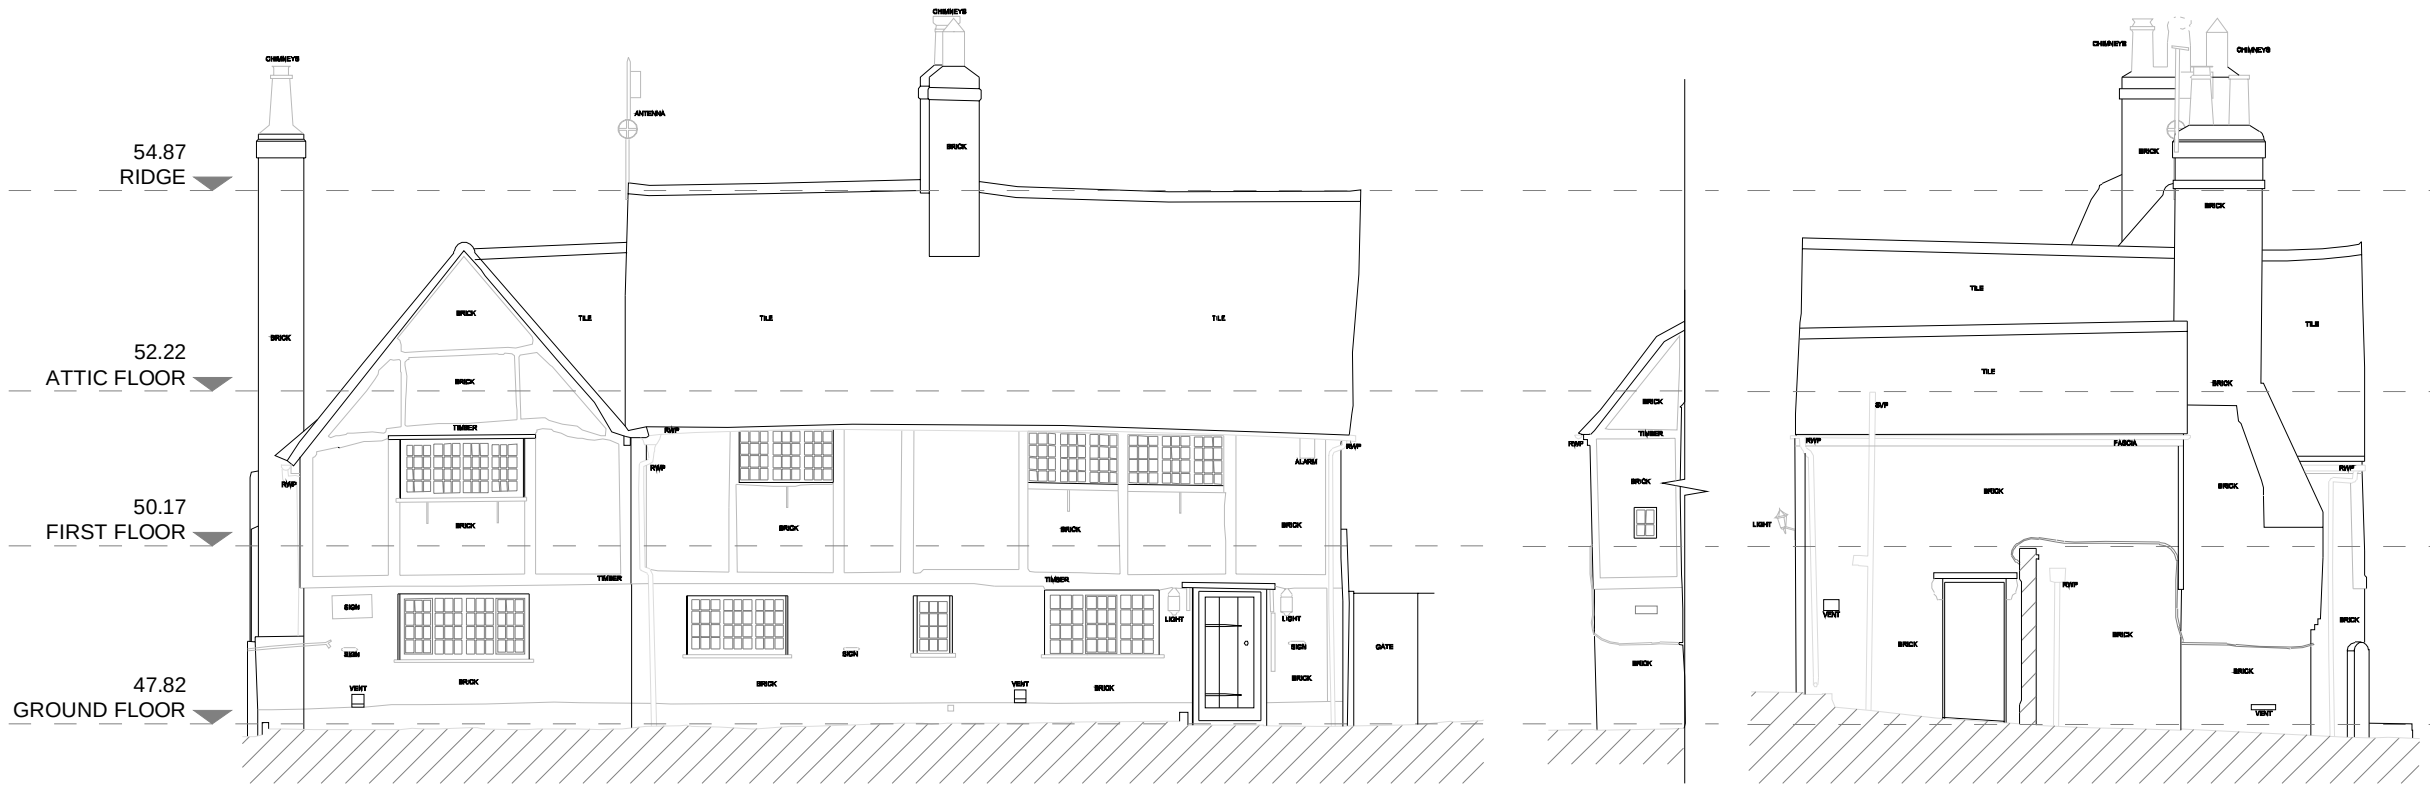

1 EXISTING NORTH ELEVATION (ELEVATION 1)

2 EXISTING ELEVATION 2

3 EXISTING ELEVATION 3



4 EXISTING SOUTH ELEVATION (ELEVATION 4)

5 EXISTING ELEVATION 5

00 Planning Issue 06.07.26


REV	DESCRIPTION	DATE
-----	-------------	------





t: +44 (0) 7704 543 872 | e: info@heritagerevivaluk | w: www.heritagerevivaluk

PROJECT
The Old Cottage, Sonning RG4 6UH
PROJECT NUMBER
1362
TITLE
Proposed West Gable Cork Panels
LISTED BUILDING APPLICATION
Existing Elevations No.s 1-5

SCALE	DATE	DRAWN BY
1:100 @ A3	04.07.2026	CT
DRAWING NO.	REV	
1362-HR-A-TP-XX-0123	00	

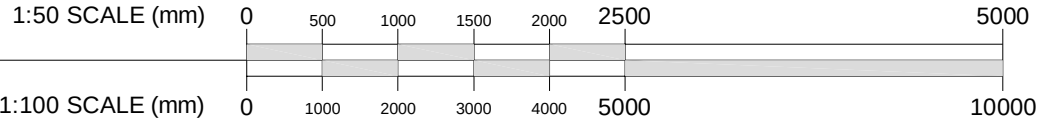

- Notes:
1. Contractor to check all dimensions and report omissions and errors to the Architect.
 2. Claire Truman of Heritage Revival accepts no liability for use of this drawing by parties other than those for which it was prepared.
 3. When issued in dwg format as an uncontrolled version of this drawing it is to enable the recipient to prepare their own documents/drawings/models for which they are solely responsible. This drawing is based upon project information current at the time of issue. Claire Truman of Heritage Revival accepts no liability for any alterations after it is issued by Heritage Revival.
 4. This drawing does not contain shared coordinates and is not issued for coordination purposes.

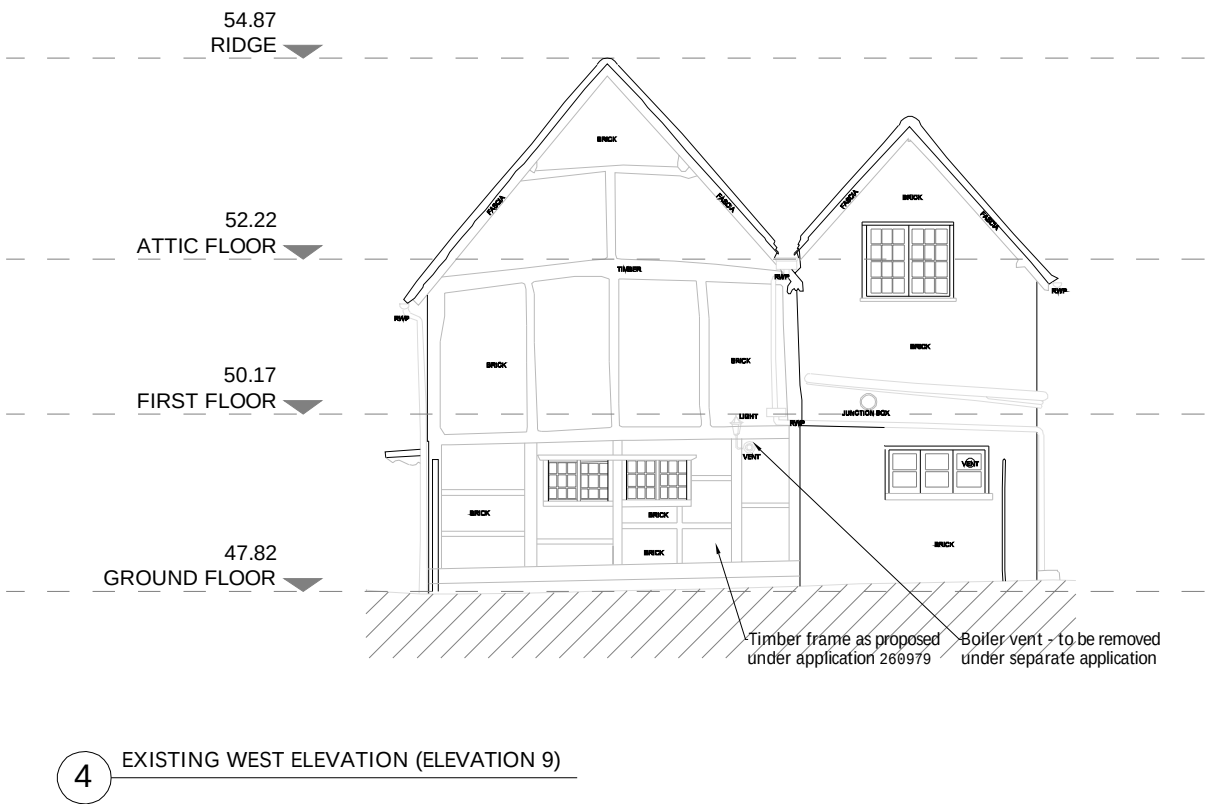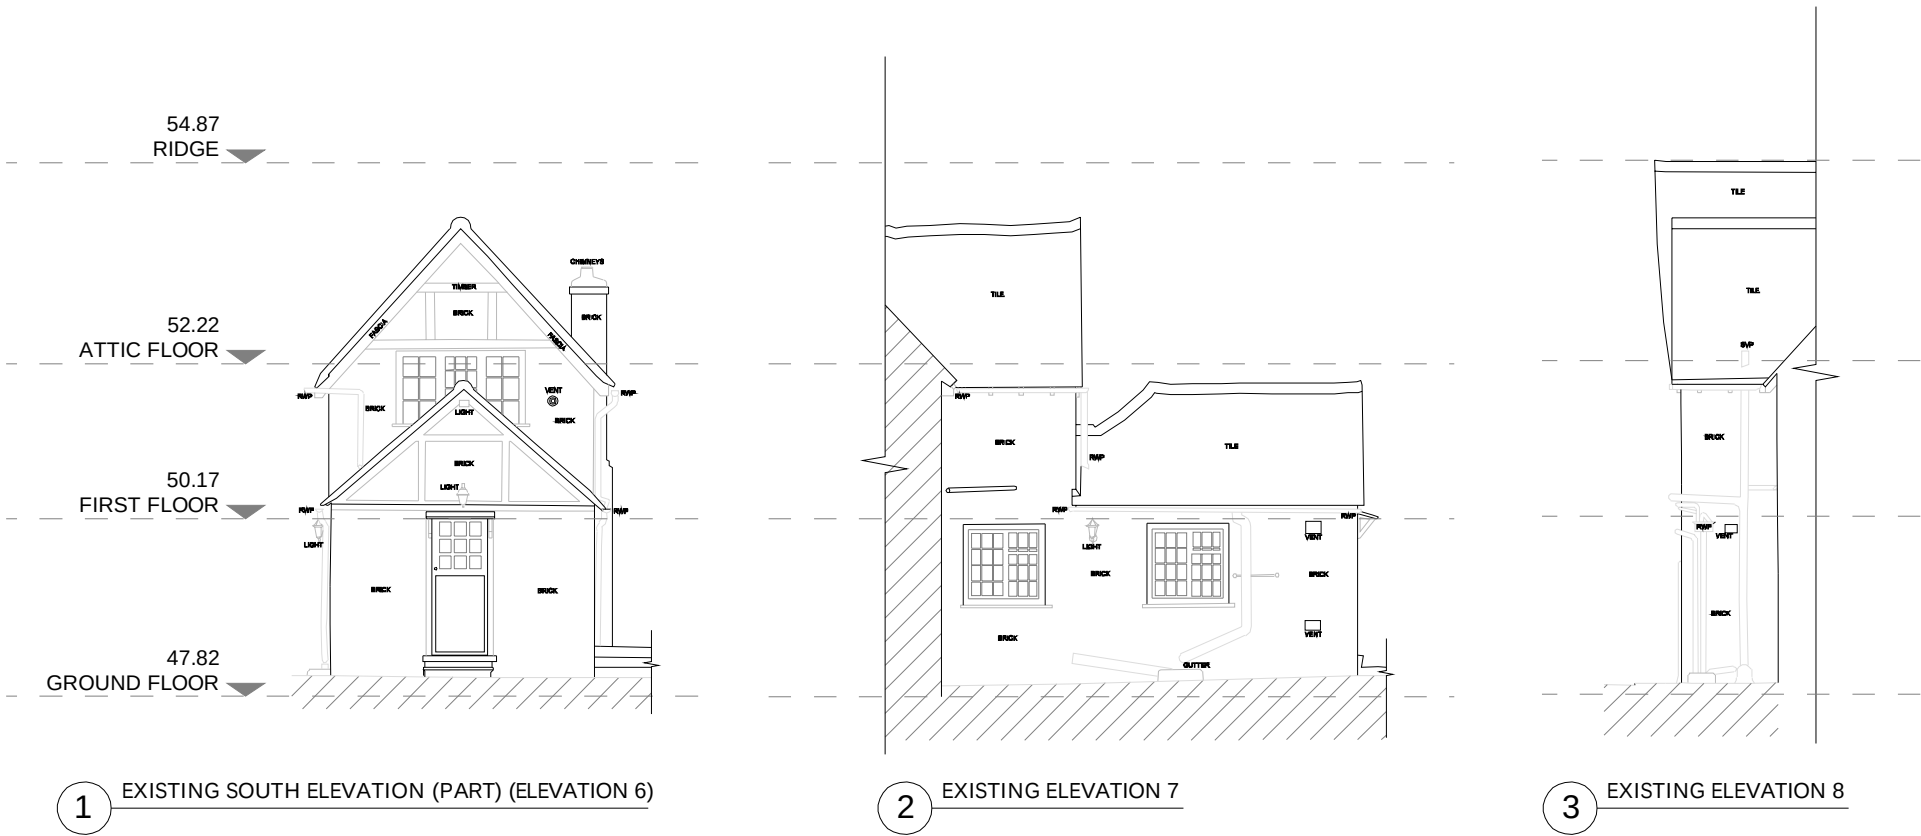

00 Planning Issue 06.07.26

REV	DESCRIPTION	DATE
-----	-------------	------



t: +44 (0) 7704 543 872 | e: info@heritagerevivaluk | w: www.heritagerevivaluk

PROJECT
The Old Cottage, Sonning RG4 6UH
PROJECT NUMBER
1362
TITLE
Proposed West Gable Cork Panels
LISTED BUILDING APPLICATION
Existing Elevations No.s 6-9

SCALE	DATE	DRAWN BY
1:100 @ A3	04.07.2026	CT
DRAWING NO.	REV	
1362-HR-A-TP-XX-0124	00	