




Front Elevation 1:100







Side Elevation 1:100




Rear Elevation 1:100

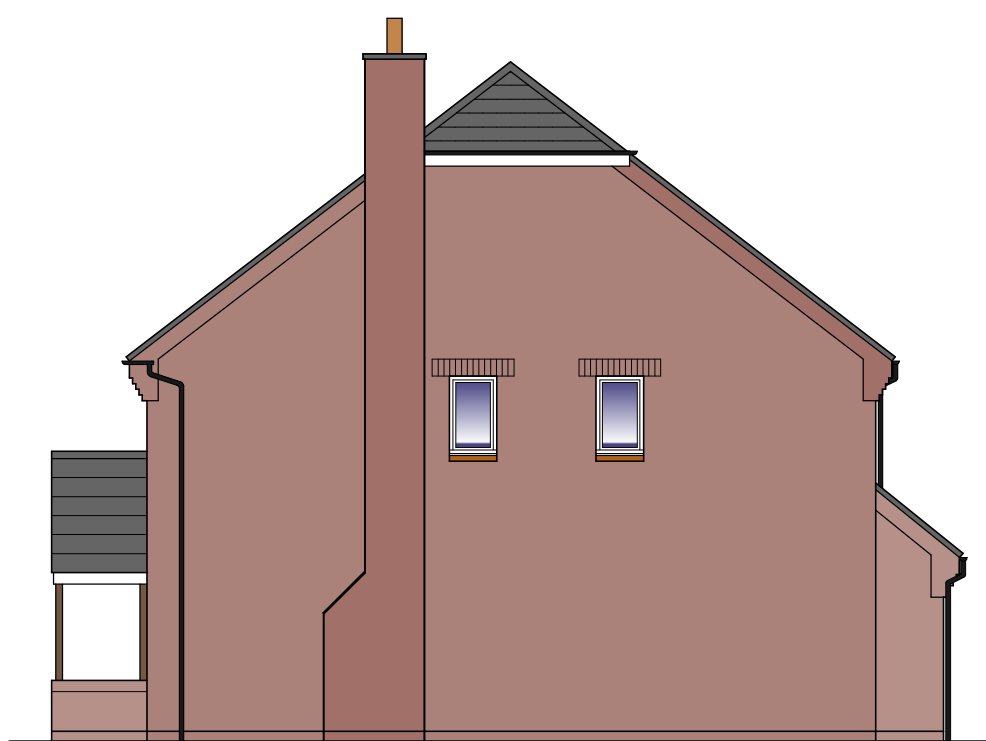


Side Elevation 1:100

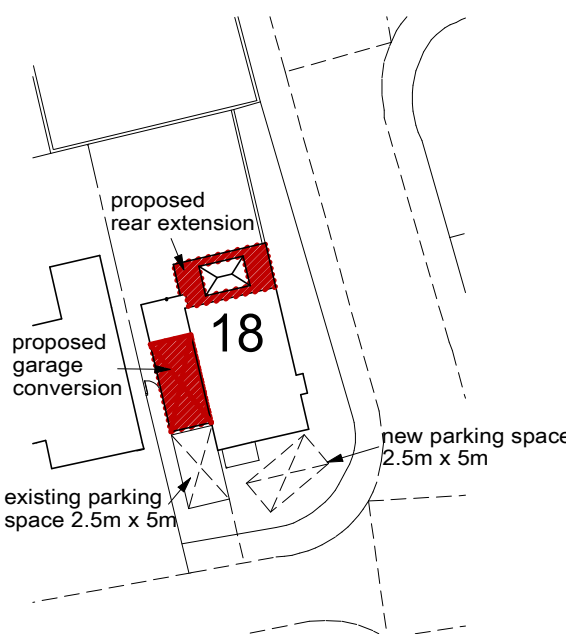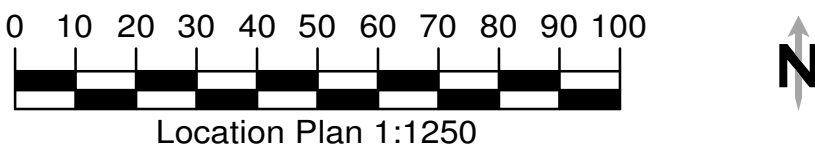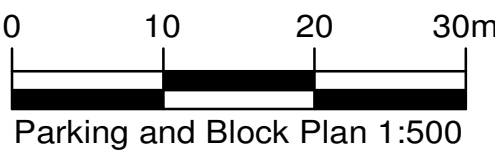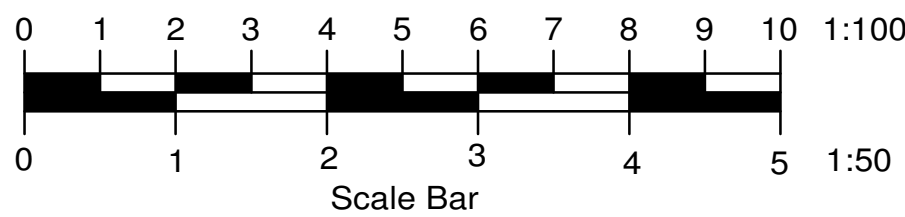

Mapping contents © Crown copyright and database rights 2026 Ordnance Survey 100035207

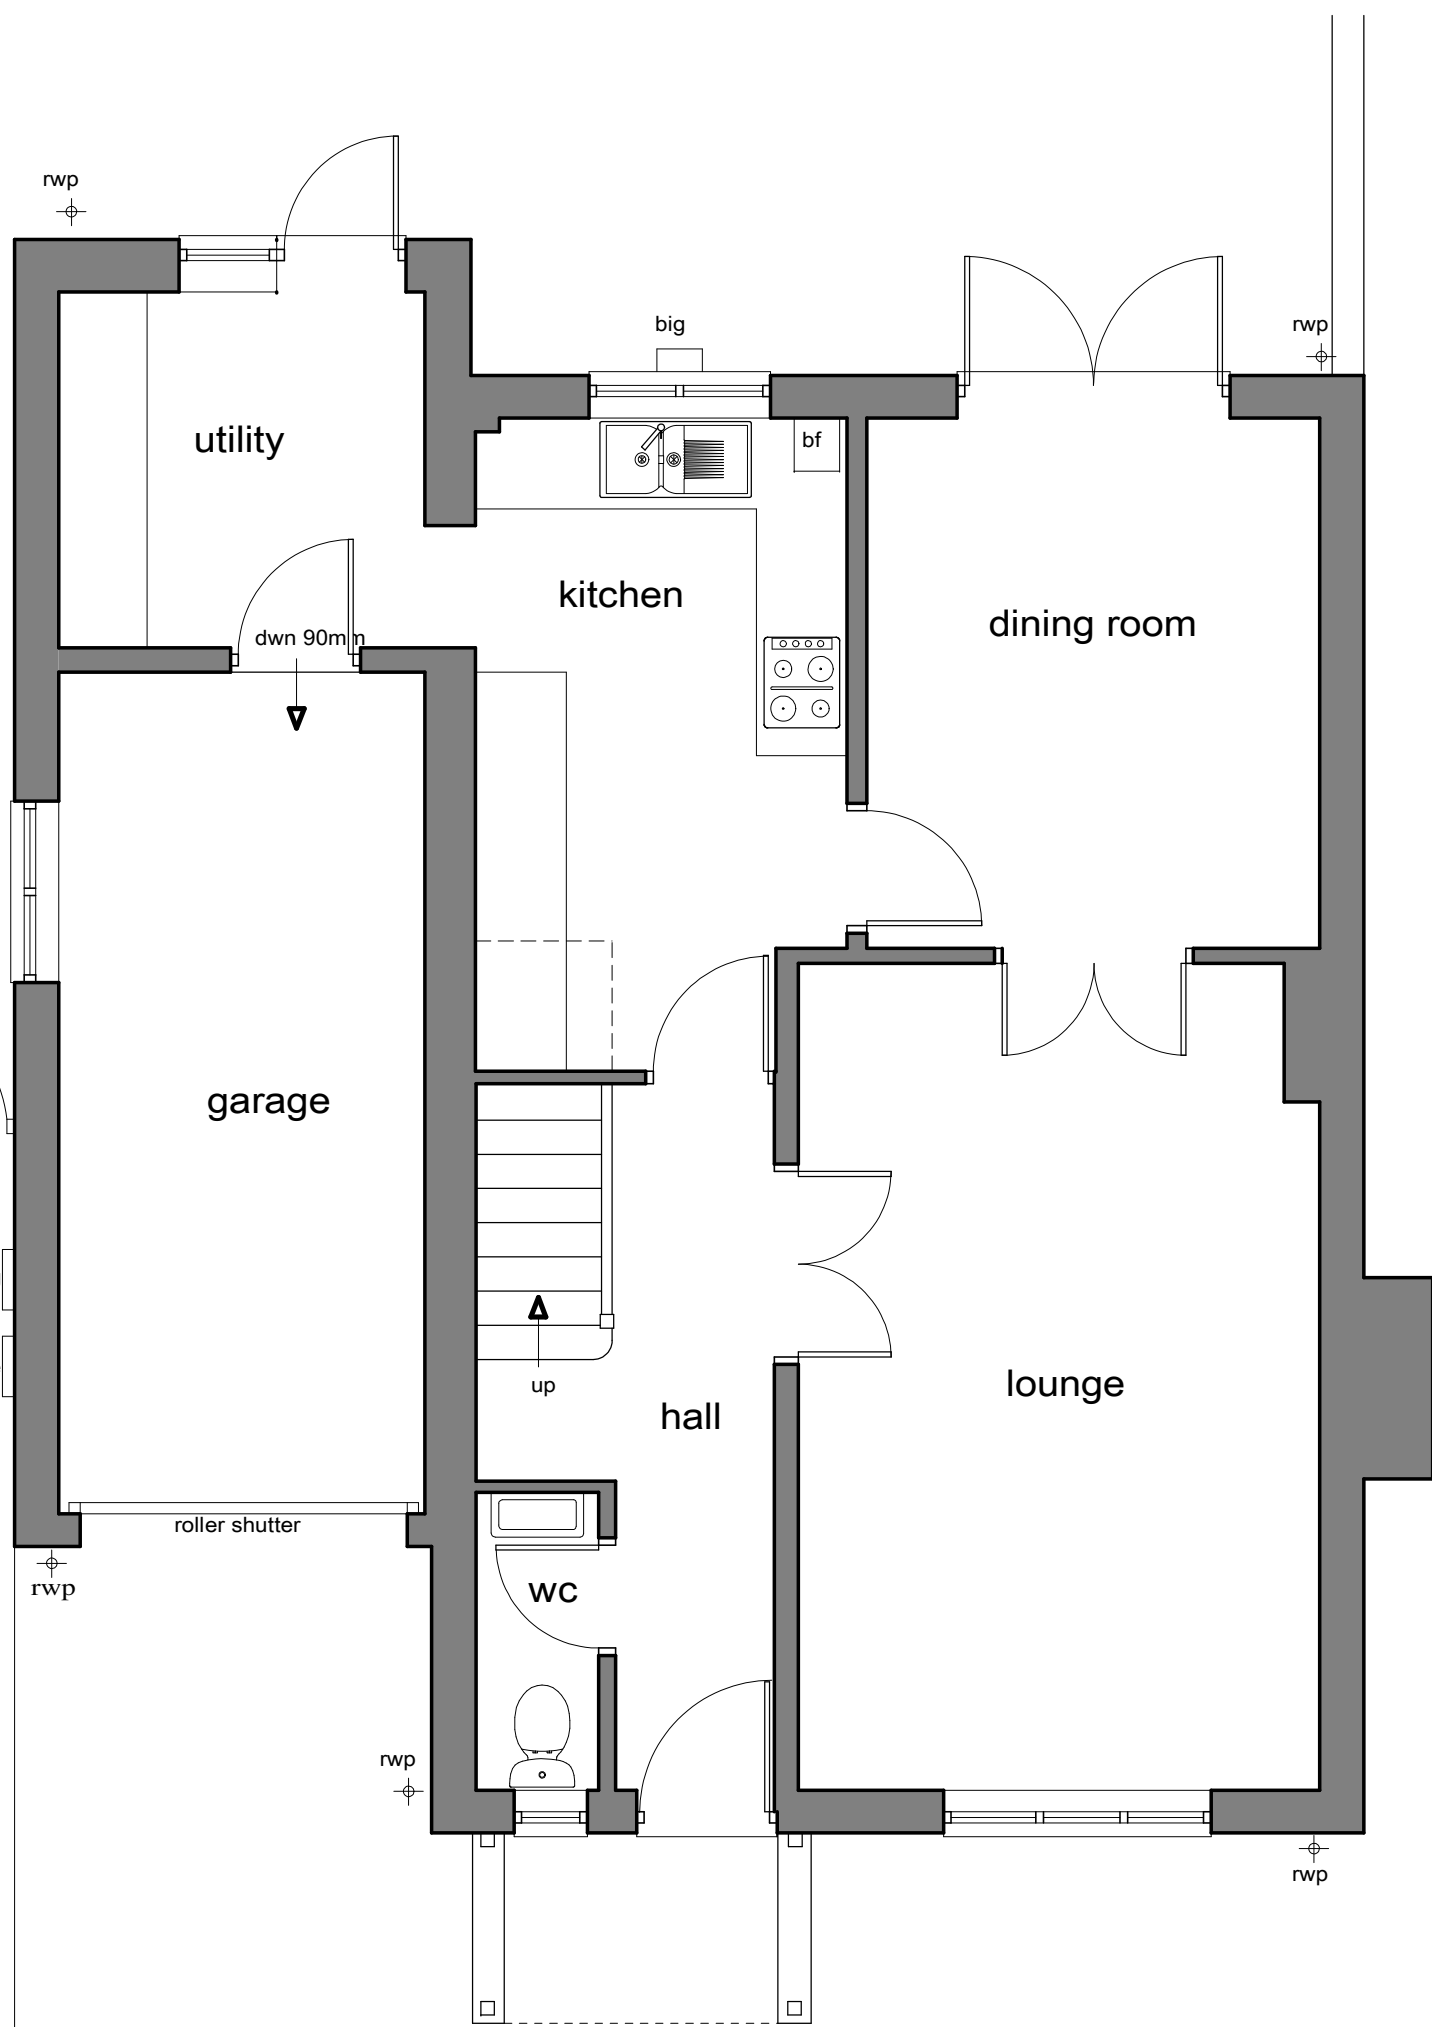

Ground Floor Plan 1:50

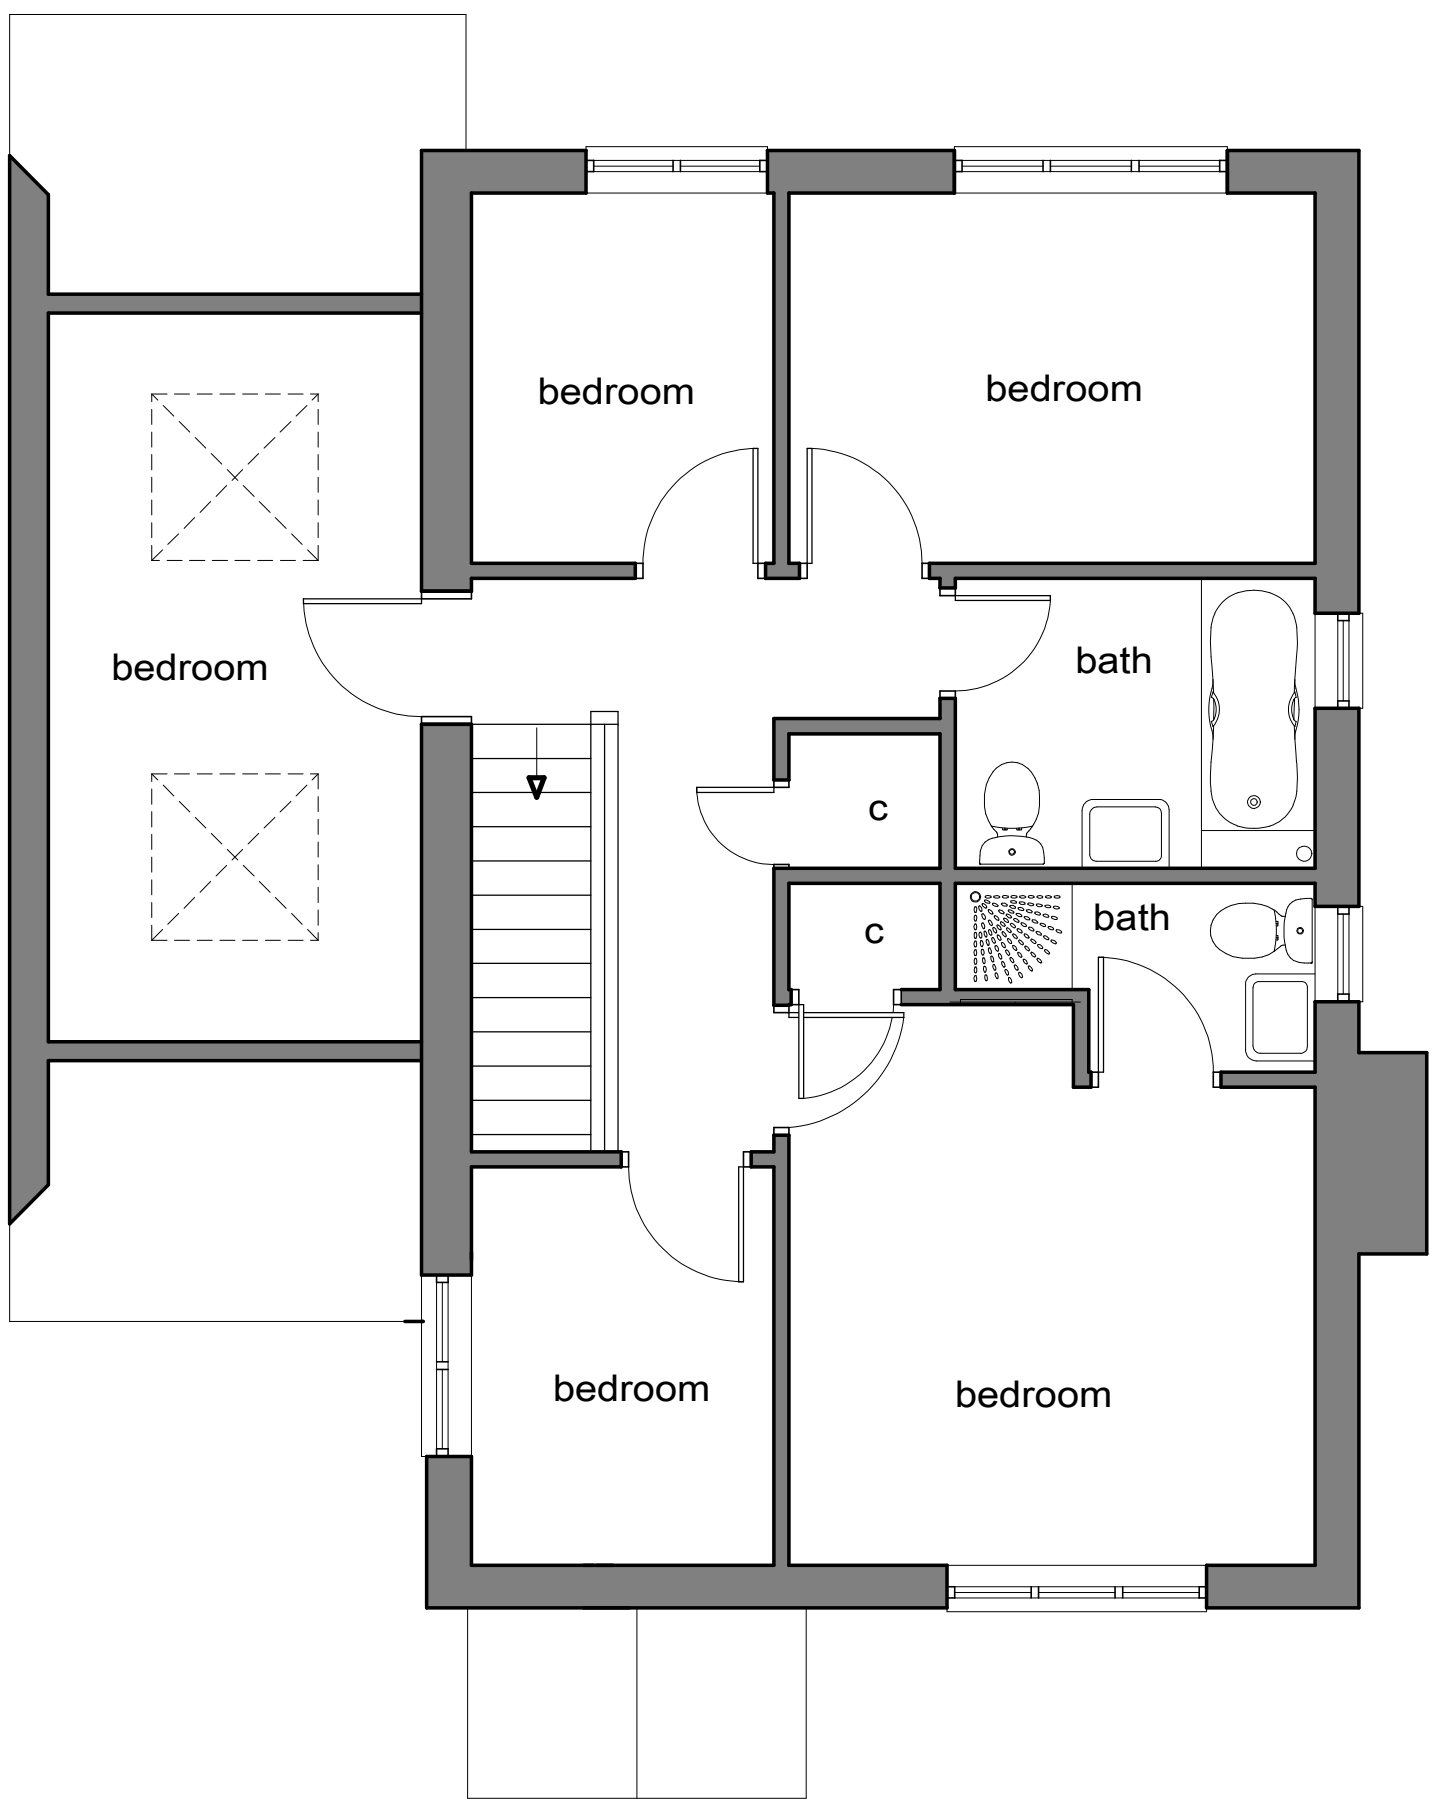

First Floor Plan 1:50

Client		
Mr and Mrs Lane		
Job Title		
18 Sundew Close		
Wokingham		
RG40 5YB		
Drawing Title		
Existing Plans		
and Elevations		
Scale 1-50 1-100		
Date	Feb 26	Drawn by wen
Drg No.		Rev.
L- 2852		