



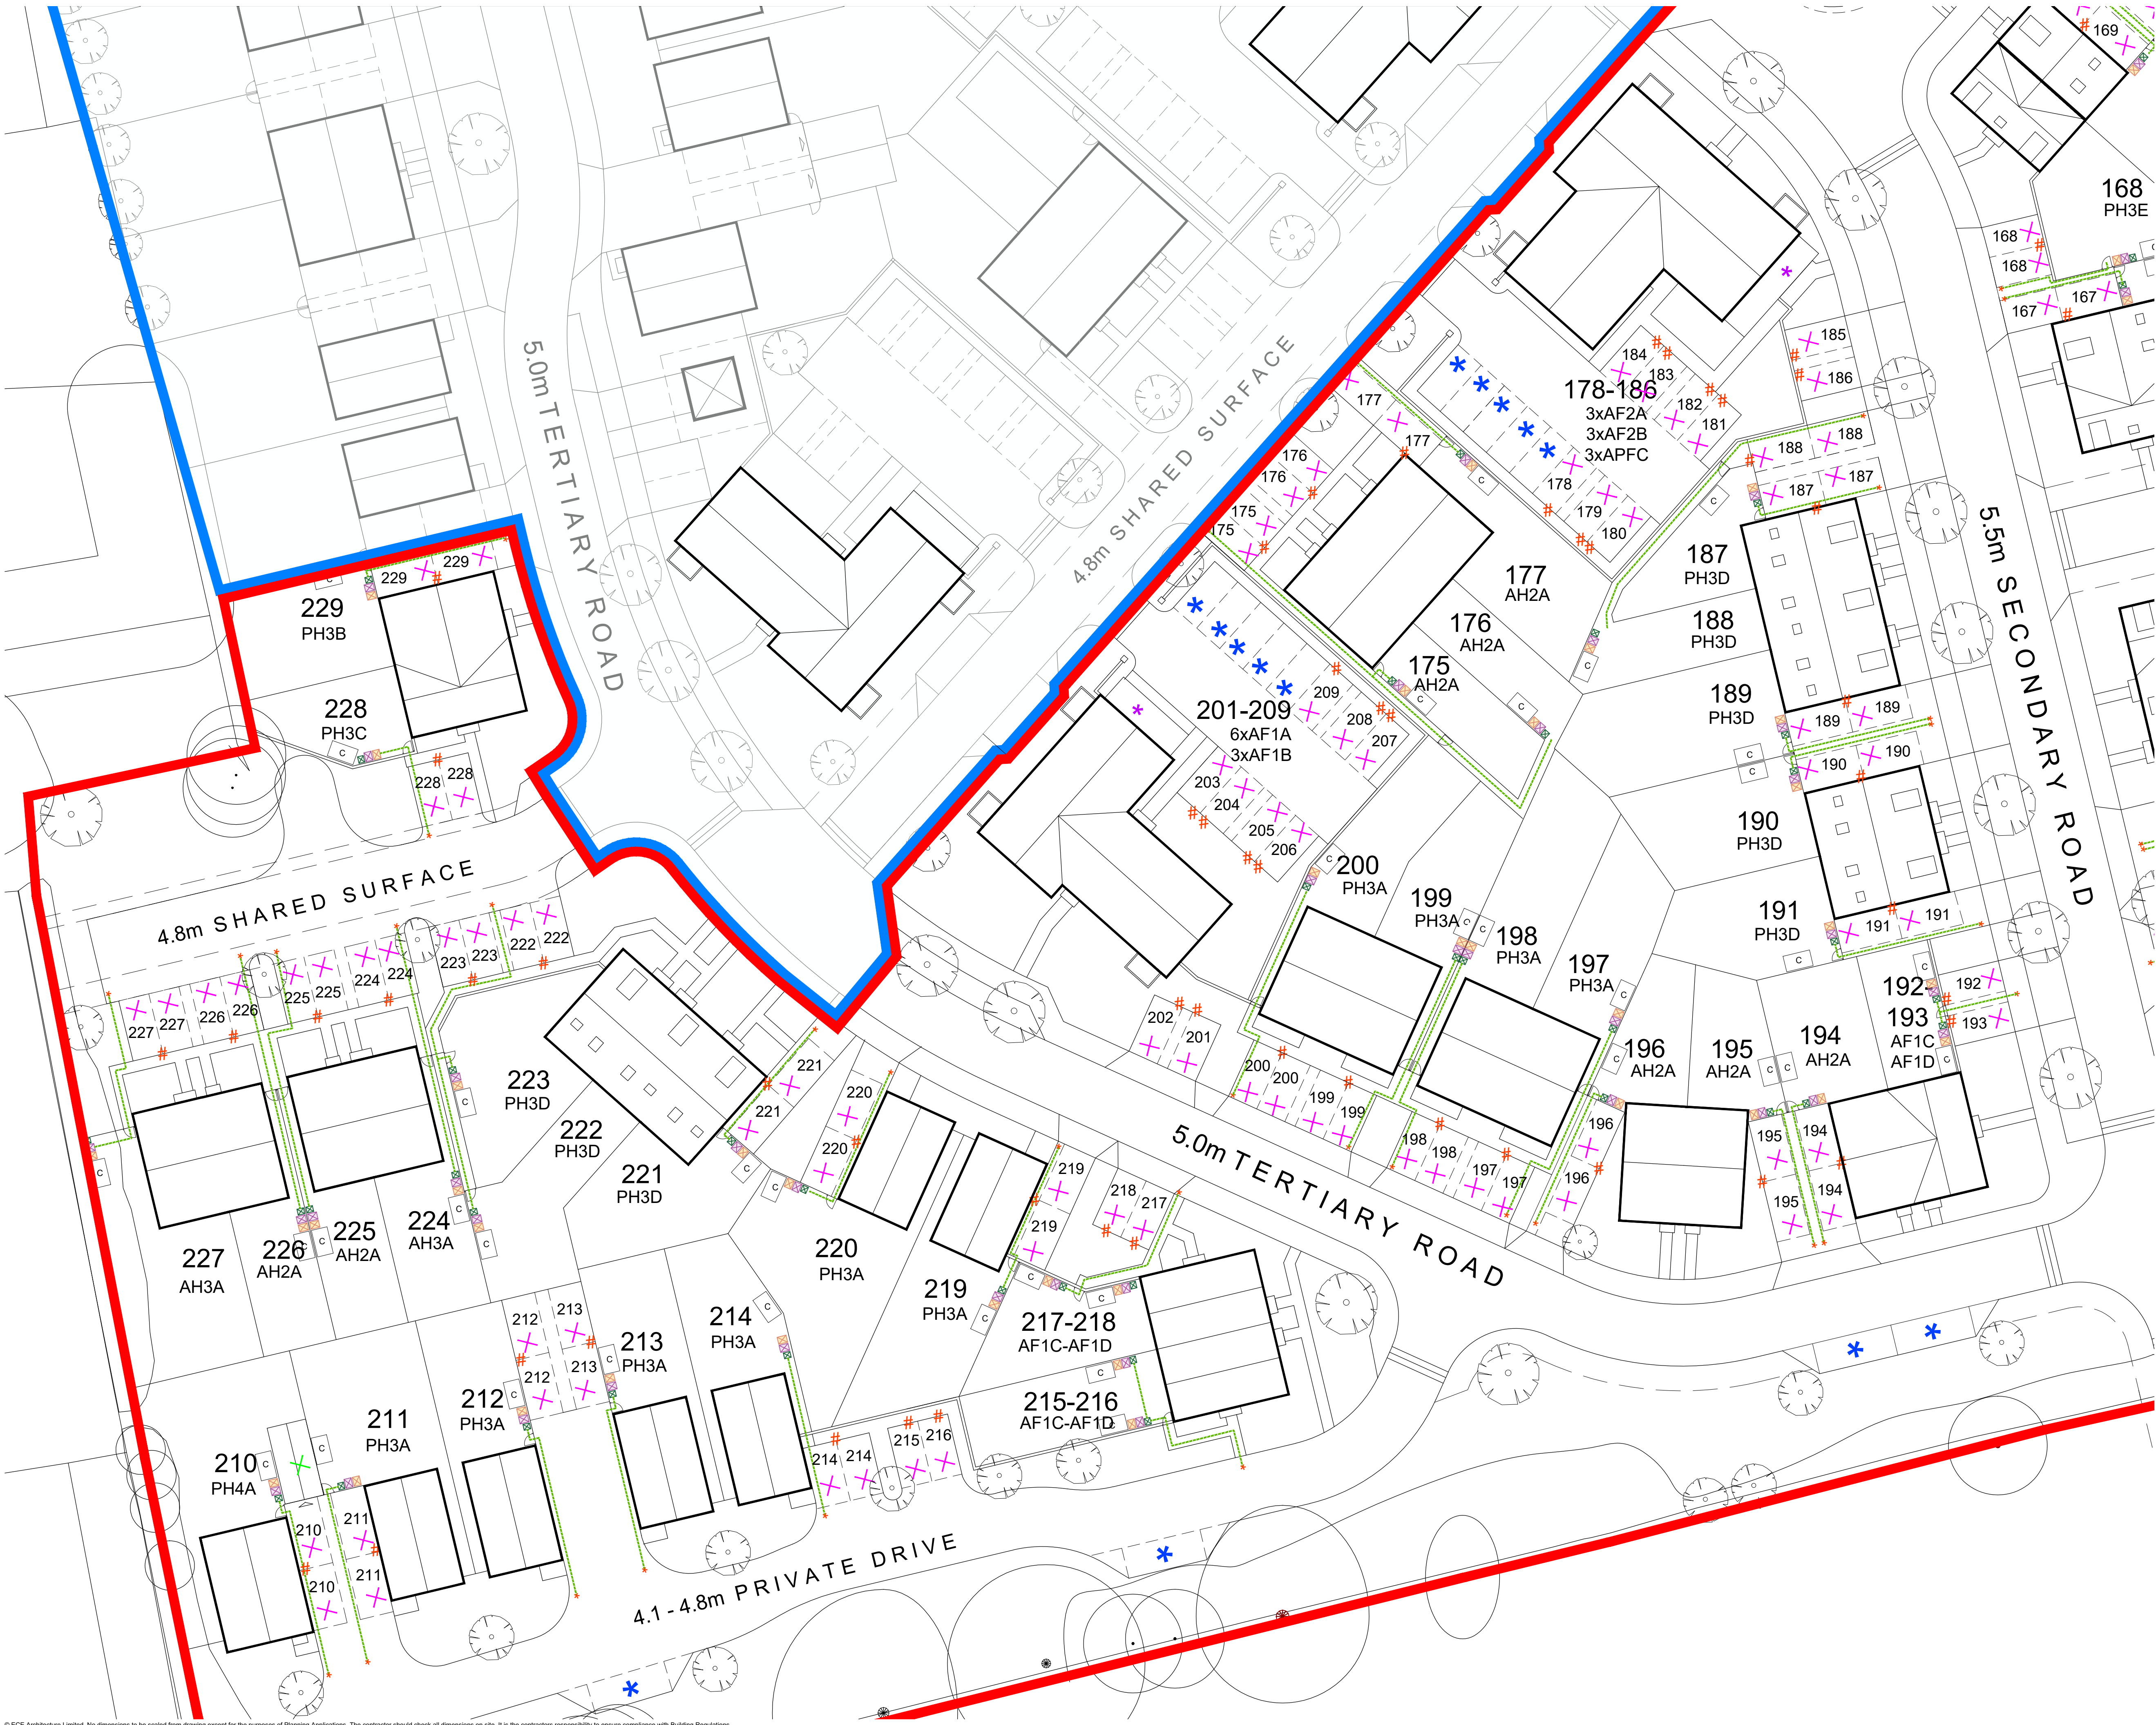

CDM 2015 Health & Safety Information  
This information relates only to 'Significant Hazards' identified on this drawing and is to be read in conjunction with the Designer's Hazard Register.

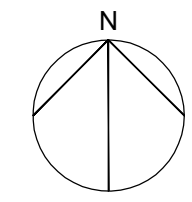

**Key**

- c Cycle Storage
- Recycling Storage
- Refuse Storage
- Optional Green Bin
- Refuse Collection Point (Houses)
- Residents Dragging Distance
- RCP Communal Refuse Collection Point
- Garden Gate
- Refuse Storage for apartments
- EV Charging Point

|     |          |                                        |    |    |
|-----|----------|----------------------------------------|----|----|
| D   | 08.09.25 | EV charging points shown for each flat | KE | AK |
| C   | 05.06.25 | Presentation amendments                | EB | KE |
| B   | 23.05.25 | Drawing Amendments                     | EB | KE |
| A   | 09.05.25 | Amended to latest layout adjustments   | KE | AK |
| Rev | Date     | Revision Details                       | Dr | Ch |

**ECE Architecture**  
www.ecearchitecture.com

London: 76 Great Suffolk Street, London, SE1 0BL  
T 0207 928 2773 E london@ecearchitecture.com  
Sussex: 64 - 68 Brighton Road, Worthing, West Sussex, BN11 2EN  
T 01903 248777 E sussex@ecearchitecture.com  
Bristol: Westworks, Beacon Tower, Colston Street, Bristol, BS1 4XE  
T 0117 214 1101 E bristol@ecewestworks.com

Client's Name  
Taylor Wimpey West London

Job Title  
Land off Watmore Lane, Winnersh

Drawing Title  
Detailed Site Plan - Sheet 1

Scale  
1:250 @ A1 / 1:500 @ A3

Drawn  
EB

Checked  
KE

Date  
20.03.25

Job No  
7135A

Drawing No  
PL-213

Rev  
D

Status  
**APPROVAL**