


NOTES:
Copyright Chetwoods (London) Limited. No implied licence exists.
Contractors must verify all dimensions on site before commencing any work or shop drawings. This drawing is not to be scaled. Use figured dimensions only.
Subject to statutory approvals and survey.
Building areas are liable to adjustment over the course of the design process due to the ongoing construction detailing developments.
Please note the information contained within this drawing is solely for the benefit of the employer and should not be relied upon by third parties.
The CDM hazard management procedures for the Chetwoods aspects of the design of this project are to be found on the "Chetwoods - Hazard Analysis and Design Risk Assessment" and/or drawings. The full project design team comprehensive set of hazard management procedures are available from the Principle Designer appointed for the project.

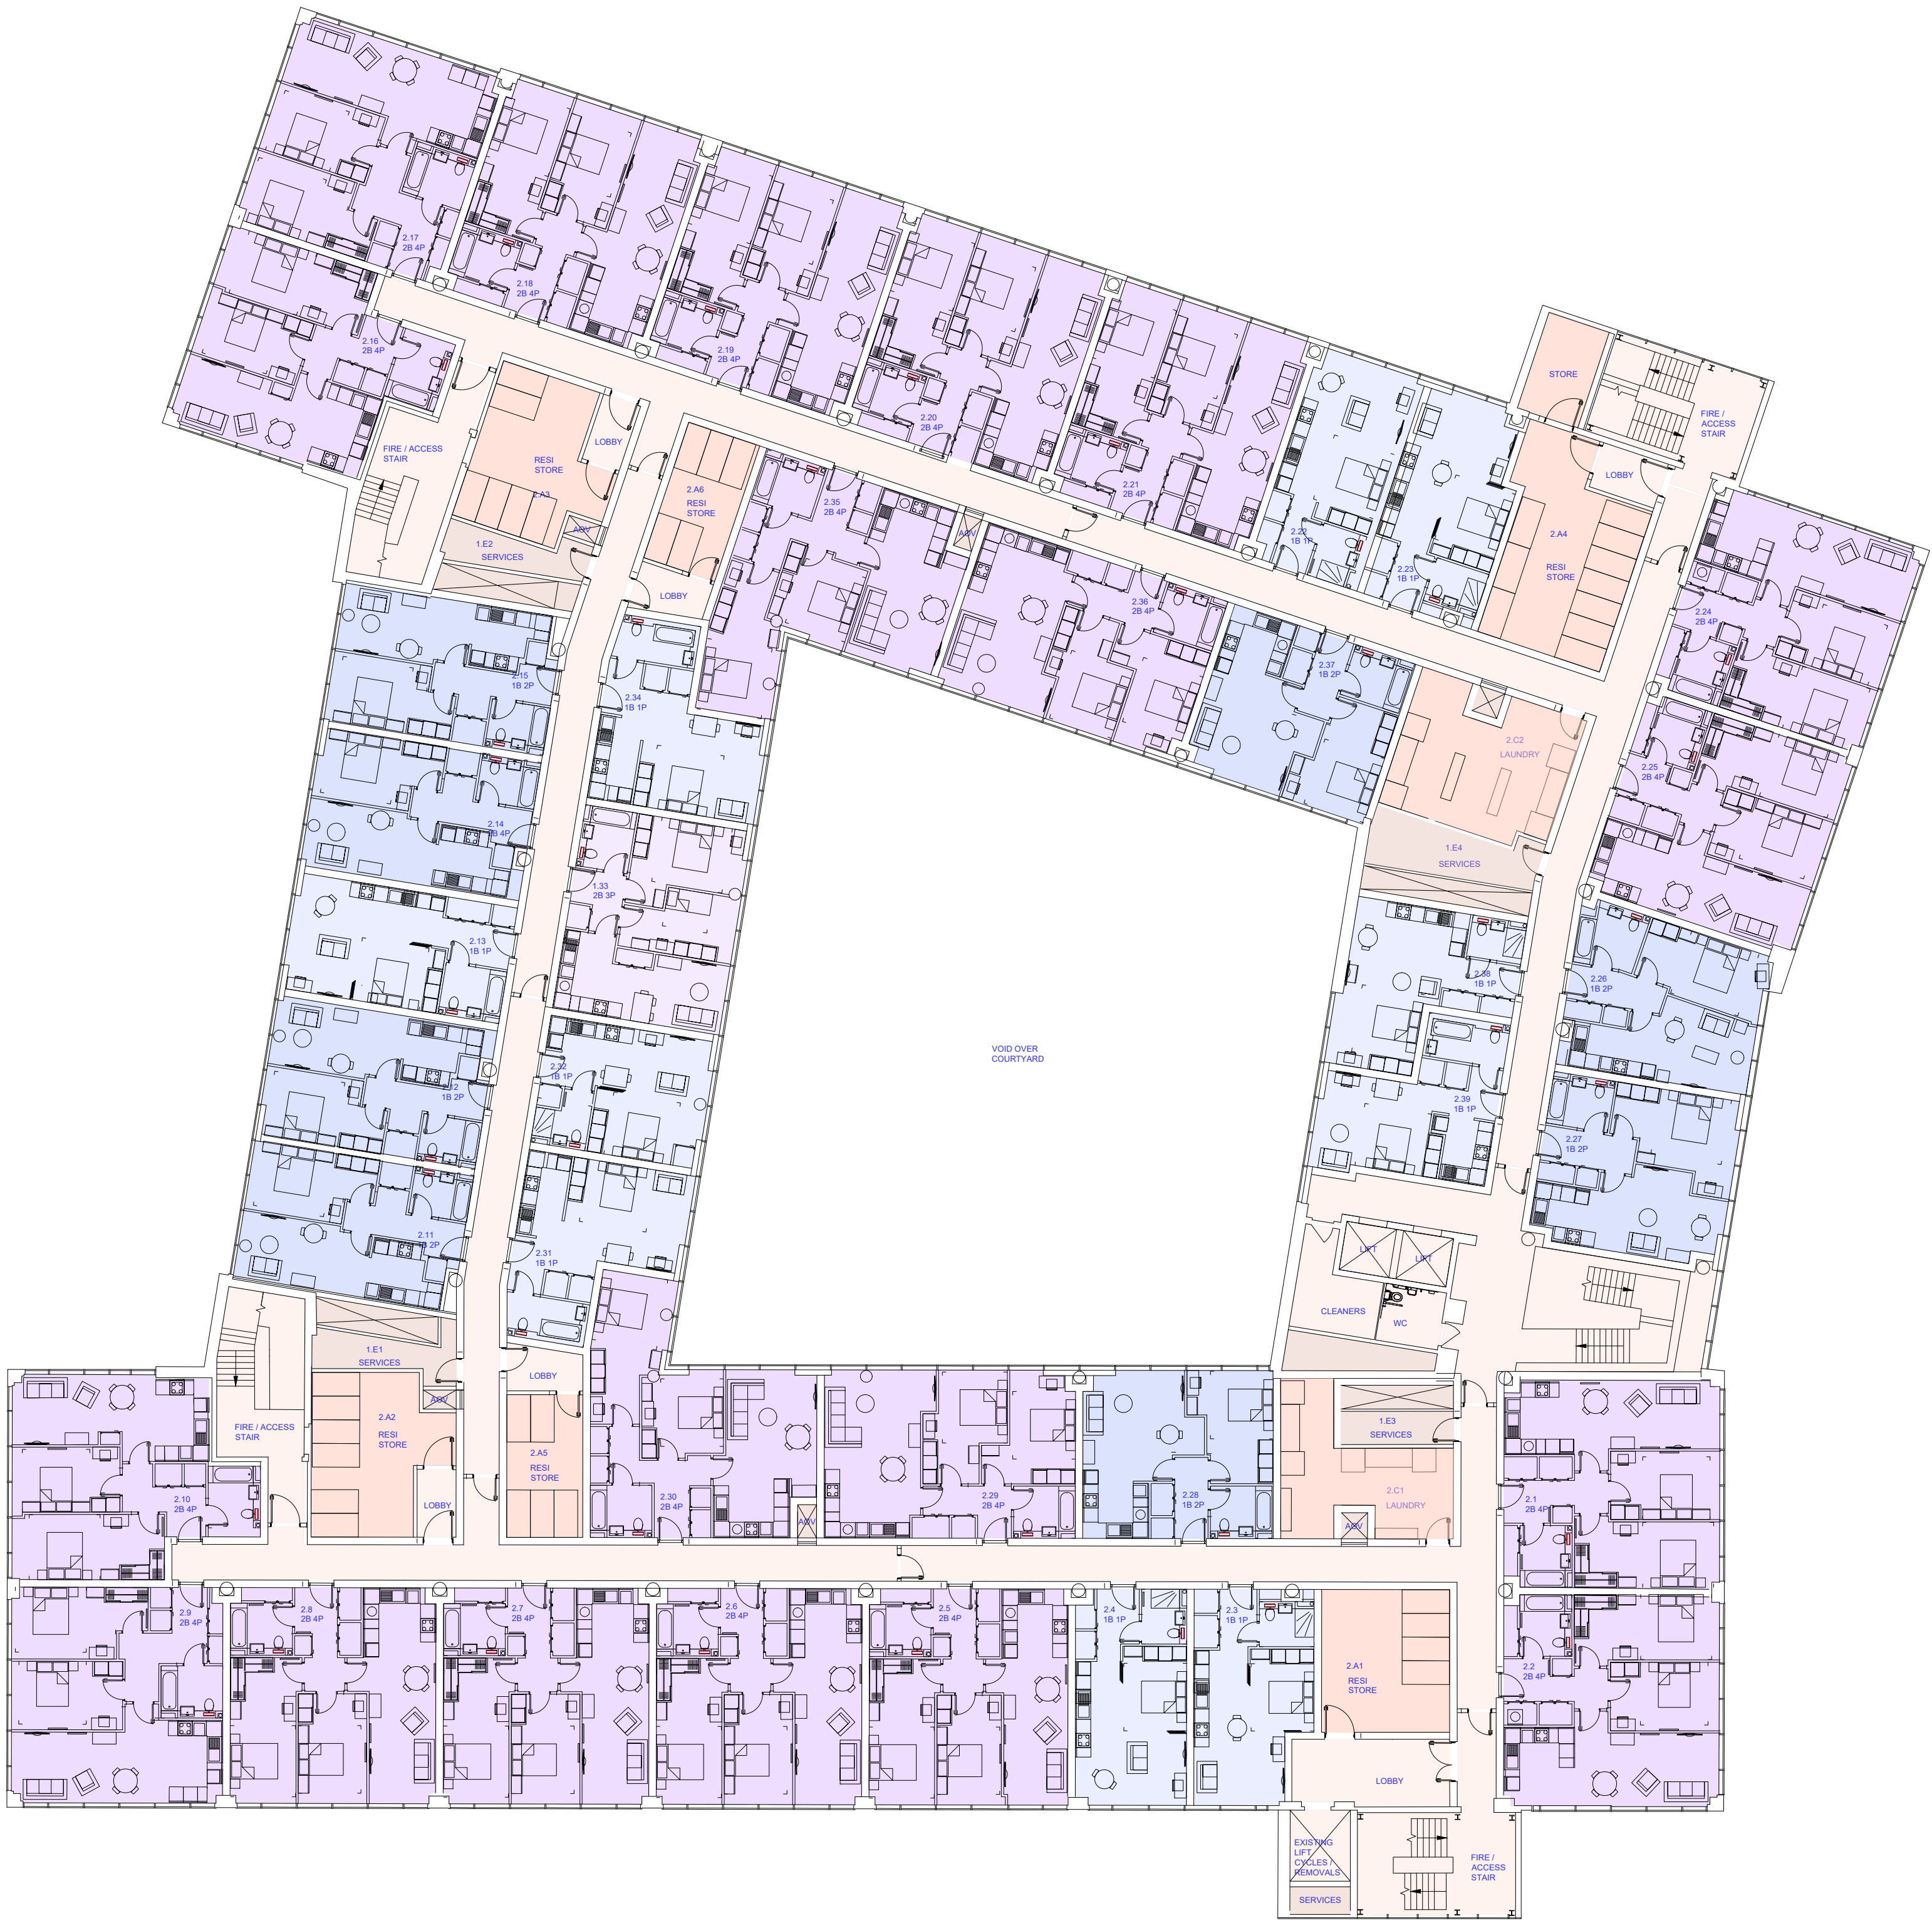

- 1 BED / 1 PERSON DWELLING
- 1 BED / 2 PERSON DWELLING
- 2 BED / 3 PERSON DWELLING
- 2 BED / 4 PERSON DWELLING

CIRCULATION

SUPPLEMENTARY AREAS

PLANT

KEY

D	- graphic updates	06.8.24	dt
C	- internal revisions to team comments	05.8.24	ch
	- units 0.23 / 0.32 / 0.33 / 1.26 / 1.35 / 2.28 / 2.37 revised		
	- first & second internal cycle stores removed		
B	- internal revisions to team comments	25.7.24	dt
A	- revision to north point	18.7.24	dt
	- adjustments to internal layouts		

Rev	Revision Description	Date	Author/Reviewer
-----	----------------------	------	-----------------

PLANNING

Ground Floor, Unit B, Dickens Court, 13-16 Britton Street, London, EC1M 6JH
www.chetwoods.com



PROPOSED SECOND FLOOR PLAN 1:200 @ A1

0m 5m 10m 20m 30m 40m 50m



Project

Pinewood, Wokingham, RG40 3EW
Prior Approval Application

Client

Legal and General Assurance
(Pension Management) Limited

Drawing Title

proposed
second floor plan

Scale Size Drawn Checked Date

1:200 A1 15.7.24

Project Originator Zone Level Type Role Number Rev

5730 PL 2120 D