

Copyright in the design and this drawing is the property of RESI. Reproduction in whole or in part is forbidden without written sanction of RESI. This drawing must be read in conjunction with all other relevant documentation and drawings.


RESI accepts no liability for any expense, loss or damage of whatsoever nature and however arising from any variation which has not been referred to them and their approval obtained.

Print out to actual scale. Do not scale, except unless for Planning purposes. All dimensions to be cross-checked on-site prior to manufacture and construction. Any discrepancies to be reported to RESI immediately.

NOTES

KEY

Neighbouring context - - - Boundary line

 

Revision		
Rev	Notes	Date
A	Planning Issue	06/09/2024




Job Title
Proposed ground floor rear and first floor side extension, introduction of solar panels, floor plan redesign and all associated works at 24 Canberra Lake Way.

Drawing Status
Planning Drawings


Client
Matthew Bowler

Drawing Title
Block Plans

Scale 1 : 500 @ A3	Drawn AR
Date Aug 2024	Checked OB
Drawing No. B155889-3000	REV A

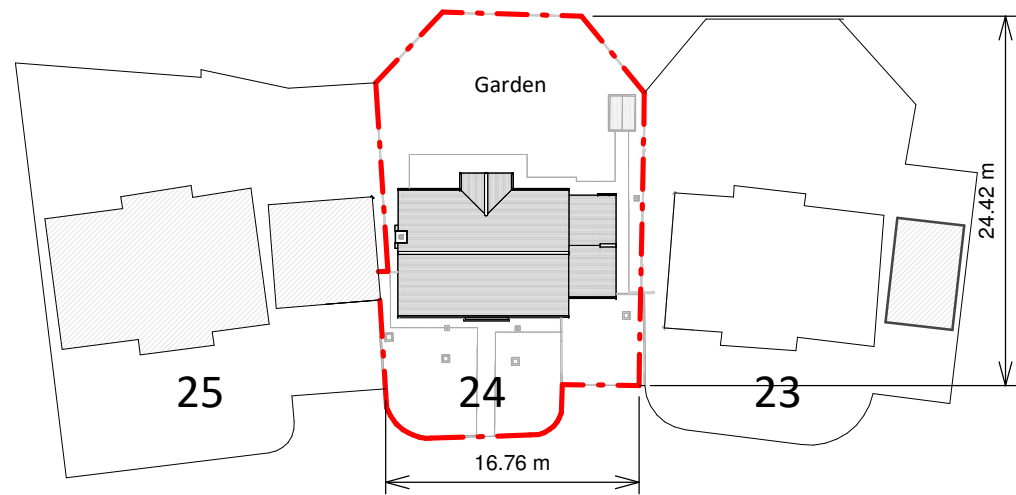

Existing Block Plan

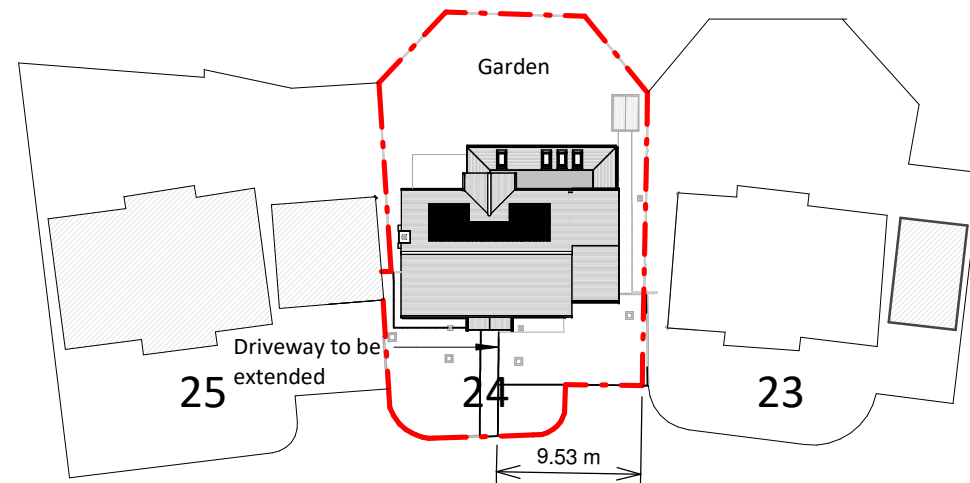

Proposed Block Plan

