



- Notes
1. This drawing has been prepared in accordance with the scope of the Author's appointment with their client and is subject to the terms and conditions of that appointment. The Author of these drawings accepts no liability for any use of this document other than by its client and only for the purposes for which it was prepared and provided.
 2. If received electronically it is the recipients responsibility to print to correct scale. Only written dimensions should be used.
 3. This drawing should be read in conjunction with all other relevant drawings and specifications.
 4. Any discrepancies or questions in regard to these drawings should be discussed with the author. If in doubt - ask.

Notes:

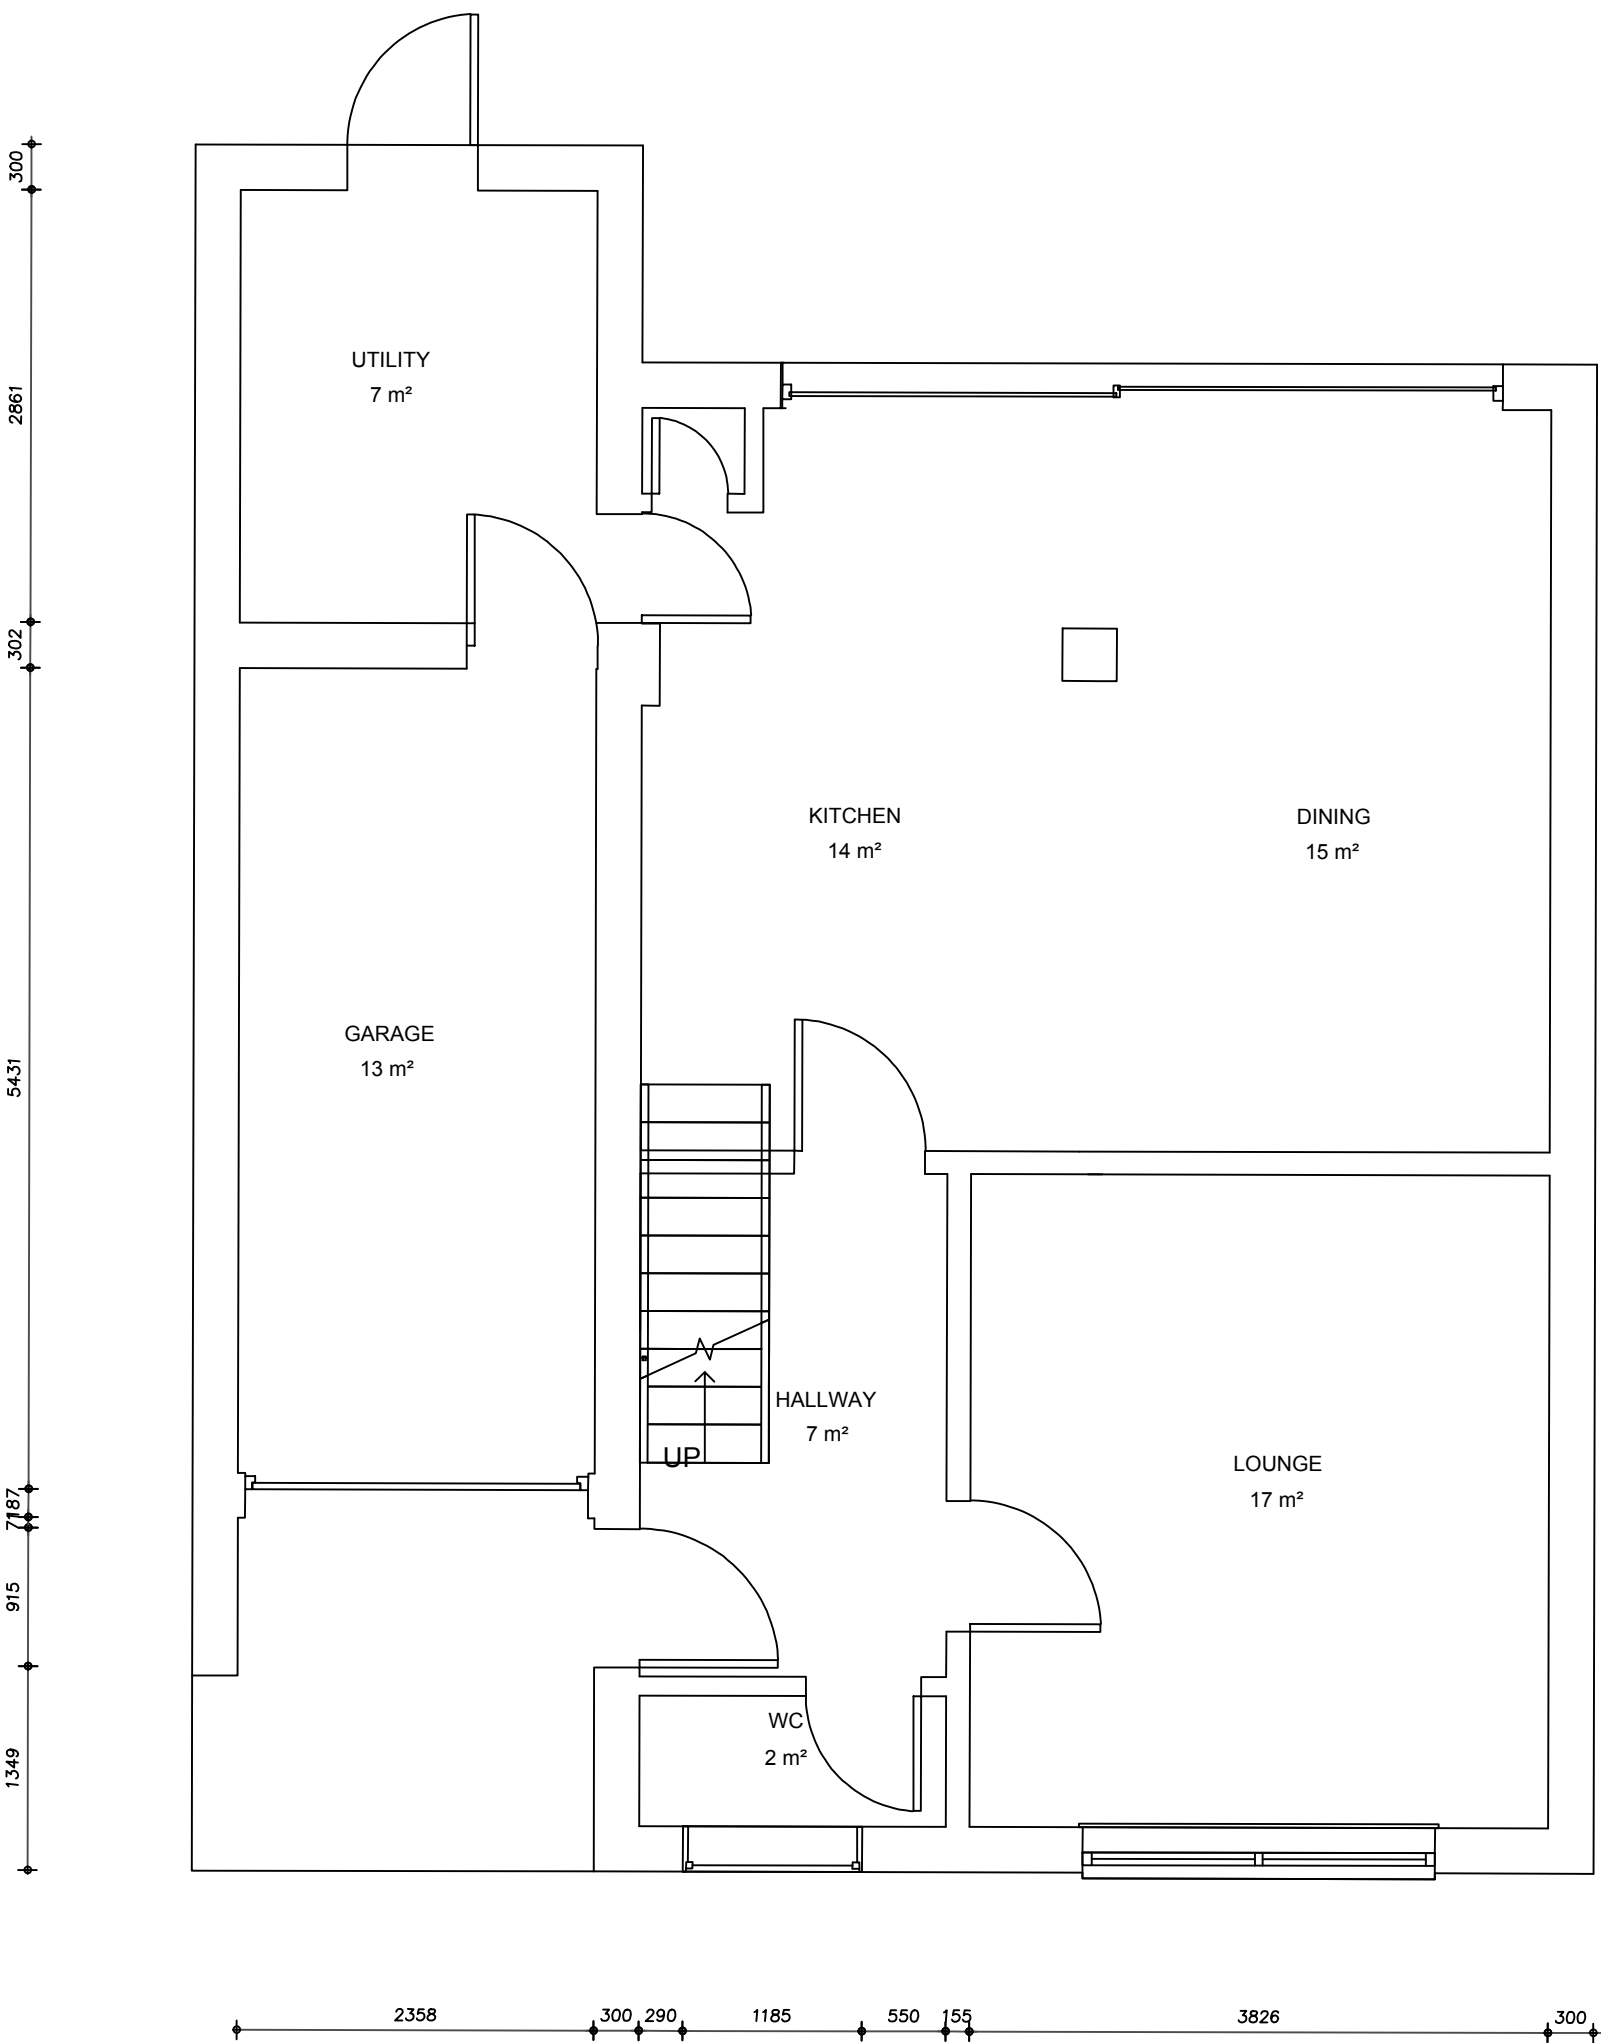


EXISTING GROUND FLOOR PLAN
SCALE 1:50

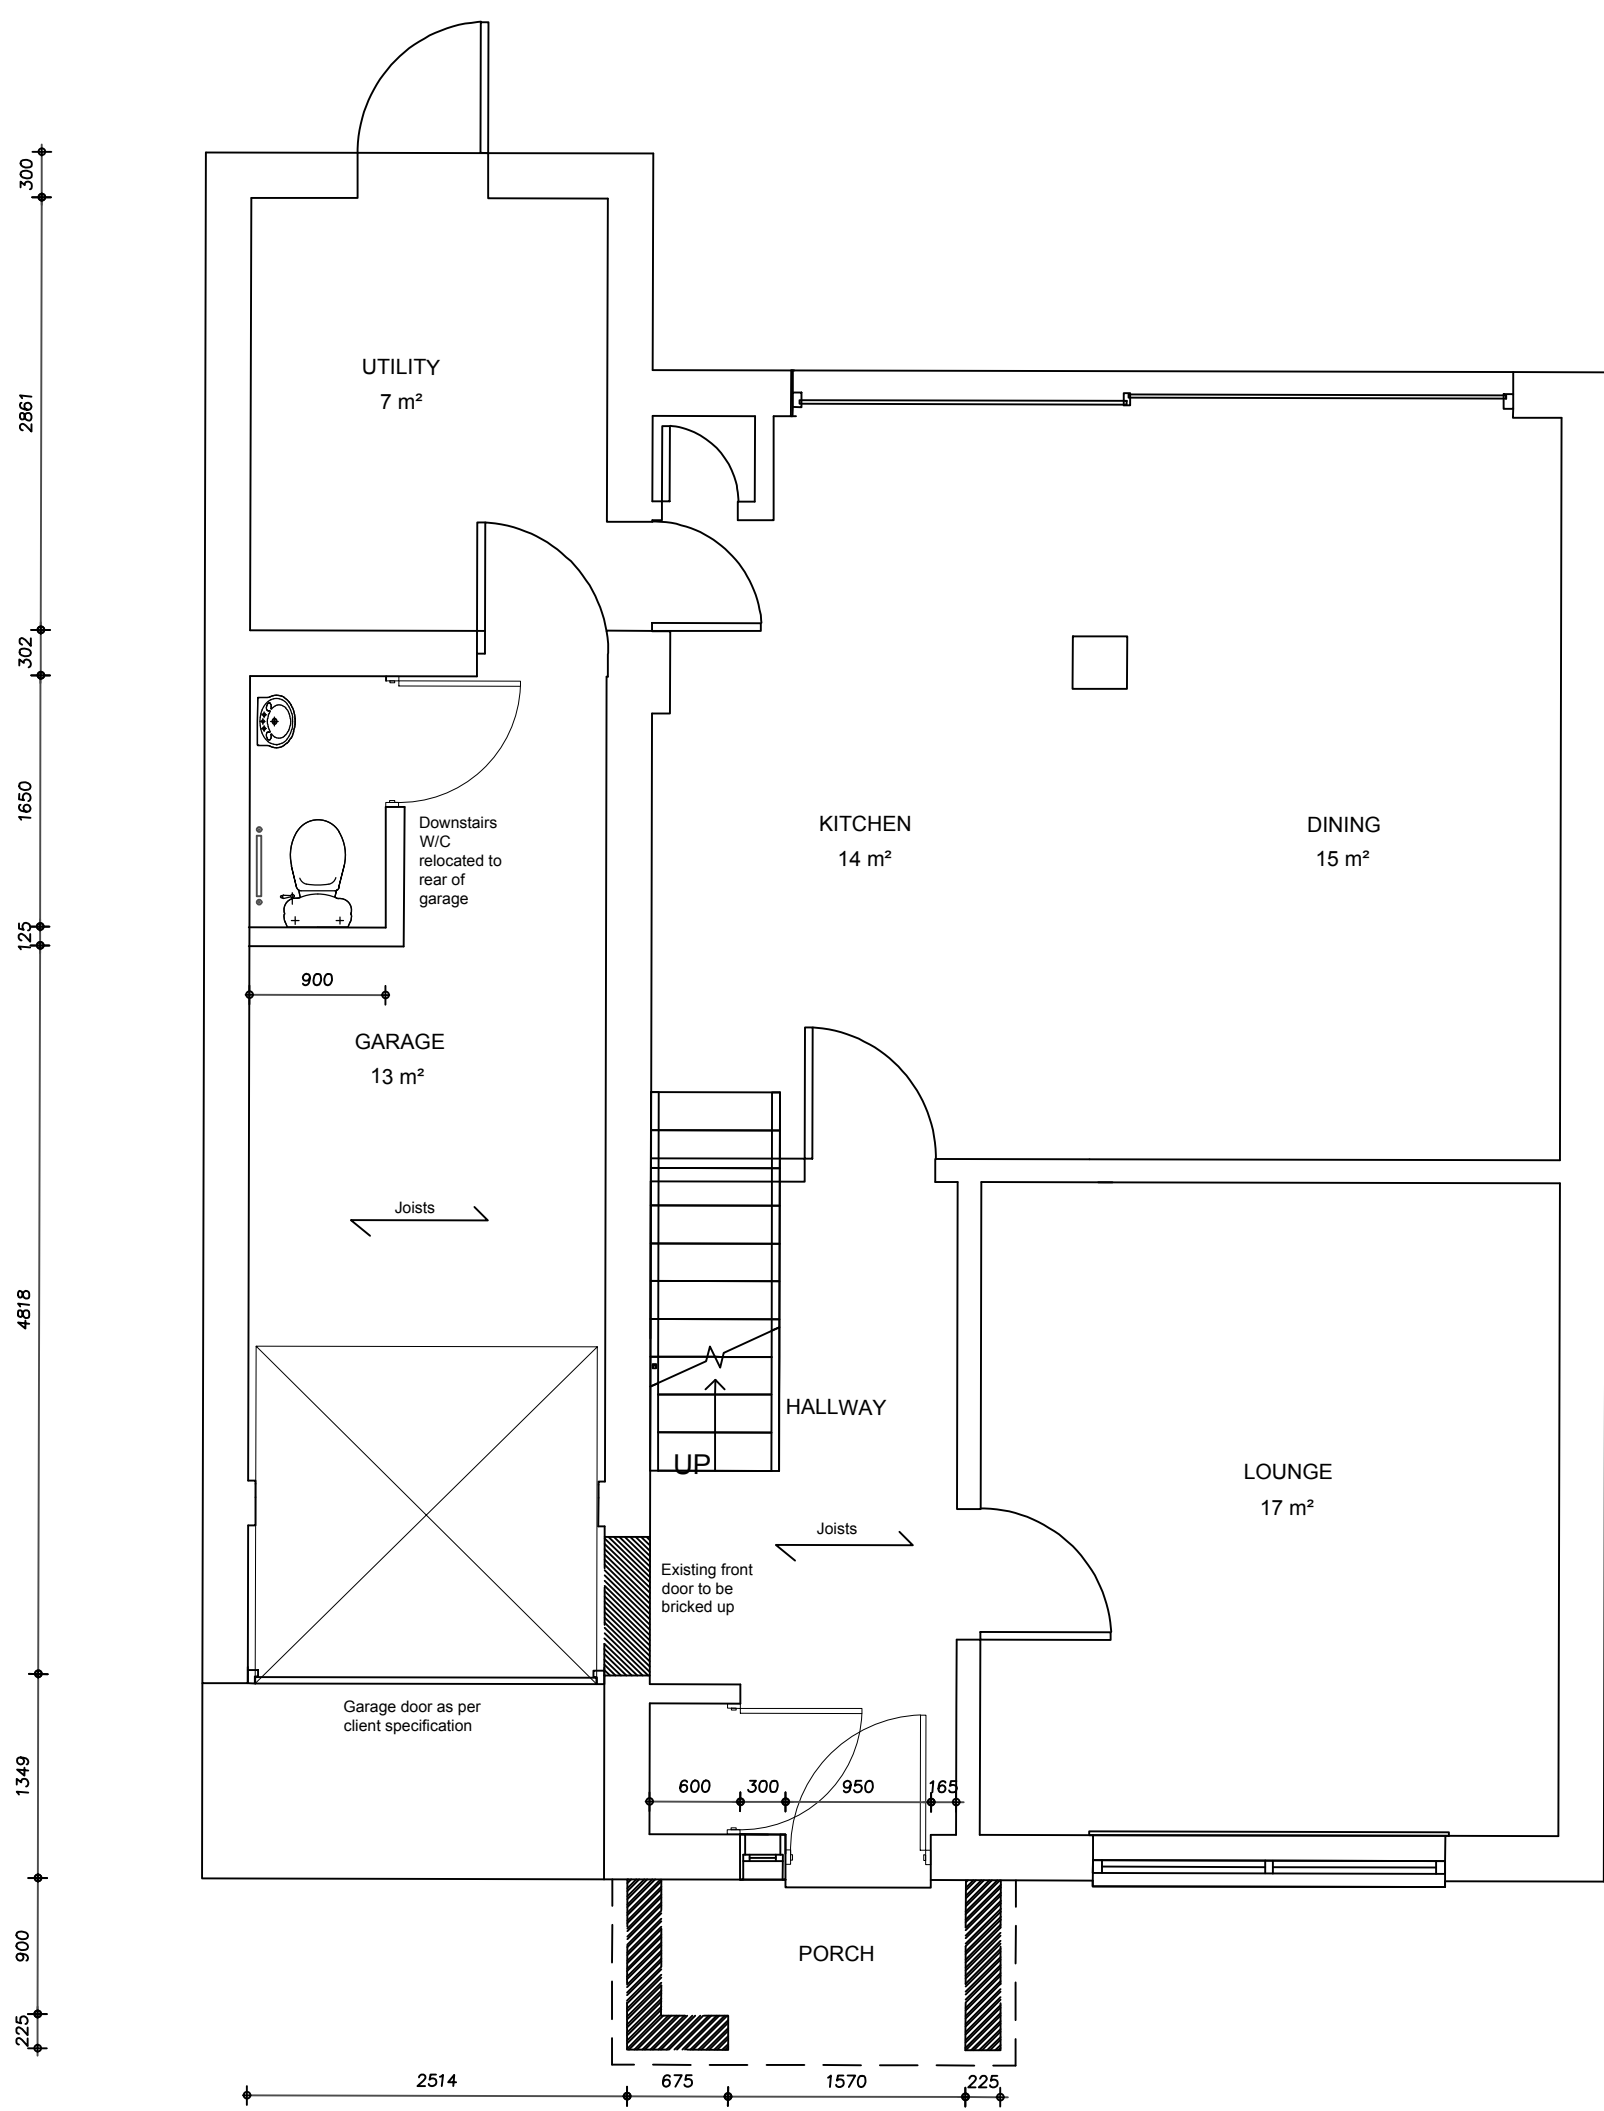


PROPOSED GROUND FLOOR PLAN
SCALE 1:50



LOCATION PLAN
SCALE 1:500

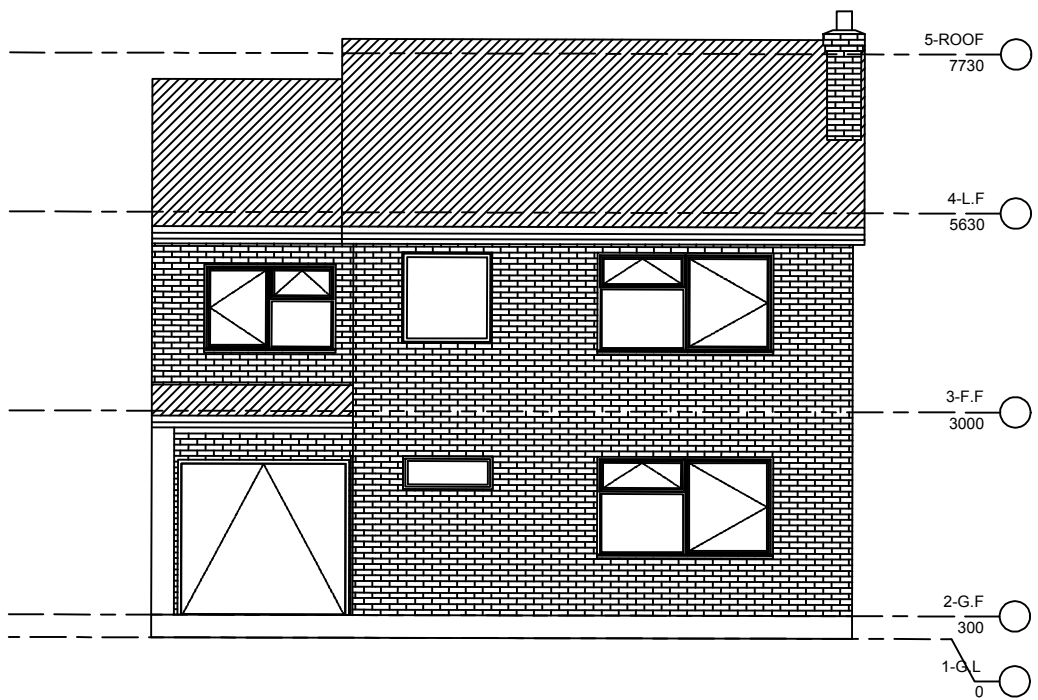


EXISTING FRONT ELEVATION
SCALE 1:100

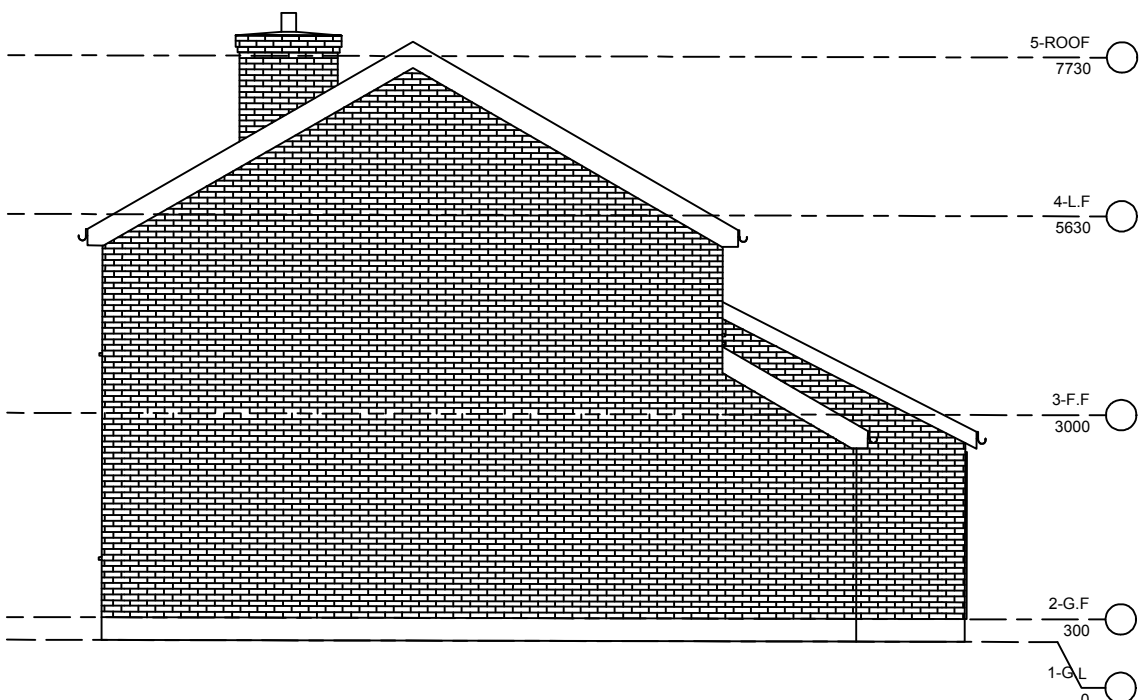

EXISTING SIDE ELEVATION
SCALE 1:100



PROPOSED FRONT ELEVATION
SCALE 1:100

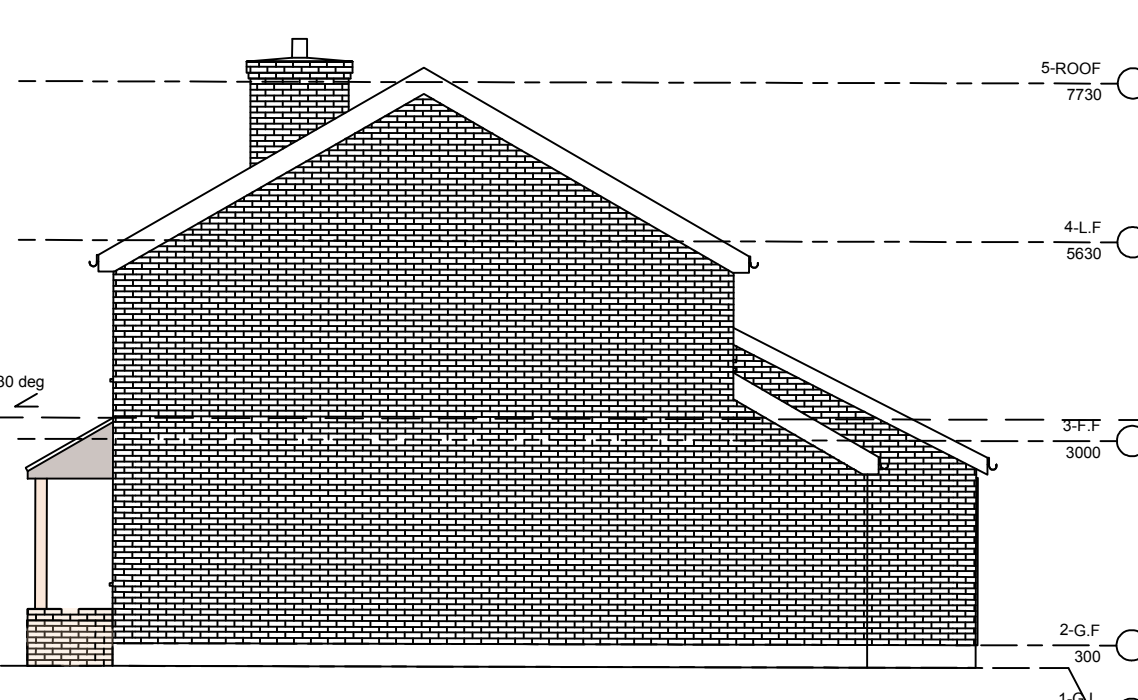

PROPOSED SIDE ELEVATION
SCALE 1:100



STATUS: Design			
Porch addition, relocation of front door and downstairs bathroom amendments.			
CLIENT: Mr P Birch			
ARCHITECT: D Slater			
SITE: 53 Lincoln Gardens, Twyford, Reading, RG10 9HU			
TITLE: Survey and Proposals			
SCALE AT A1: 1:50/1:100	DATE: 25.03.25	DRAWN: DJS	CHECKED: DS
PROJECT NO: 2025/01	DRAWING NO: 001 Proposals	REVISION: A	