




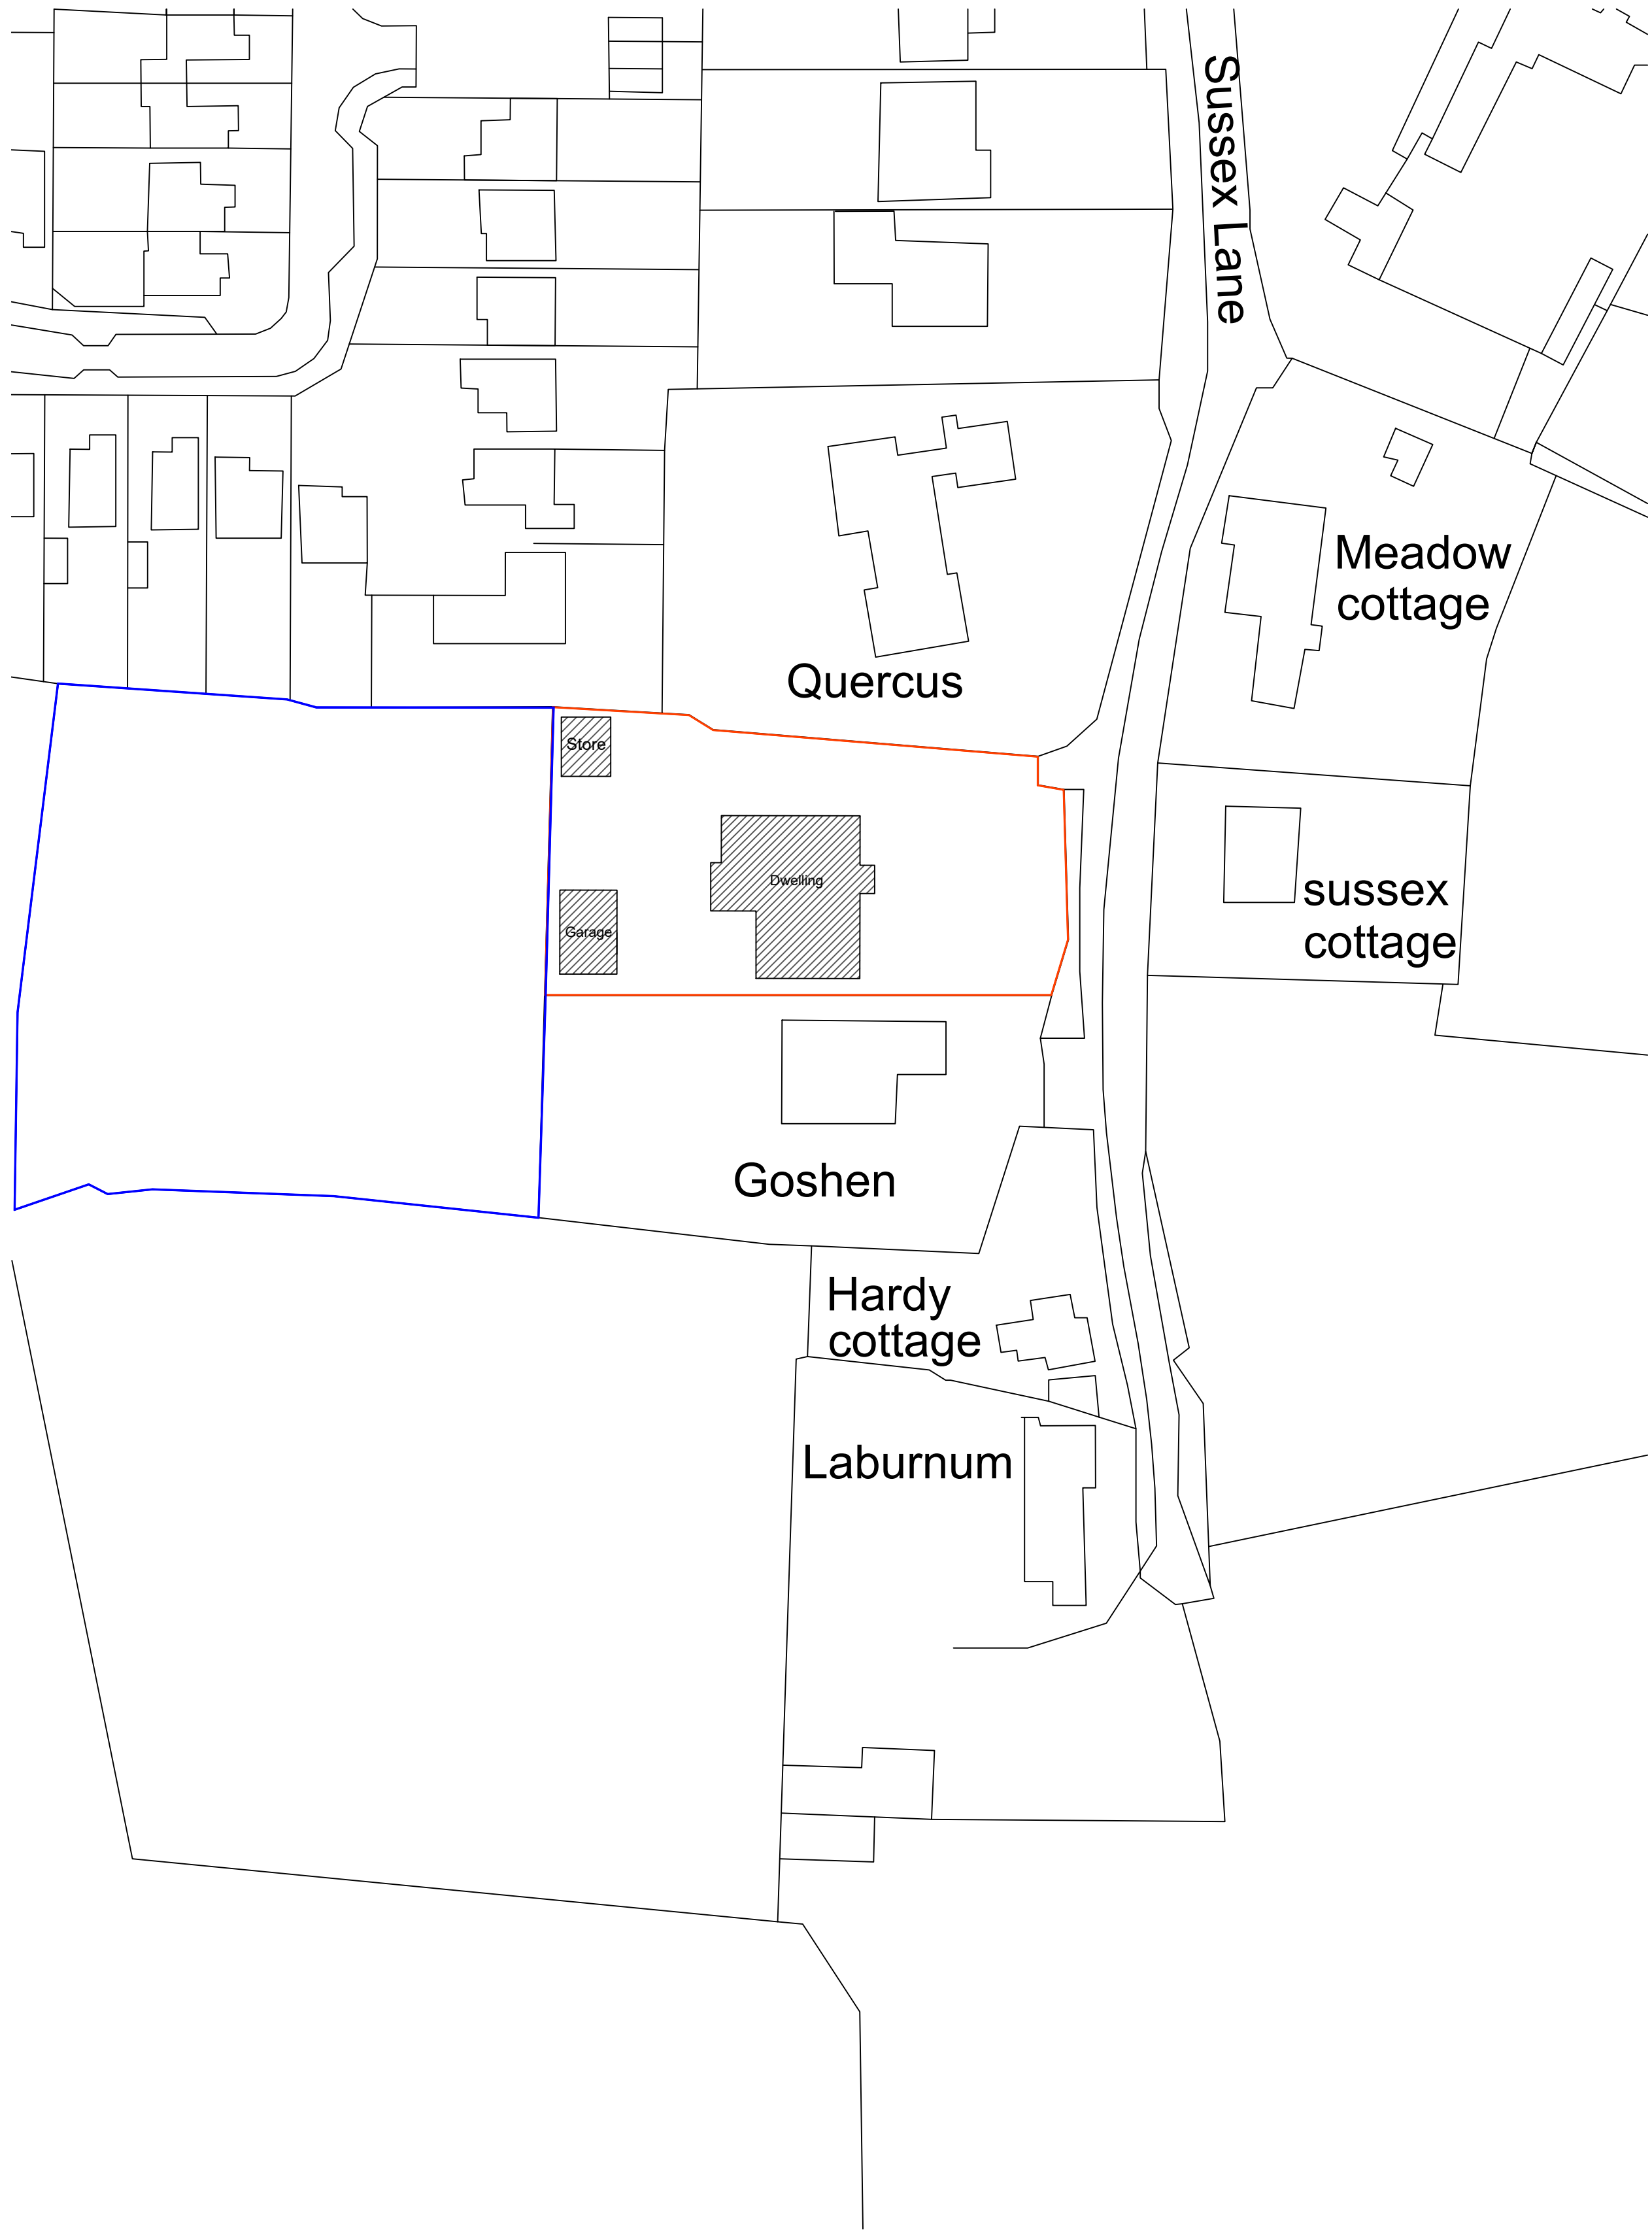

SITE PLAN. SCALE - 1:500

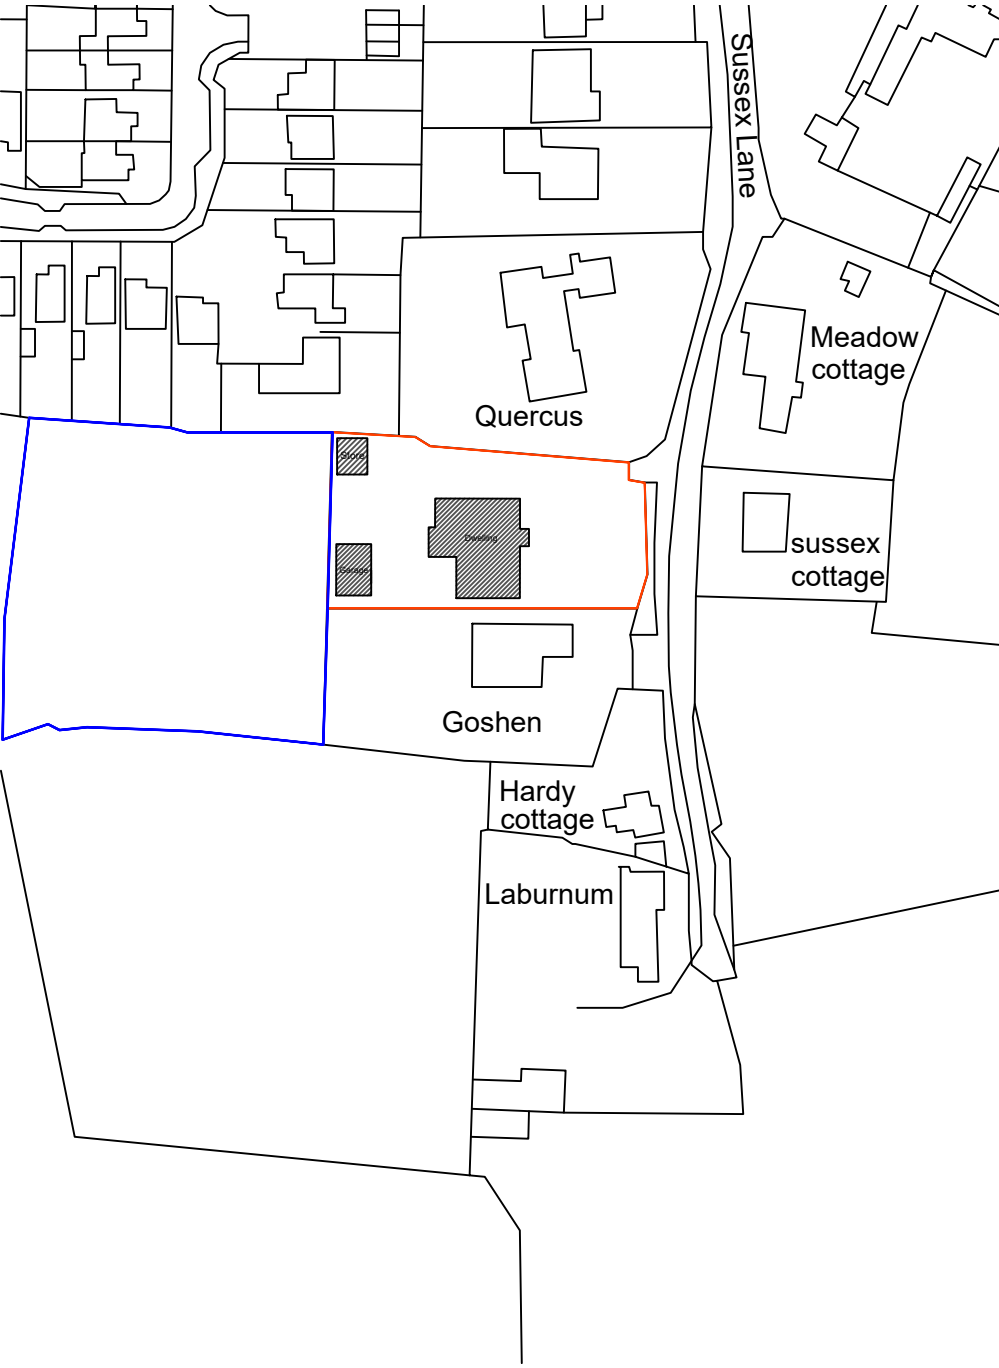

LOCATION PLAN. SCALE - 1:1250

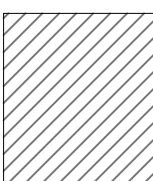

Hatch with black outline indicates New Build Dwelling, Garage and Store currently under construction

PROJECT:
Sussex Lane

DRAWING:
Location and Site Plan



DRAWING Number & Revision: SL-SR / 2018 / 01/LP

ISSUE DATE

REVISION

