


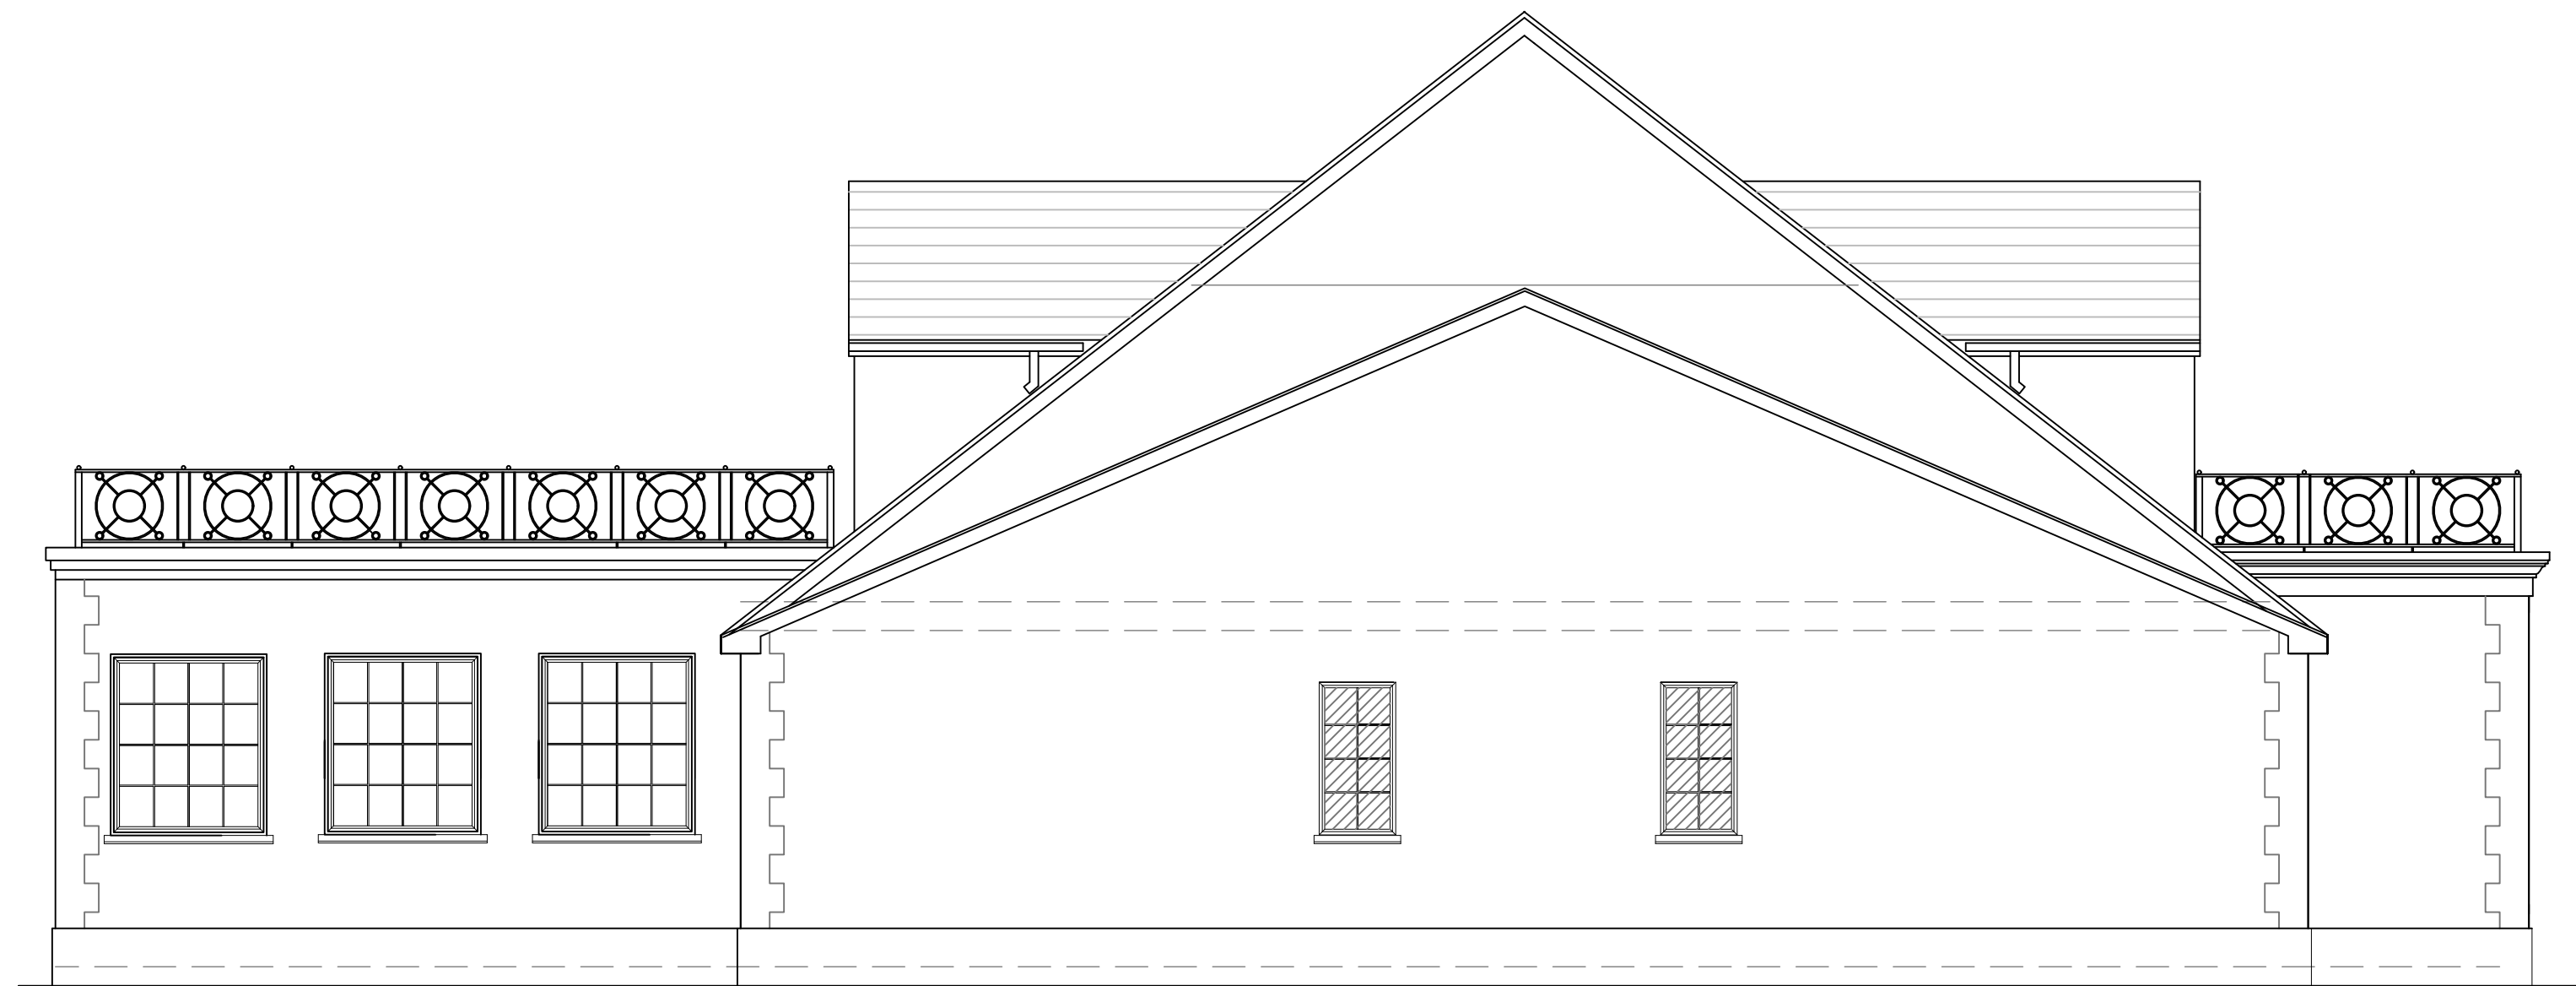

APPROVED PROPOSED RIGHT ELEVATION. SCALE - 1:50



PROPOSED RIGHT ELEVATION. SCALE - 1:50



APPROVED PROPOSED LEFT ELEVATION. SCALE - 1:50



PROPOSED LEFT ELEVATION. SCALE - 1:50

PROJECT:
Sussex Lane

DRAWING:
Amendments to Proposed Elevations



DRAWING Number & Revision:
SL / 2022 / 01RB

ISSUE DATE	REVISION
Scale 1:50 at A1 (unless otherwise indicated)	



APPROVED FRONT ELEVATION. SCALE - 1:50



PROPOSED FRONT ELEVATION. SCALE - 1:50



APPROVED REAR ELEVATION. SCALE - 1:50



PROPOSED REAR ELEVATION. SCALE - 1:50

PROJECT:
Sussex Lane

DRAWING:
Amendments to Proposed Elevations



DRAWING Number & Revision:
SL / 2022/02RB

ISSUE DATE	REVISION
Scale 1:50 at A1 (unless otherwise indicated)	
0 0.5 1 1.5 2 2.5 5 m	