

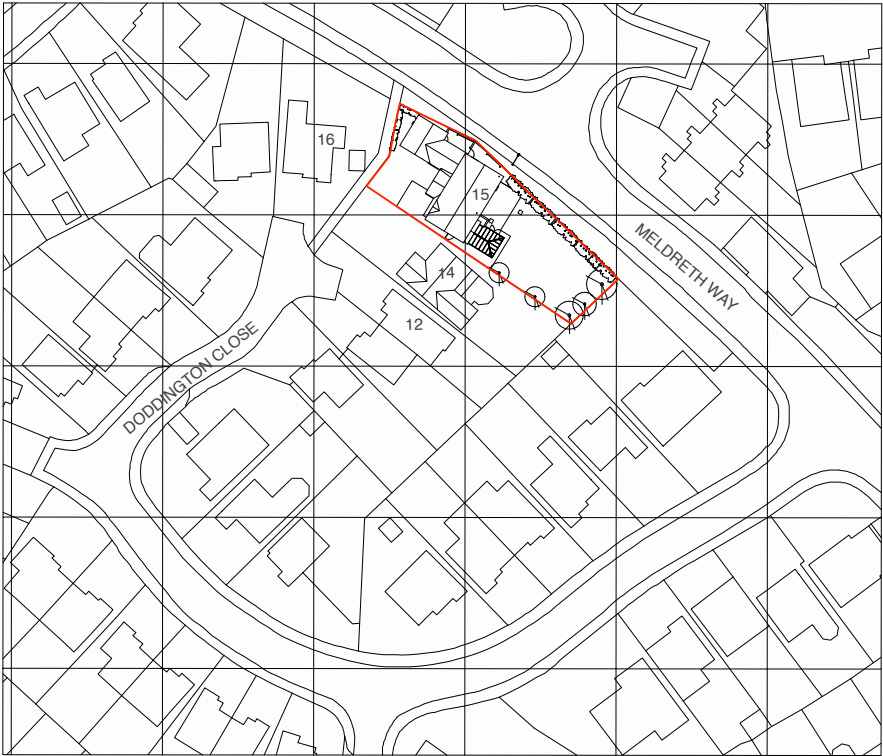


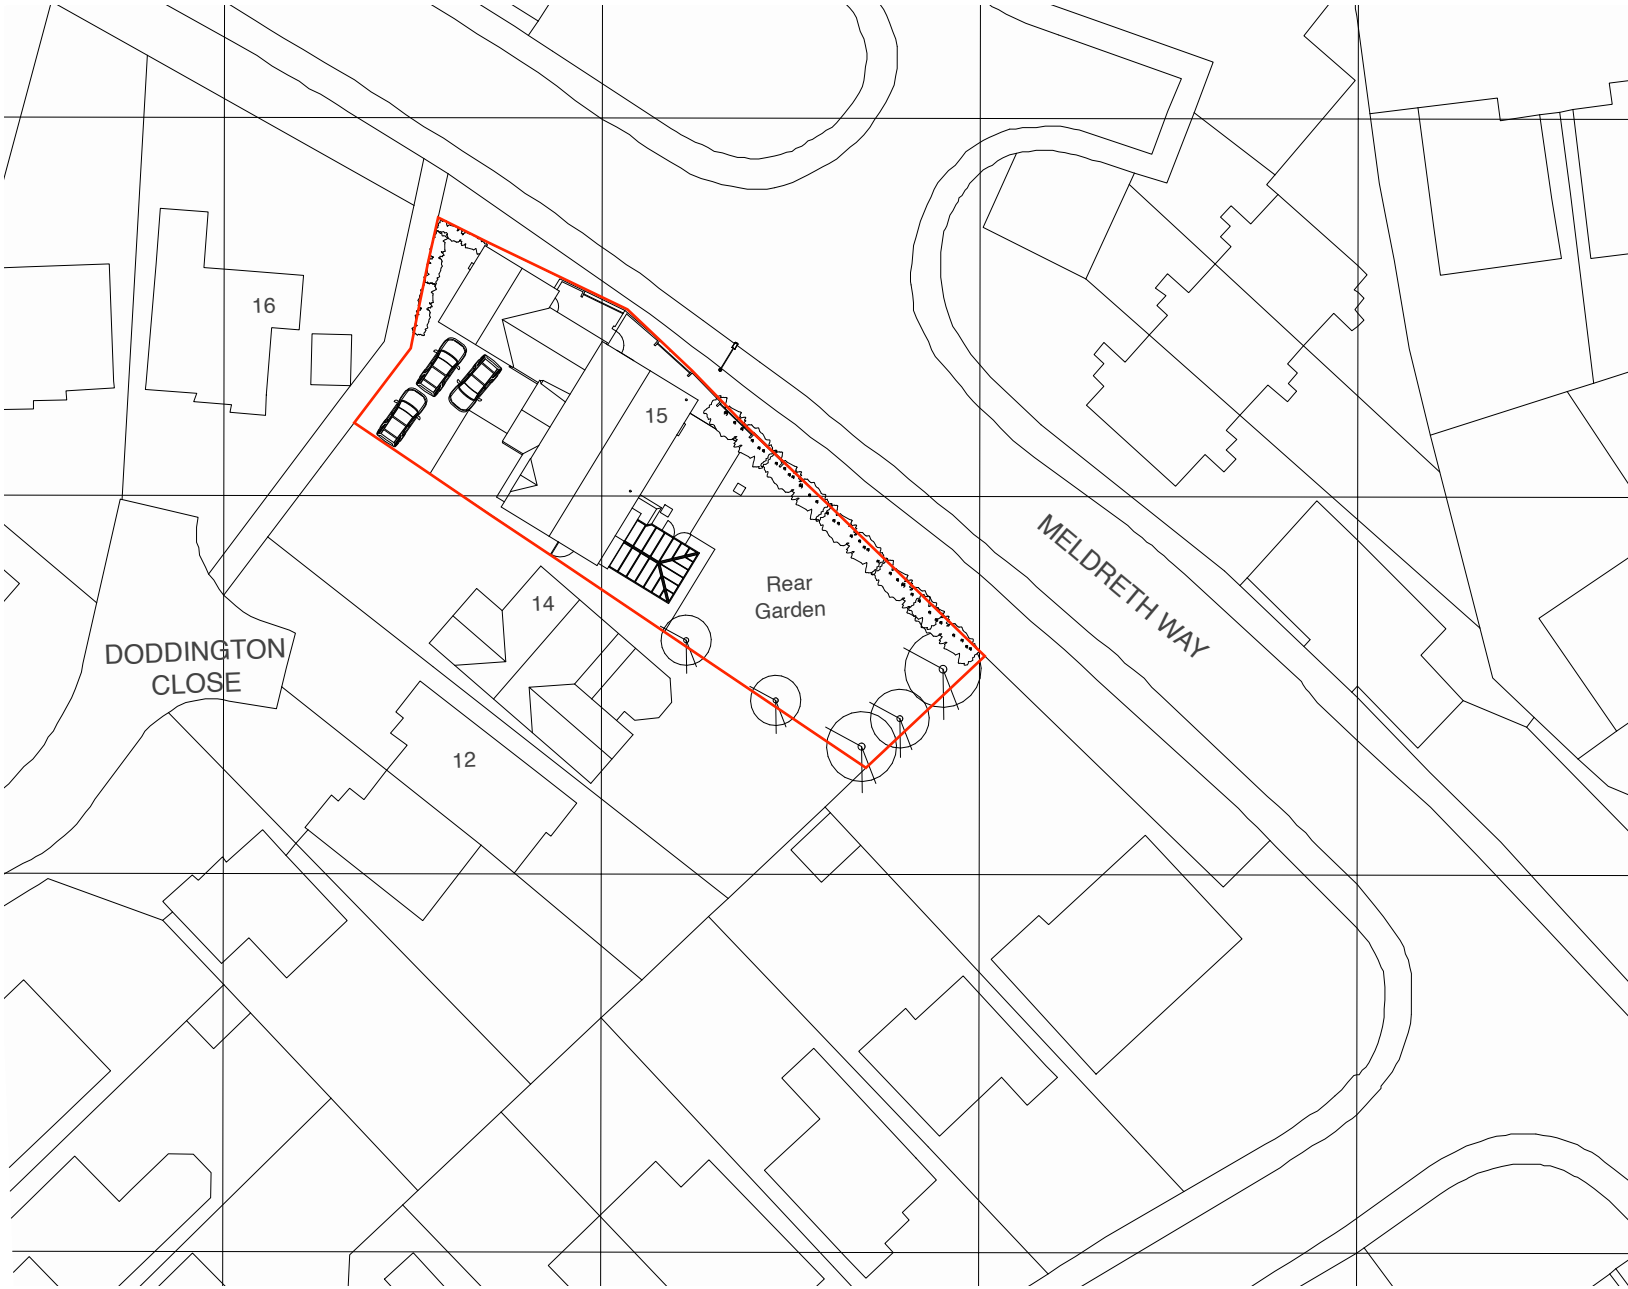


Ordnance Survey, (c) Crown Copyright 2022. All rights reserved.
Licence number 100022432

Site location plan

 



Block plan

 


Drawing Title	
Location + Block Plan As Existing	
Project	Client
15 Doddington Close, Lower Earley, RG6 4BJ	Mr Richard Povey
Date	
August 2024	

Project no. / Stage /	Drawing no. / Revision
1049- PLA-	070_A
Revision notes:	Drawn by: LW
A - First Issue	
Copyright Whitfield.Design © 2023 - ARB Registered Architect Web: www.whitfield-design.co.uk Email: liam@whitfield-design.co.uk Phone: 07810794436	
NOTES: Print all drawings in full colour at A3 size. All measurements to be confirmed on site by the contractor prior to starting any building work. All structure indicative, see Structural Engineer's drawings for more information. Design to comply with the latest Building Regulations and Approved Documents.	

WHITFIELD:DESIGN

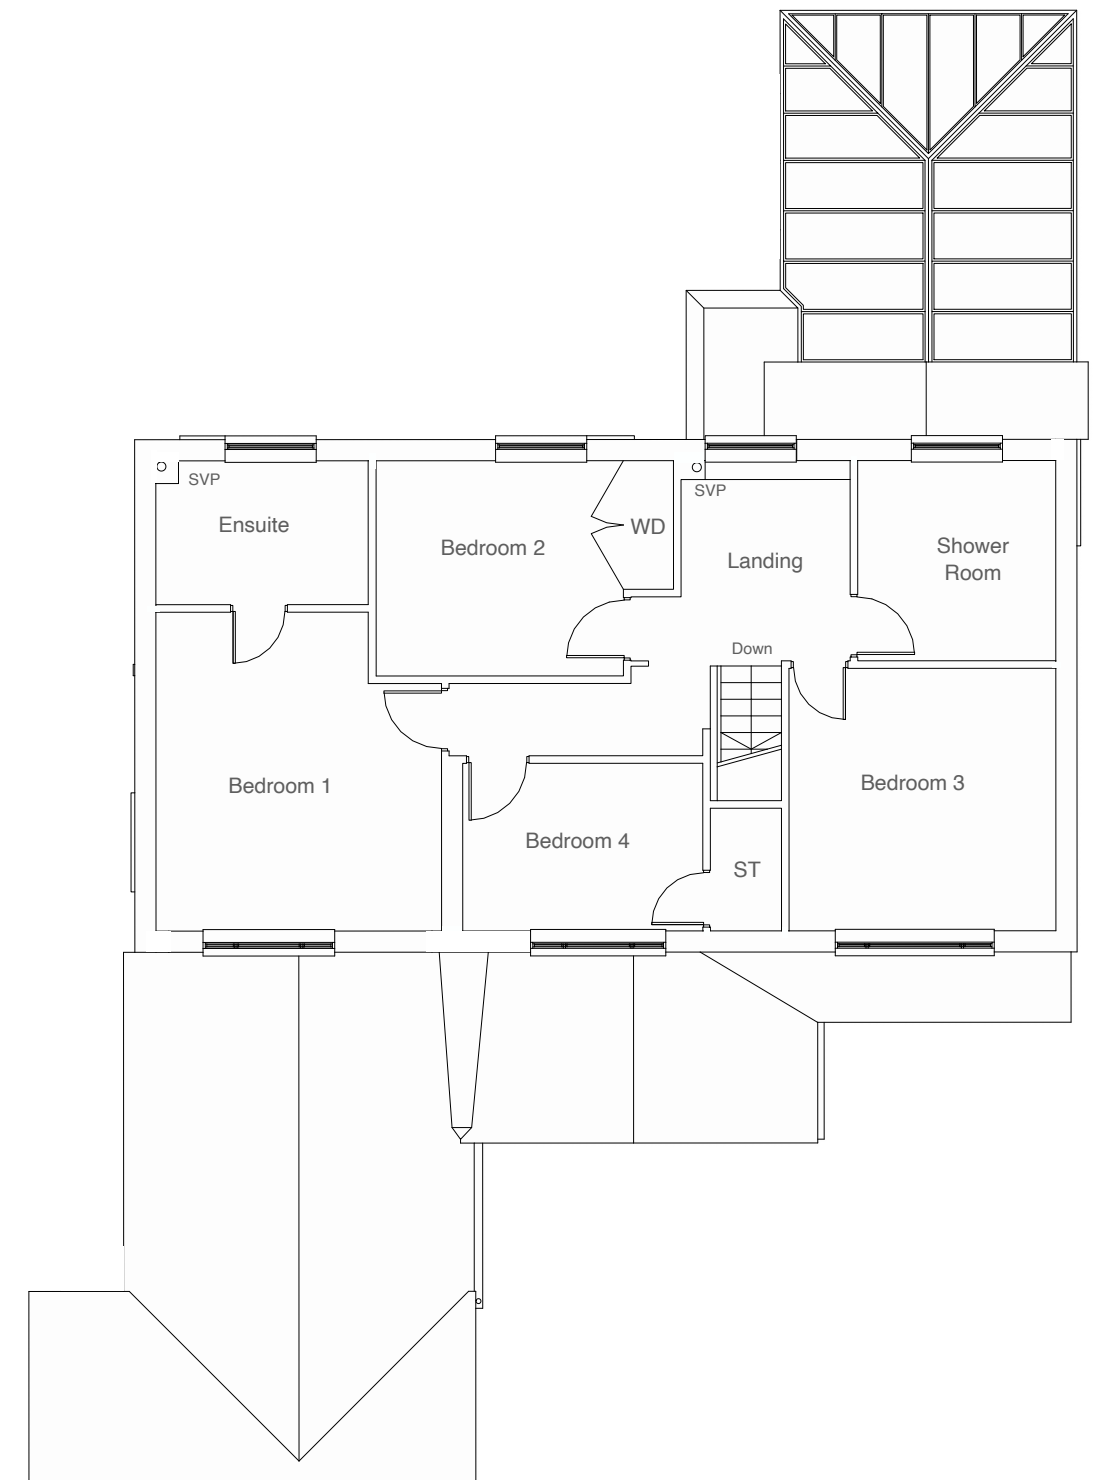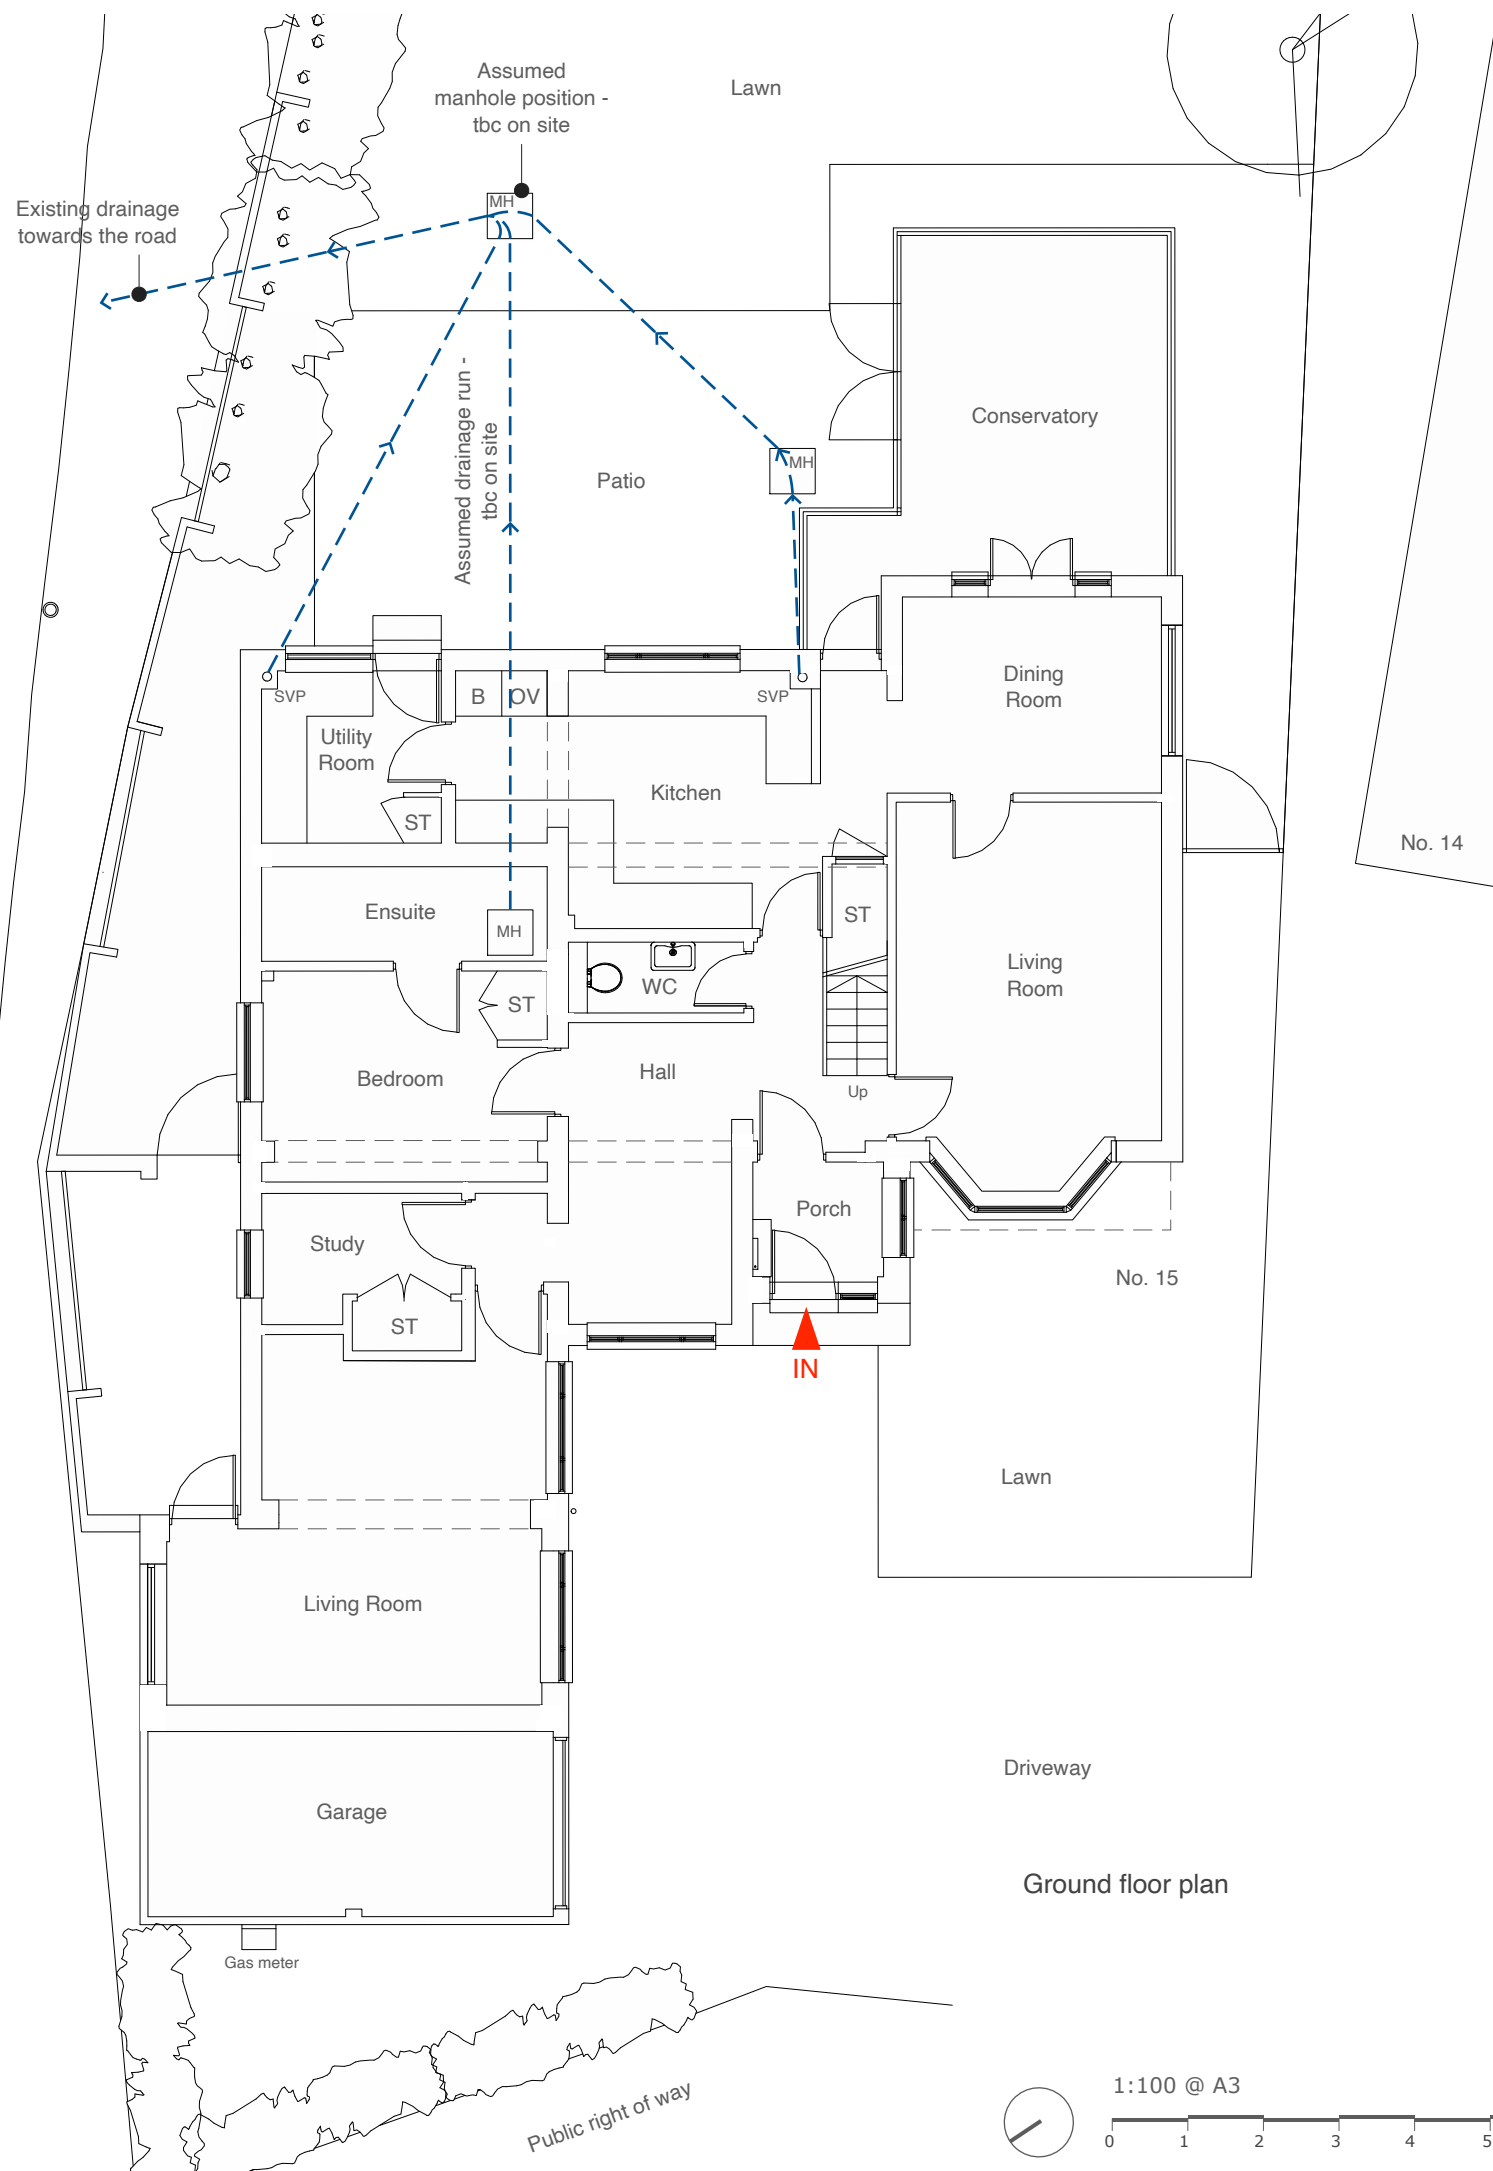


Drawing Title		Project no. / Stage /		Drawing no. / Revision	
Existing GA Plans - GF + FF Plans		1049- PLA-		071_A	
Project		Client		Revision notes:	
15 Doddington Close, Lower Earley, RG6 4BJ		Mr Richard Povey		Drawn by: LW	
Date		A - First Issue		WHITFIELD:DESIGN	
August 2024		Copyright Whitfield:Design © 2023 - ARB Registered Architect Web: www.whitfield-design.co.uk Email: iam@whitfield-design.co.uk Phone: 07810794436 NOTES: Print all drawings in full colour at A3 size. All measurements to be confirmed on site by the contractor prior to starting any building work. All structure indicative, see Structural Engineer's drawings for more information. Design to comply with the latest Building Regulations and Approved Documents.			

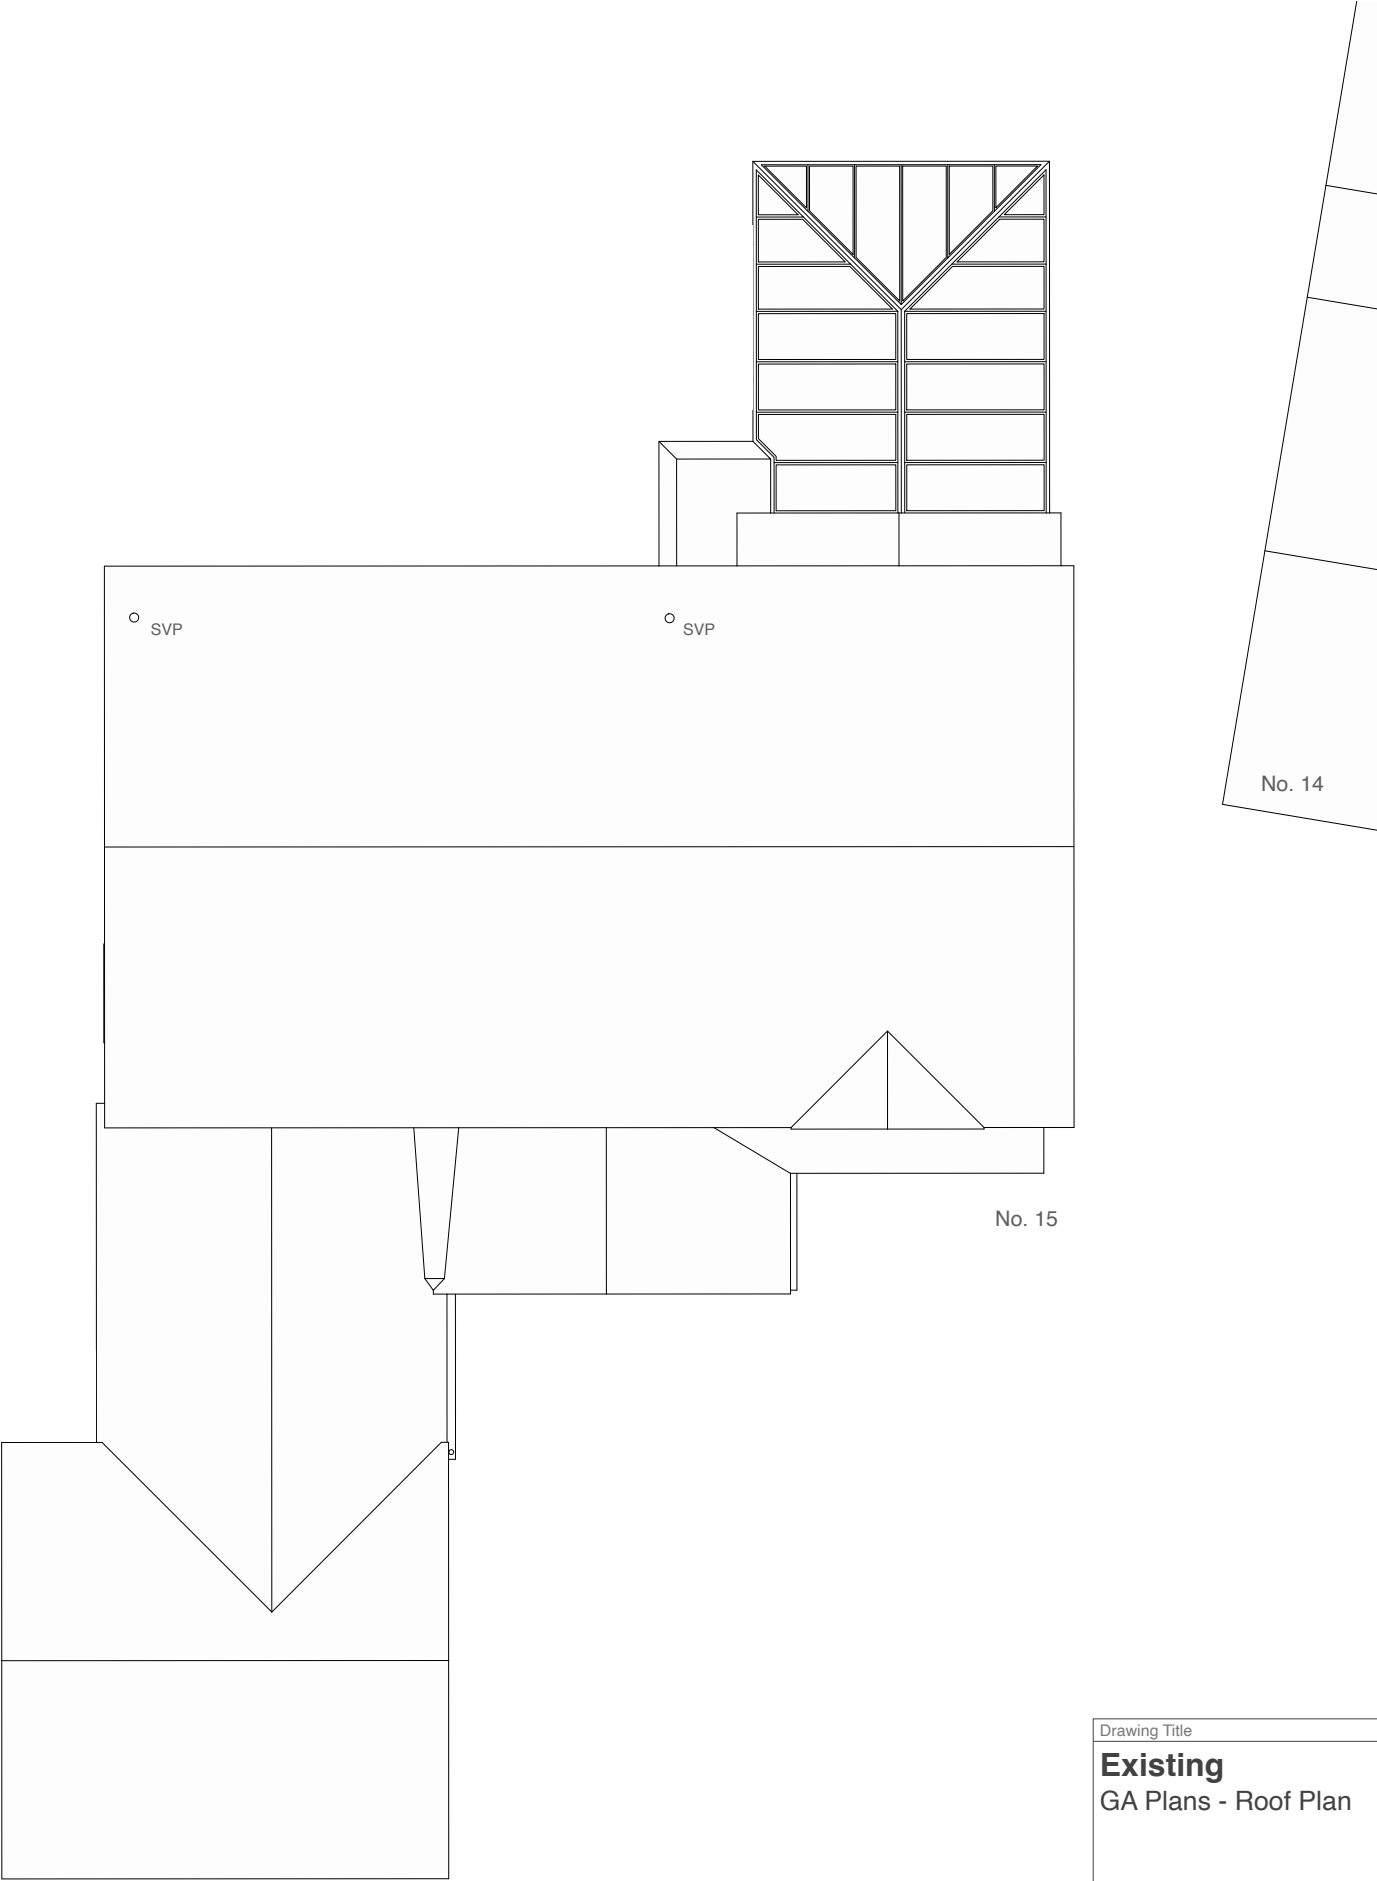

Roof plan



1:100 @ A3

 

Drawing Title	
Existing GA Plans - Roof Plan	
Project	Client
15 Doddington Close, Lower Earley, RG6 4BJ	Mr Richard Povey
Date	
August 2024	


Project no. / Stage /		Drawing no. / Revision			
1049- PLA-		072_A			
Revision notes:		Drawn by: LW			
A - First Issue		WHITFIELD:DESIGN			
Copyright Whitfield:Design © 2023 - ARB Registered Architect Web: www.whitfield-design.co.uk Email: liam@whitfield-design.co.uk Phone: 07810794436					
NOTES: Print all drawings in full colour at A3 size. All measurements to be confirmed on site by the contractor prior to starting any building work. All structure indicative, see Structural Engineer's drawings for more information. Design to comply with the latest Building Regulations and Approved Documents.					



Front elevation



Rear elevation

 


Drawing Title	
Existing Front + Rear Elevations	
Project	Client
15 Doddington Close, Lower Earley, RG6 4BJ	Mr Richard Povey
Date	
August 2024	


Project no. / Stage /	Drawing no. / Revision
1049- PLA-	073_A
Revision notes:	Drawn by: LW
A - First Issue	
Copyright Whitfield.Design © 2023 - ARB Registered Architect Web: www.whitfield-design.co.uk Email: liam@whitfield-design.co.uk Phone: 07810794436	
NOTES: Print all drawings in full colour at A3 size. All measurements to be confirmed on site by the contractor prior to starting any building work. All structure indicative, see Structural Engineer's drawings for more information. Design to comply with the latest Building Regulations and Approved Documents.	



Side elevation (facing Doddington Close)

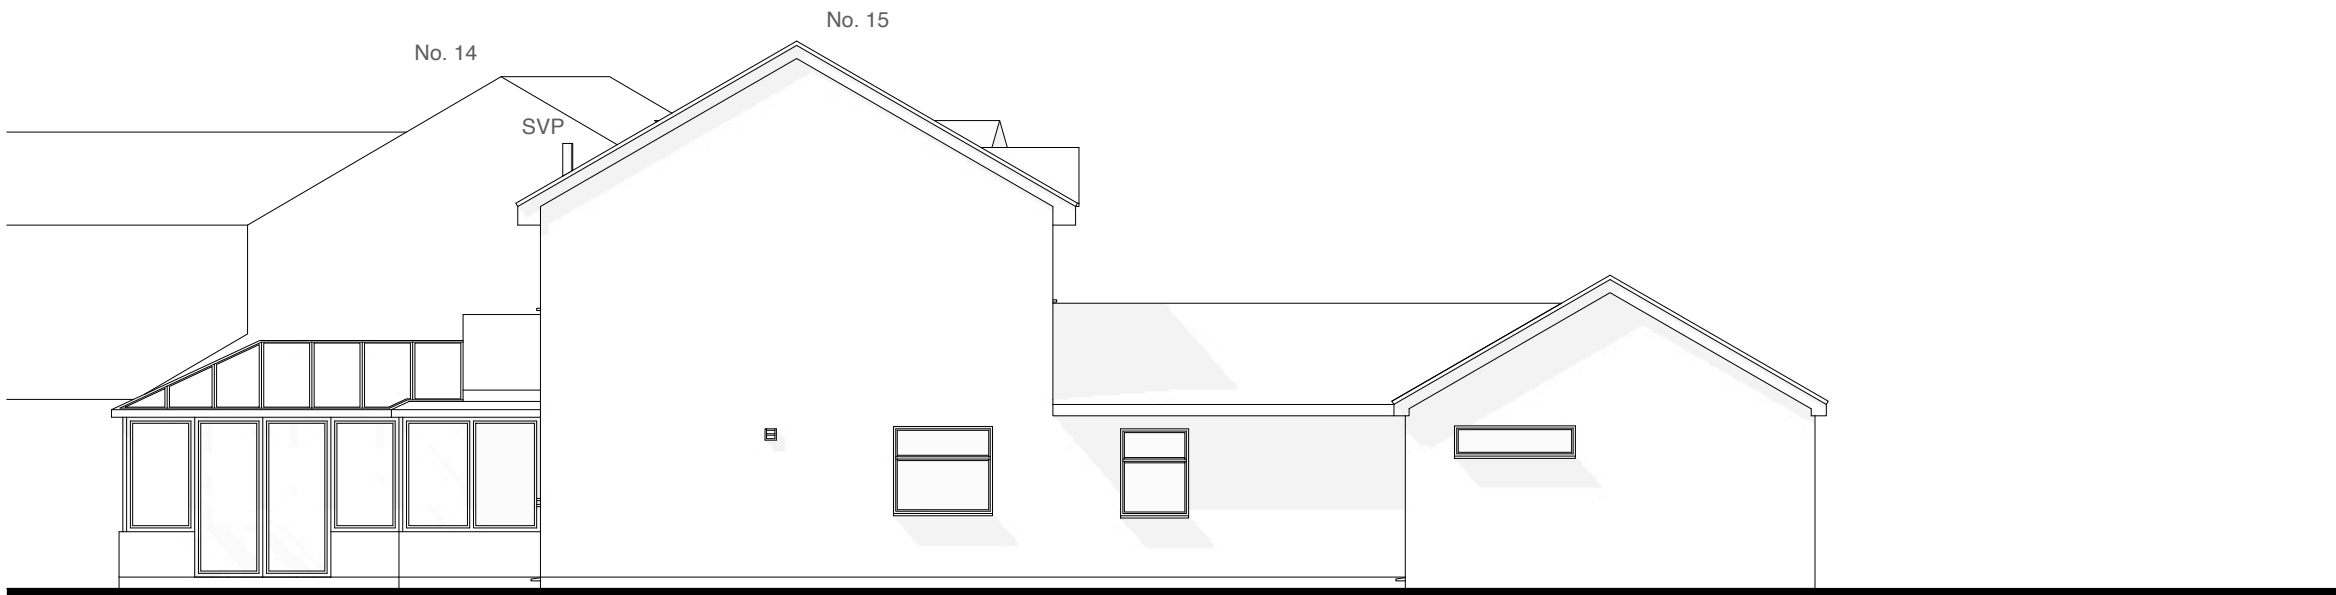

Side elevation (facing Meldreth Way)

 

Drawing Title		Project no. / Stage /		Drawing no. / Revision	
Existing Side Elevations		1049- PLA-		074_A	
		Revision notes:		Drawn by: LW	
		A - First Issue		WHITFIELD·DESIGN	
		Copyright Whitfield.Design © 2023 - ARB Registered Architect Web: www.whitfield-design.co.uk Email: liam@whitfield-design.co.uk Phone: 07810794436			
Project		Client		NOTES: Print all drawings in full colour at A3 size. All measurements to be confirmed on site by the contractor prior to starting any building work. All structure indicative, see Structure Engineer's drawings for more information. Design to comply with the latest Building Regulations and Approved Documents.	
15 Doddington Close, Lower Earley, RG6 4BJ		Mr Richard Povey			
Date		August 2024			



3D view from the rear garden



Perspective view from the rear garden

Drawing Title	
Existing 3D Views	
Project	Client
15 Doddington Close, Lower Earley, RG6 4BJ	Mr Richard Povey
Date	
August 2024	

Project no. / Stage /	Drawing no. / Revision
1049- PLA-	075_A
Revision notes:	Drawn by: LW
A - First Issue	
Copyright Whitfield.Design © 2023 - ARB Registered Architect Web: www.whitfield-design.co.uk Email: liam@whitfield-design.co.uk Phone: 07810794436	
NOTES: Print all drawings in full colour at A3 size. All measurements to be confirmed on site by the contractor prior to starting any building work. All structure indicative, see Structural Engineer's drawings for more information. Design to comply with the latest Building Regulations and Approved Documents.	

WHITFIELD:DESIGN