




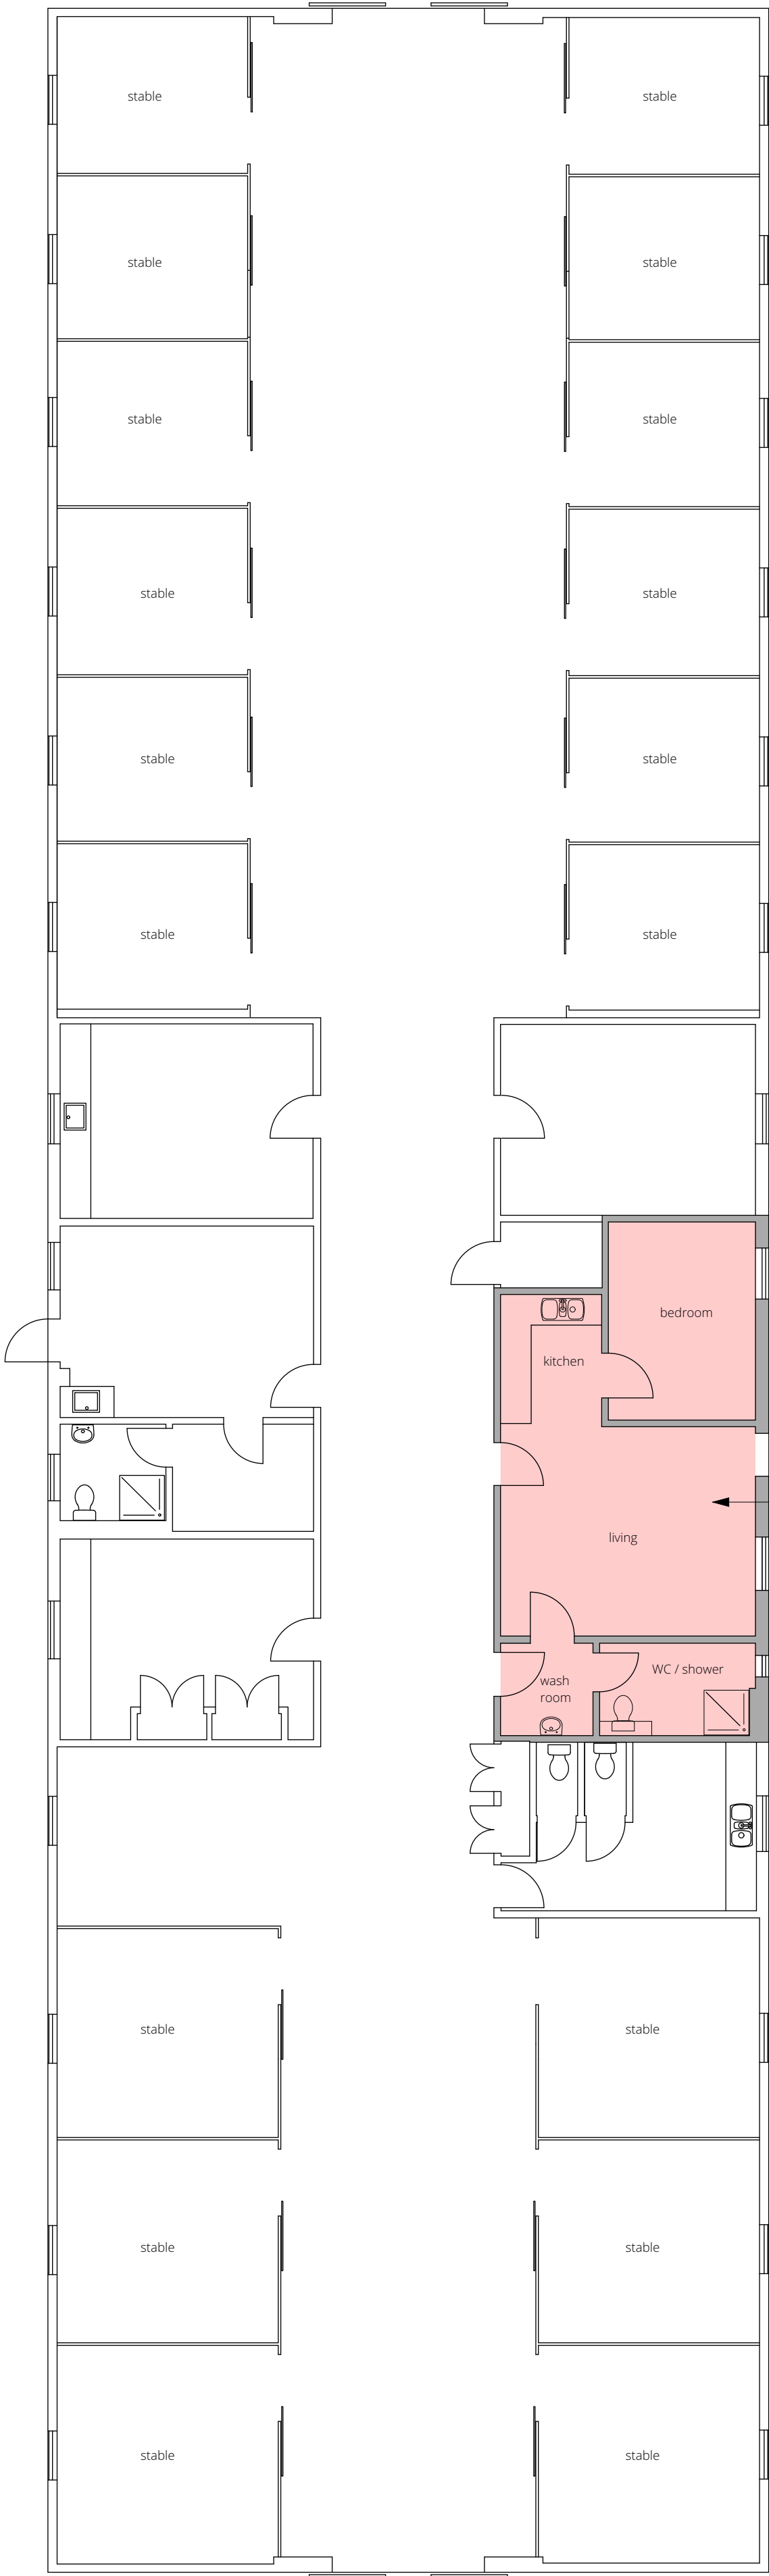


Floor Plan

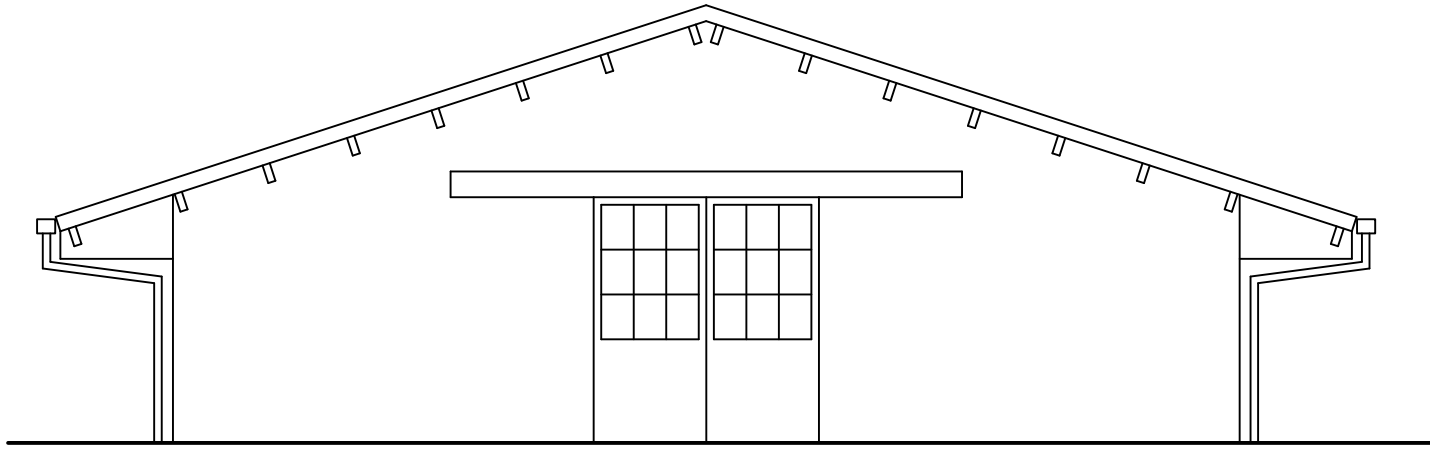


North Elevation

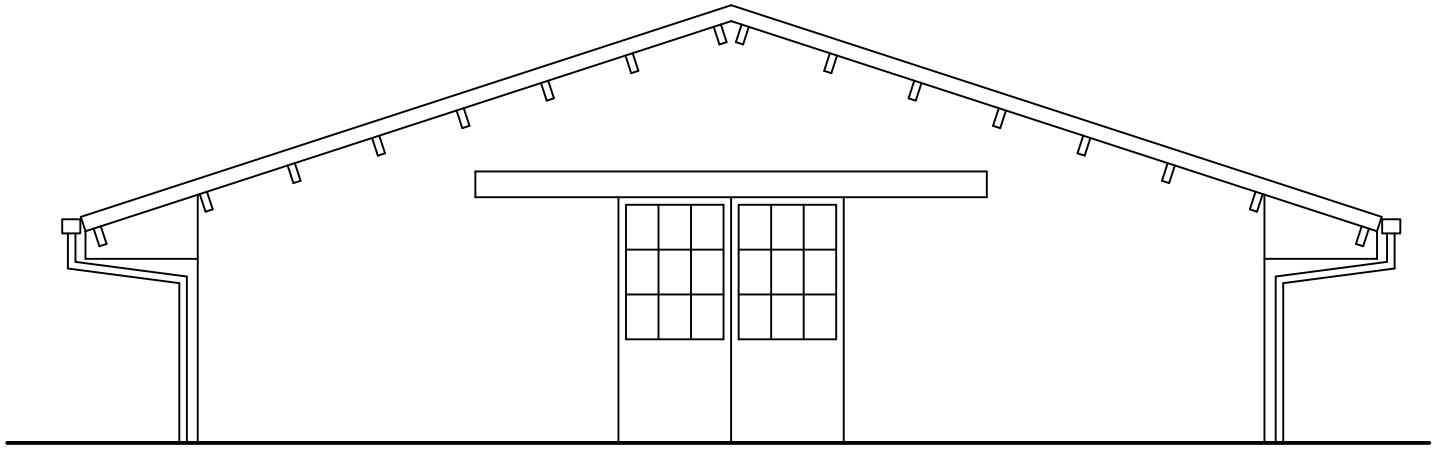

South Elevation

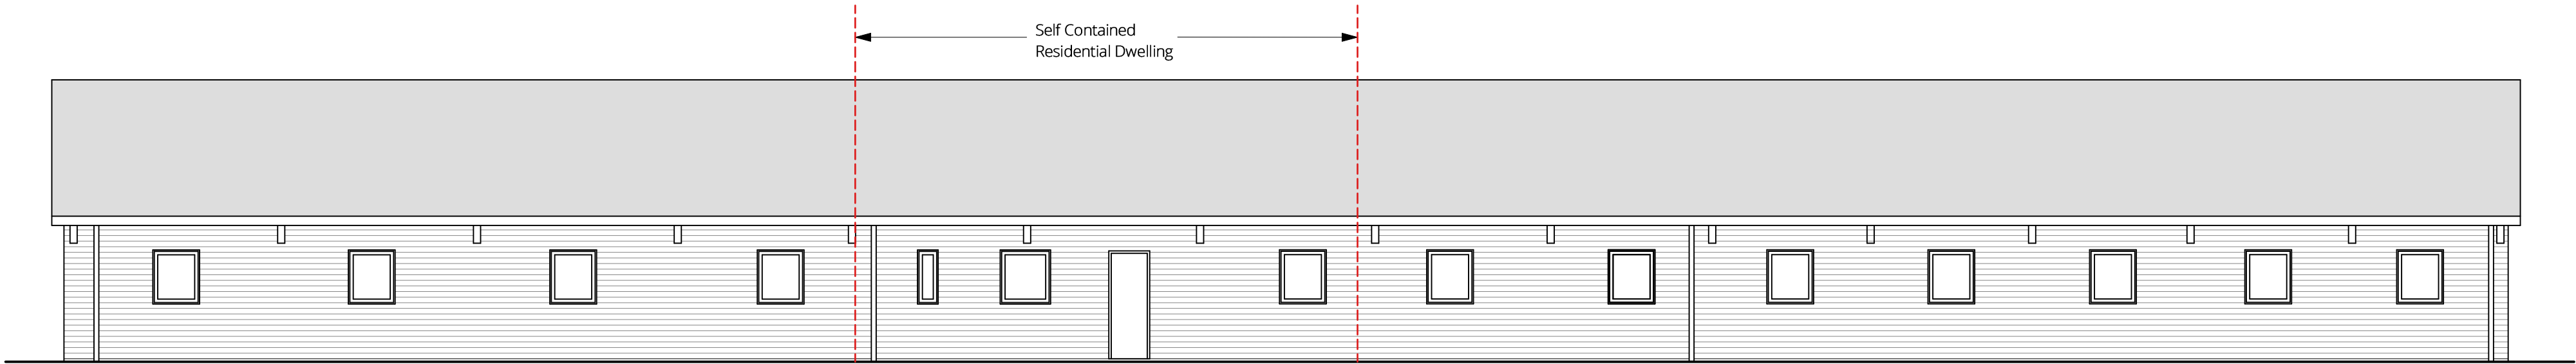

East Elevation

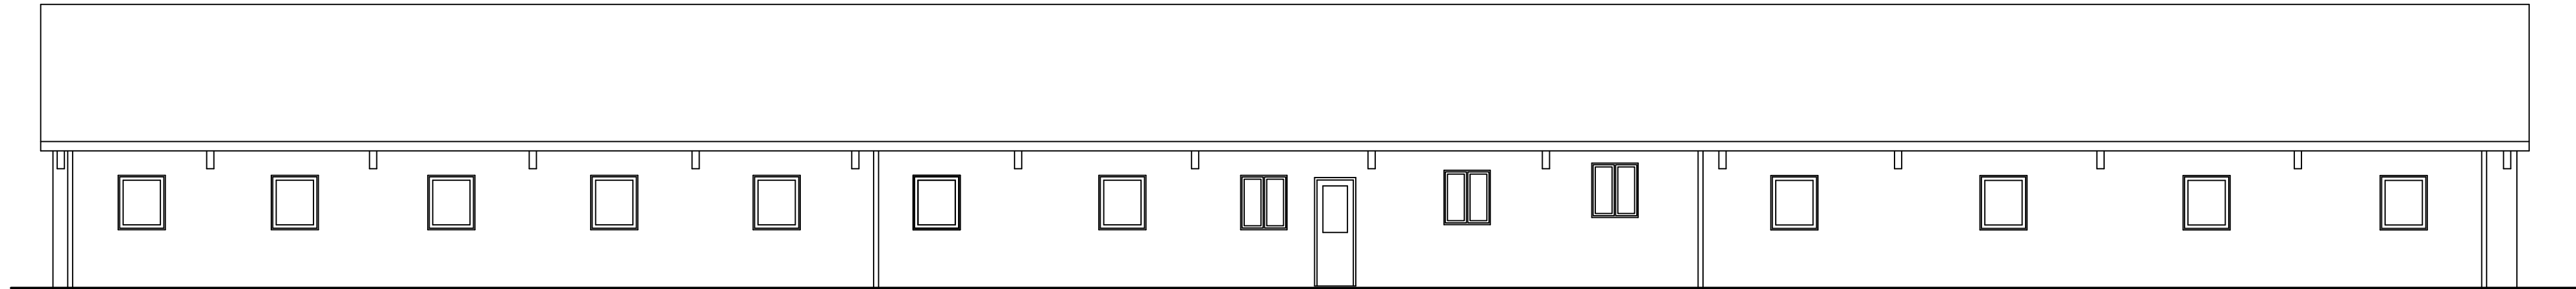

West Elevation

Self-contained Residential Dwelling (Groom's Accommodation).

Plan and Elevations

Scale 1:100

Based on measured building survey drawing number 10903/04 from P Stubbington Land Surveys Ltd., The Mead, Durlay Brook Road, Durlay, Southampton, Hampshire SO22 2AR.