


EXISTING: SOUTH ELEVATION

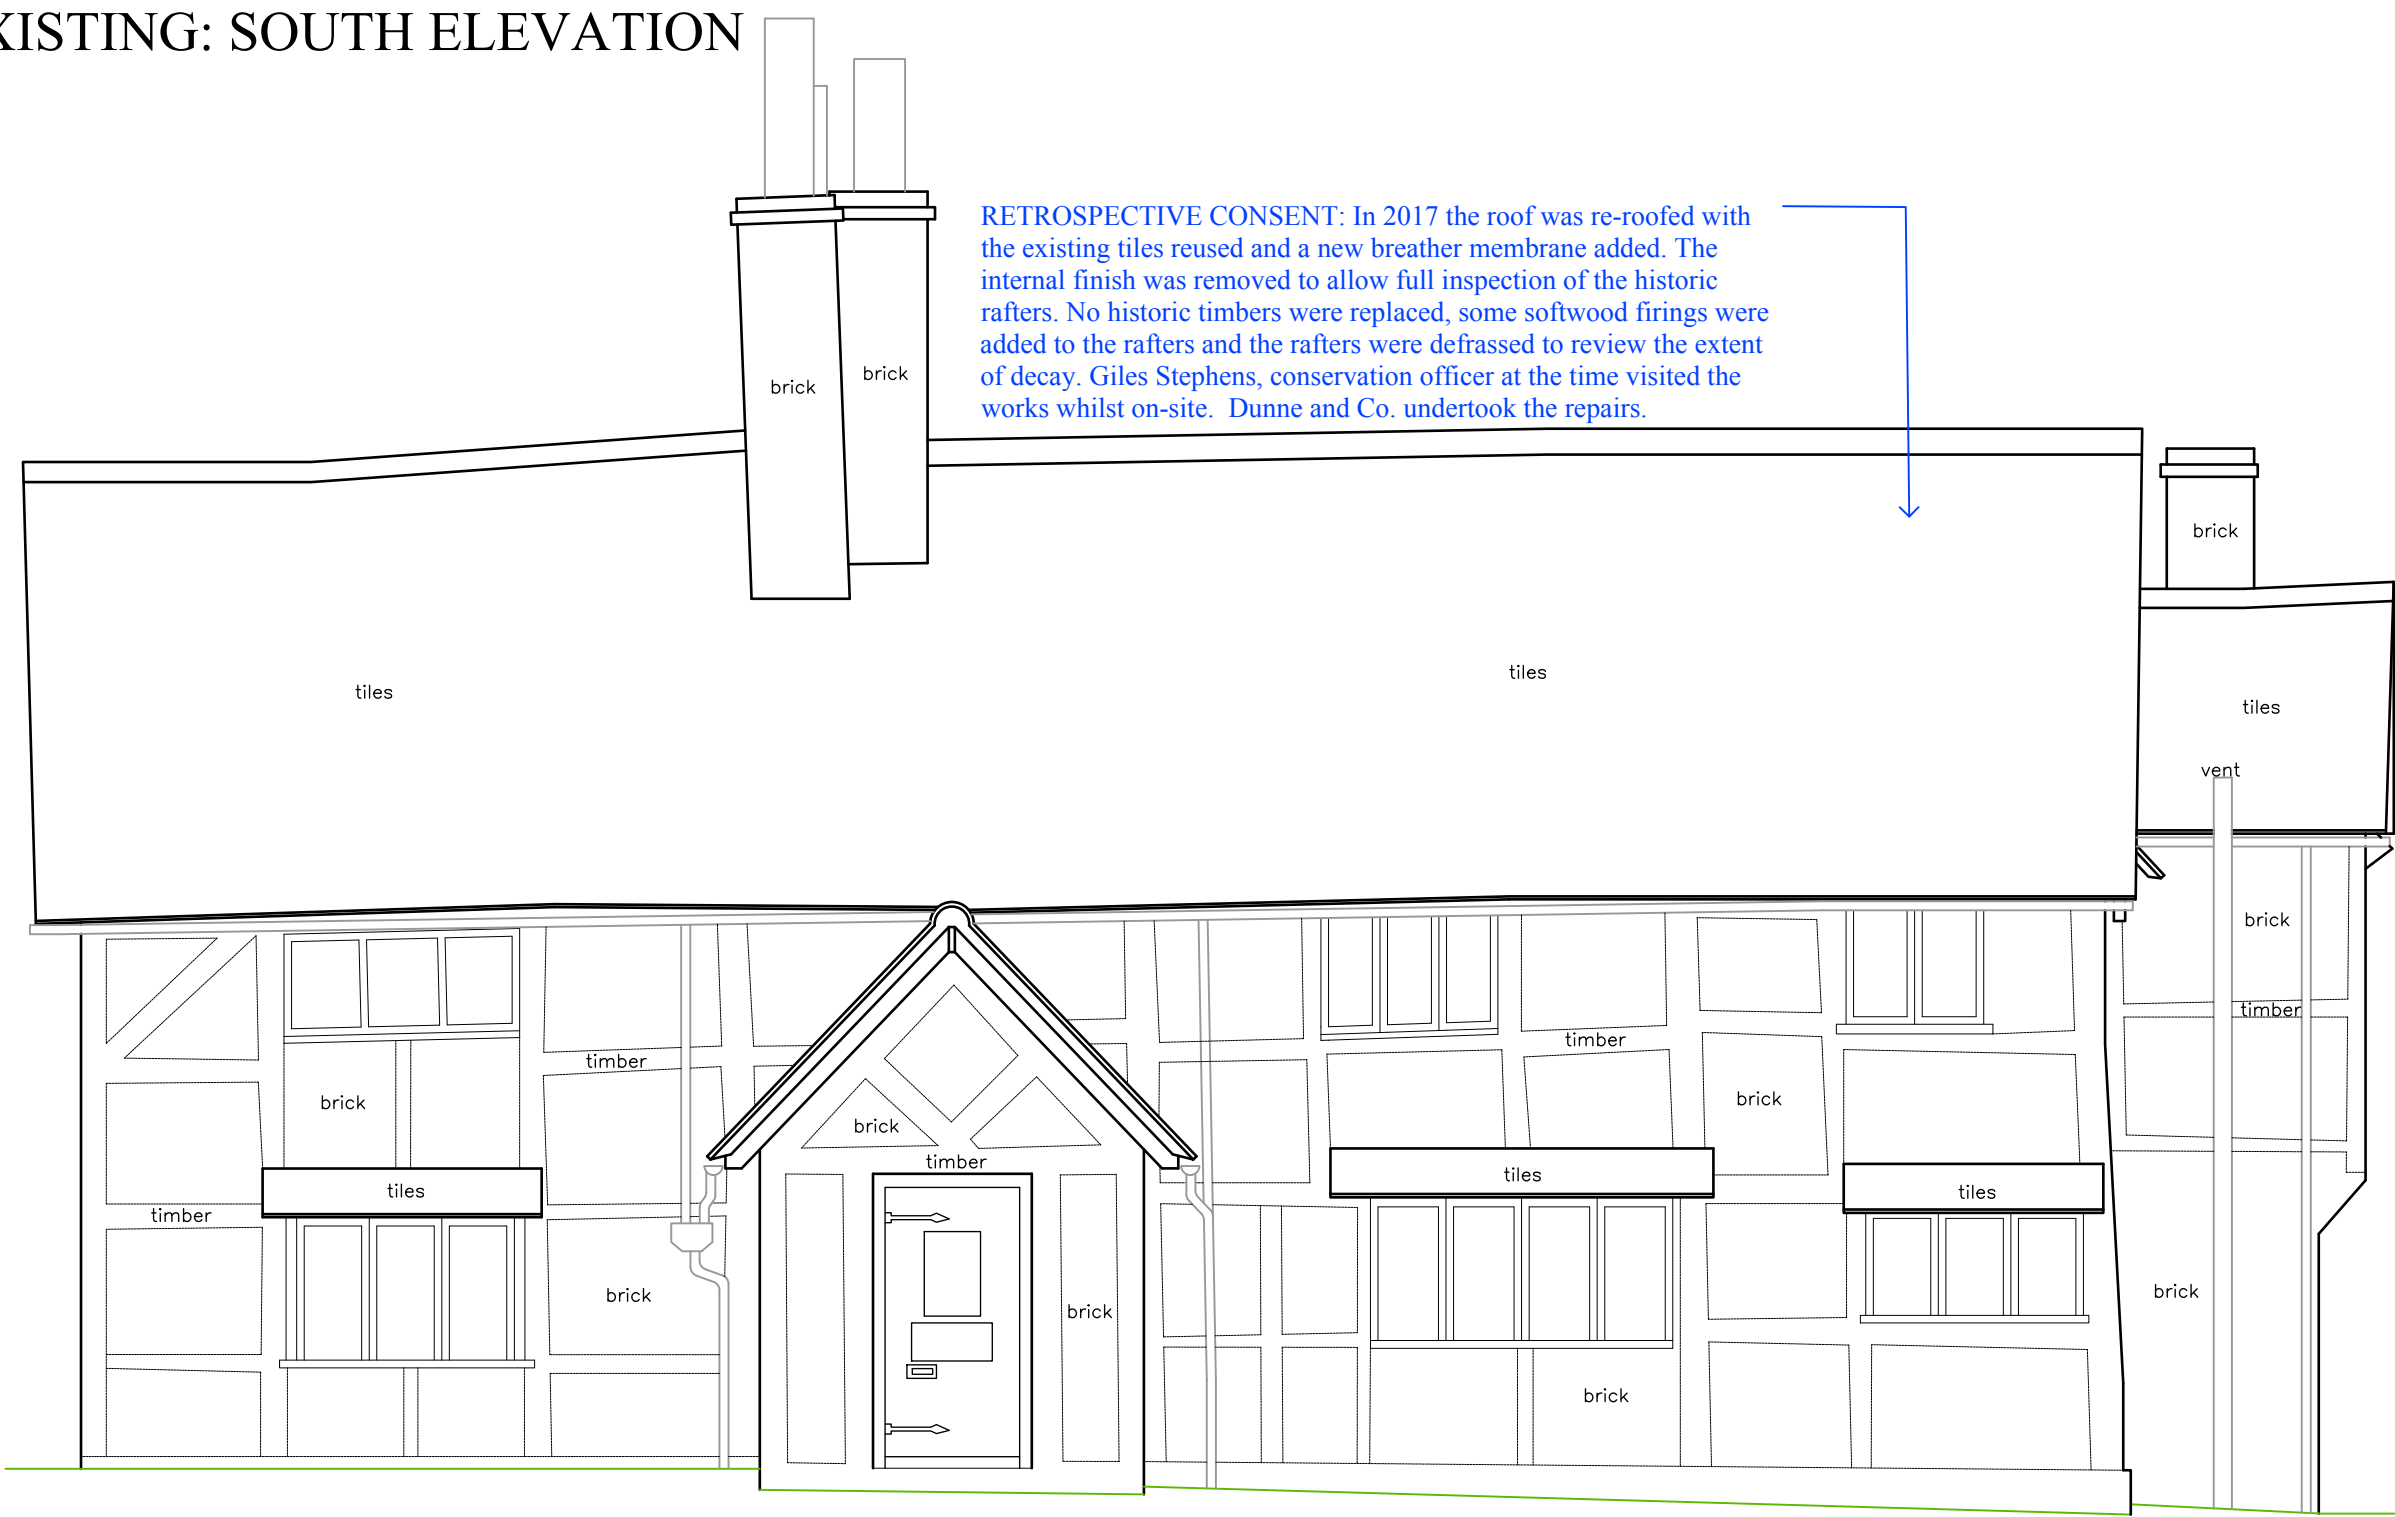

RETROSPECTIVE CONSENT: In 2017 the roof was re-roofed with the existing tiles reused and a new breather membrane added. The internal finish was removed to allow full inspection of the historic rafters. No historic timbers were replaced, some softwood firings were added to the rafters and the rafters were defrassed to review the extent of decay. Giles Stephens, conservation officer at the time visited the works whilst on-site. Dunne and Co. undertook the repairs.

NOTES:

1	Retrospective	LW	16.03.26
REV.	DESCRIPTION	BY	DATE

This is a CAD Drawing
No responsibility is taken for any dimensions obtained by measuring or scaling from this drawing and no reliance may be placed on such dimensions. If no dimensions are given, it is the responsibility of the recipient to ascertain the dimension. The sizing of all structural and service elements must always be checked against the relevant consultants drawings.
COPYRIGHT RESERVED
Copying or reproduction of this drawing or electronic data without the written consent of Liberty Watts is not permitted.

Liberty Rose Architects 
Chartered Architects | Conservation | Historic Buildings


BELLA VISTA,
CITY ROAD,
RADNAGE,
HIGH WYCOMBE,
BUCKS,
HP14 4DW

T:07837005192
E:libby.watts@gmail.com
W:www.libertyrosedesign.co.uk

DRAWN:	LW	CHECKED:
--------	----	----------

CLIENT:	Rainier and Rosalind		
PROJECT:	18 Primrose lane, Wokingham		
	RG41 5UR		
TITLE:	South Elevation		
	Existing		
ISSUE:	Client		
SCALE:	1:50 @ A3		
DATE:	January 2023		
DWG NO.:	1060-06	R:	1

Datum 98.00m

 

FRONT ELEVATION