



EXISTING: EAST ELEVATION

RETROSPECTIVE CONSENT:
In 2017 this window was replaced for a double glazed unit. Giles Stephens, conservation officer at the time, confirmed by email on 19.09.2017 that LBC consent would not be required for this change.

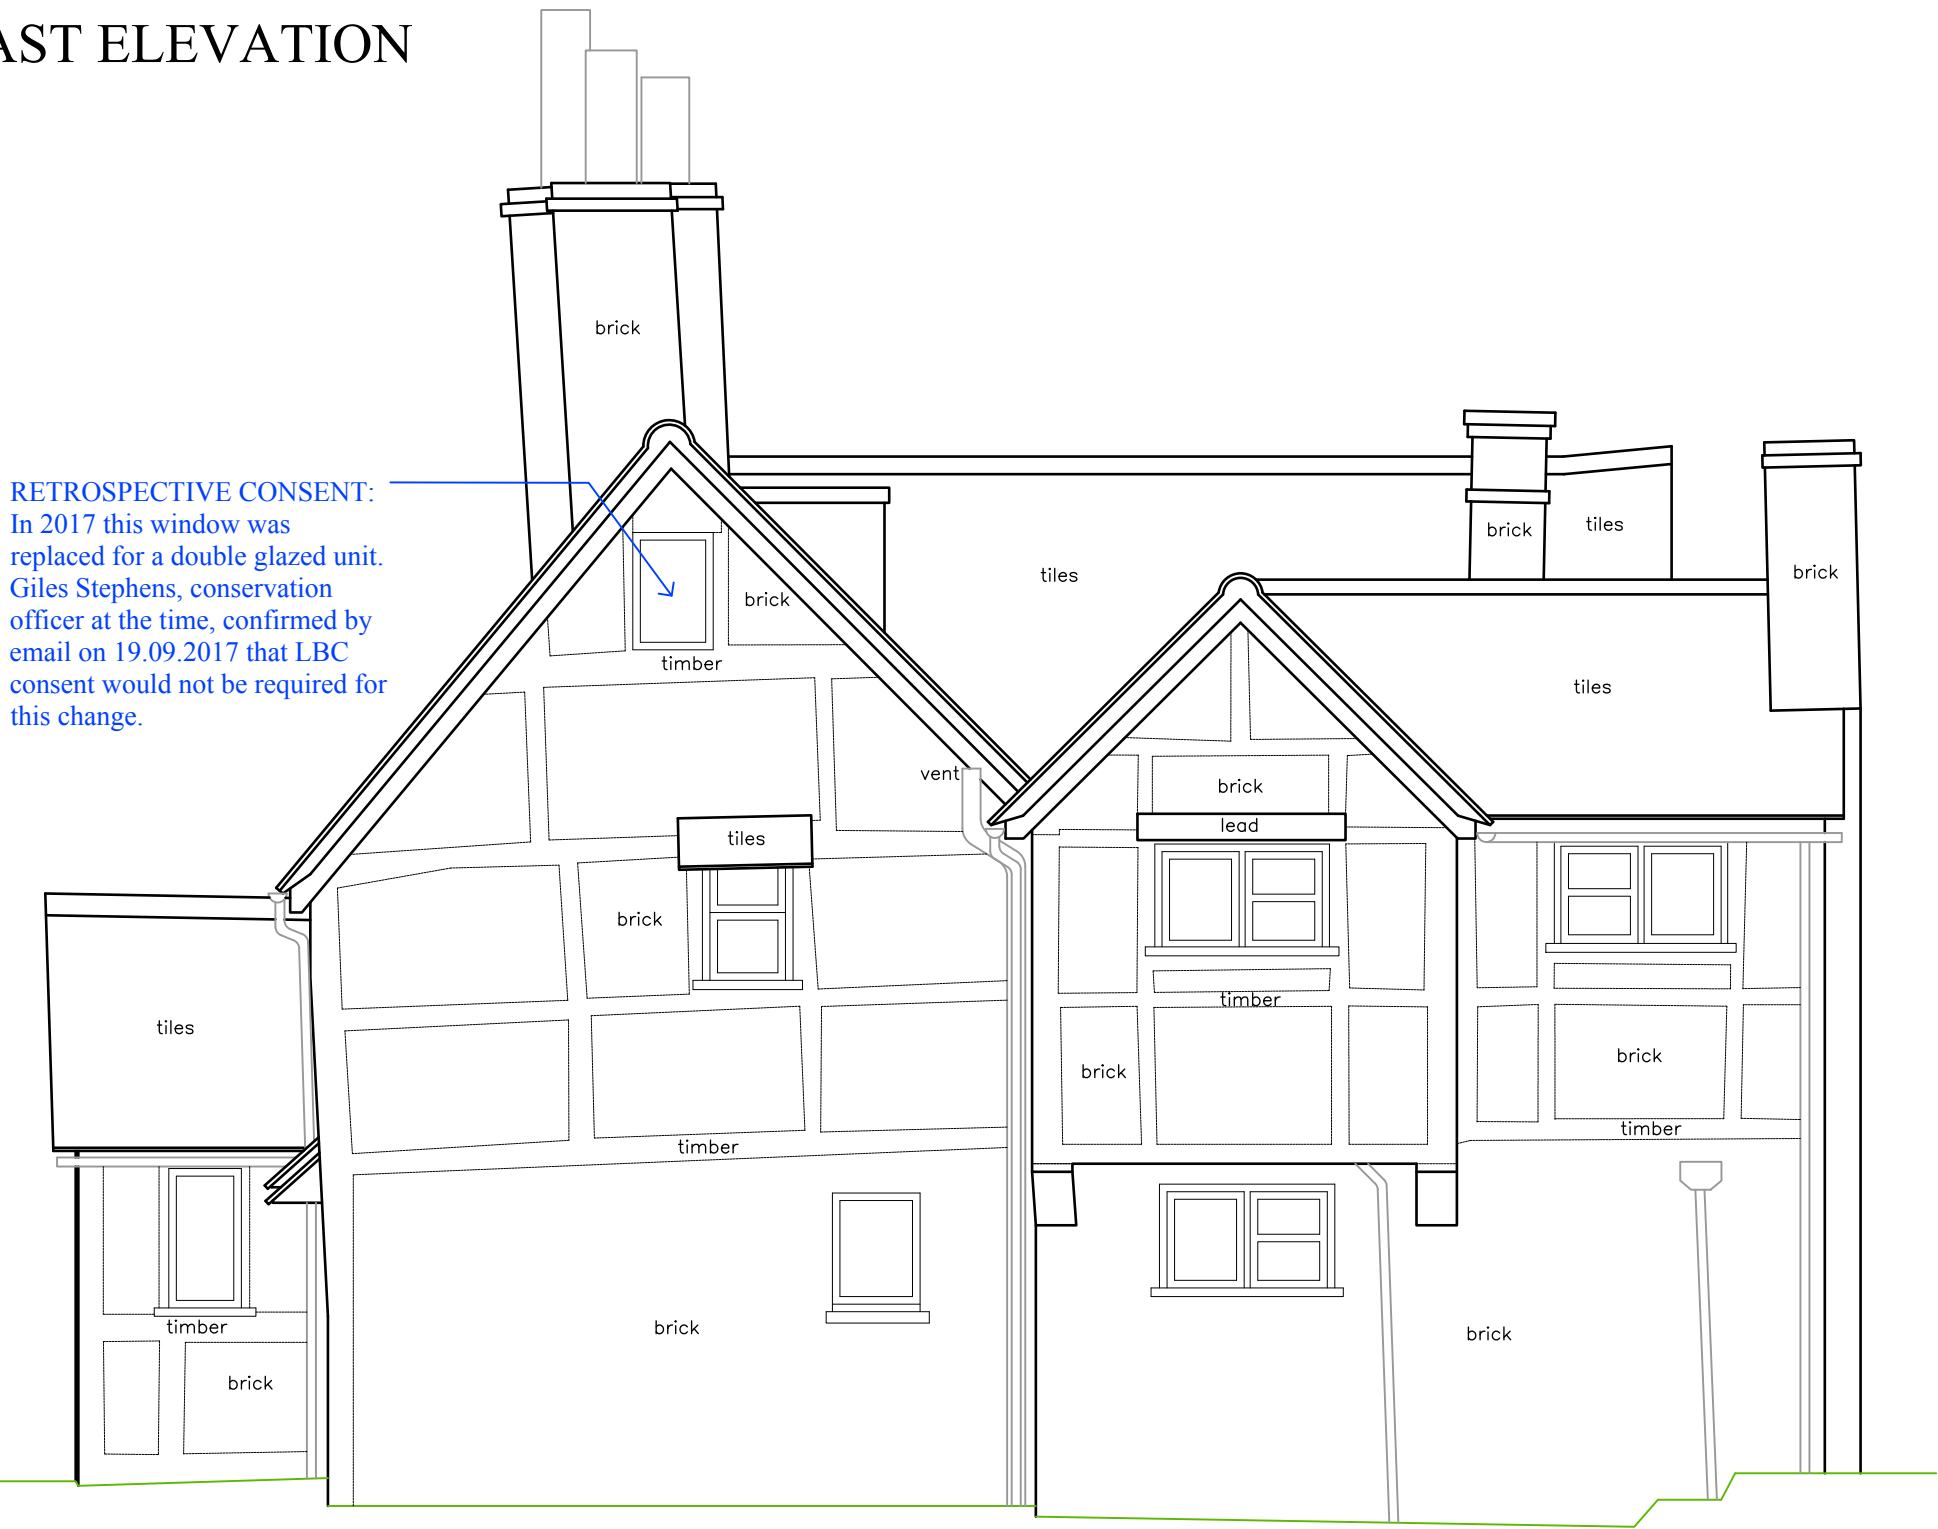

Datum 98.00m

SIDE ELEVATION

 

NOTES:

1	Retrospective	LW	16.03.26
REV.	DESCRIPTION	BY	DATE

This is a CAD Drawing
No responsibility is taken for any dimensions obtained by measuring or scaling from this drawing and no reliance may be placed on such dimensions. If no dimensions are given, it is the responsibility of the recipient to ascertain the dimension. The sizing of all structural and service elements must always be checked against the relevant consultants drawings.
COPYRIGHT RESERVED
Copying or reproduction of this drawing or electronic data without the written consent of Liberty Watts is not permitted.

Liberty Rose Architects 
Chartered Architects | Conservation | Historic Buildings

BELLA VISTA,
CITY ROAD,
RADNAGE,
HIGH WYCOMBE,
BUCKS,
HP14 4DW

T:07837005192
E:libby.watts@gmail.com
W:www.libertyrosedesign.co.uk

DRAWN: LW	CHECKED:
-----------	----------

CLIENT:	Rainier and Rosalind		
PROJECT:	18 Primrose lane, Wokingham		
	RG41 5UR		
TITLE:	East Elevation		
	Existing		
ISSUE:	Client		
SCALE:	1:50 @ A3		
DATE:	January 2023		
DWG NO.:	1060-07	R:	1