



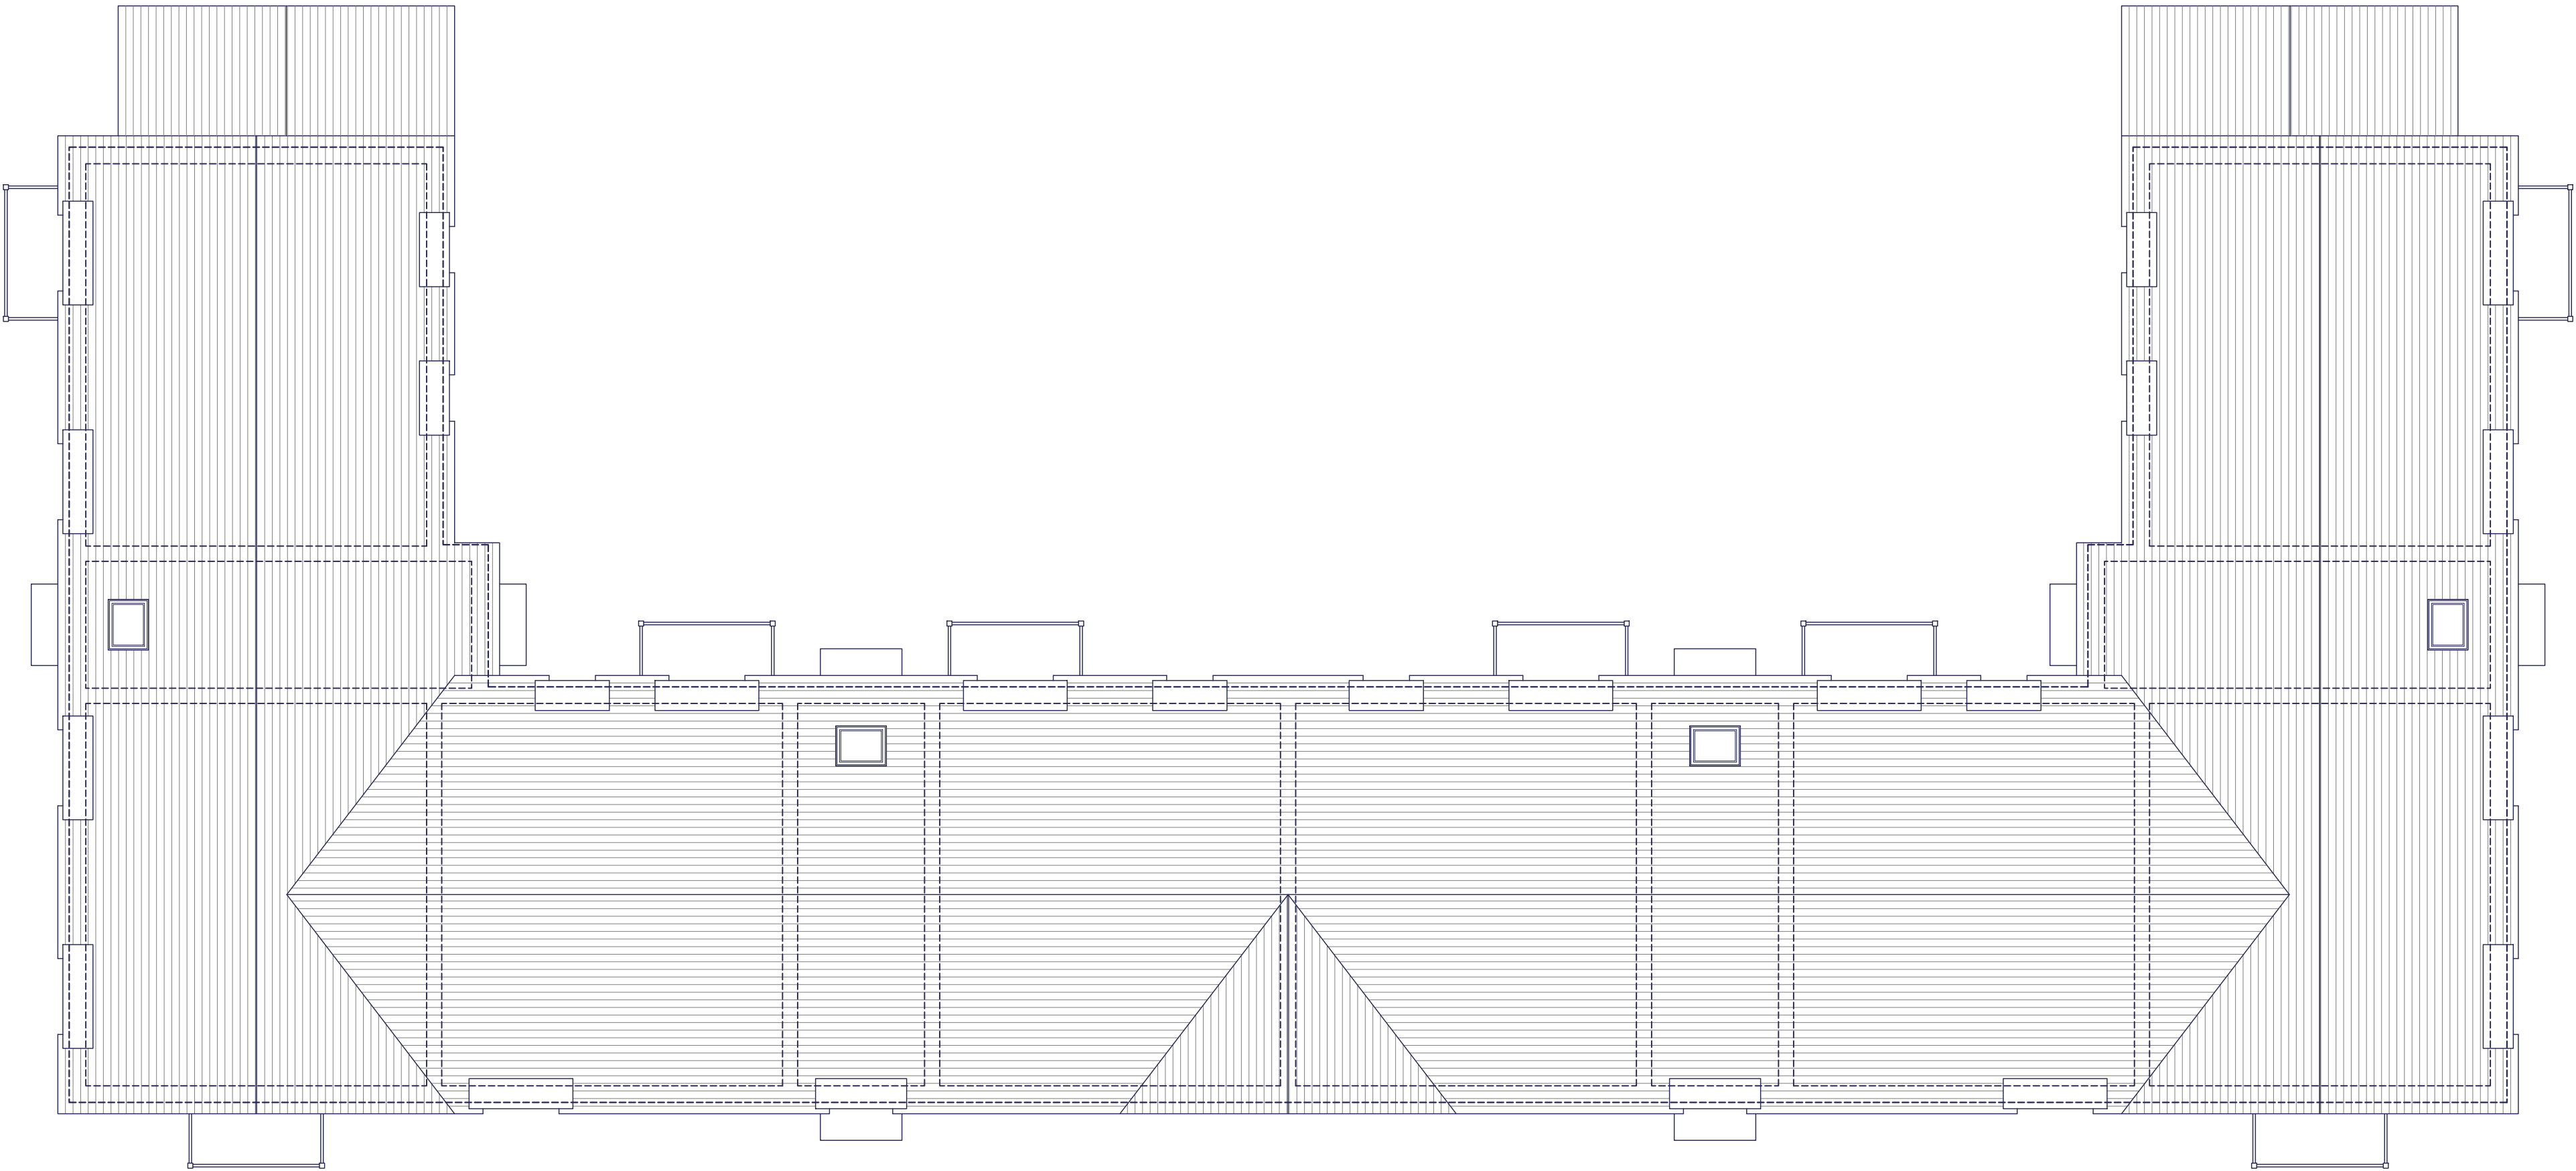

ROOF PLAN

 

Rev.	Date	Description	Drawn	Checked
Client				
				
Project				
South Wokingham, Phases R7 & R13				
Drawing Title				
Block 1 - Style 1 Roof Plan				
Scale	1:100 @ A2		Drawn	Checked
			ADS	DGP
Date	Nov 2025		File	Drawing Status
			Block 1	
Drg.No.	P1905.BLK1.104		Rev.	PLANNING
			-	