



NOTE:
GLAZING TO TERRACES AND BALCONIES
TO BE OBSCURED GLAZING.

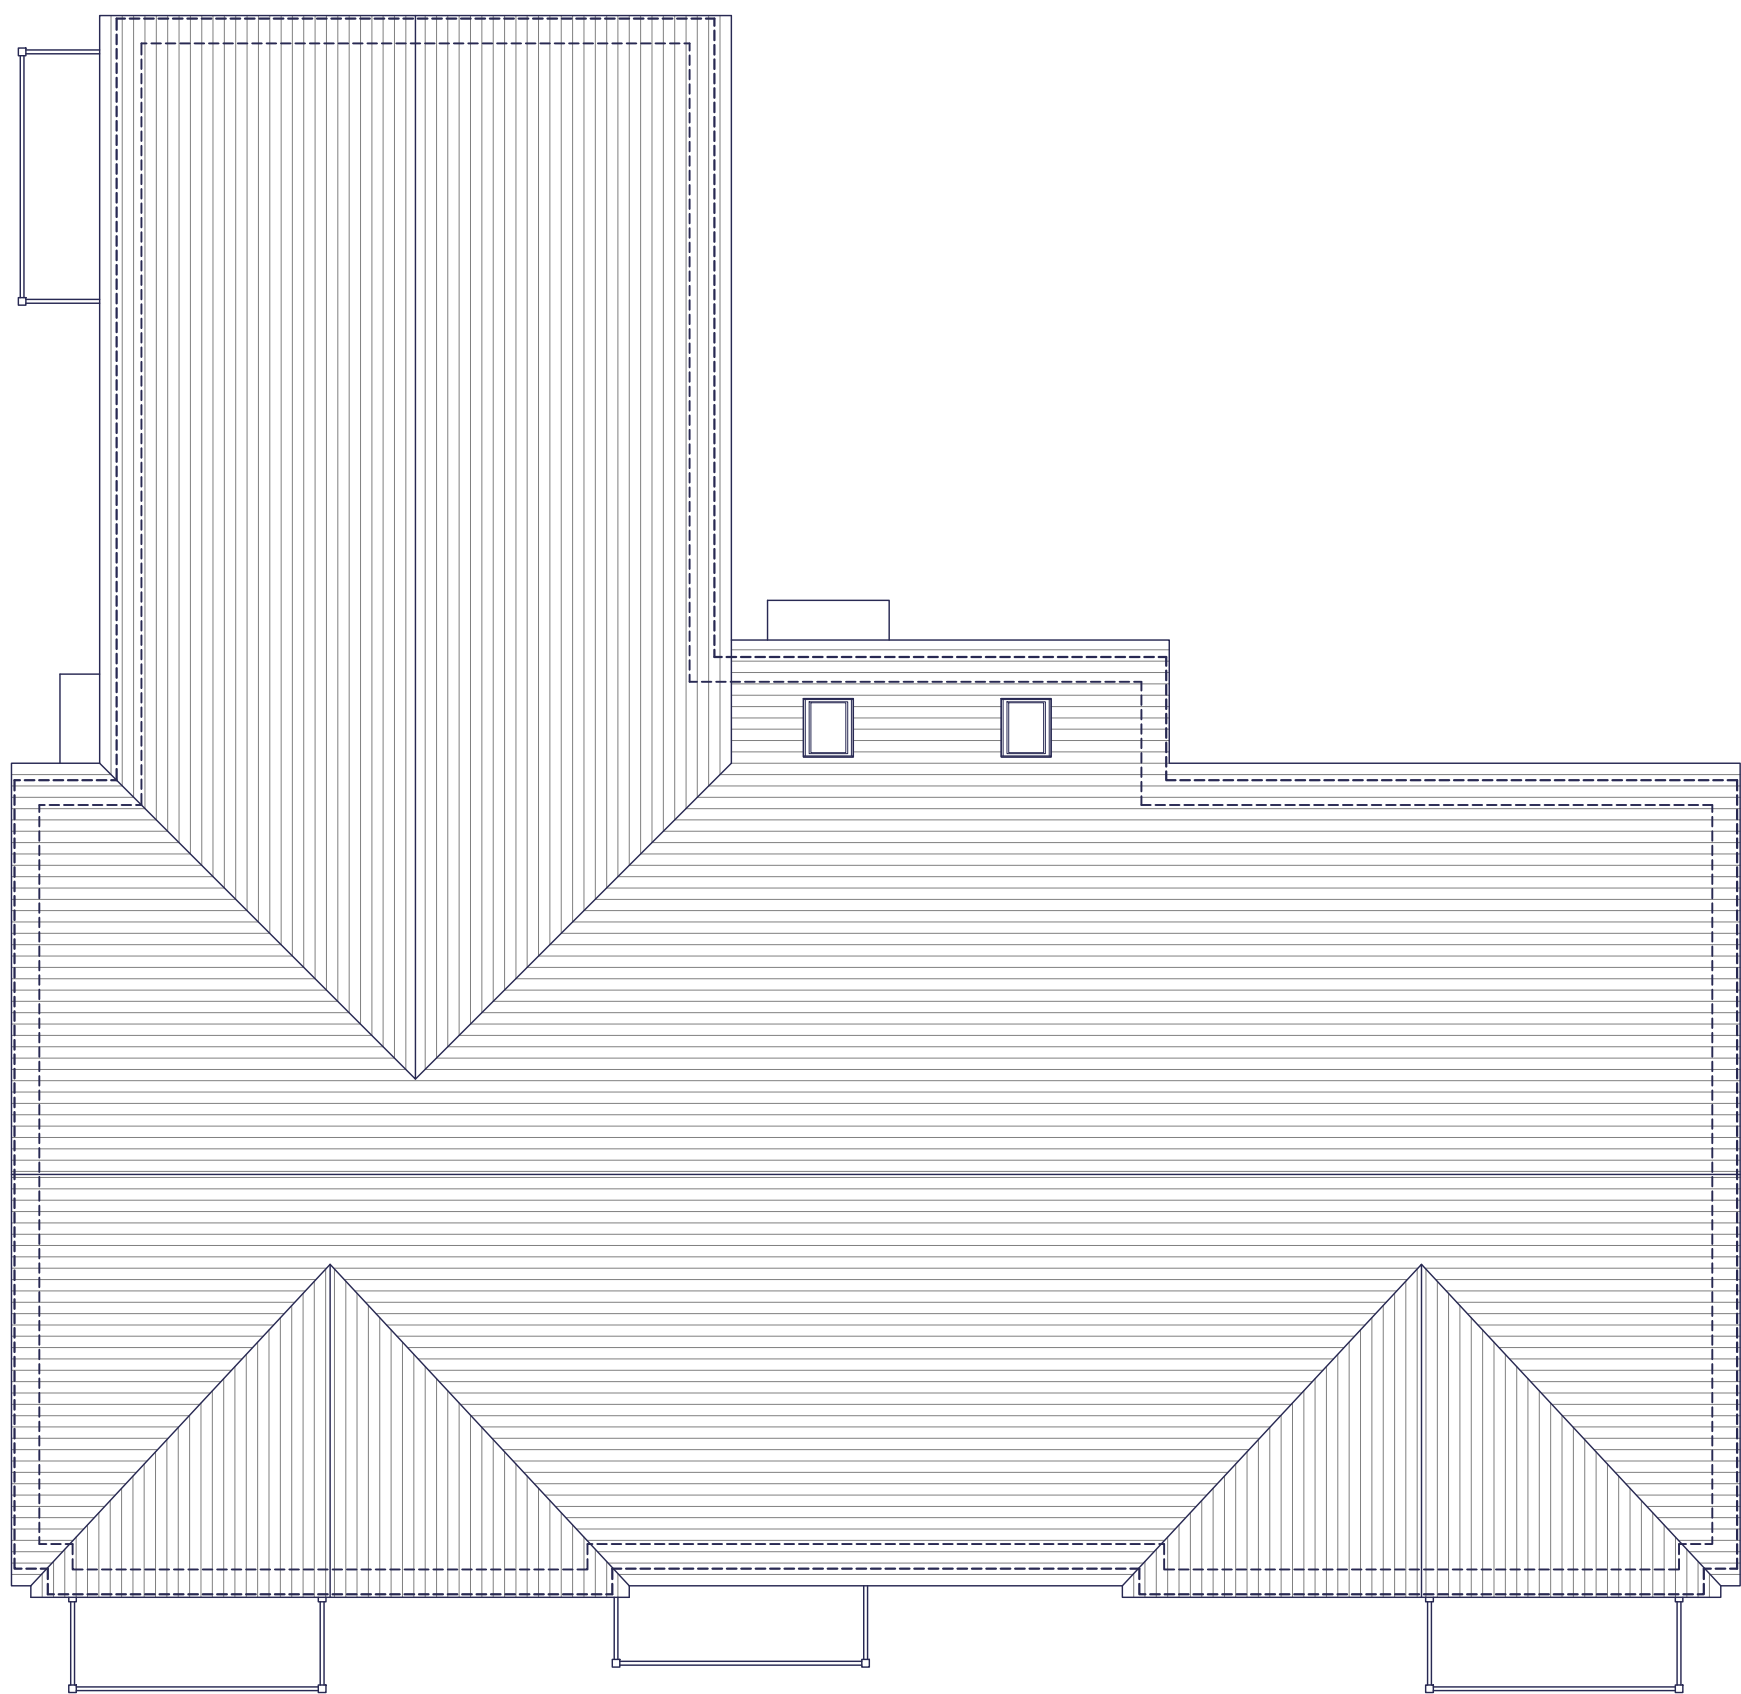

ROOF PLAN

 

Rev.	Date	Description				Drawn	Checked	
		Client 	Scale	1:100 @ A3	Drawn	ADS	Checked	DGP
		Project South Wokingham, Phases R7 & R13	Date	Nov 2025	File	P1905 Block 2		
		Drawing Title Block 2 - Style 1 Roof Plan	Drg.No.	P1905.BLK2.104	Rev.	-	Drawing Status	PLANNING

