



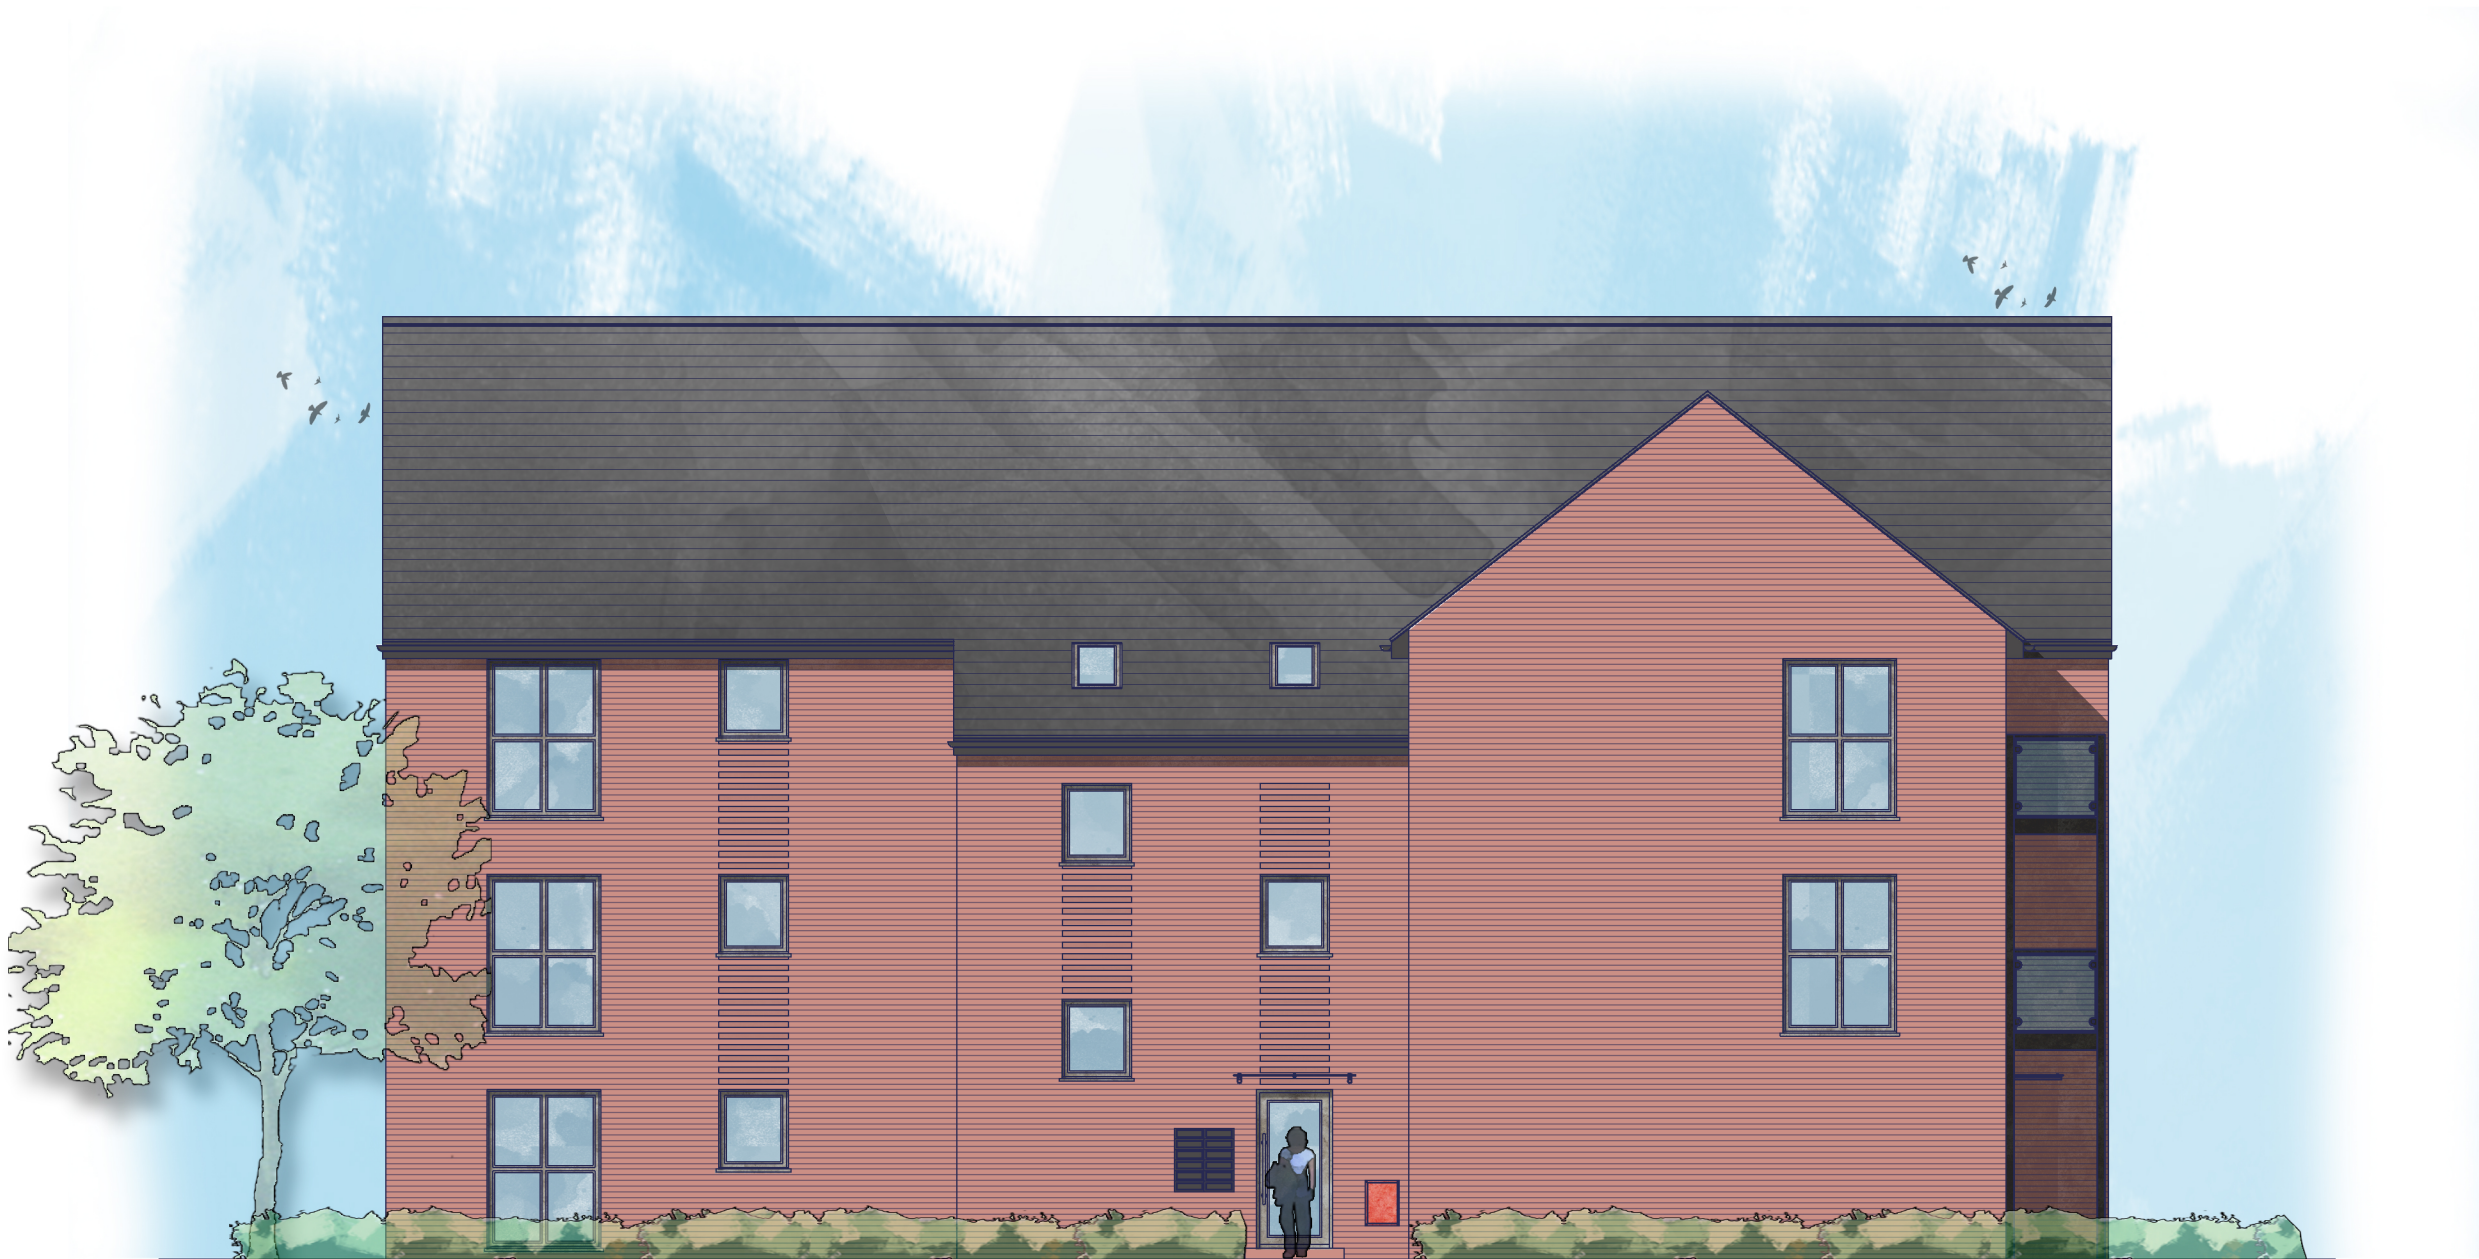

REAR ELEVATION

 

NOTE:
GLAZING TO TERRACES AND BALCONIES
TO BE OBSCURED GLAZING.

Rev.	Date	Description	Drawn	Checked
		Client 	Scale 1:100 @ A3	Drawn ADS
		Project South Wokingham, Phases R7 & R13.	Date Nov 2025	Checked DGP
		Drawing Title Block 2 - Style 1 Rear Elevation	File P1905 Block 2	
			Drg.No. P1905.BLK2.107	
			Rev. -	Drawing Status PLANNING



AAP Architecture Ltd
Unit A, Monument Business Centre, Monument Way East, Woking, Surrey GU21 5LG
T 01483 727345 E projects@aap-arc.co.uk W aap-arc.co.uk