

Notes:



This drawing is the copyright of Arktec Ltd and has been sent to you in confidence, it must not be reproduced or disclosed to third parties without our prior permission.

Do not scale from this drawing except for planning purposes.


All dimensions are in millimetres unless noted otherwise.

Any surveyed information incorporated on this drawing cannot be guaranteed as accurate unless confirmed by a fixed dimension.

This drawing is to be read in conjunction with all the relevant consultants, suppliers and manufacturers drawings and information.

 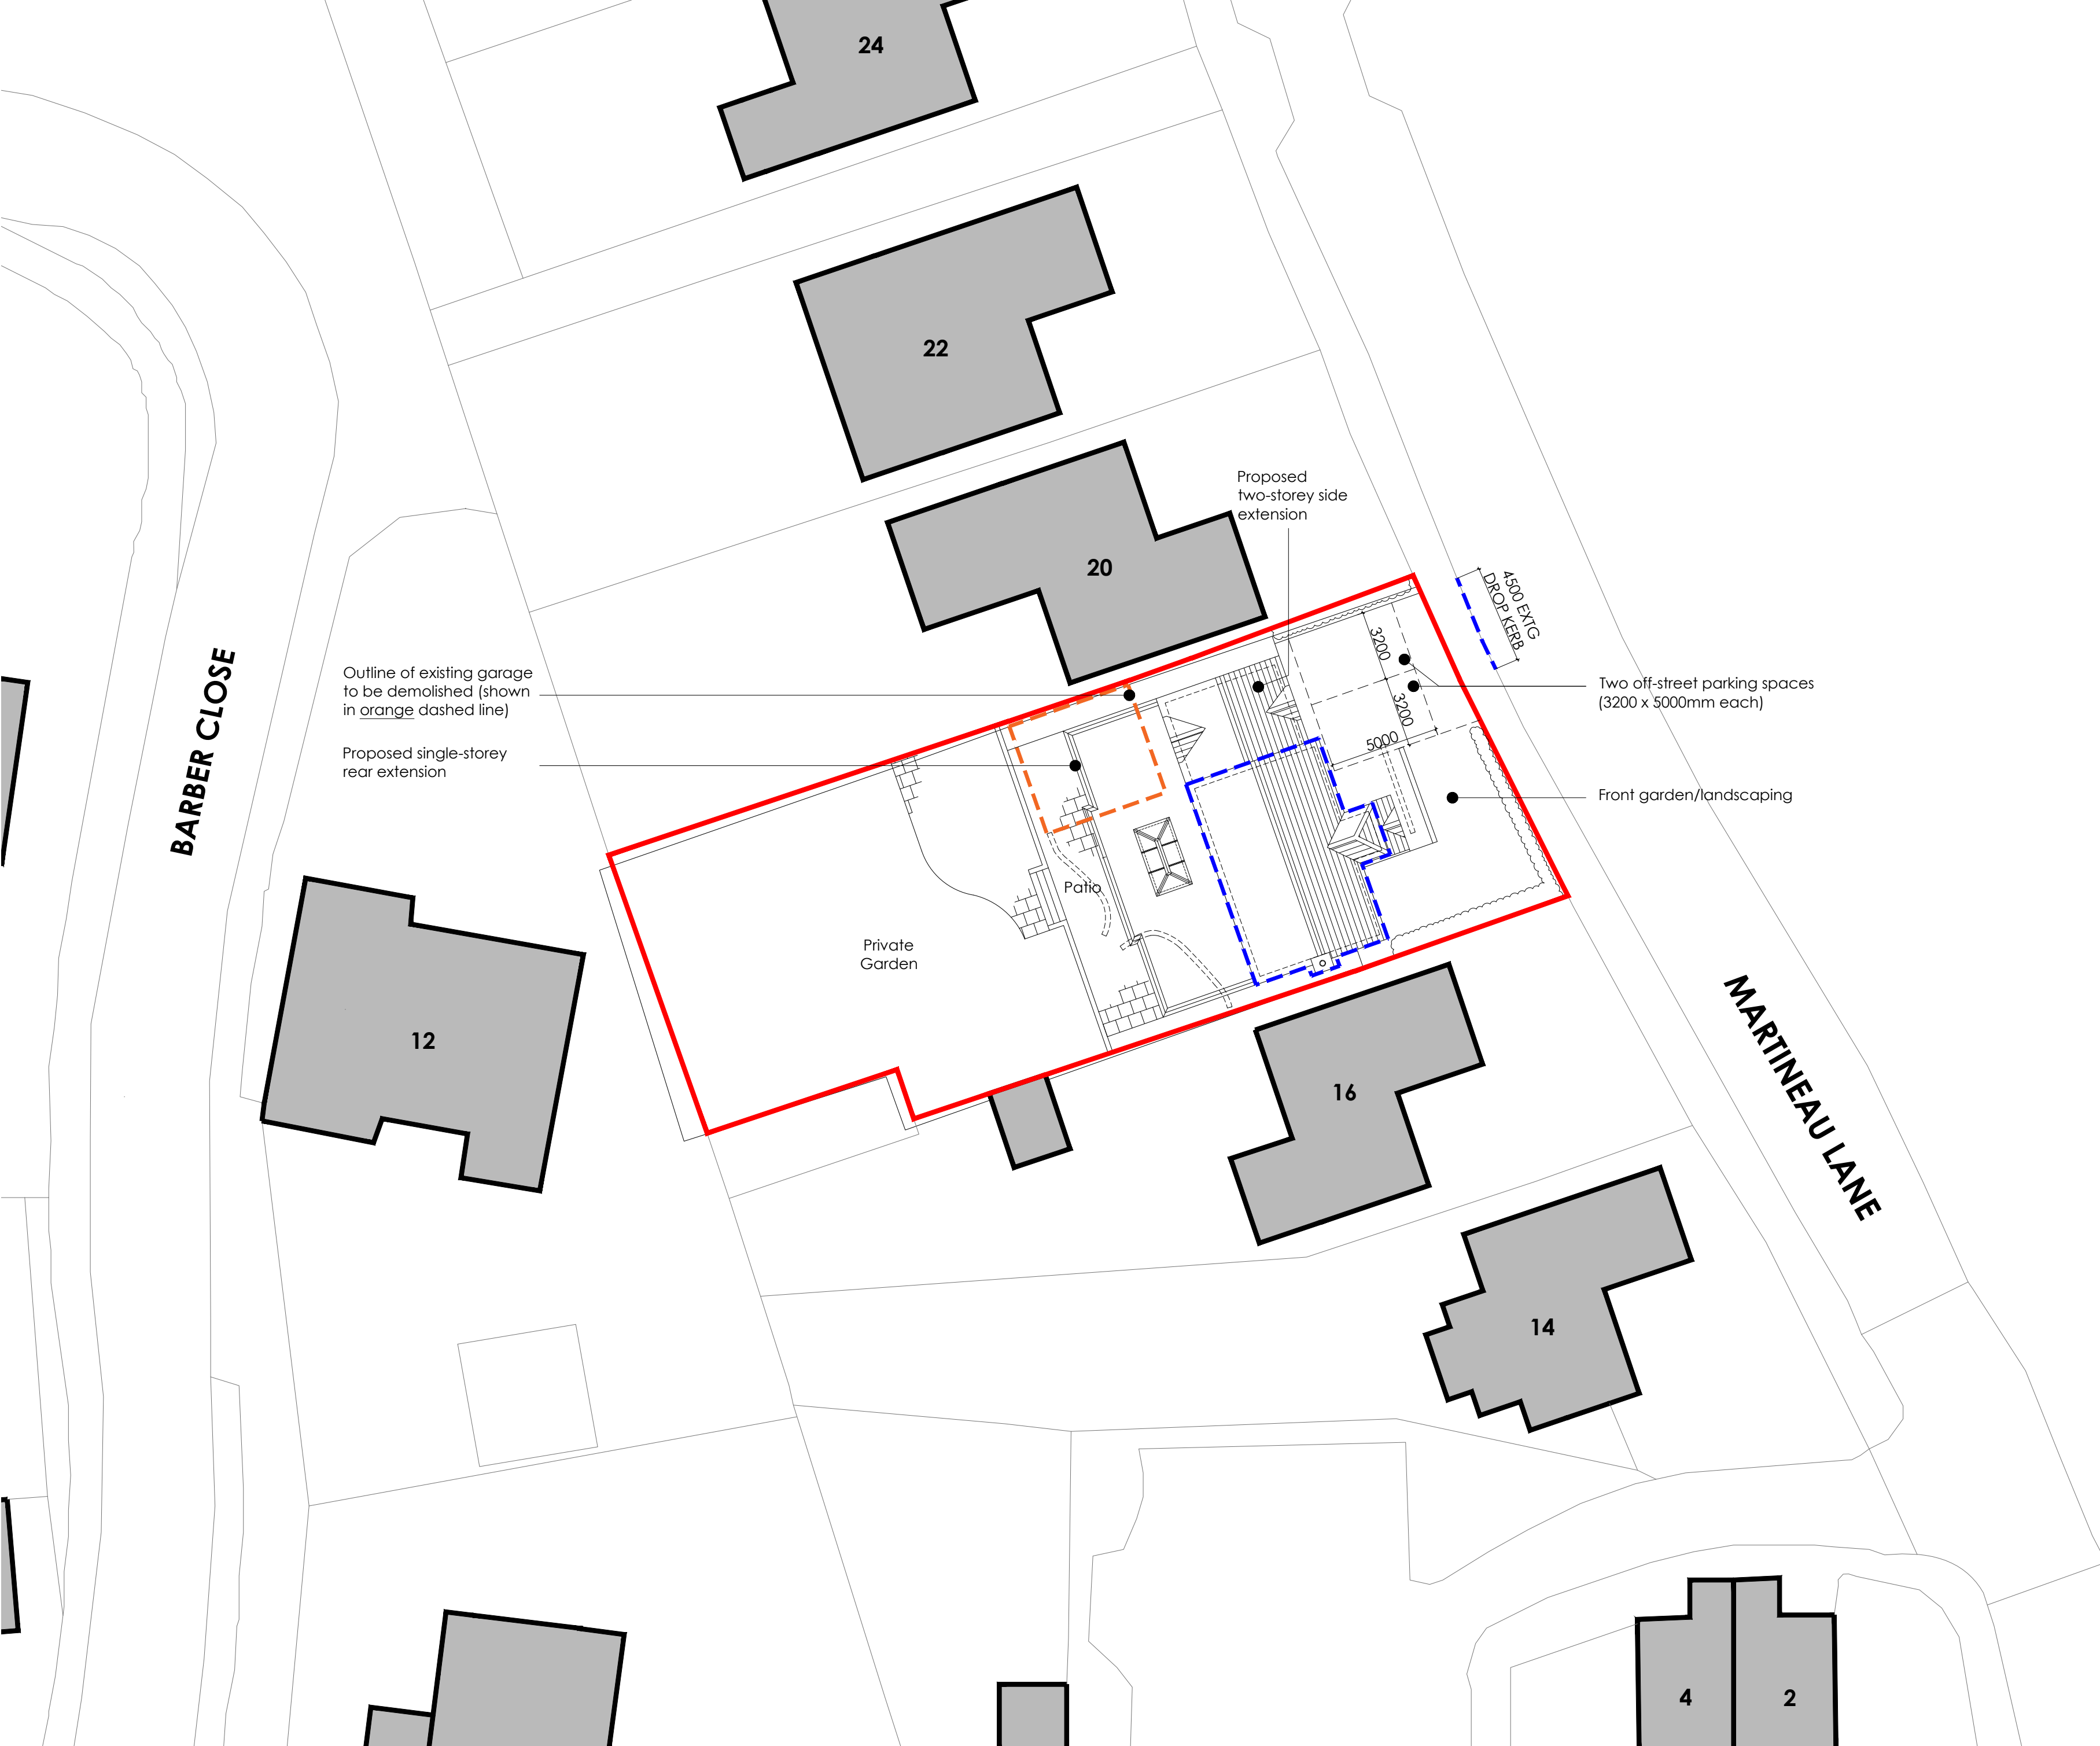

Ordnance Survey
Licence No. AC0000806982

 

A 16.02.26 PARKING LAYOUT AMENDED TO SHOW TWO OFF-STREET PARKING SPACES IN SUPPORT OF SECTION 73 APPLICATION

Rev	Date	Details
-----	------	---------

PLANNING

ark|tec

Architectural Consultancy

Lodge Farm Barn
Elvetham Park Estate
Fleet Road, Hartley Wintney
Hampshire, RG27 8AS

t: 01252 845335
f: 01252 845515
e: info@arktec.co.uk
w: www.arktec.co.uk

Client: MR & MRS CLAPP

Project: 18 MARTINEAU LANE
HURST

Drawing: SITE LAYOUT & ROOF PLAN
- AMENDED PARKING LAYOUT

Scale: 1:200 @ A2 Date: 05/11/25

Drawing Number:

P24/16/S/101

Revision:

A