




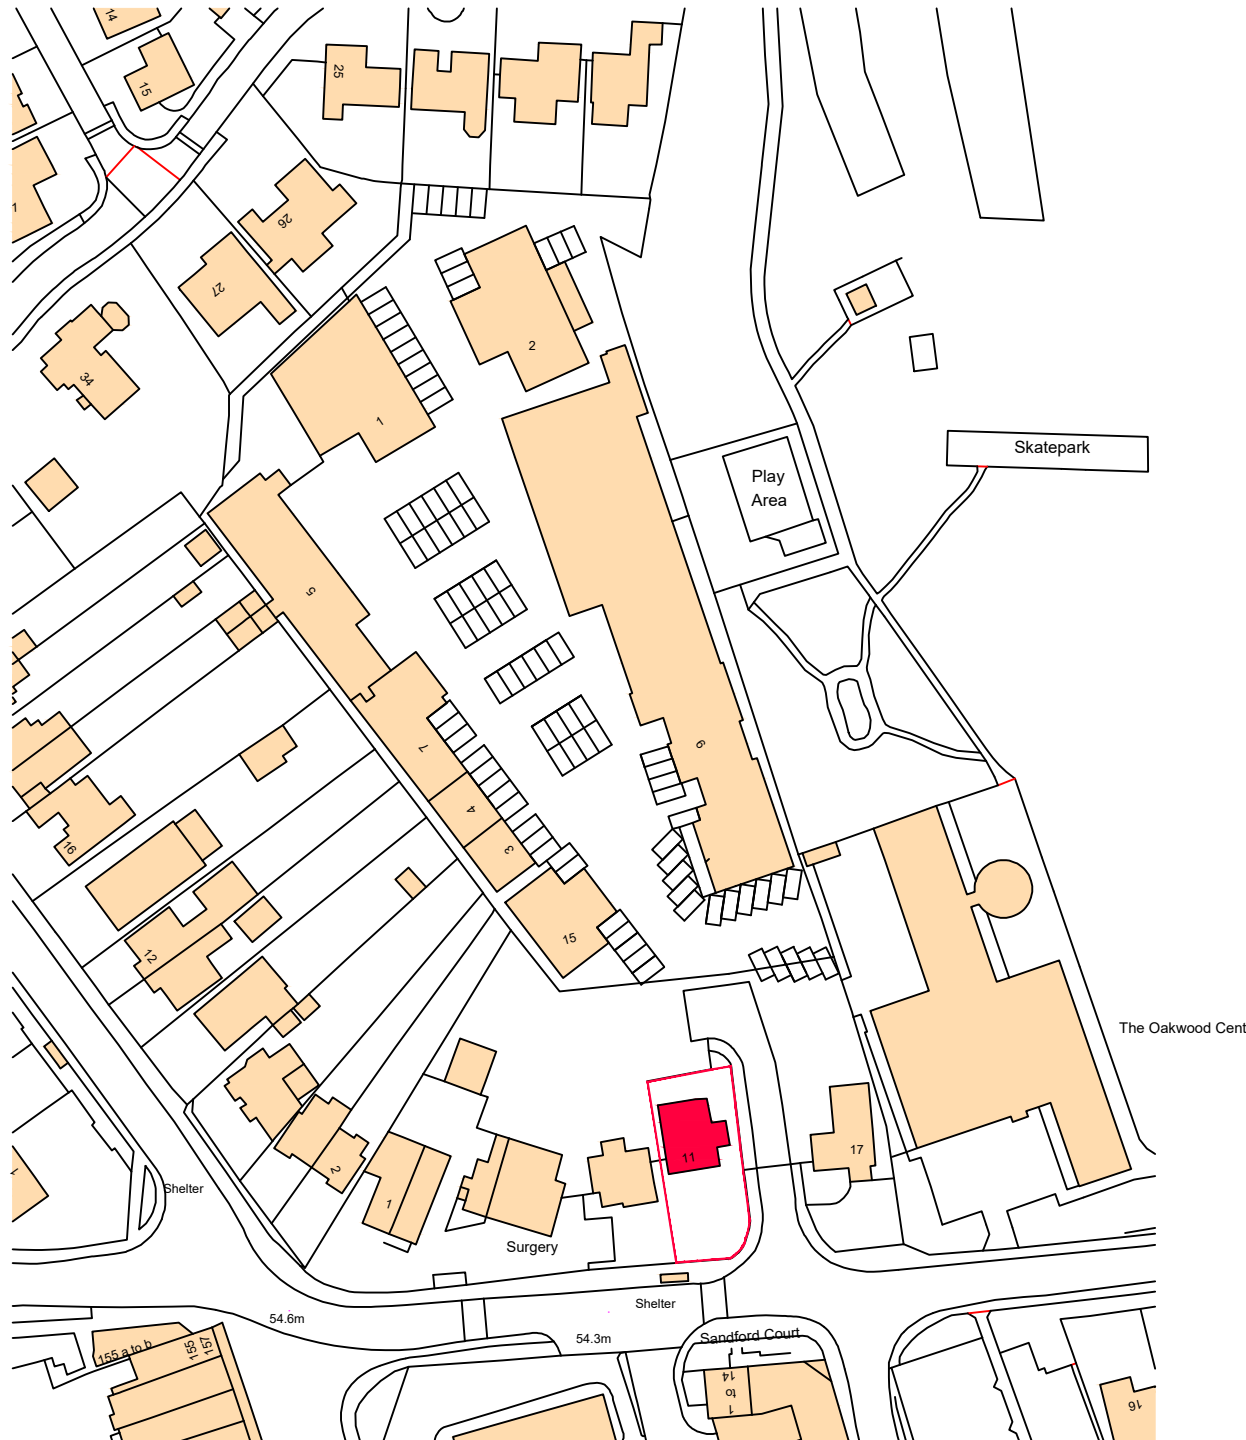


Ordnance Survey, (c) Crown Copyright 2024. All rights reserved. Licence number 100022432

 

1:1250

LOCATION PLAN 1:1250

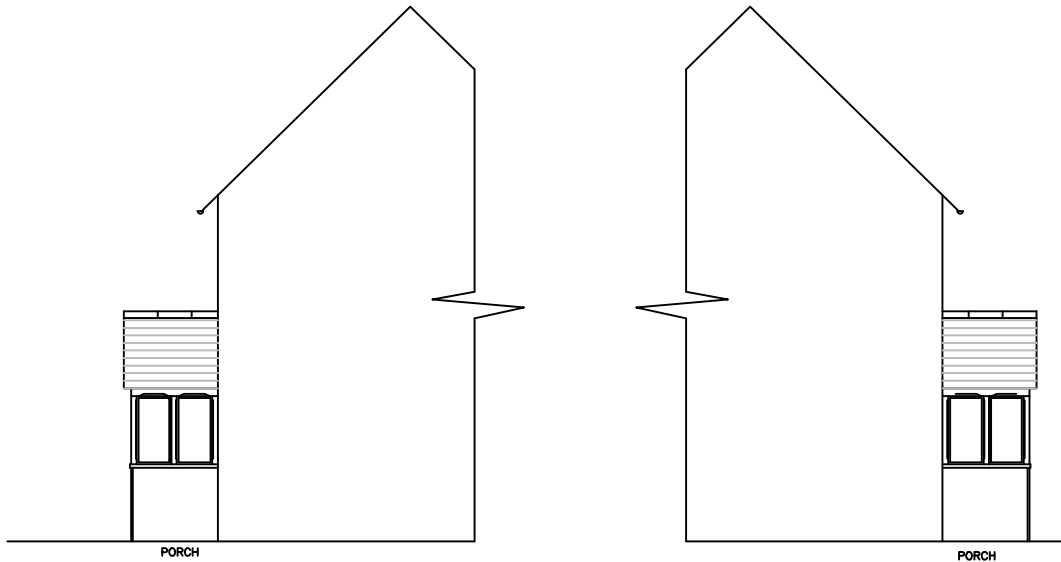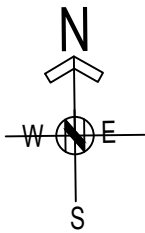


SIDE ELEVATION (EAST)

SIDE ELEVATION (WEST)




FRONT ELEVATION (SOUTH)

Windows A to E inclusive to be replaced with new SW single glazed windows to match existing in every detail. All other windows to be retained. Porch to be rebuilt from ground level to wall plate level to match existing in every detail. Roof retained with new undercloaks

 

1:100

BLOCK PLAN

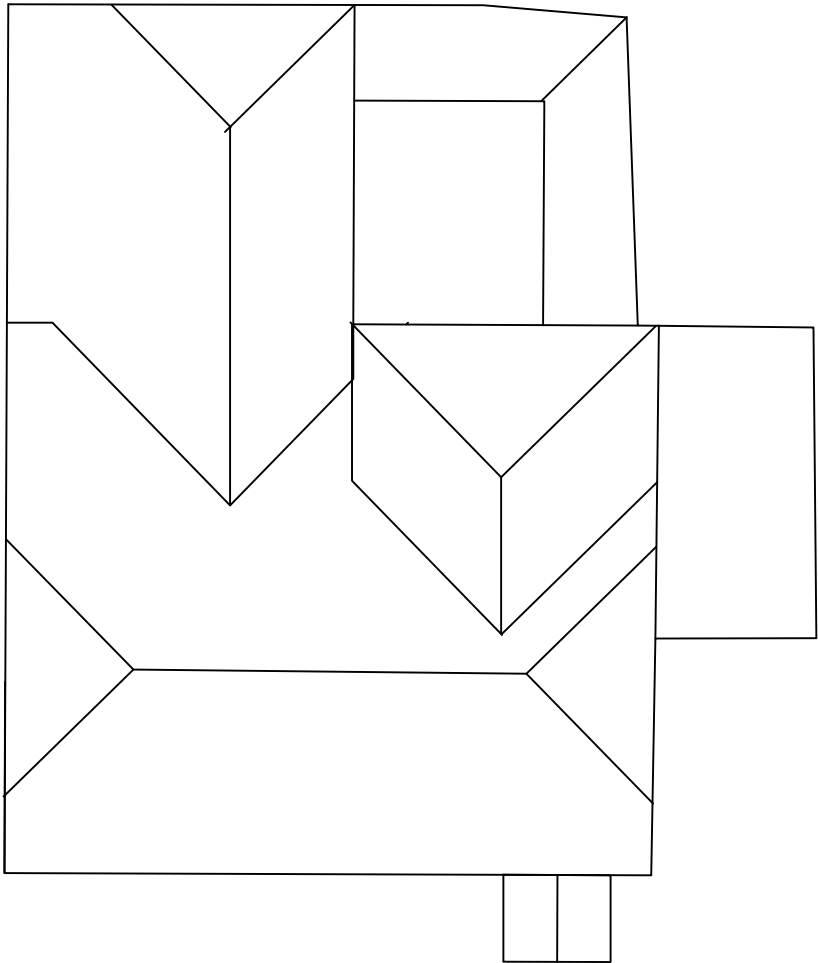


Notes.
All dimensions and levels on site are to be checked prior to commencement of work.
This drawing is the copyright of J I Architects RIBA.

11 HEADLEY ROAD
WOODLEY
BERKSHIRE

HICKS DEVELOPMENTS LTD

PROPOSED REPLACEMENT WINDOWS
TO FRONT ELEVATION

SCALE 1:100, 1:1250 DATE 17.03.2025

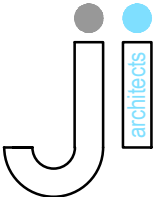

J I Architects
5 Butt Street
Minchinhampton
Gloucestershire GL6 9JP
01453 451 457
john@jiarchitects.co.uk

PROJECT 934

DWG. 01