


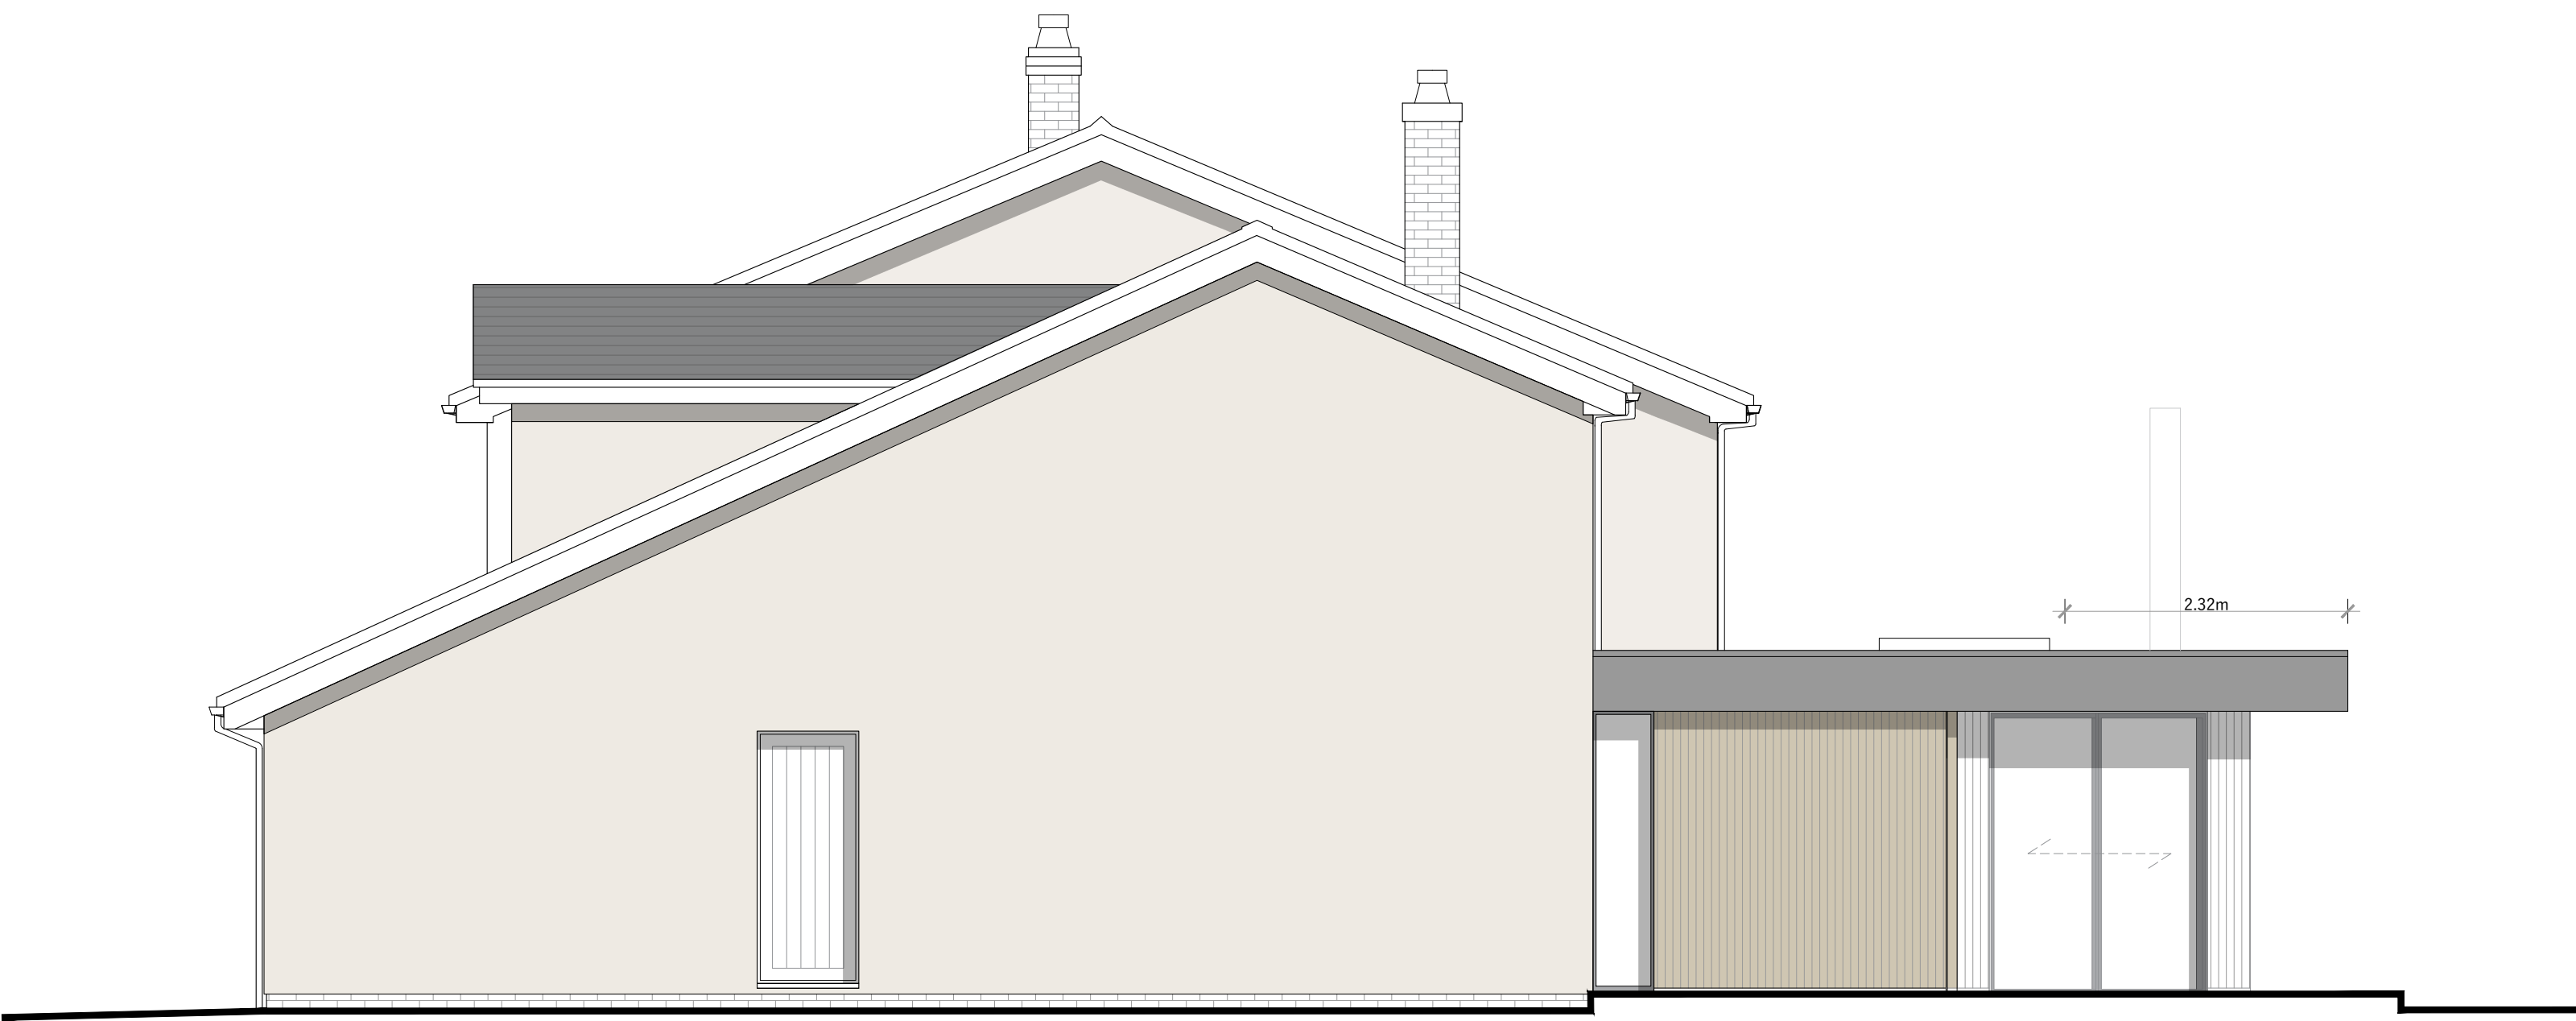

PROPOSED WEST ELEVATION



PROPOSED NORTH ELEVATION

 PHILIP WADGE ARCHITECTURE		www.philipwadge.co.uk info@philipwadge.co.uk 01635 736440	
PROJECT Rear Extension		AT Lancambria, Basingstoke Road, Swallowfield, Reading, Wokingham, RG7 1PY	
CLIENT			
TITLE PROPOSED ELEVATIONS		DATE 27/03/25	
SCALE 1:50 @ A1 1:100 @ A3	DRAWING NUMBER 23027/PL/010	Rev F	
All Rights Reserved © Philip Wadge Associates Ltd 2025			