


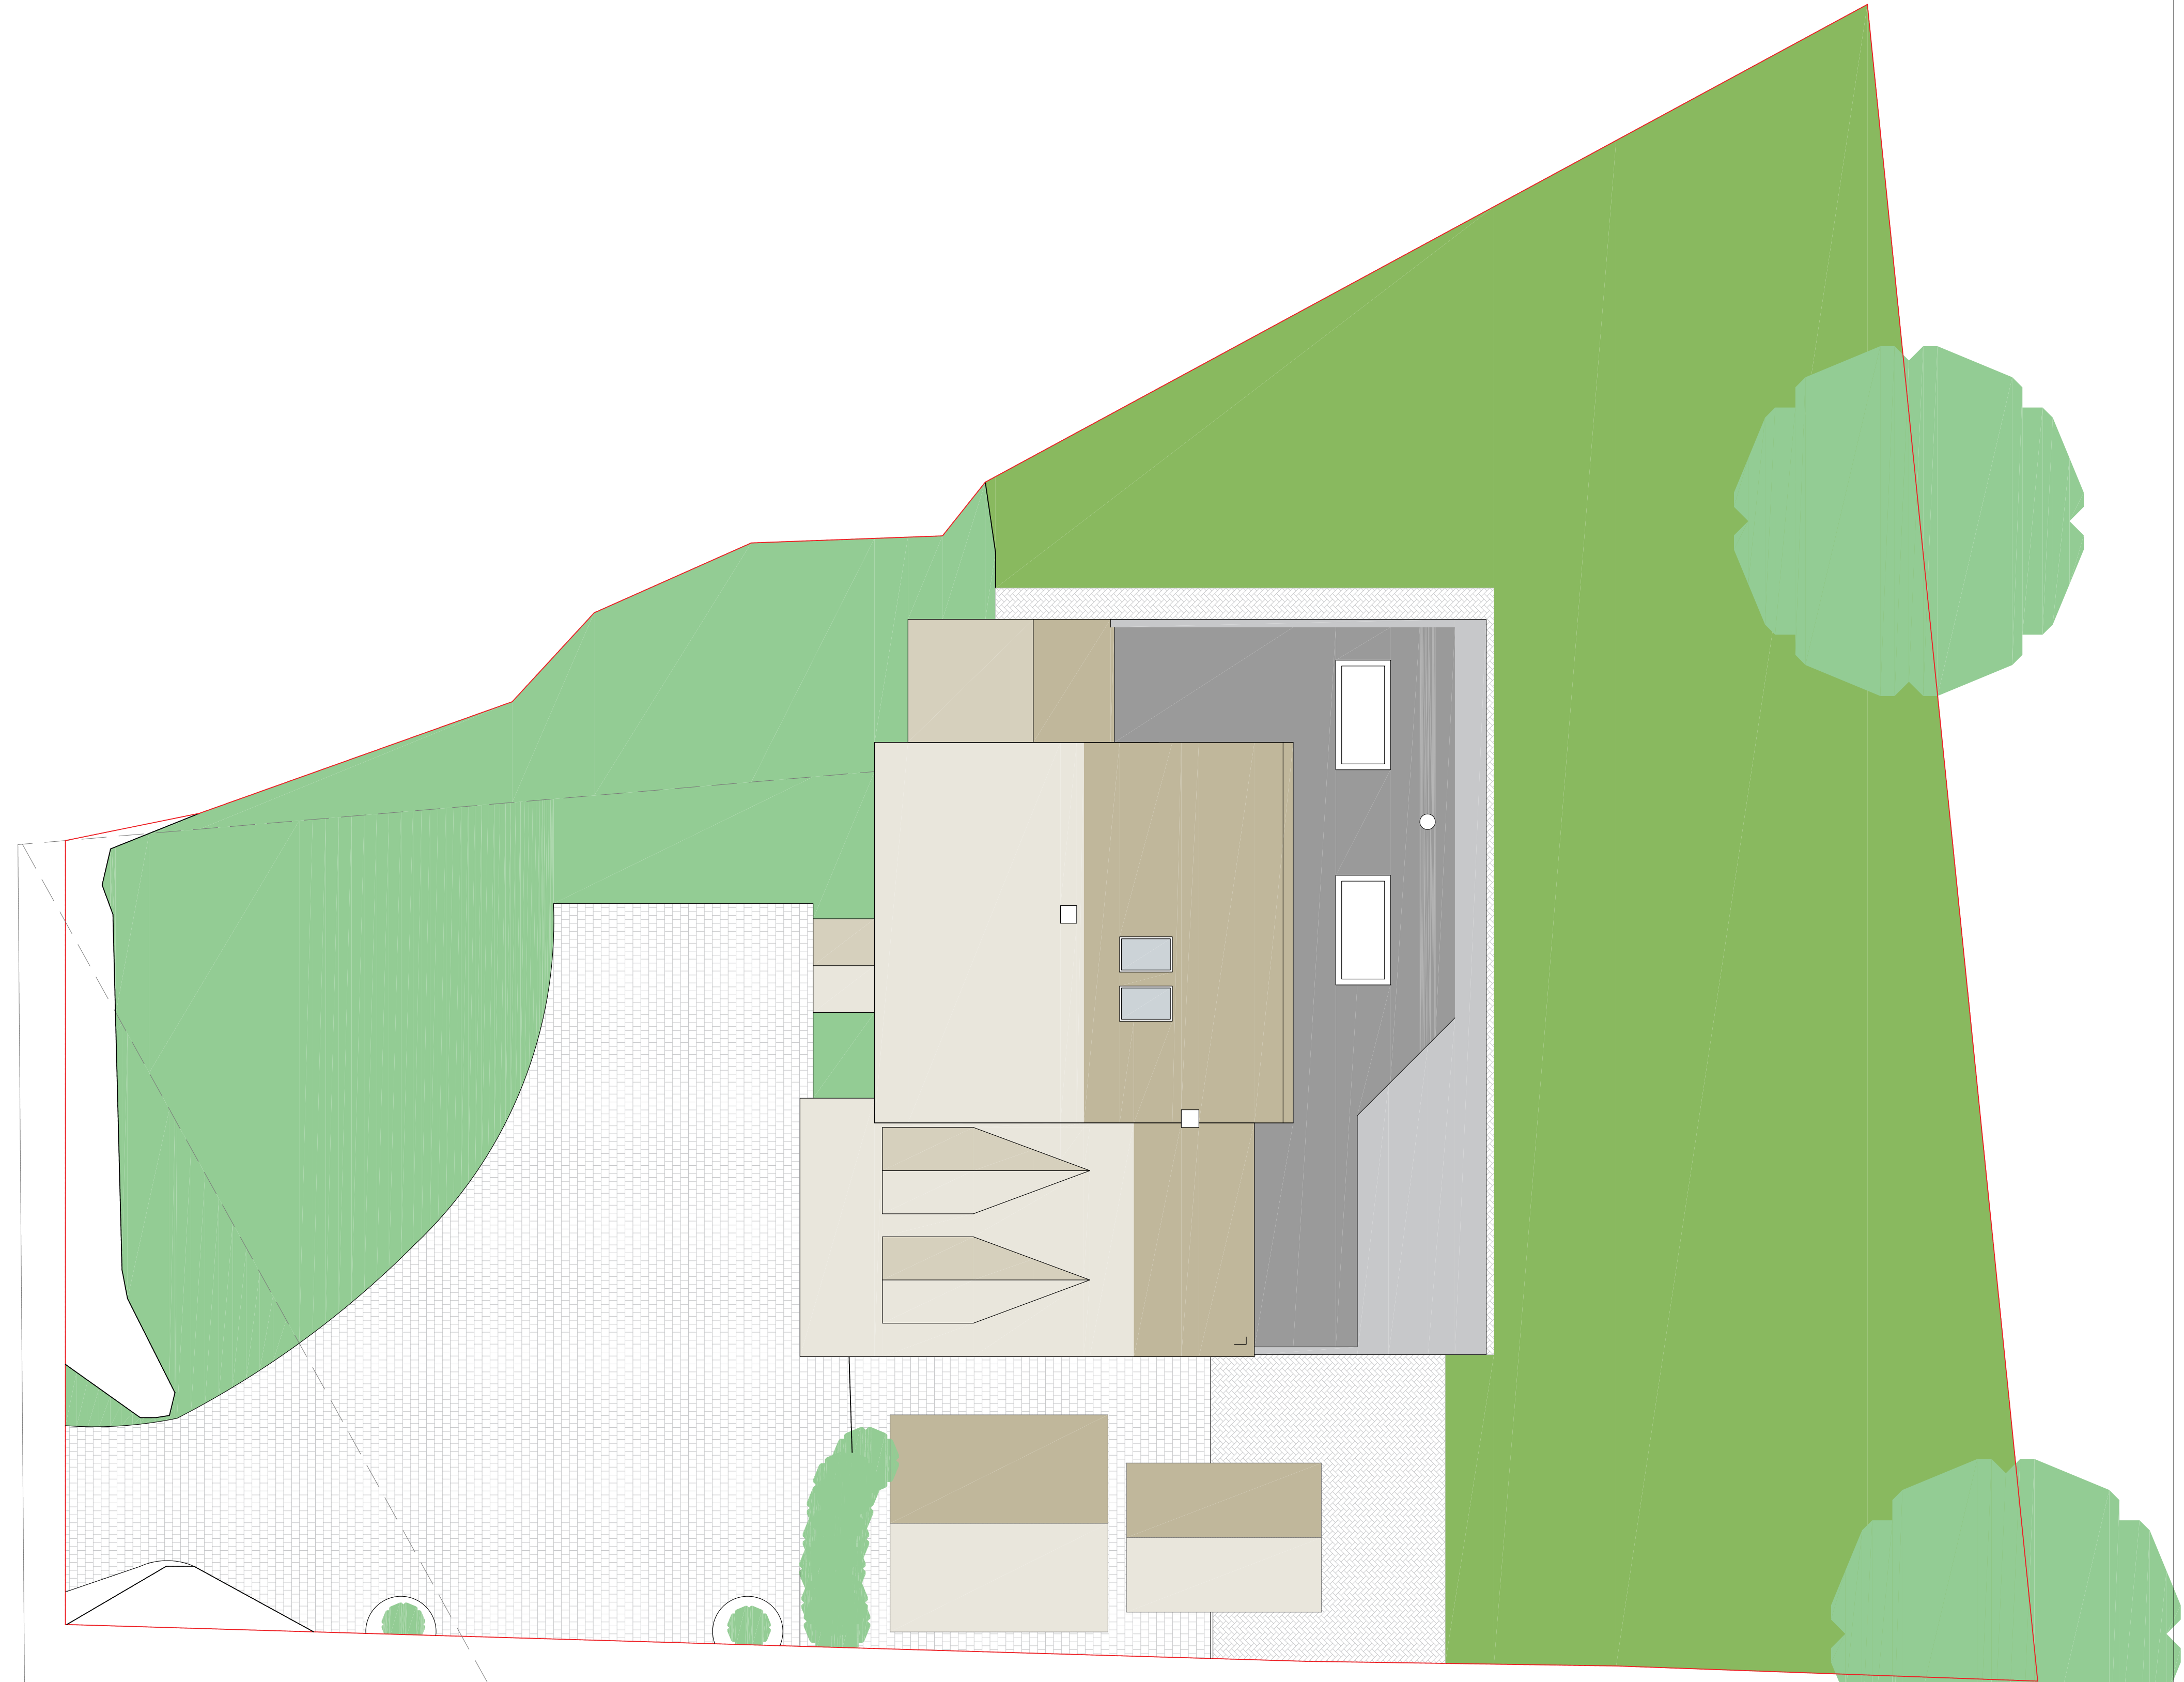

 PHILIP WADGE ARCHITECTURE		www.philipwadge.co.uk info@philipwadge.co.uk 01635 736440	
PROJECT		AT Lancambria, Basingstoke Road, Swallowfield, Reading, Wokingham, RG7 1PY	
TITLE PROPOSED SITE PLAN		DATE 27/03/25	
SCALE 1:100 @ A1 1:200 @ A3	DRAWING NUMBER 23027/PL/14	Rev A	
All Rights Reserved © Philip Wadge Associates Ltd 2025			