





SITE PLAN (1:500)

0 5 10 15 20 25 30 35 40 45 50
Scale m

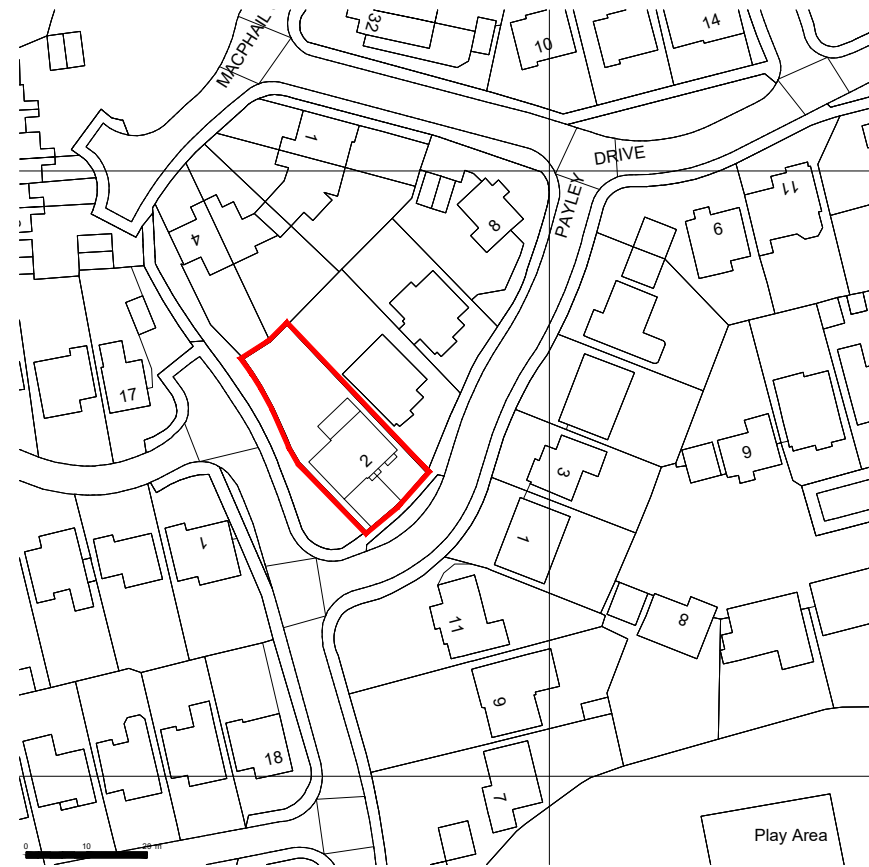

LOCATION PLAN (1:1250)

0 10 20 30 40 50 60 70 80 90 100
Scale m

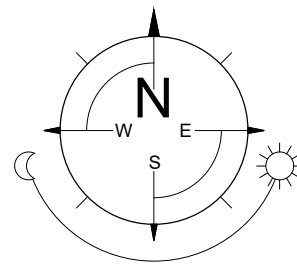

REV. | DATE | COMMENTS

PROJECT
2 Payley Drive,
Wokingham,
Berkshire,
RG40 5YW

DRAWING TITLE
Part garage conversion

SITE & LOCATION PLAN

SK-tec Ltd

Planning & Technical Solutions
22 Glasspool Road, Winnersh, Reading, Berkshire, RG41 5SB
tel: 01183 759987, mob: 07714 100537
e-mail: steve@sk-tec.co.uk

CLIENT
Mr & Mrs MacLachlan

SCALE As Shown (A3)

DATE Feb 25

DRG. No. 25/966-03

REV.

Crown Copyright and database rights OS 100047474