


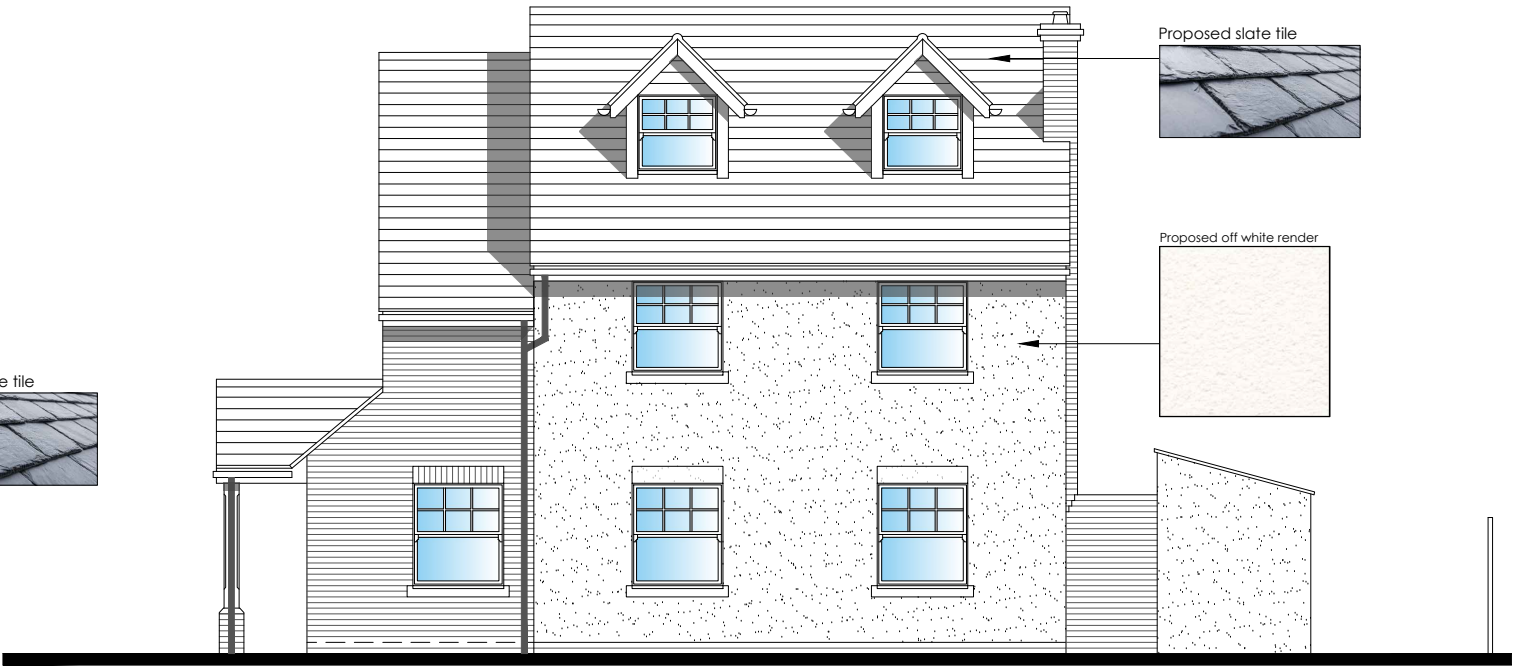

Proposed Front Elevation (1:100)



Proposed Side Elevation (principle elevation facing Ellis Road)




Proposed Rear Elevation





Proposed Side Elevation

0 1 2 3 4 5 6 7 8 9 10 Metres

Scale Bar - 1:100

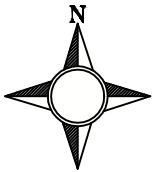


Legend

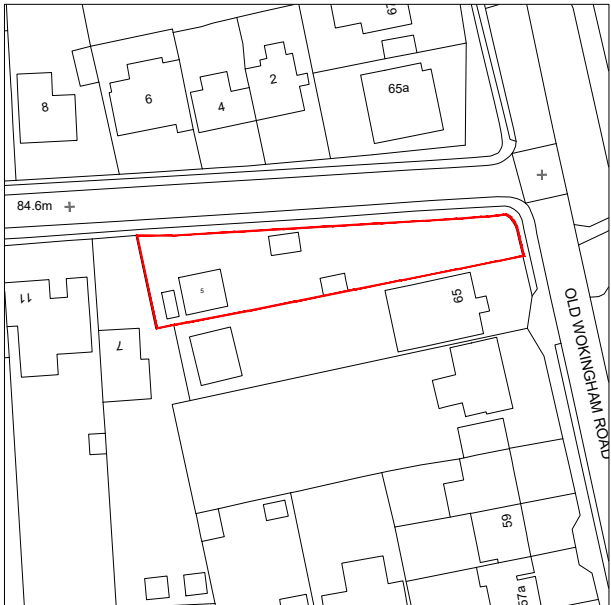 

© Crown copyright 2024 Ordnance Survey 100053143

Location Plan (1:1250)

0 10 20 30 40

 

Scale Bar - 1:1250

5 Ellis Road Crowthorne RG45 6PS	
Proposed Finishes, Elevations & Location Plan	
1:100 @ A3	March 25
Drawn: MDT	02A

Aspects Architectural Services Ltd.
St Stephens House, Arthur Road, Windsor, SL4 1RU
www.aspects-as.co.uk