
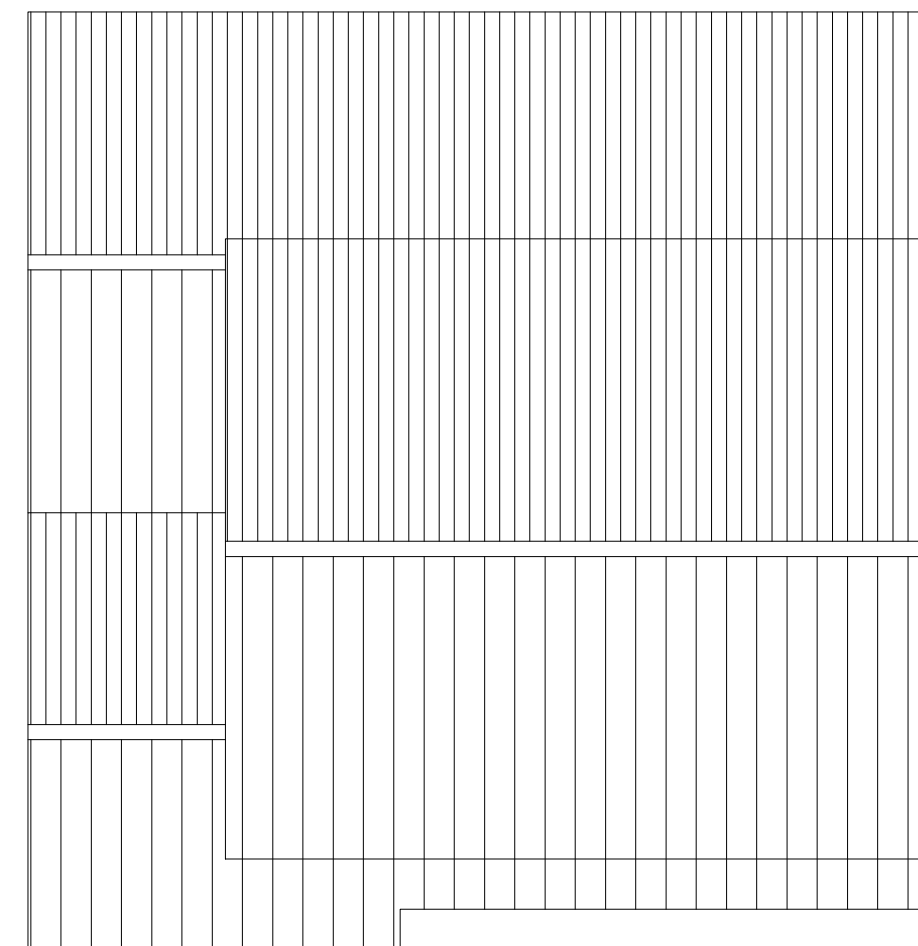


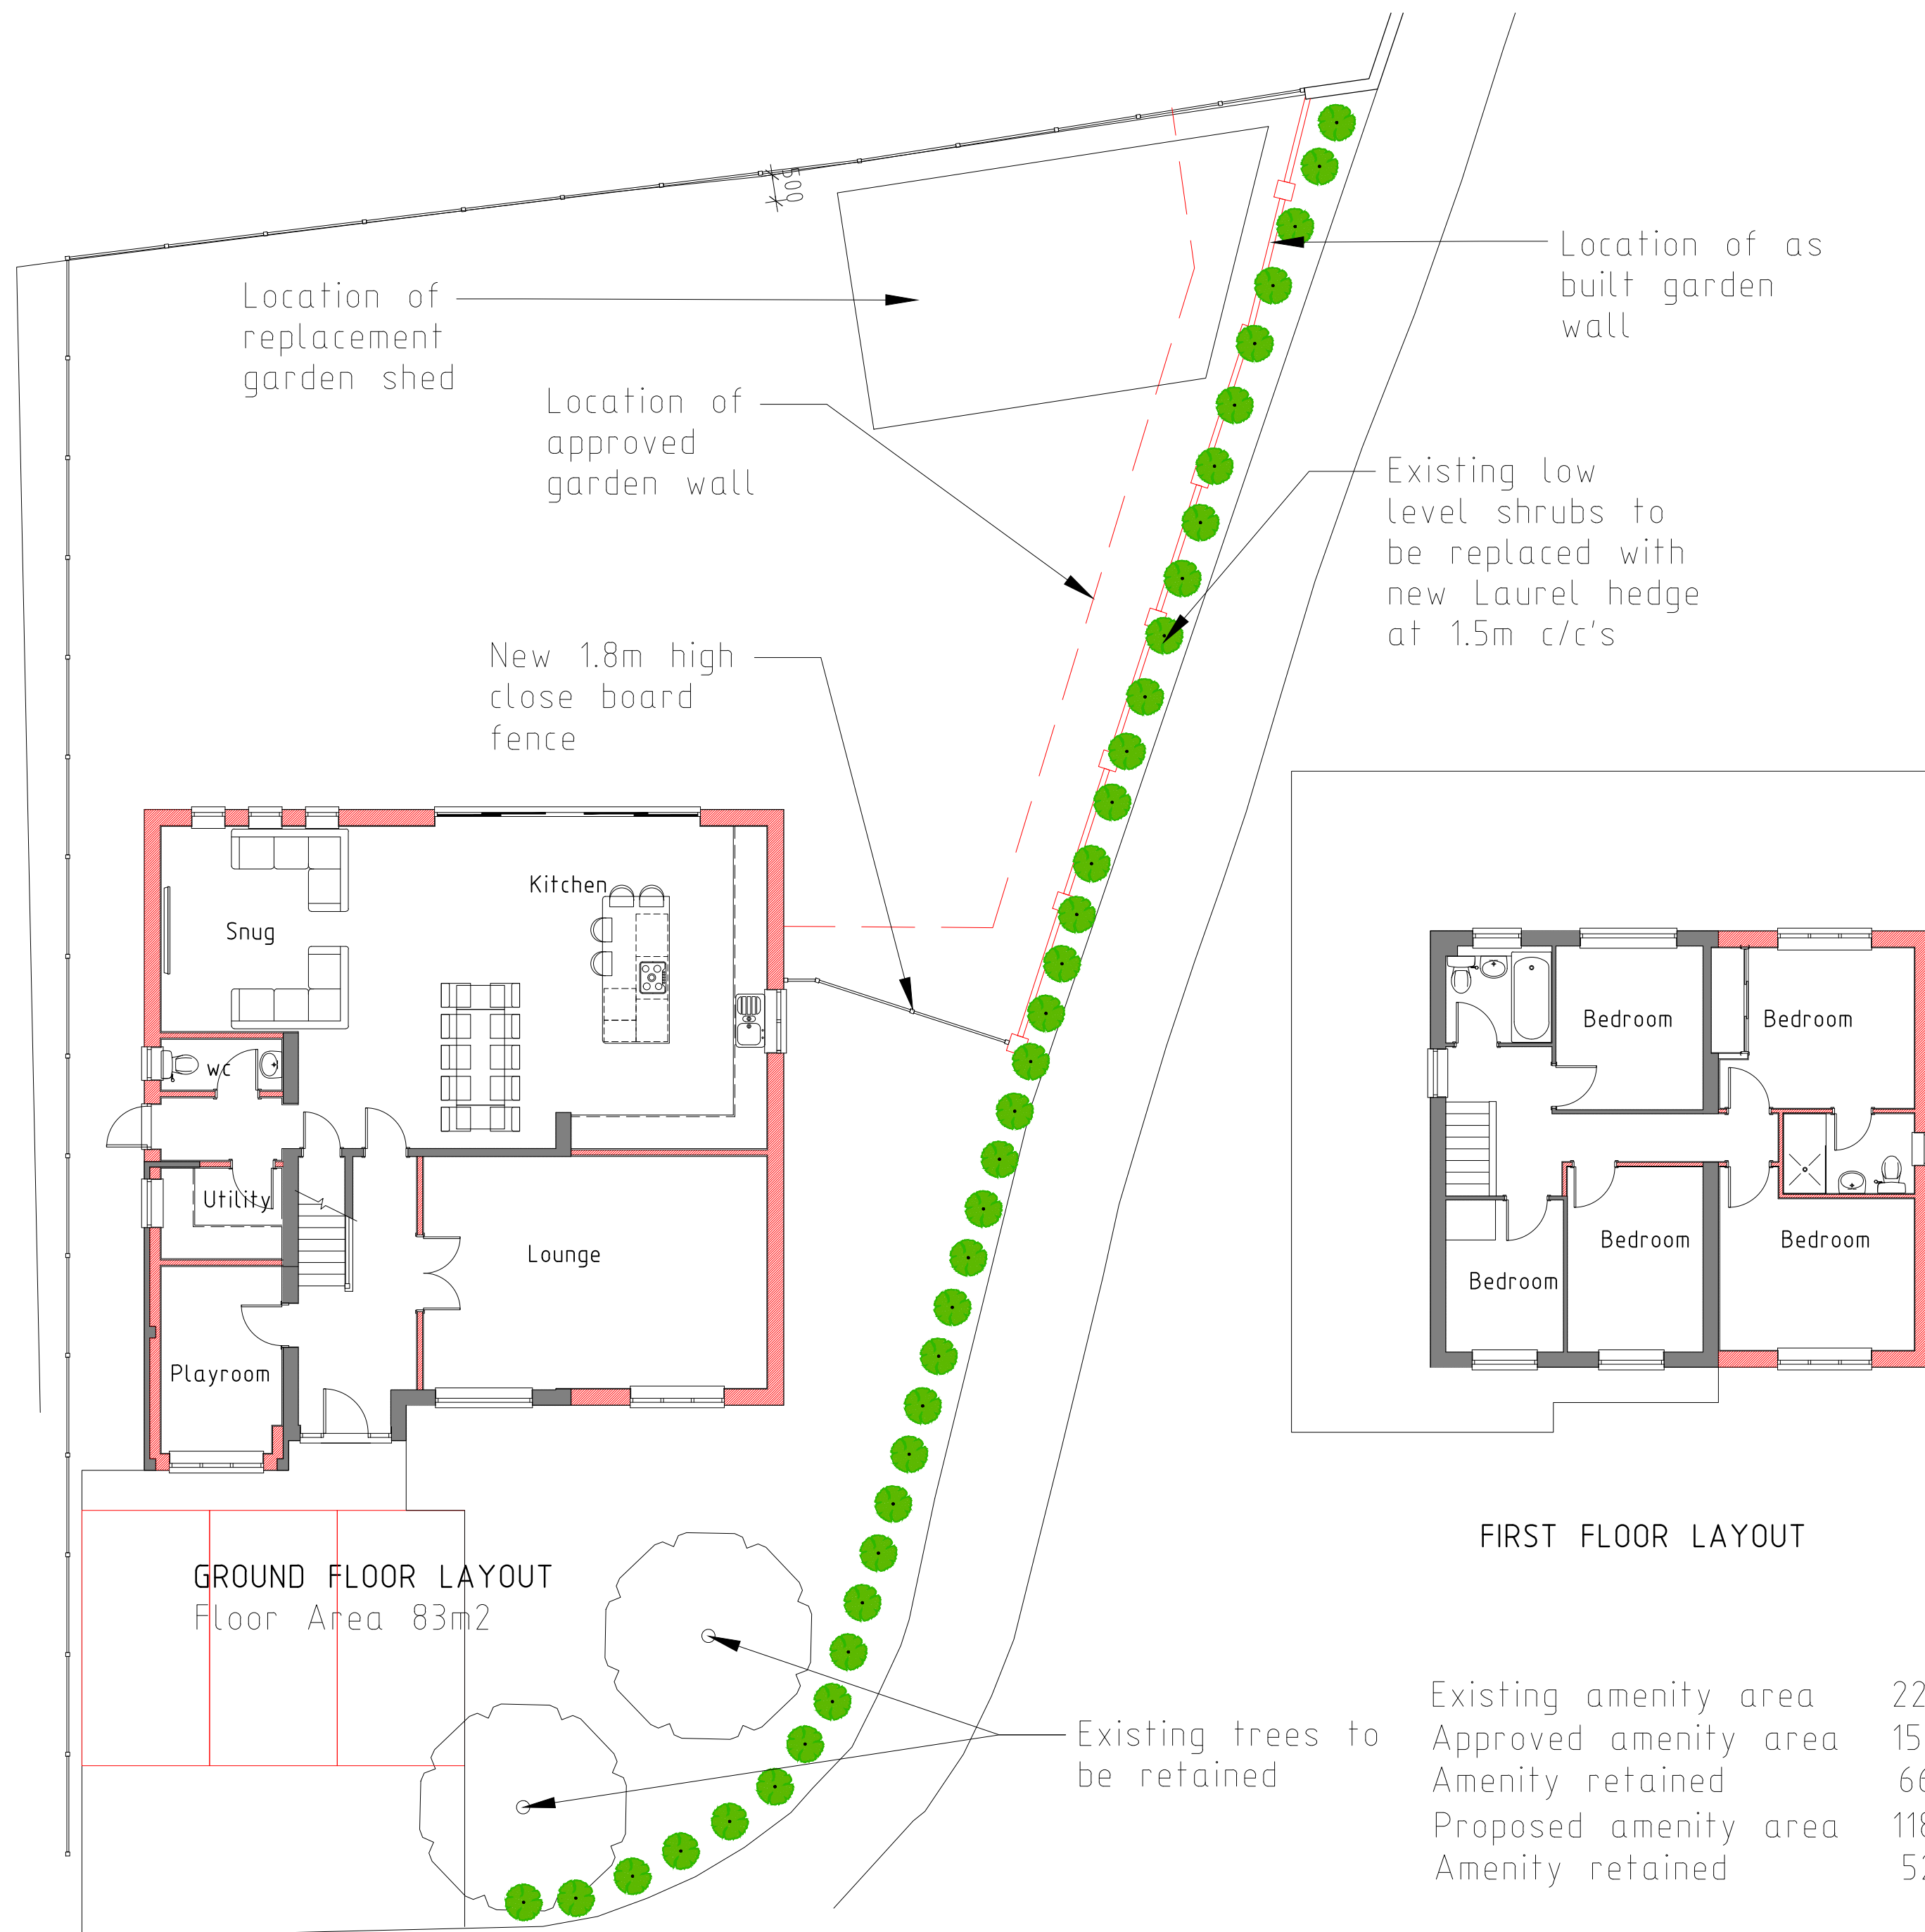

ROOF PLAN

Existing amenity area	227m ²
Approved amenity area	150m ²
Amenity retained	66%
Proposed amenity area	118.5m ²
Amenity retained	52.2%

0 1 2 3 4 5 6 7
Scale m

REV.	DATE	COMMENTS
PROJECT 2 Victor Way, Woodley, RG5 4UZ		
PROJECT TITLE Two storey side/rear extension, first floor side extension with internal alterations and relocation of garden wall		
DRAWING TITLE PROPOSED FLOOR PLANS		

SK-tec Ltd
Planning & Technical Services
58 Hilltop Road, Earley, Reading, Berkshire, RG6 1DA
tel: 01183 759987, mob: 07714 100537
e-mail: steve@sk-tec.co.uk

CLIENT
Mr & Mrs Wise

SCALE 1:100 (A2) DATE Oct '24

DRG. No. 24/944-03 REV. A