




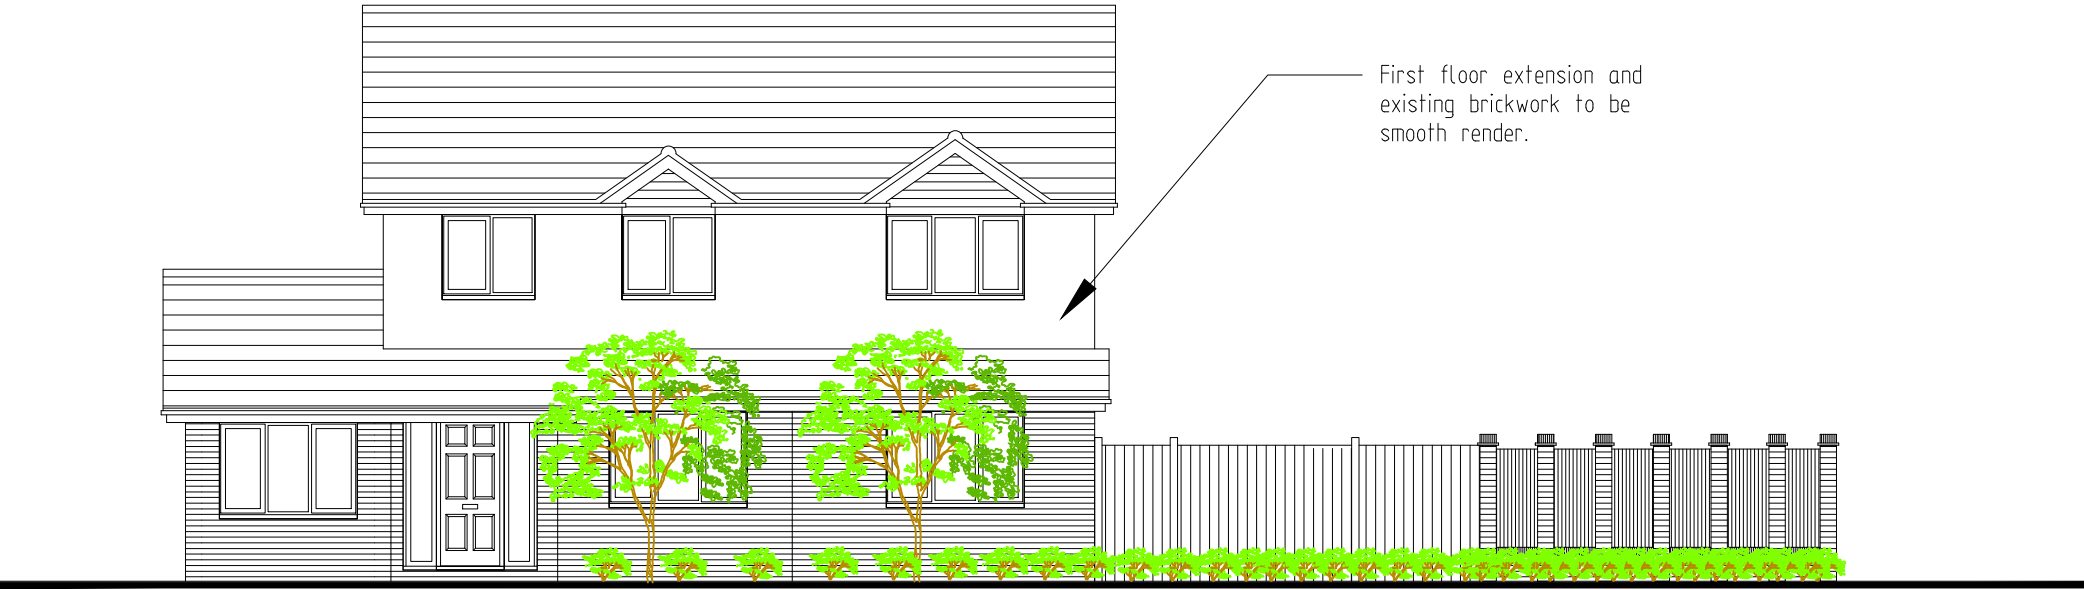


FRONT ELEVATION

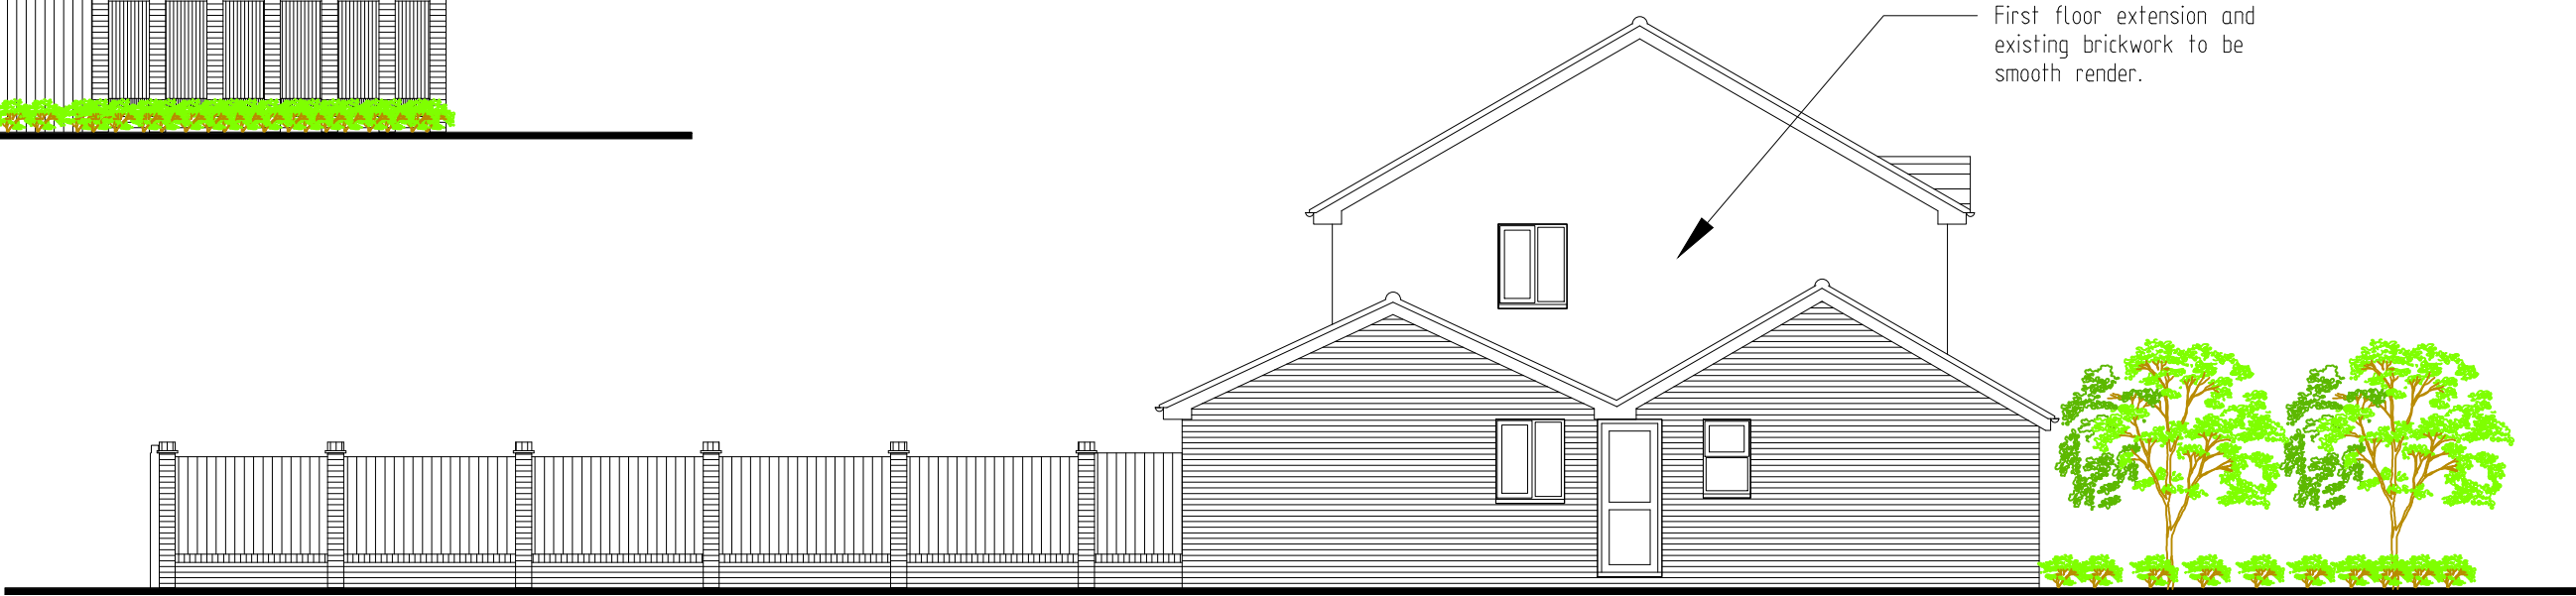


SIDE ELEVATION

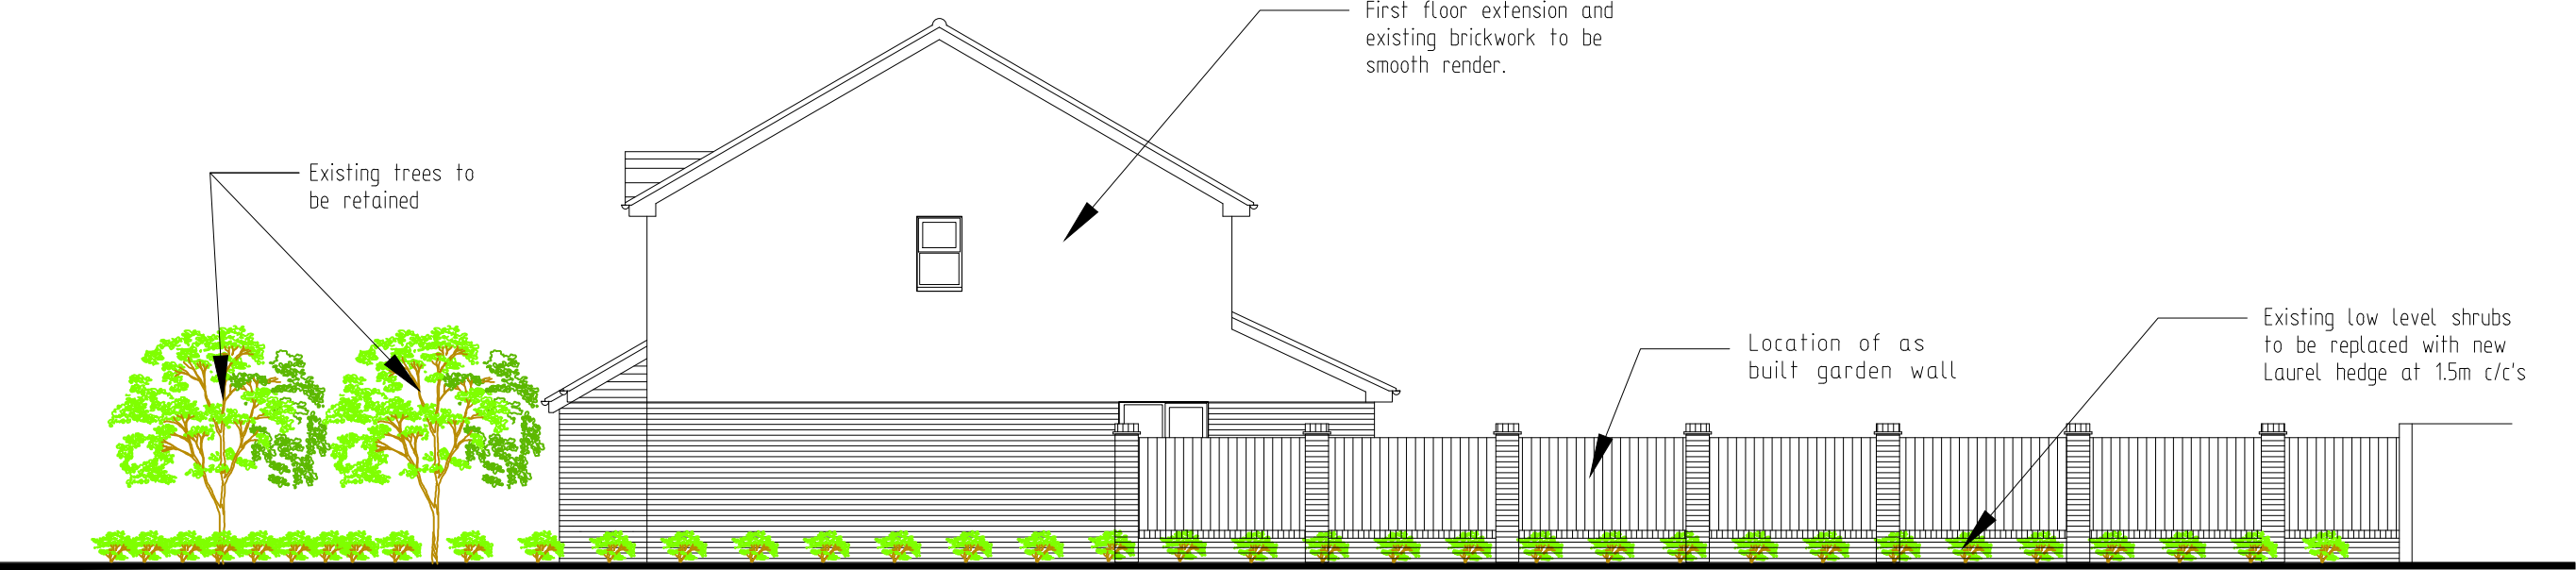

SIDE ELEVATION

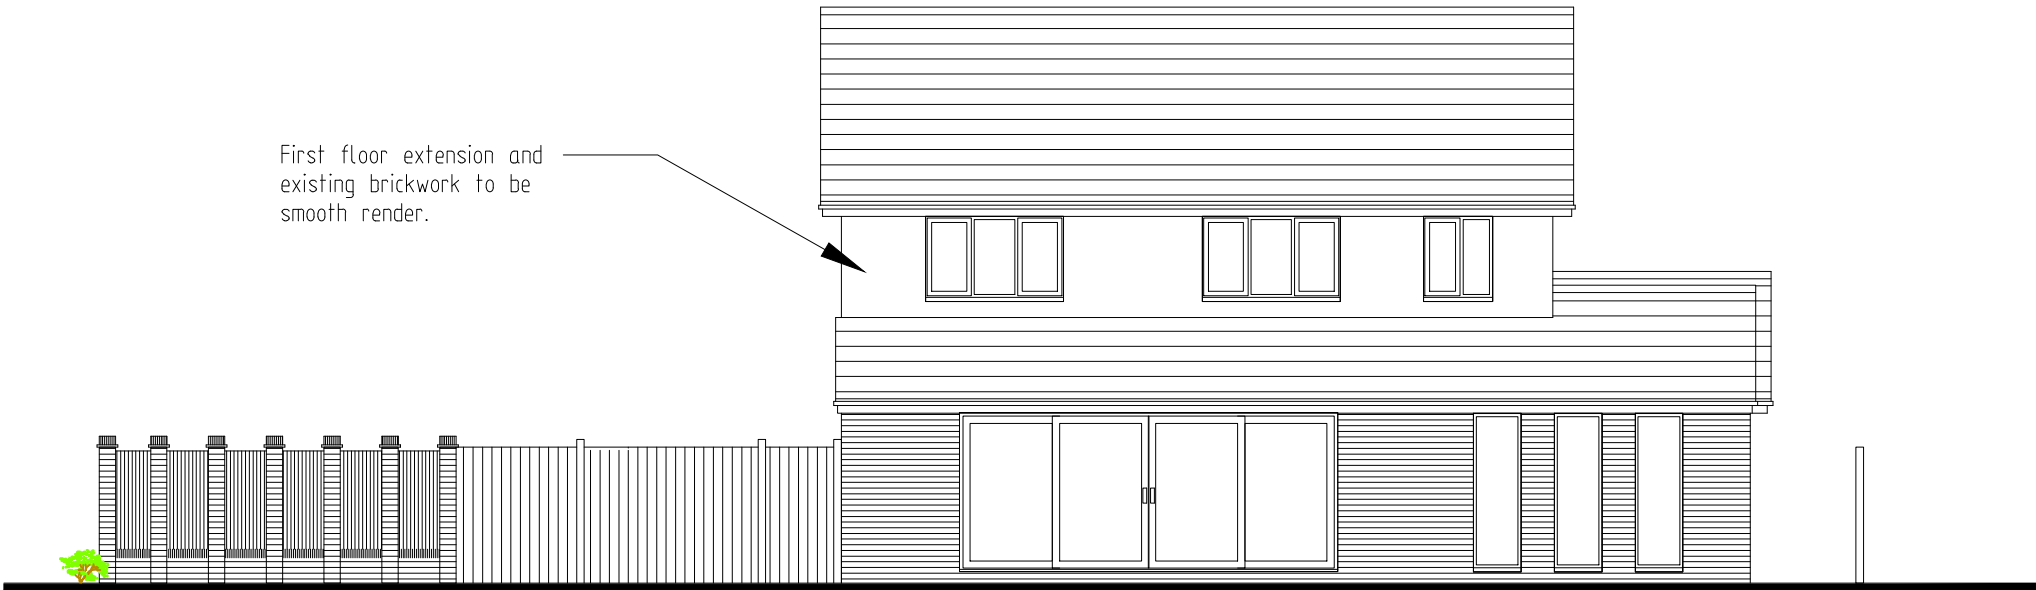

REAR ELEVATION

 

REV.	DATE	COMMENTS
PROJECT	2 Victor Way, Woodley, RG5 4UZ	
PROJECT TITLE	Two storey side extension, single storey side/rear extension, garage conversion and relocation of garden wall	
DRAWING TITLE	PROPOSED ELEVATIONS	

SK-tec Ltd
Planning & Technical Services
58 Hilltop Road, earley, Reading, Berkshire, RG6 1DA
tel: 01183 759987, mob: 07714 100537
e-mail: steve@sk-tec.co.uk

CLIENT	Mr & Mrs Wise	
SCALE	1:100 (A2)	DATE Oct '24
DRG. No.	24/944-04	REV. C