

NOTES

REV	DATE	NOTES
-----	------	-------

CLIENT
MR & MRS WITTS


PROJECT
**21 HUBBARD CLOSE,
TWYFORD, RG10 0XU**

DRAWING TITLE
**EXISTING GROUND
FLOOR PLAN**

SCALE
1:50@A3


DATE	DRAWN
22-07-24	A-YK

DRAWING NO.	REV.
PP-01	

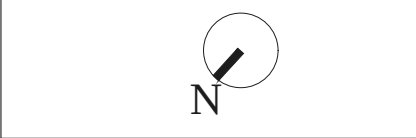

LOFT·PLAN

LOFTPLAN DESIGNS LIMITED
1 Saturn House, Calleva Park
Aldermaston, Reading RG7 8HA
Telephone: (01256) 881041
Email: customerservices@loftplan.co.uk
www.loftplan.co.uk

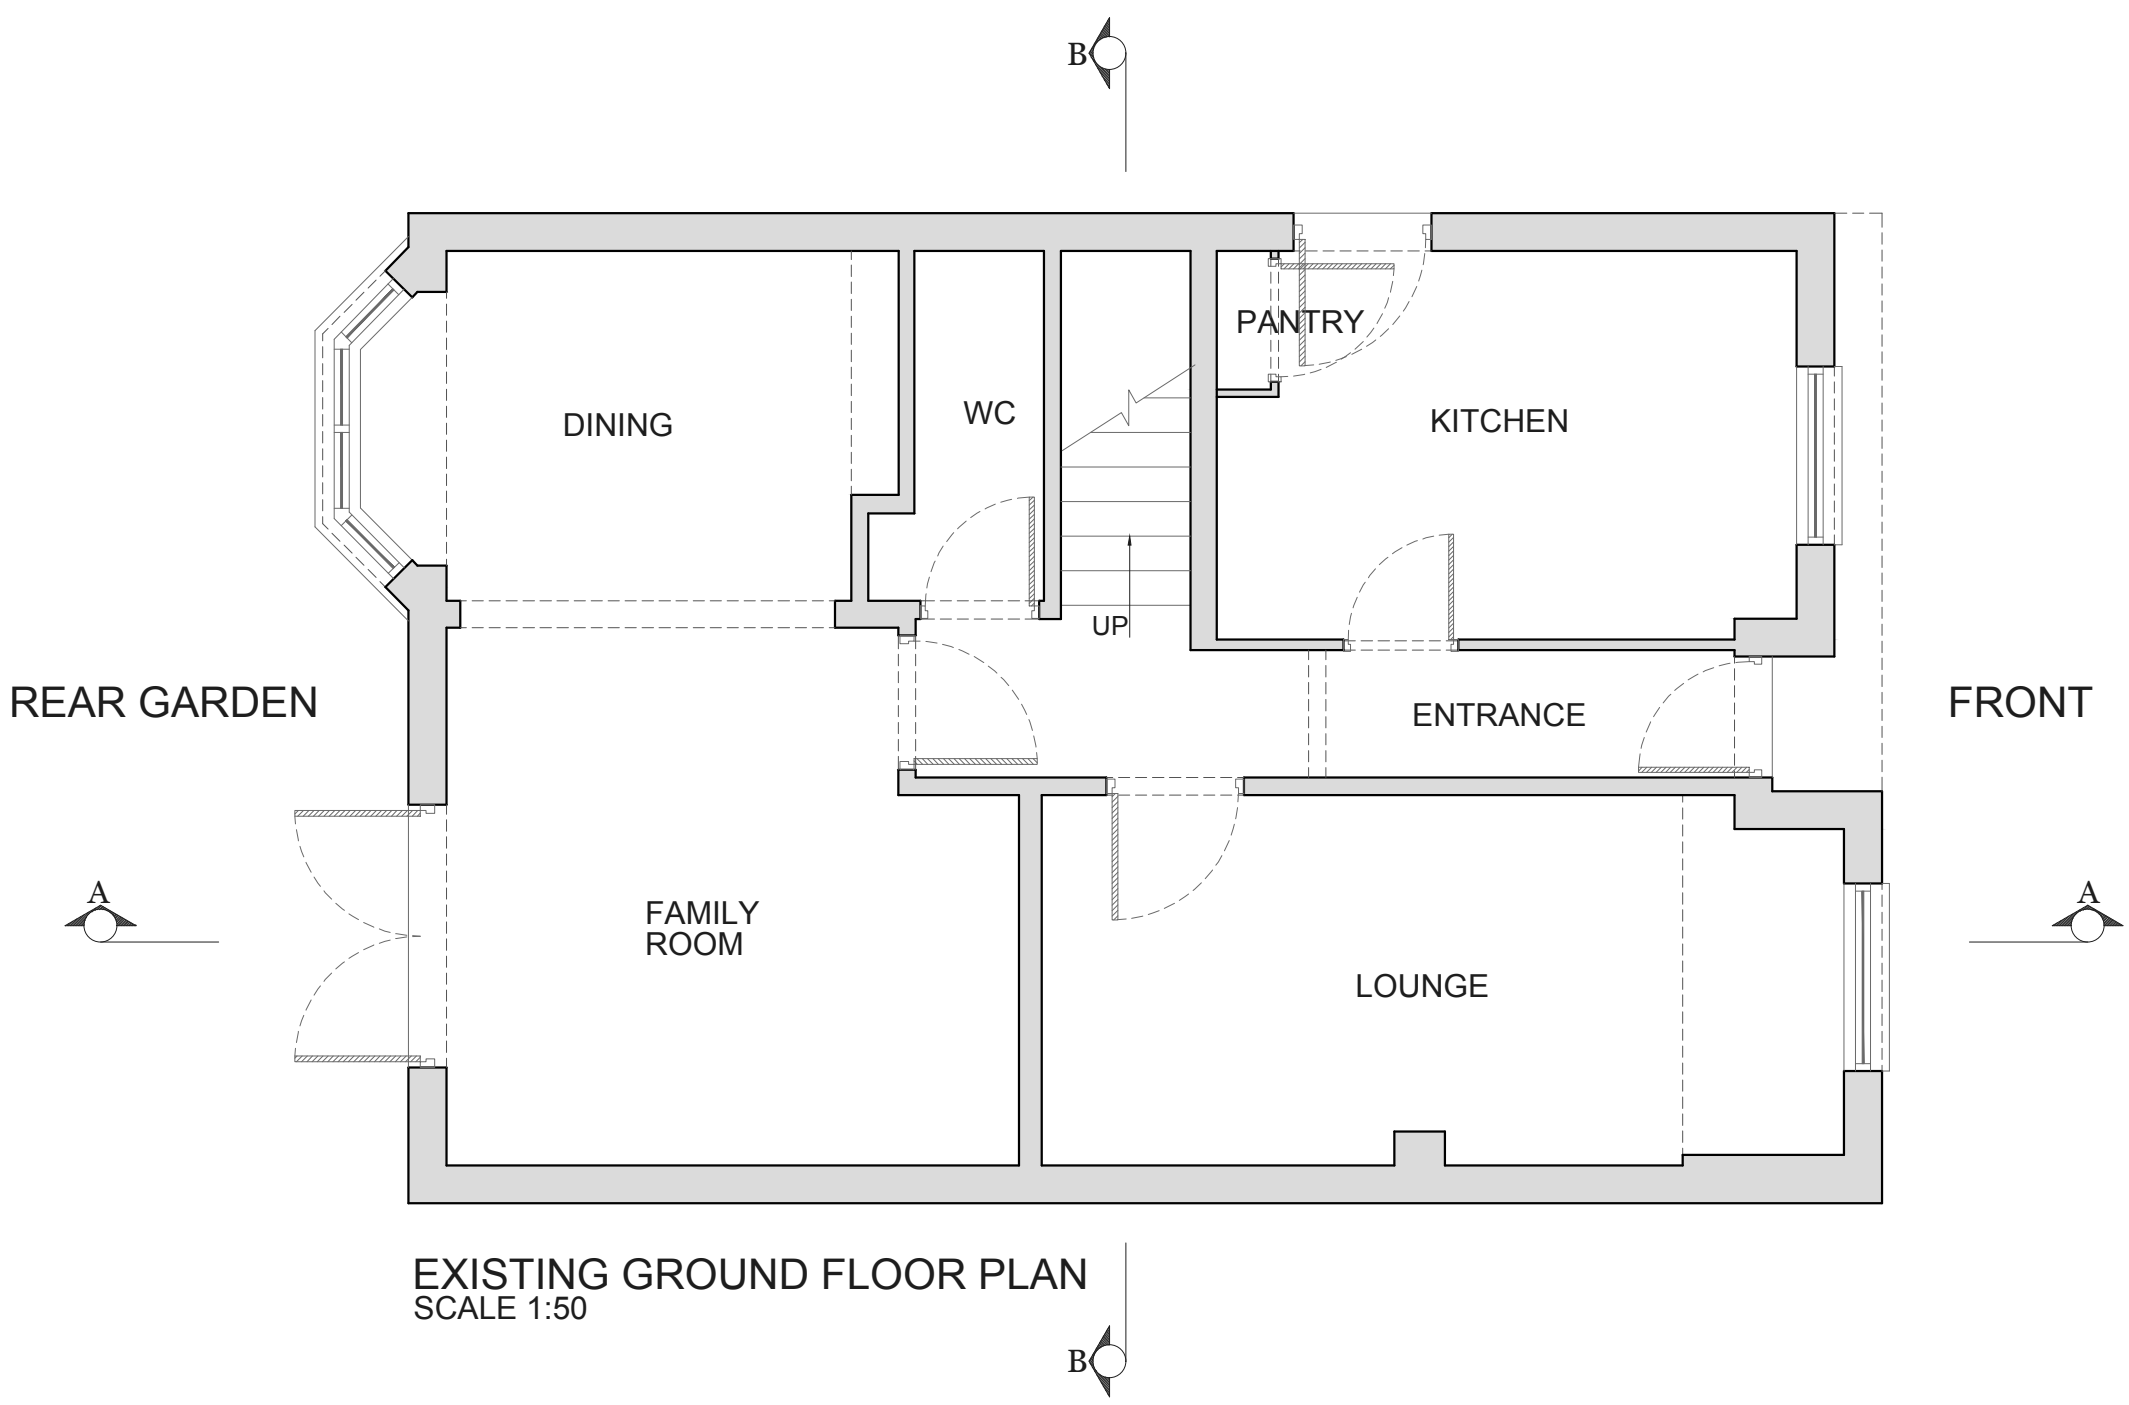

EXISTING GROUND FLOOR PLAN
SCALE 1:50