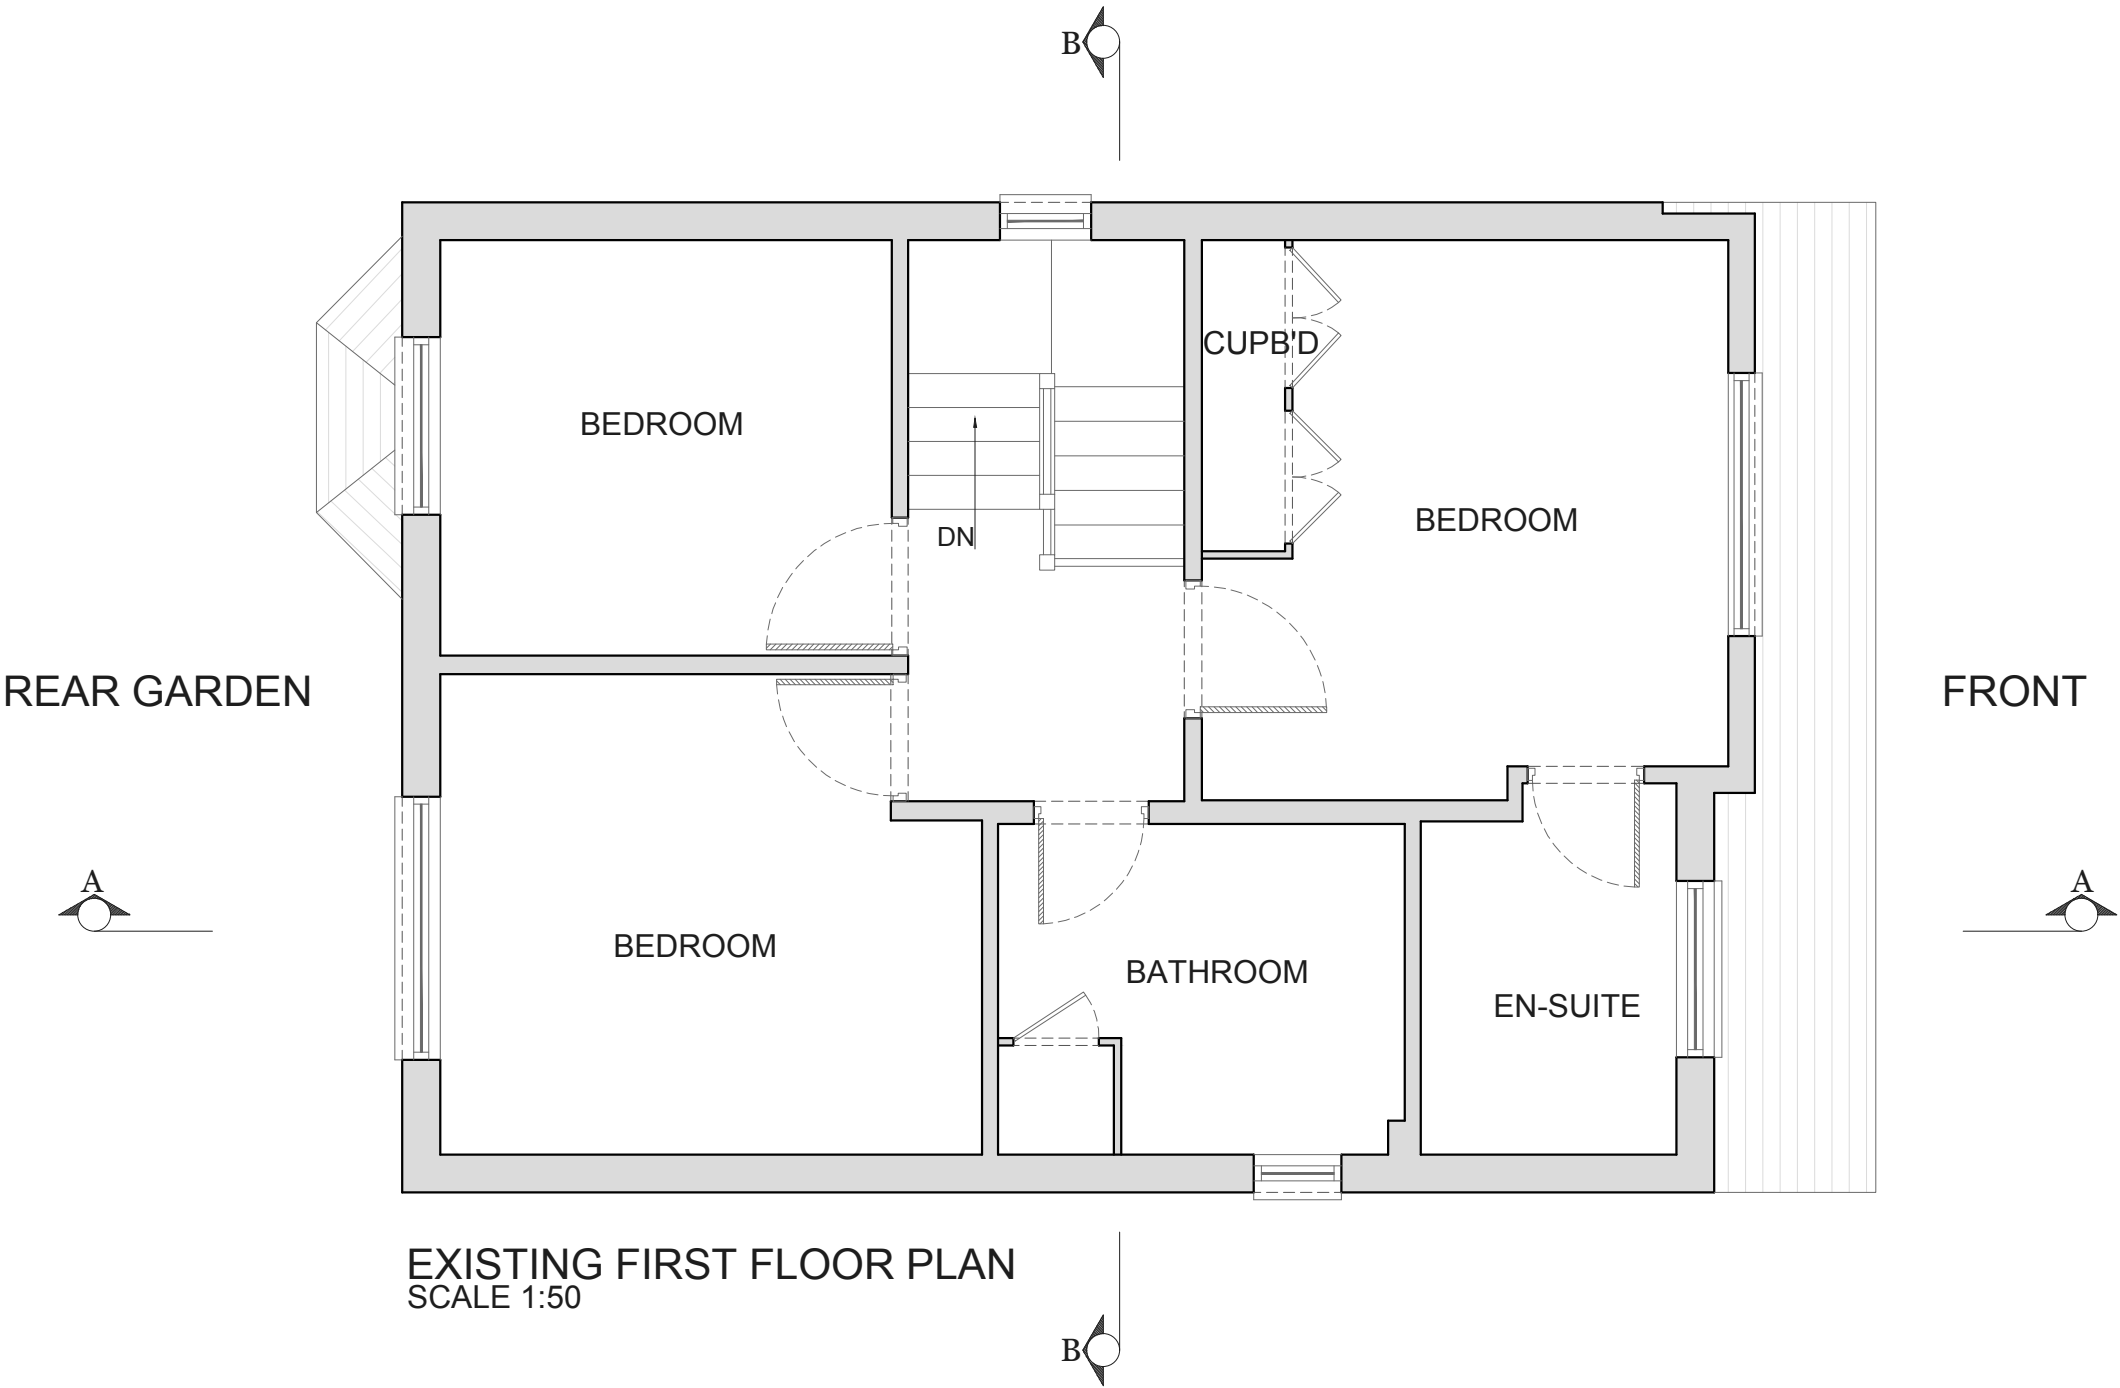


NOTES		
REV	DATE	NOTES
CLIENT		
MR & MRS WITTS		
PROJECT		
21 HUBBARD CLOSE, TWYFORD, RG10 0XU		
DRAWING TITLE		
EXISTING FIRST FLOOR PLAN		
SCALE		
1:50@A3		
DATE		DRAWN
22-07-24		A-YK
DRAWING NO.		REV.
PP-02		
LOFTPLAN DESIGNS LIMITED 1 Saturn House, Calleva Park Aldermaston, Reading RG7 8HA Telephone: (01256) 881041 Email: customerservices@loftplan.co.uk www.loftplan.co.uk		