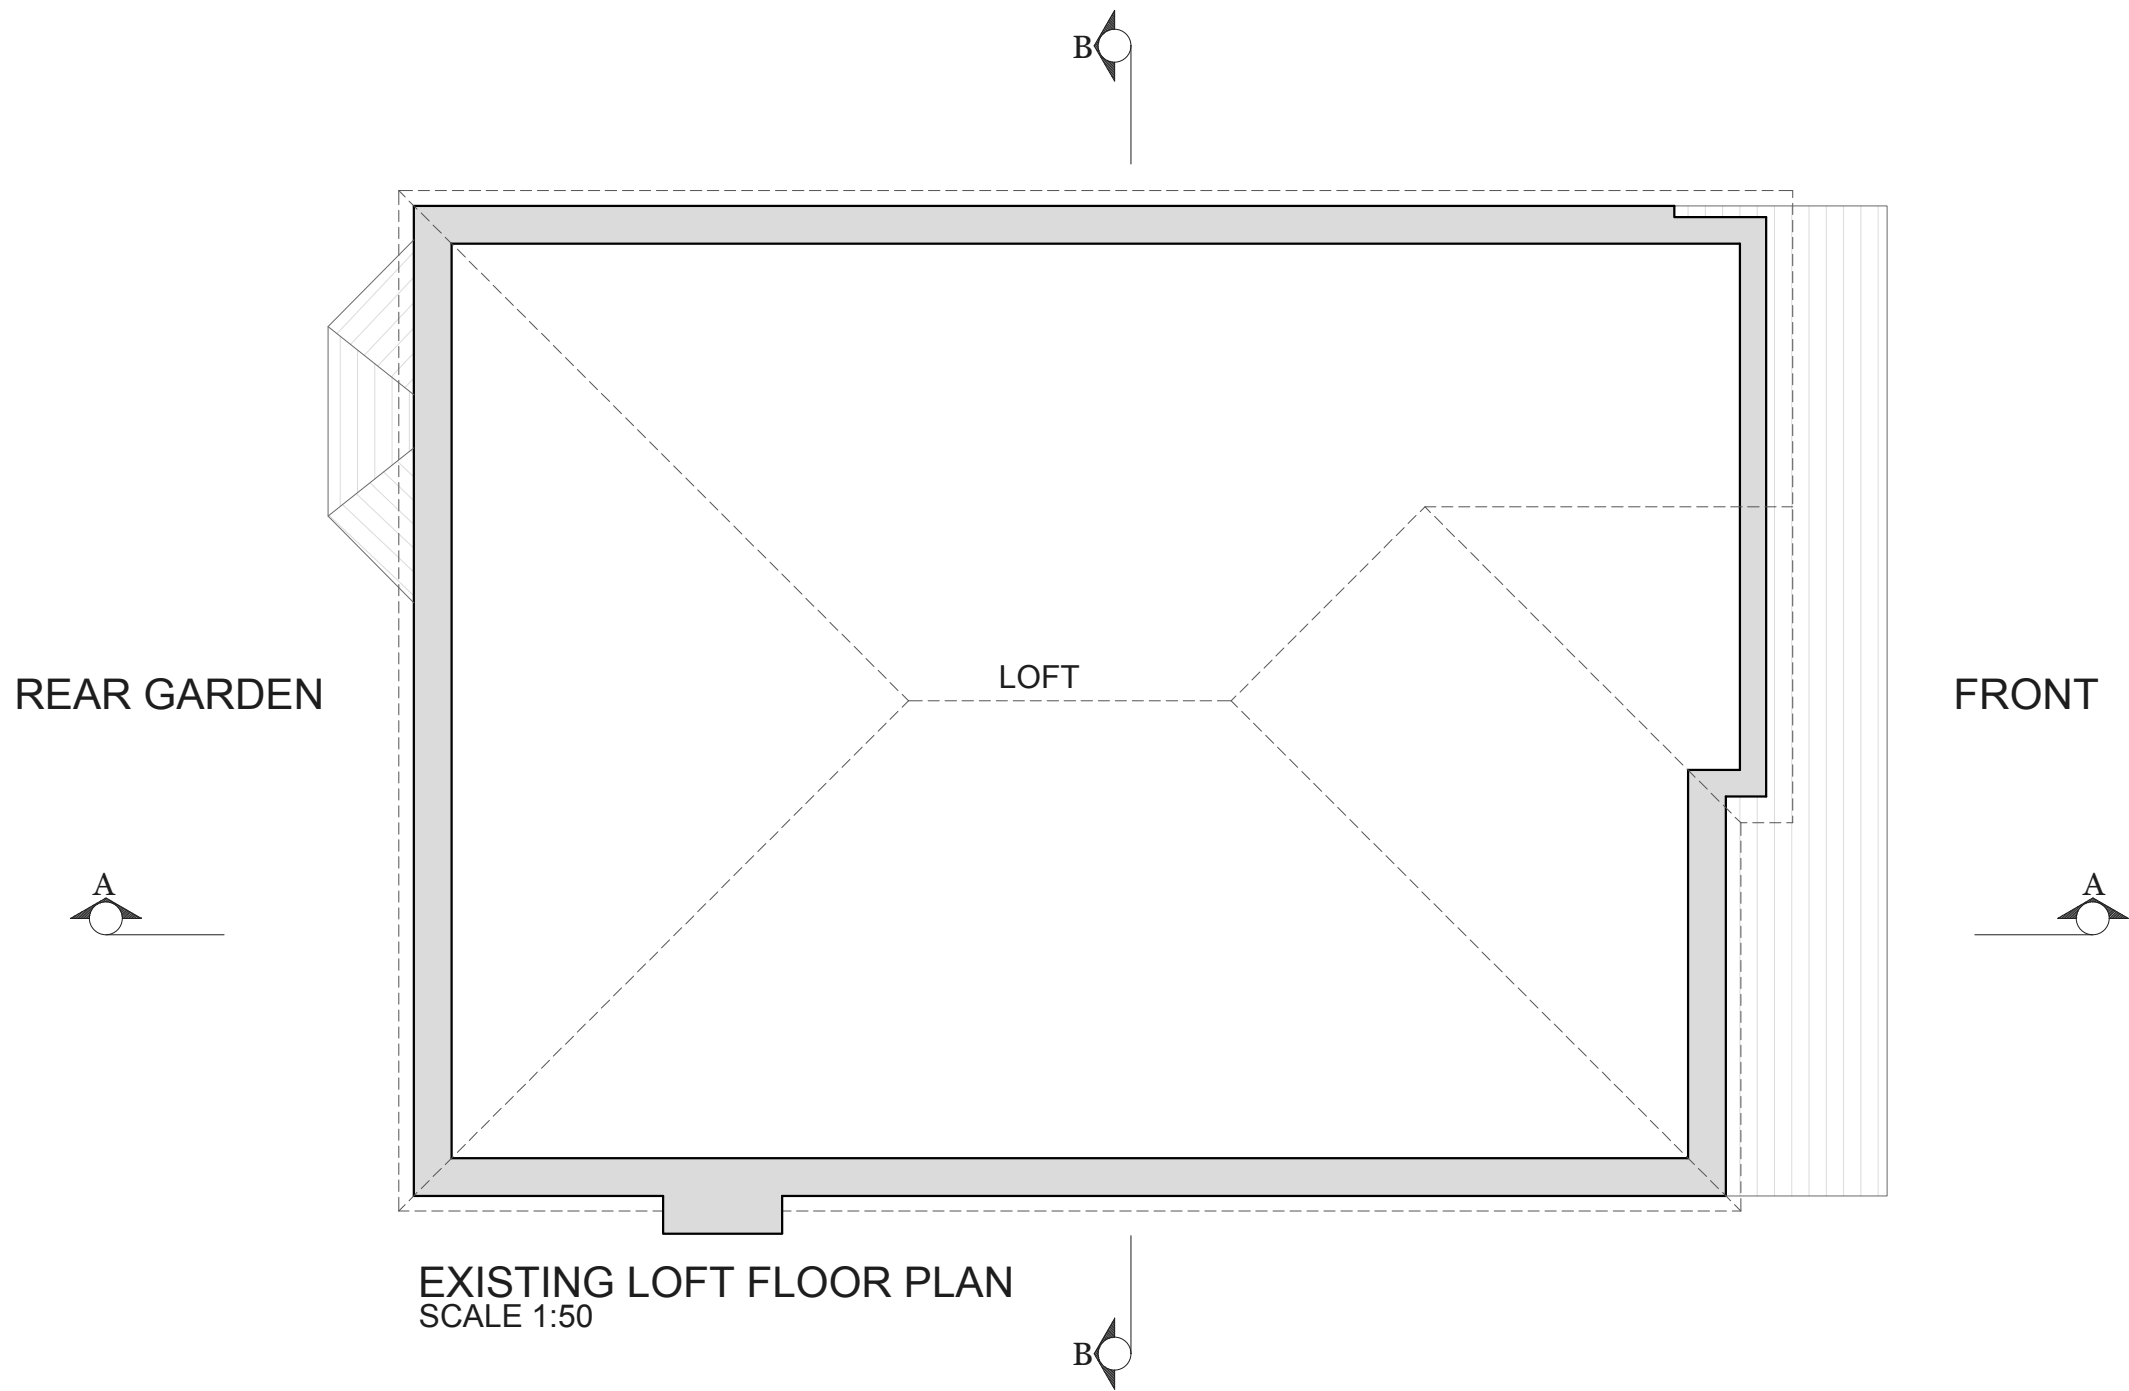


NOTES

REV	DATE	NOTES
-----	------	-------

CLIENT
MR & MRS WITTS


PROJECT
**21 HUBBARD CLOSE,
TWYFORD, RG10 0XU**

DRAWING TITLE
**EXISTING LOFT
FLOOR PLAN**

SCALE
1:50@A3

DATE 22-07-24	DRAWN A-YK
-------------------------	----------------------

DRAWING NO. PP-03	REV.
-----------------------------	------

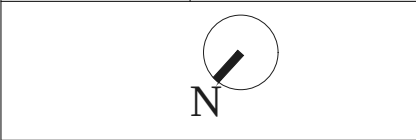

LOFTPLAN DESIGNS LIMITED
1 Saturn House, Calleva Park
Aldermaston, Reading RG7 8HA
Telephone: (01256) 881041
Email: customerservices@loftplan.co.uk
www.loftplan.co.uk