
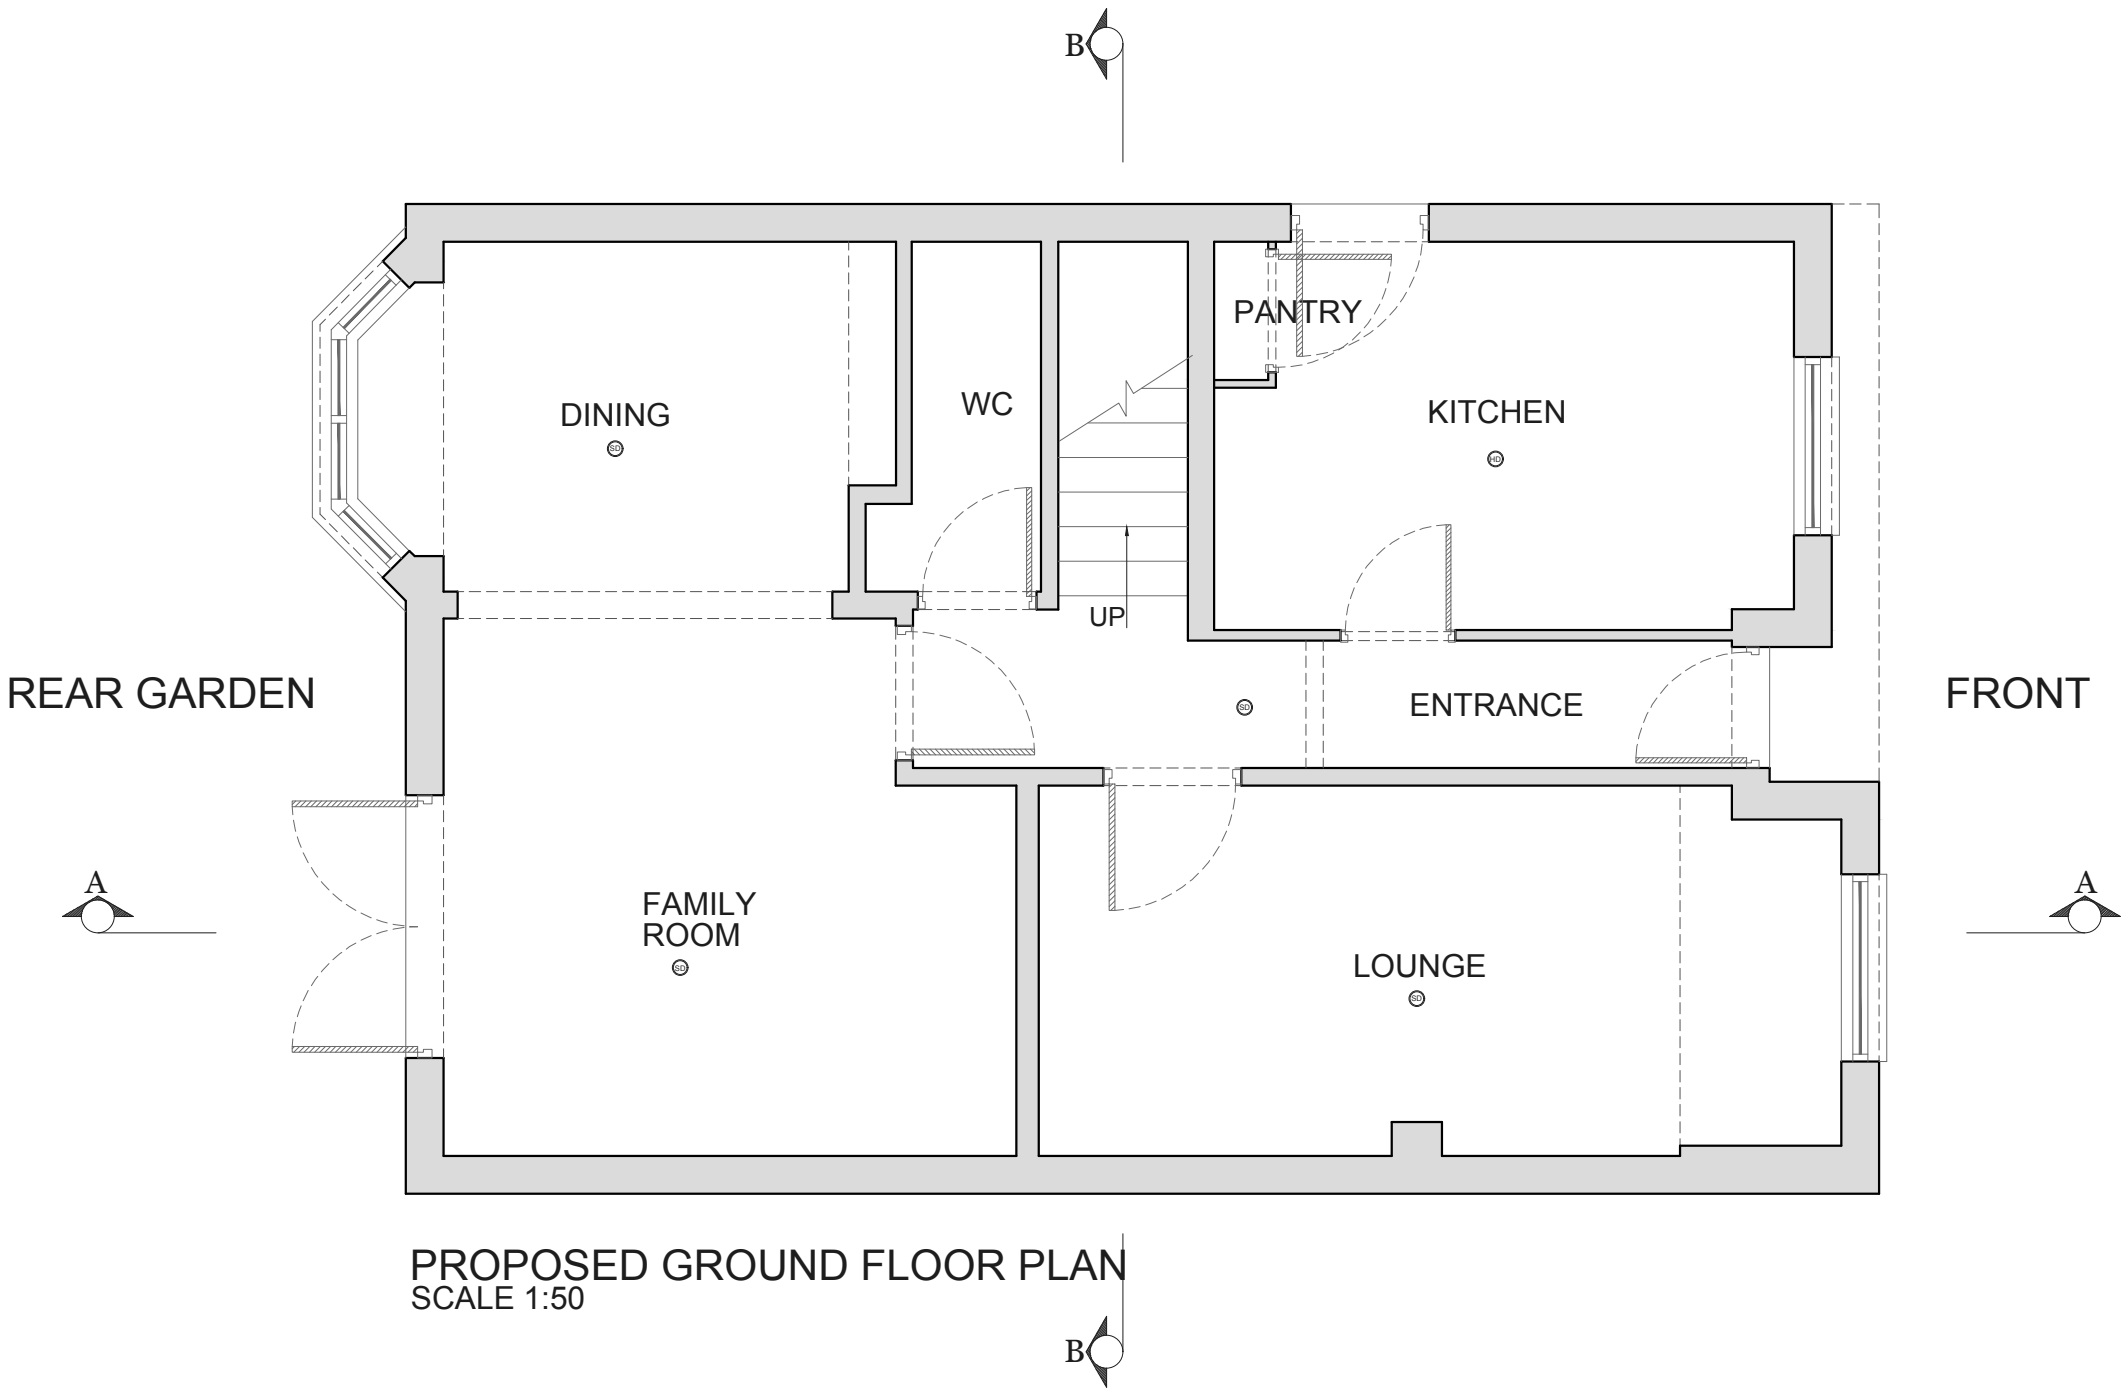


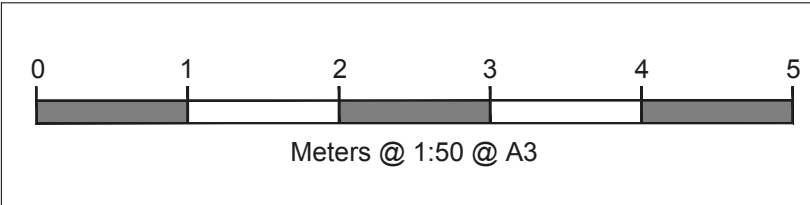

PROPOSED GROUND FLOOR PLAN
SCALE 1:50

NOTES

REV	DATE	NOTES

CLIENT

MR & MRS WITTS

PROJECT

21 HUBBARD CLOSE,
TWYFORD, RG10 0XU

DRAWING TITLE

PROPOSED GROUND
FLOOR PLAN

SCALE

1:50@A3

DATE	DRAWN
22-07-24	A-YK

DRAWING NO.	REV.
PP-06	

LOFTPLAN DESIGNS LIMITED
1 Saturn House, Calleva Park
Aldermaston, Reading RG7 8HA
Telephone: (01256) 881041
Email: customerservices@loftplan.co.uk
www.loftplan.co.uk