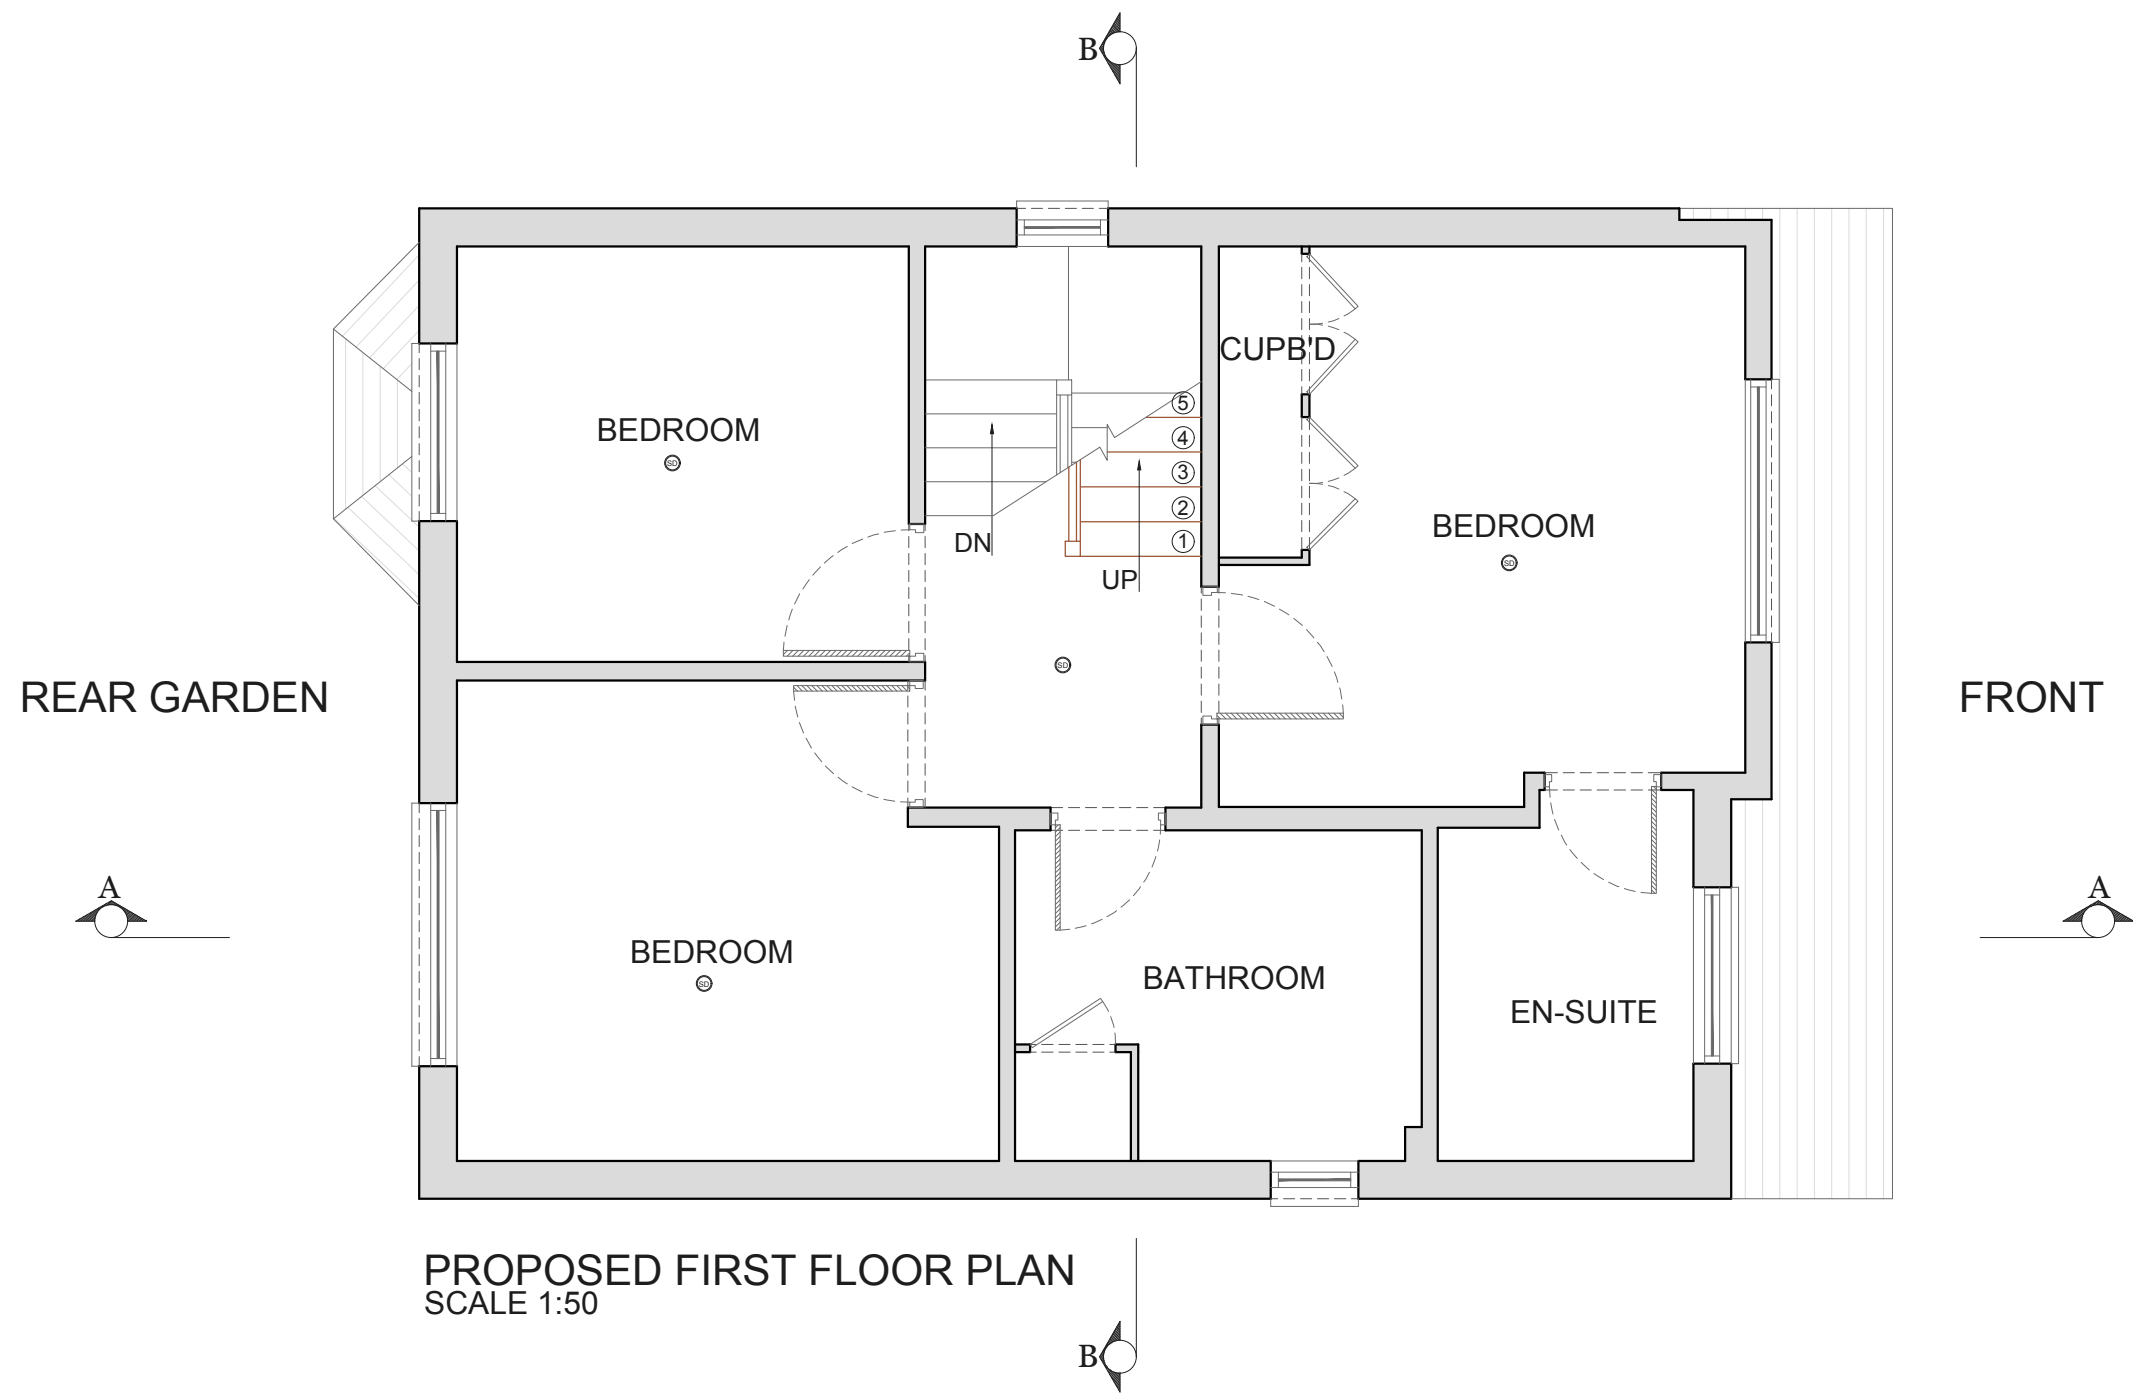


NOTES

REV	DATE	NOTES
-----	------	-------

CLIENT
MR & MRS WITTS


PROJECT
21 HUBBARD CLOSE, TWYFORD, RG10 0XU

DRAWING TITLE
PROPOSED FIRST FLOOR PLAN

SCALE
1:50@A3

DATE	DRAWN
22-07-24	A-YK

DRAWING NO.	REV.
PP-07	

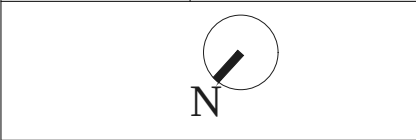

LOFT-PLAN

LOFTPLAN DESIGNS LIMITED
1 Saturn House, Calleva Park
Aldermaston, Reading RG7 8HA
Telephone: (01256) 881041
Email: customerservices@loftplan.co.uk
www.loftplan.co.uk