


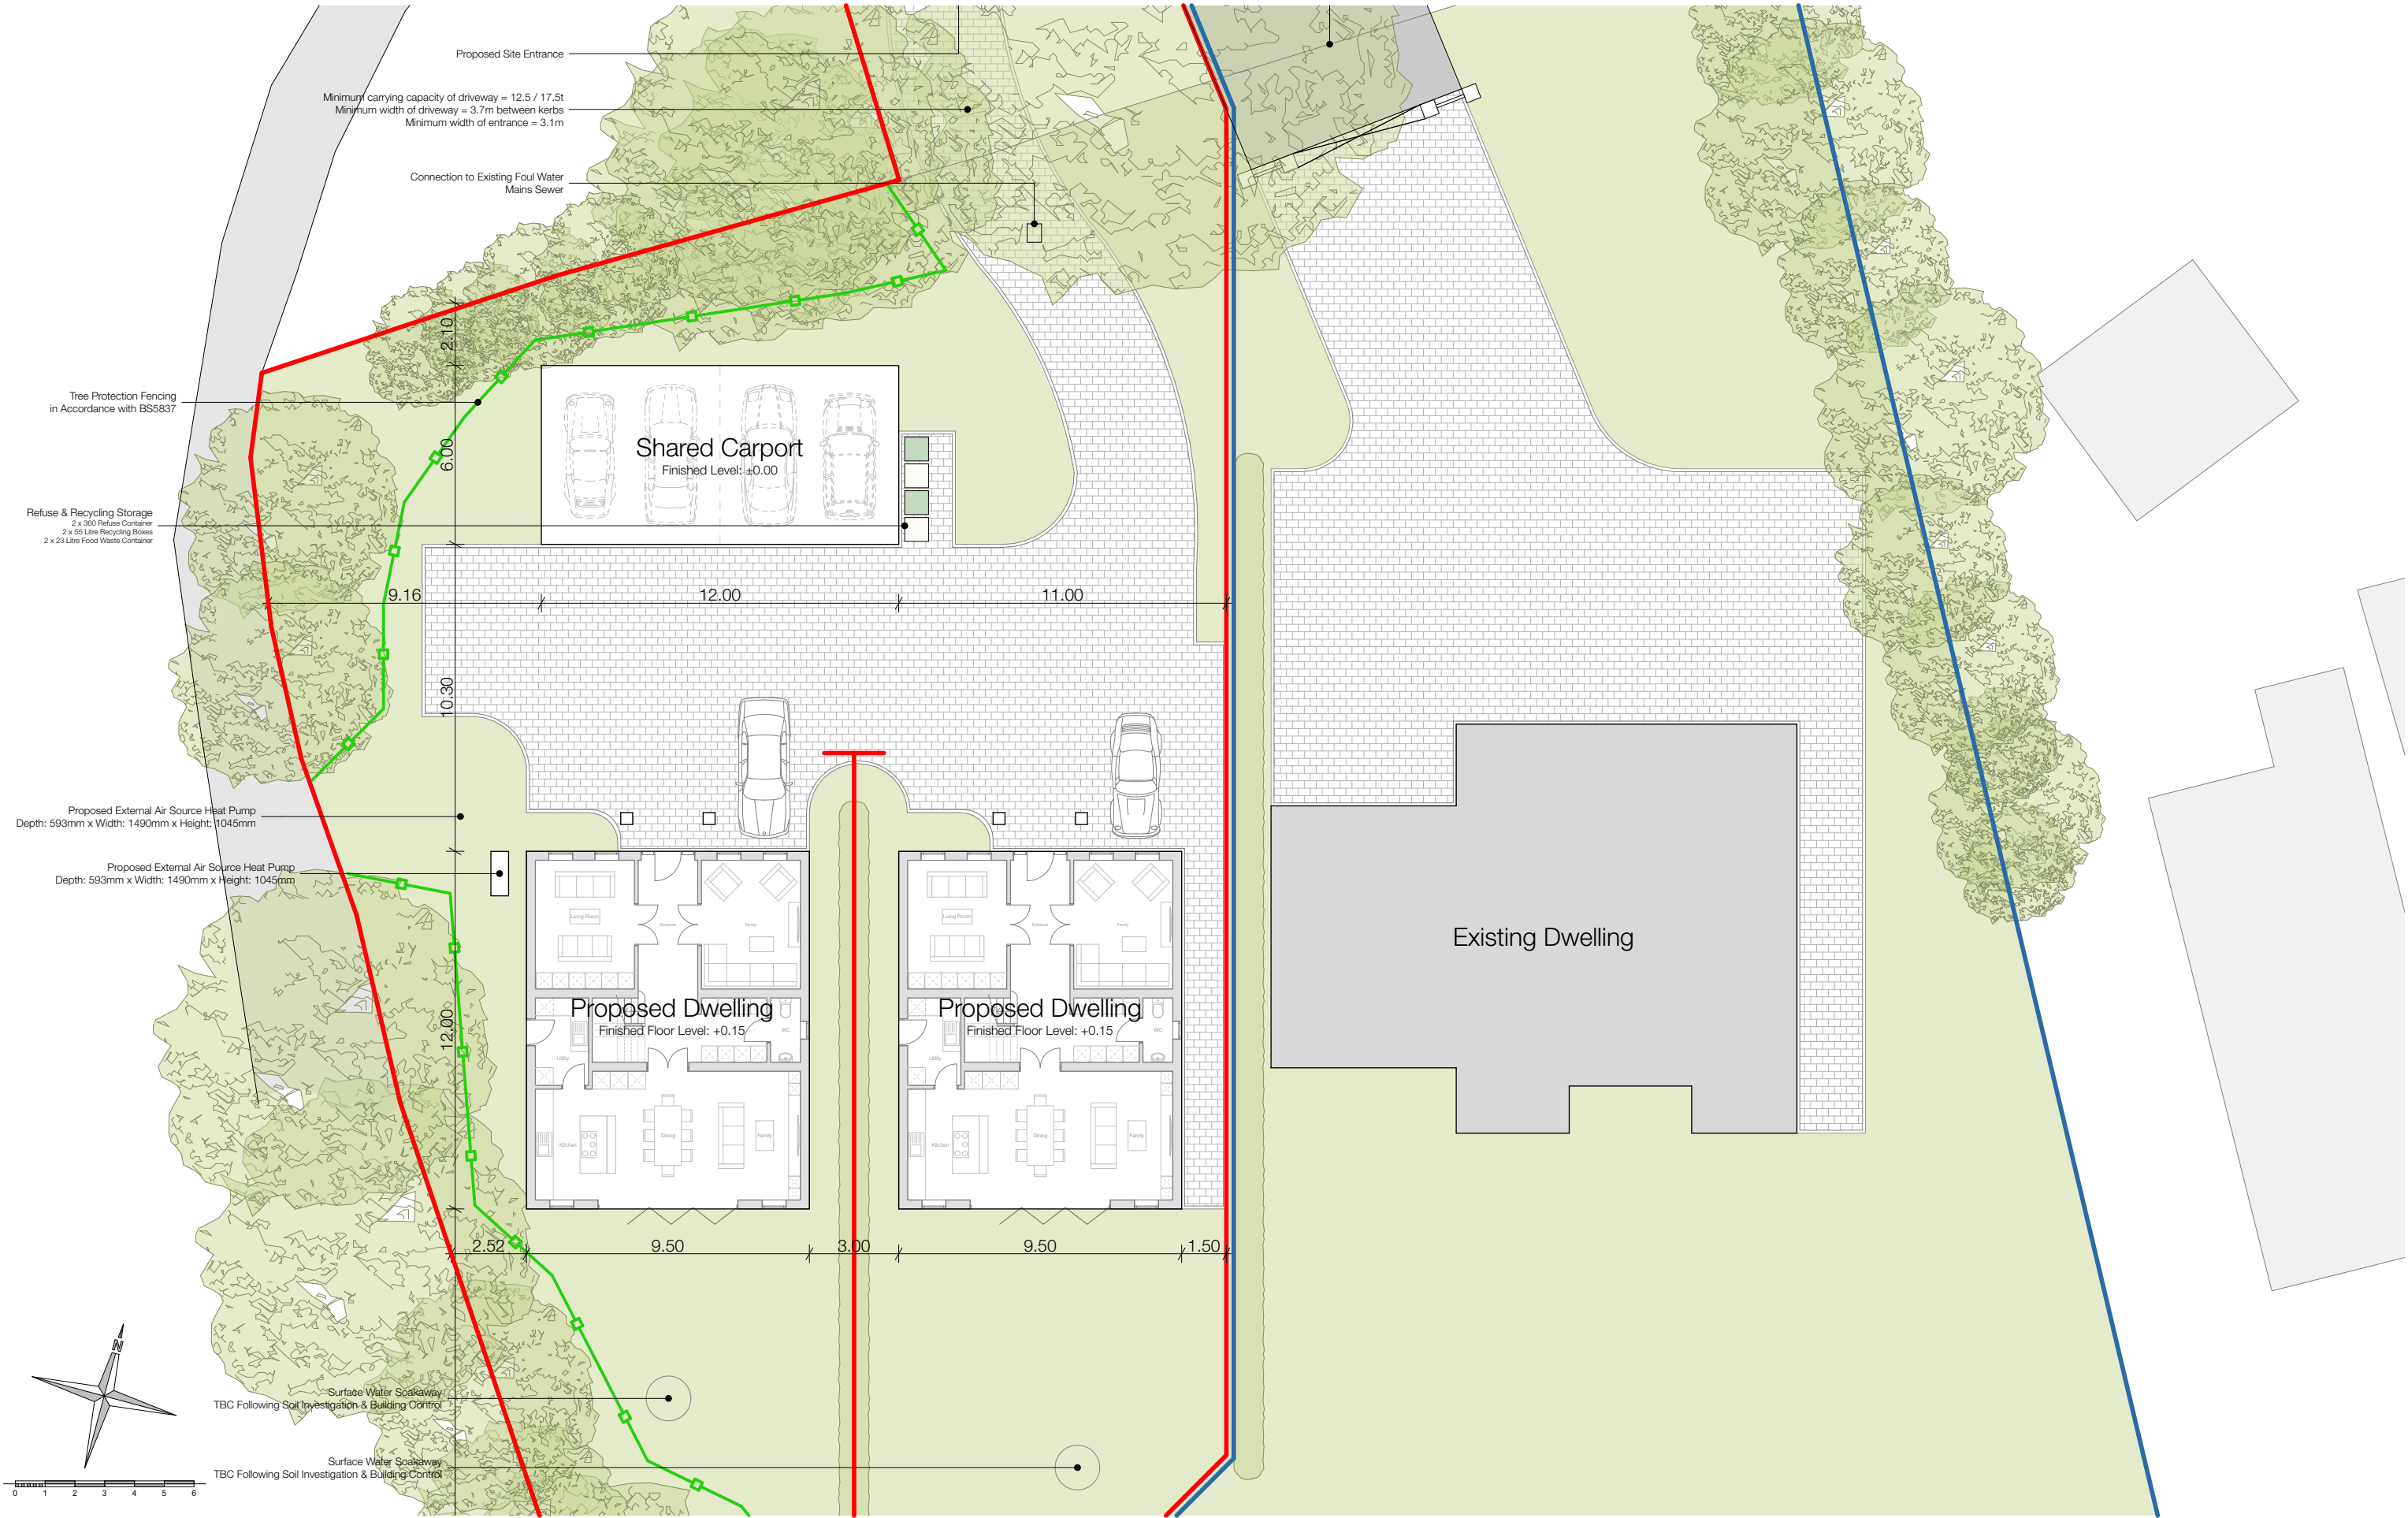

Notes:

These drawings are for planning and client comments only
All drawings to be checked by a structural engineer

Client Details:

Mr & Mrs. Gill | Sandlea Farm, London Road, Wokingham, Berkshire, RG40 1PD

Drawing Title:

Proposed Site Plan

JEA-LOC-001

Drawing Number:

1:200

Scale@A3:

JE

Drawn:

24-044

Project No:

JE

Checked:

03.03.25

Drawn On:

Revision:



School Hill Cottage | School Hill | Farnham | Surrey | GU10 1HY

E: info@jearchitecture.co.uk | W: www.jearchitecture.co.uk | T: 01252 781602