



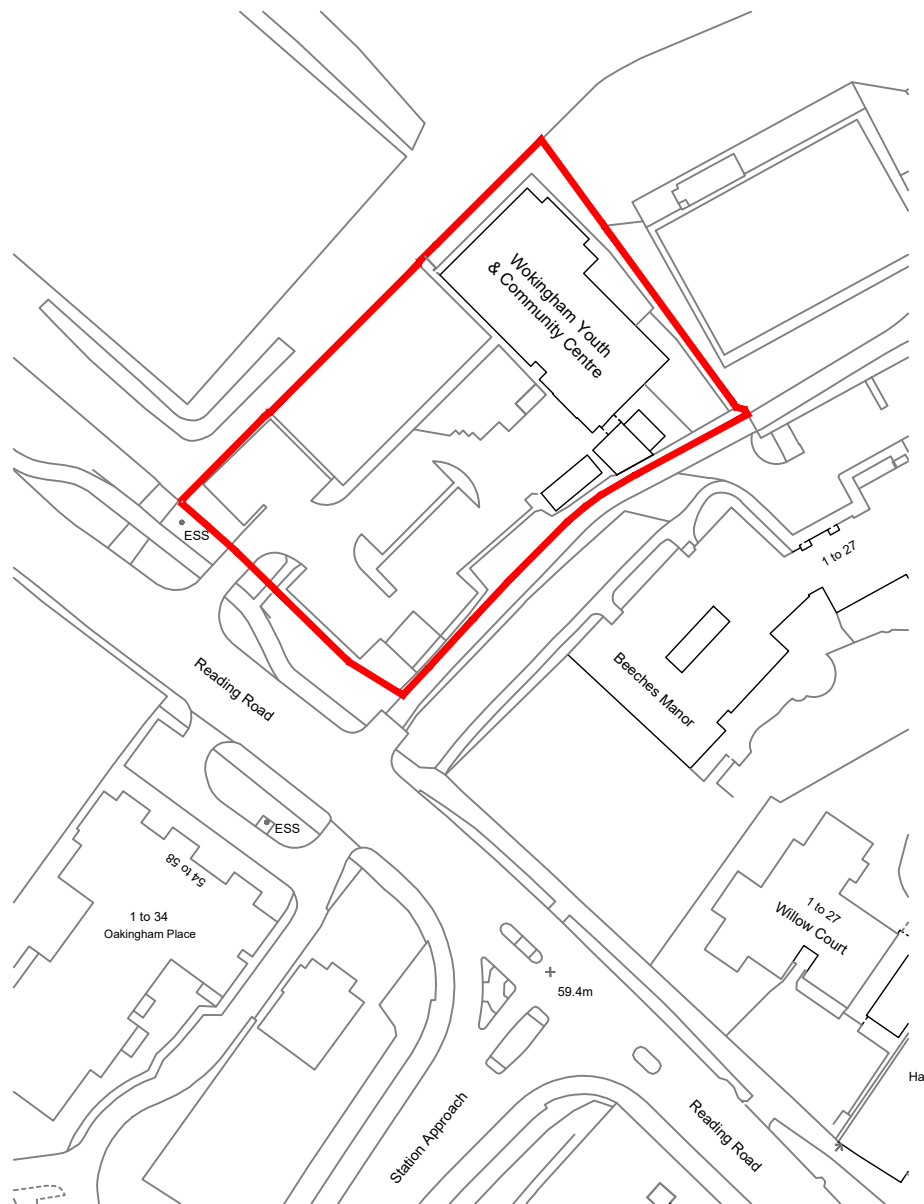

— SITE BOUNDARY



Rev	Date	Description	By	Checked
-----	------	-------------	----	---------

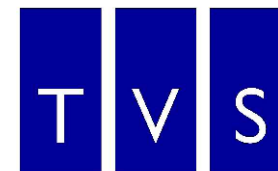

Thames Valley Surveying

First Floor, Building L014, London Road Campus
London Road, Reading, RG1 5AQ

T. 01189 869 531

W. www.thamesvalleysurveying.co.uk

Client: Wokingham Borough Council

Project: Wokingham Y & C Centre


Title: Location Plan

Drawn by LL


Date 23/03/26

Scale: 1:1250 @ A4


Drawing Ref: 230224-10-001

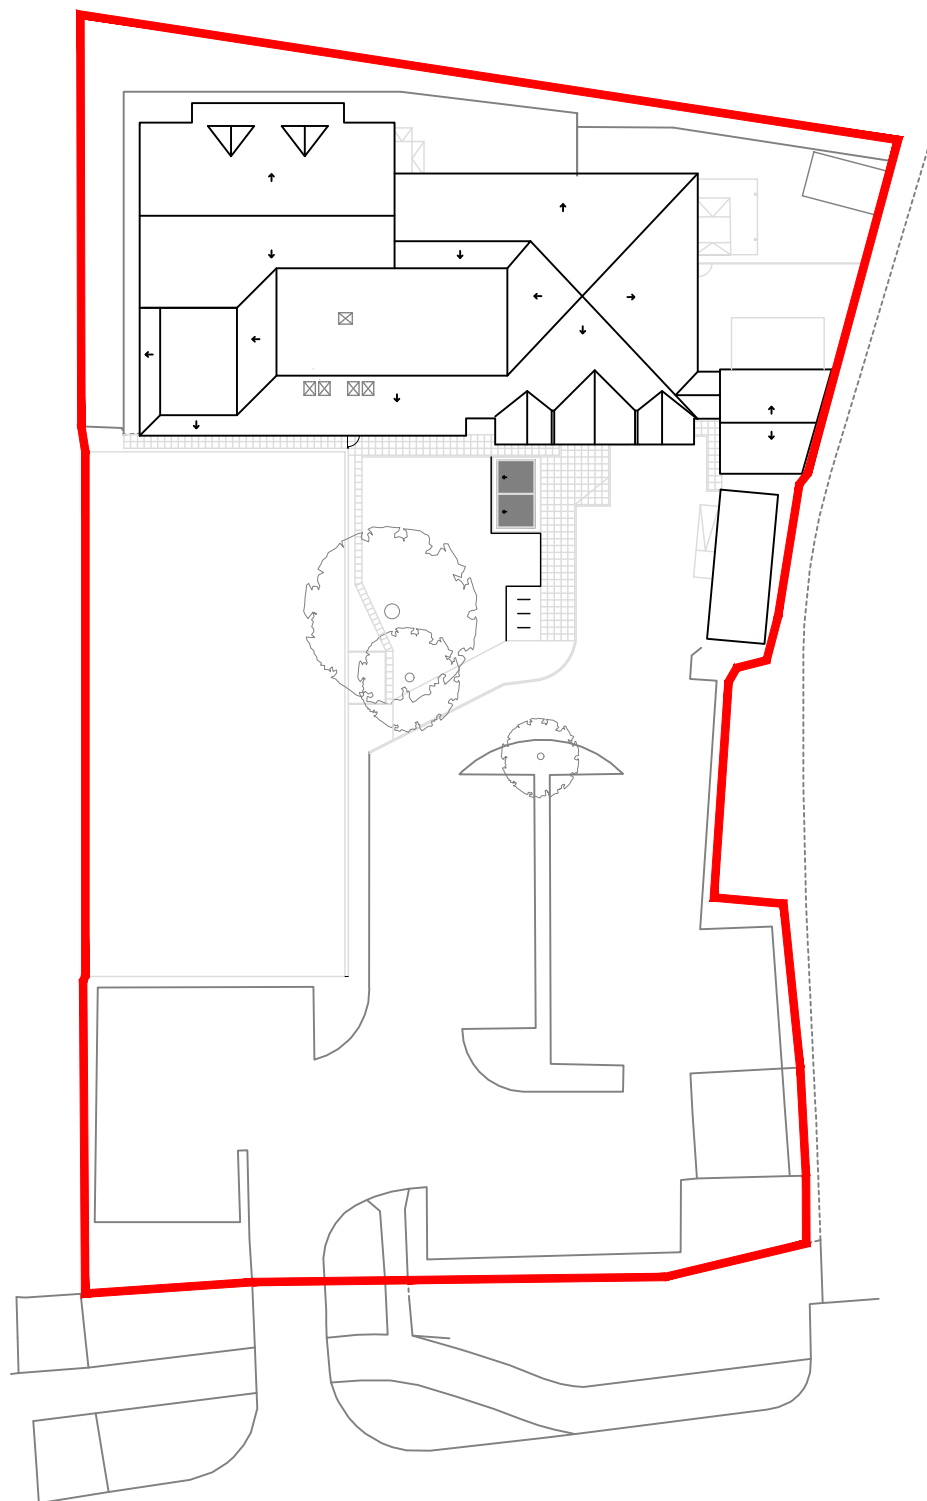


EXISTING SITE PLAN

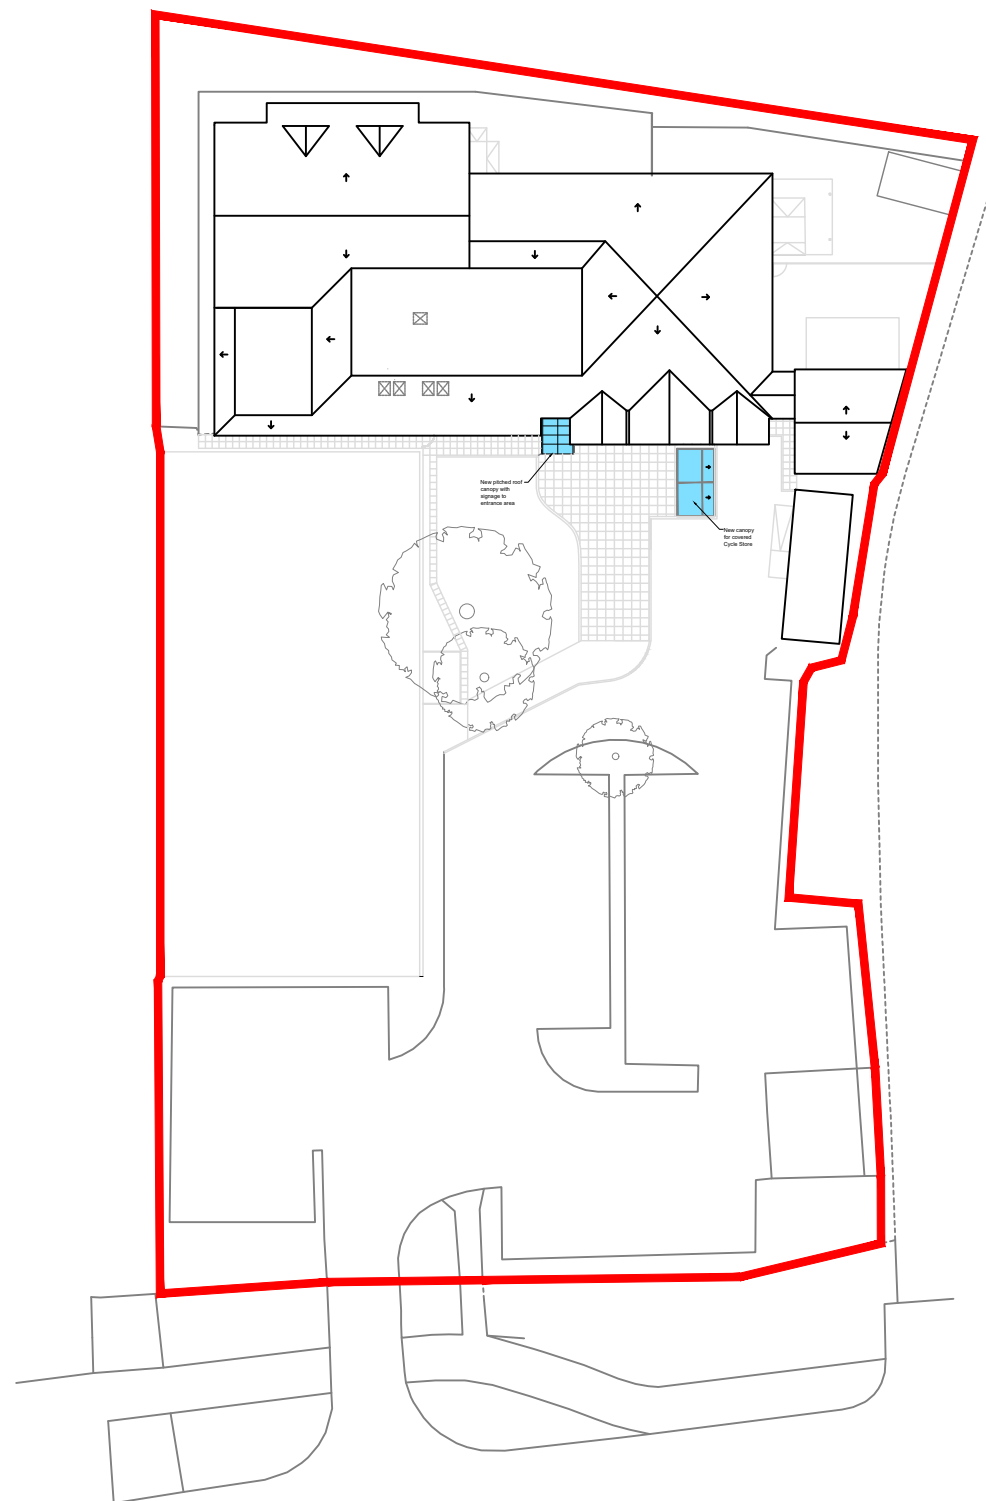

PROPOSED SITE PLAN

 

A	19.5.26	Canopy amended	LL	
Rev	Date	Description	By	Checked

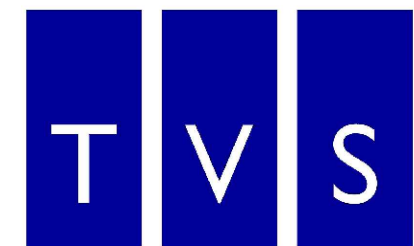

Thames Valley Surveying

First Floor, Building L014, London Road Campus
London Road, Reading, RG1 5AQ

T. 01189 869 531

W. www.thamesvalleysurveying.co.uk

Client: Wokingham Borough Council

Project: Wokingham Y & C Centre


Title: Site Plan (Existing & Proposed)

Drawn by LL

Date 19/05/26

Scale: 1:500@A3


Drawing Ref: 230224-20-001A

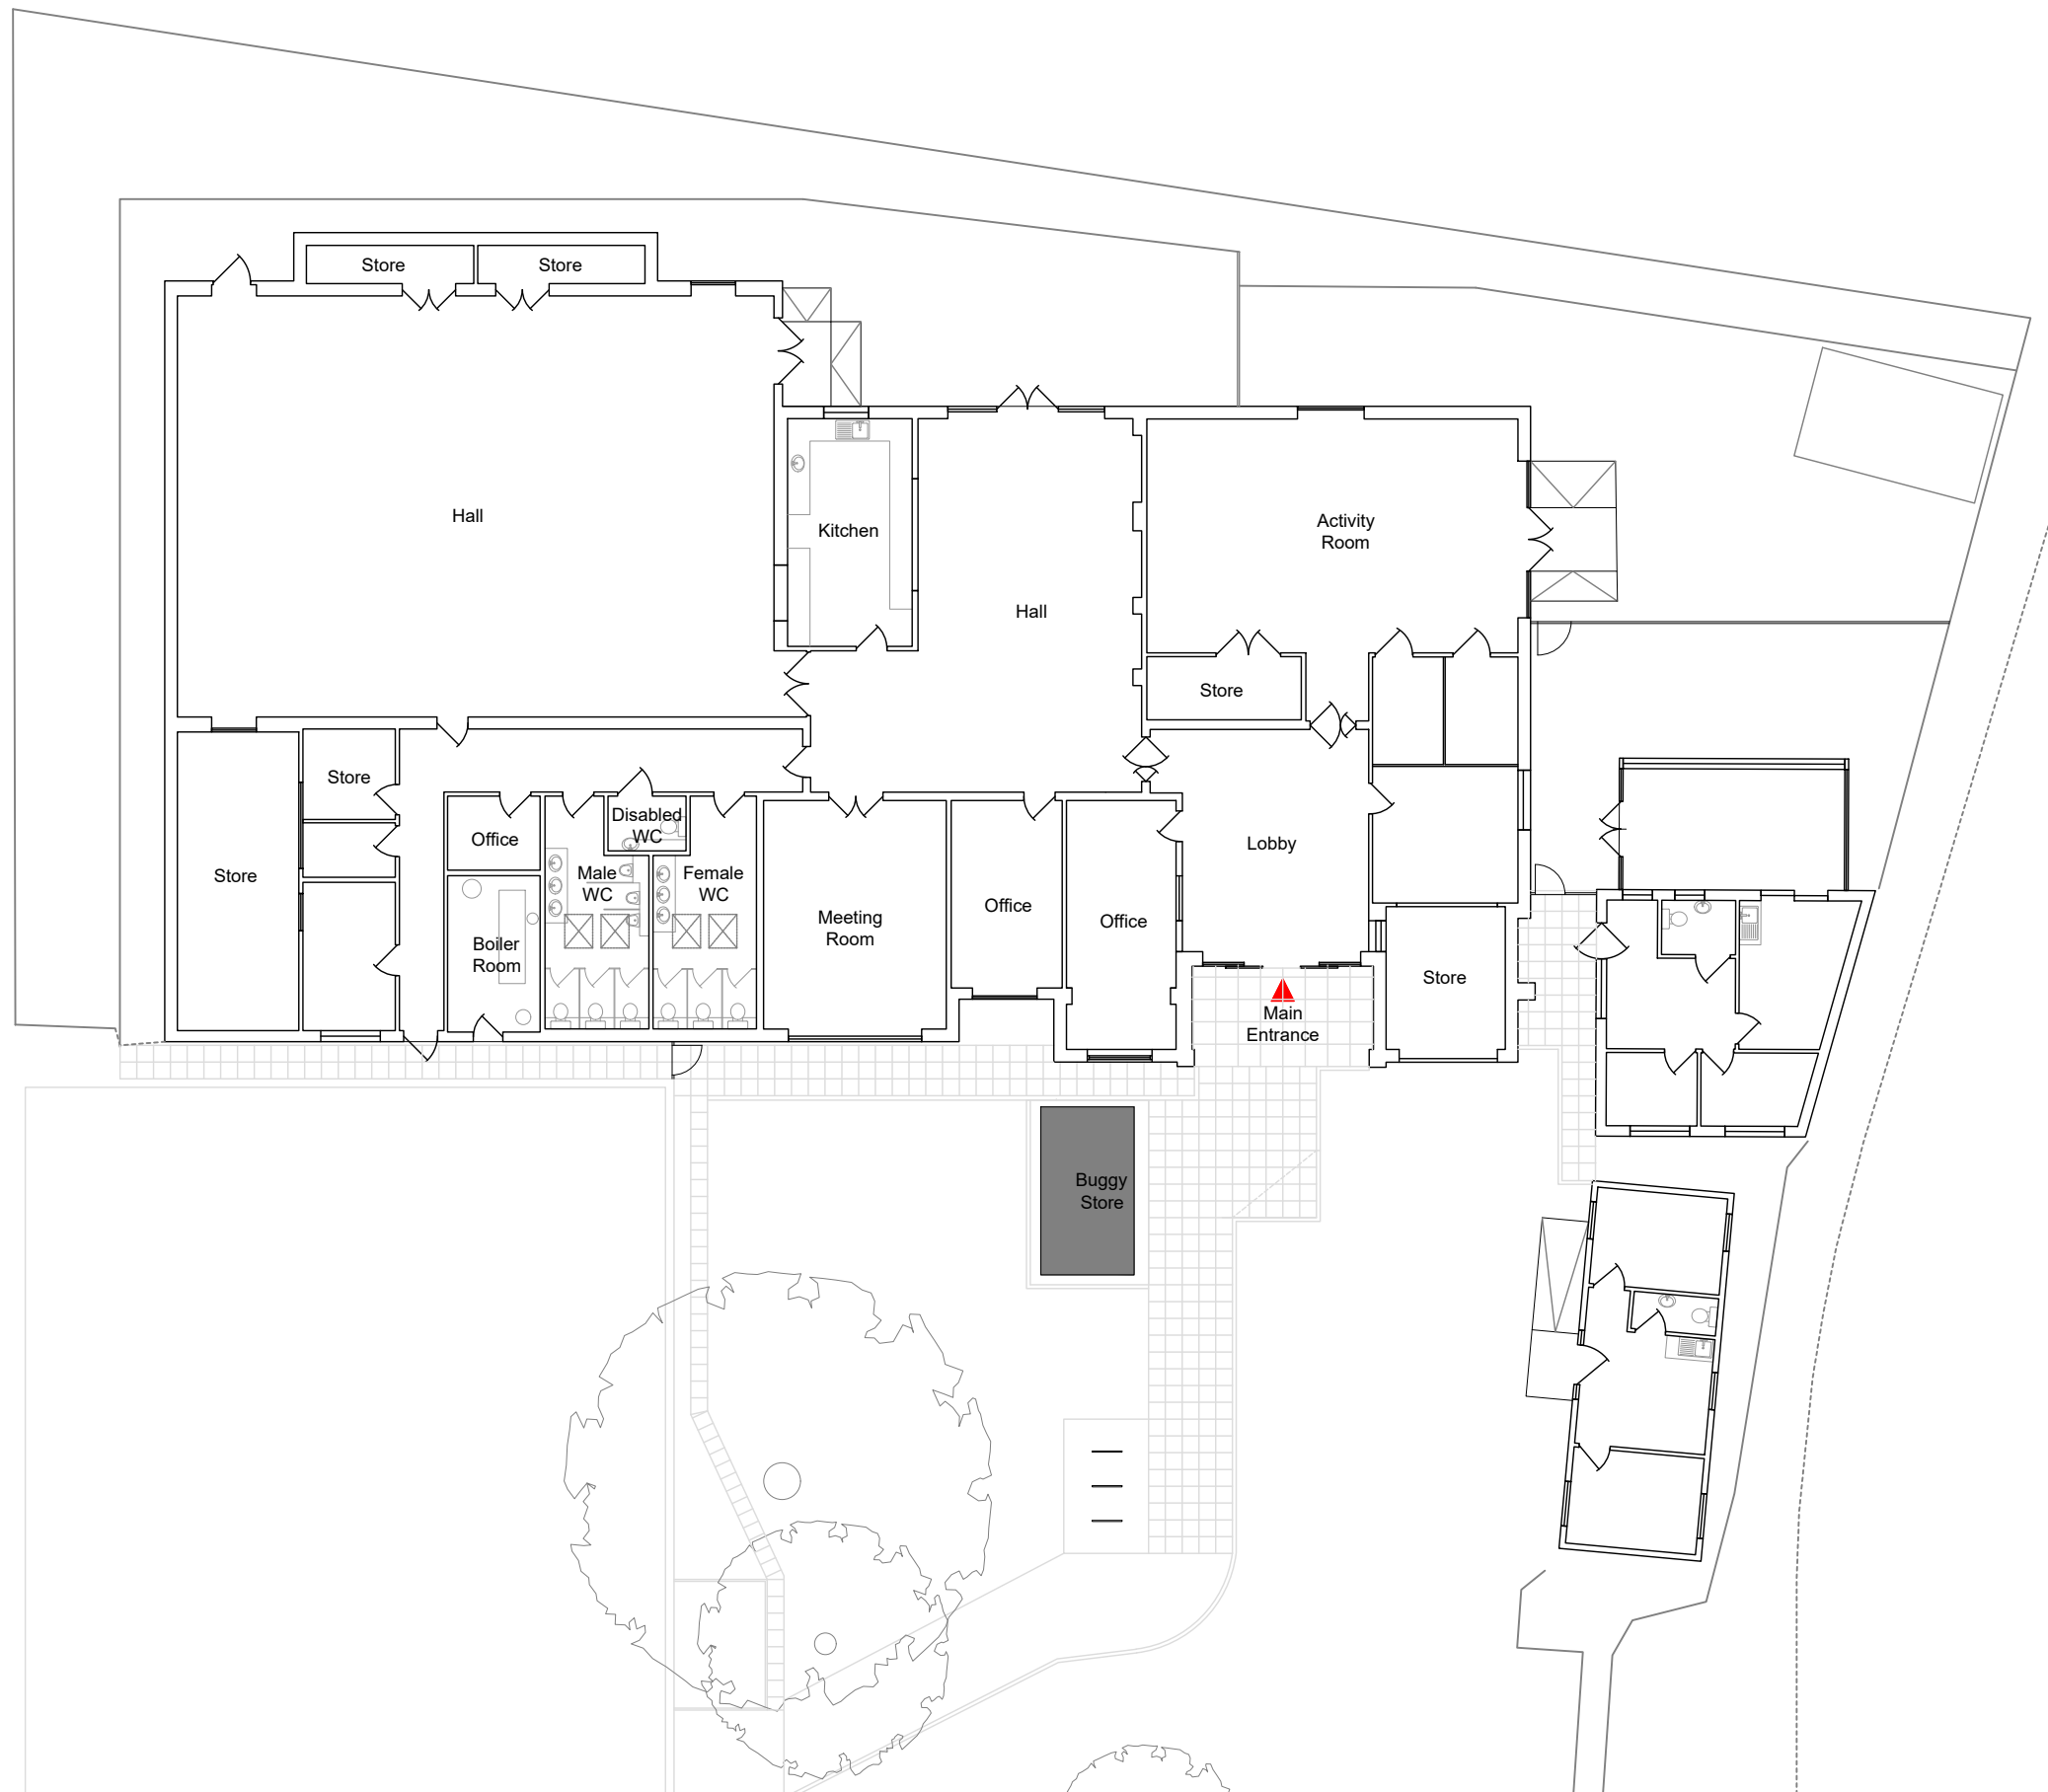

1:200

0 1 2 3 4 5 10M

Rev	Date	Description	By	Checked
-----	------	-------------	----	---------

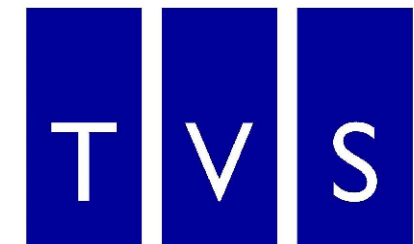

Thames Valley Surveying

First Floor, Building L014, London Road Campus
London Road, Reading, RG1 5AQ

T. 01189 869 531

W. www.thamesvalleysurveying.co.uk

Client: Wokingham Borough Council

Project: Wokingham Y & C Centre


Title: Existing Ground Floor Plan

Drawn by LL


Date 20/04/26

Scale: 1:200@A3

Drawing Ref: 230224-30-001

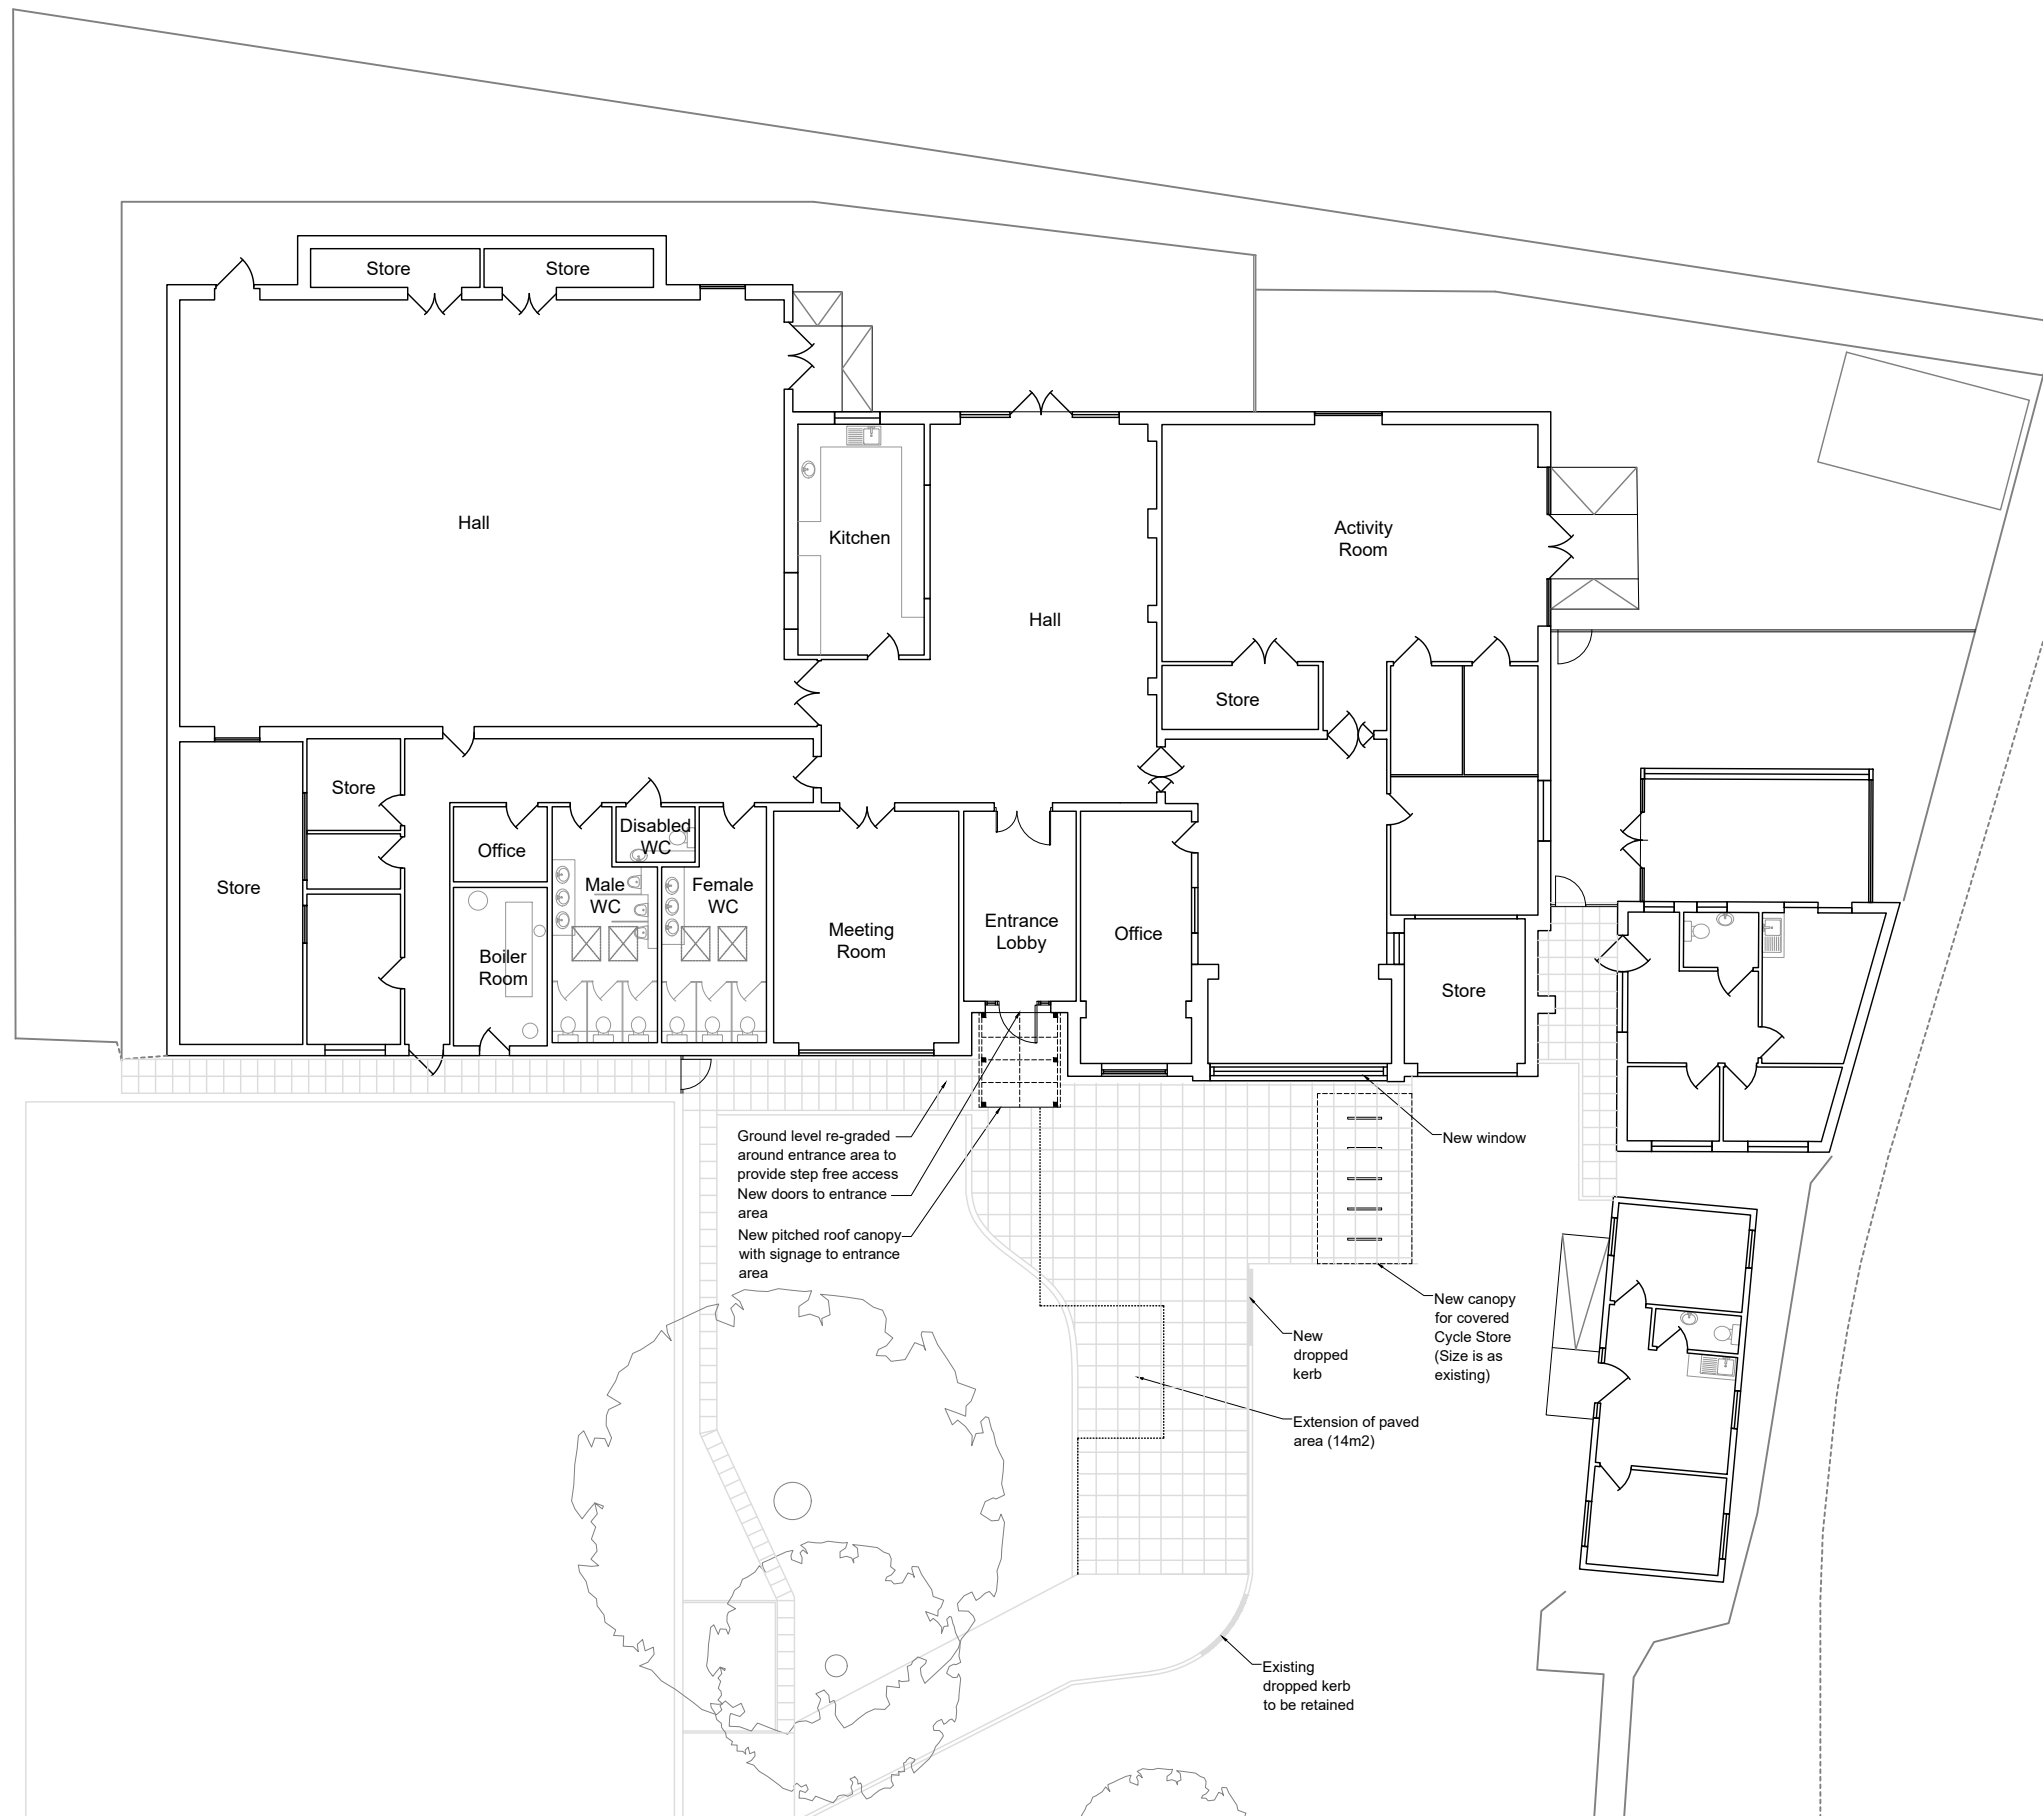

A	19.5.26	Canopy amended	LL	
Rev	Date	Description	By	Checked

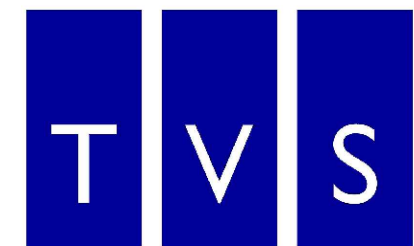

Thames Valley Surveying

First Floor, Building L014, London Road Campus
London Road, Reading, RG1 5AQ

T. 01189 869 531

W. www.thamesvalleysurveying.co.uk

Client: Wokingham Borough Council

Project: Wokingham Y & C Centre


Title: Proposed Ground Floor Plan



Drawn by LL

Date 19/05/26


Scale: 1:200@A3

Drawing Ref: 230224-30-101A

 

 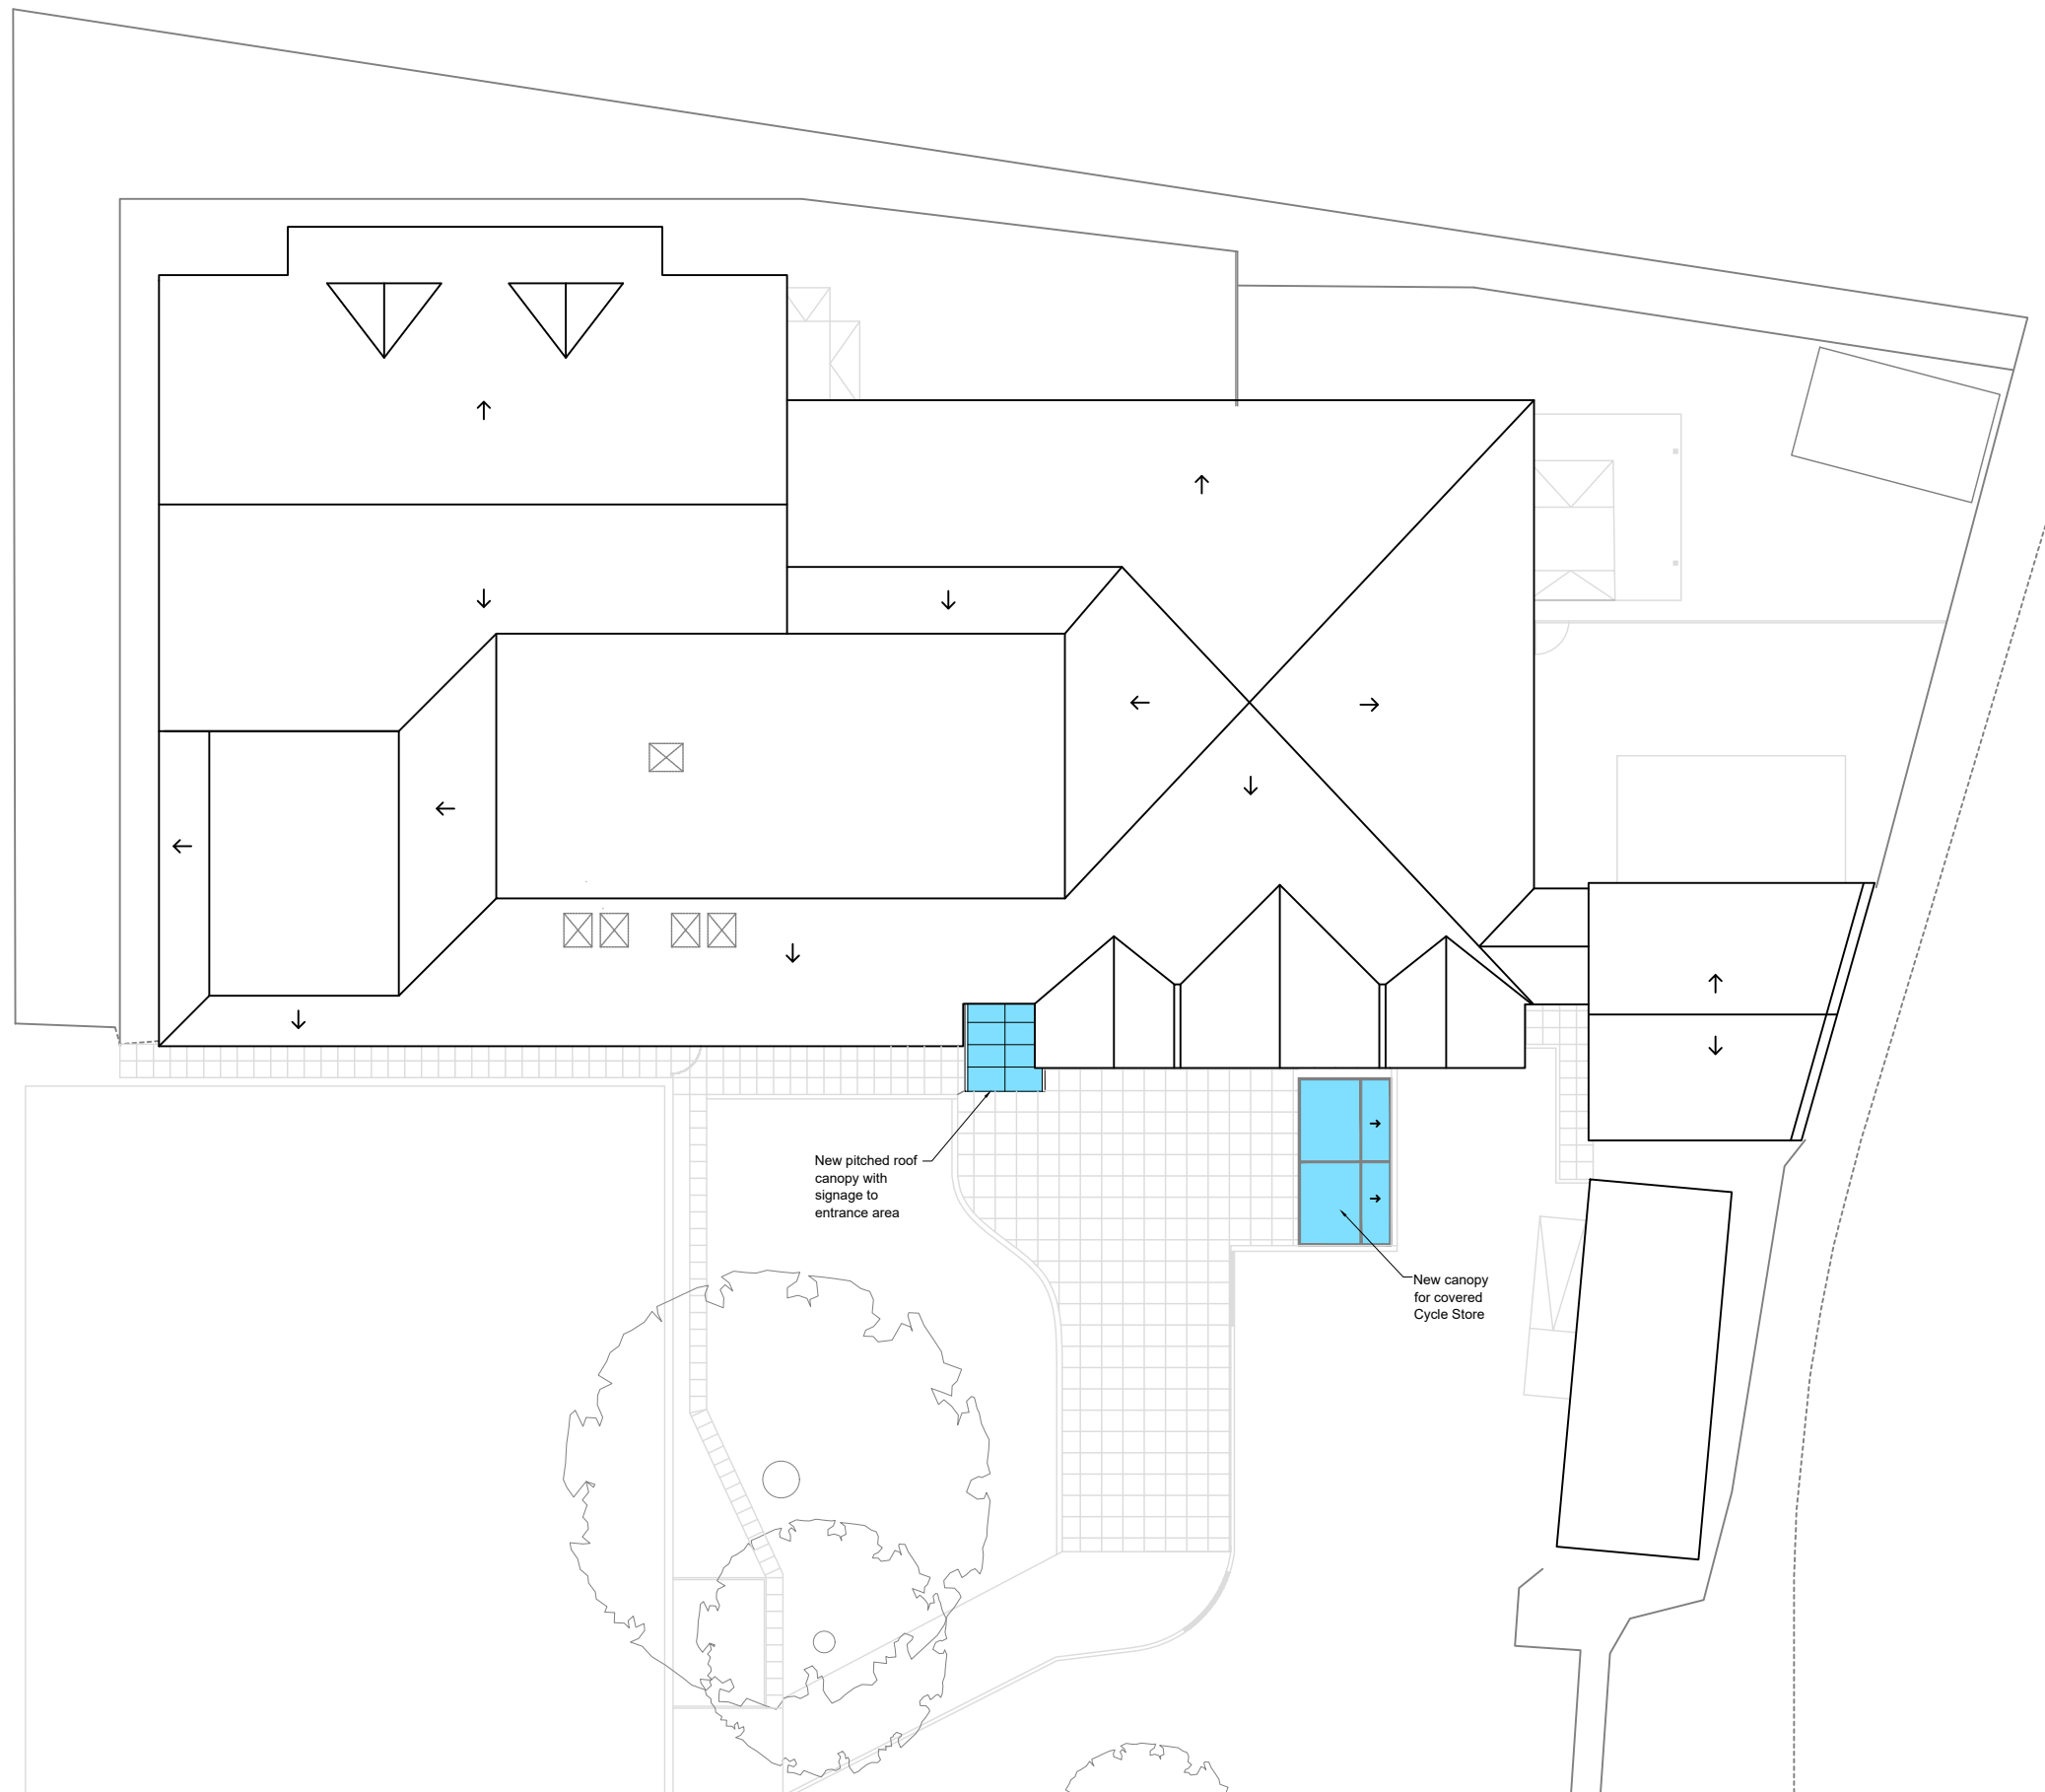

A	19.5.26	Canopy amended	LL	
Rev	Date	Description	By	Checked

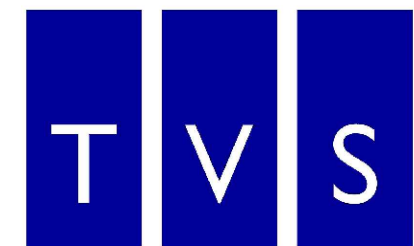

Thames Valley Surveying

First Floor, Building L014, London Road Campus
London Road, Reading, RG1 5AQ
T. 01189 869 531
W. www.thamesvalleysurveying.co.uk

Client: Wokingham Borough Council

Project: Wokingham Y & C Centre

Title: Proposed Roof Plan

Drawn by LL


Date 19/05/26

Scale: 1:200@A3


Drawing Ref: 230224-30-201A




EXISTING FRONT ELEVATION

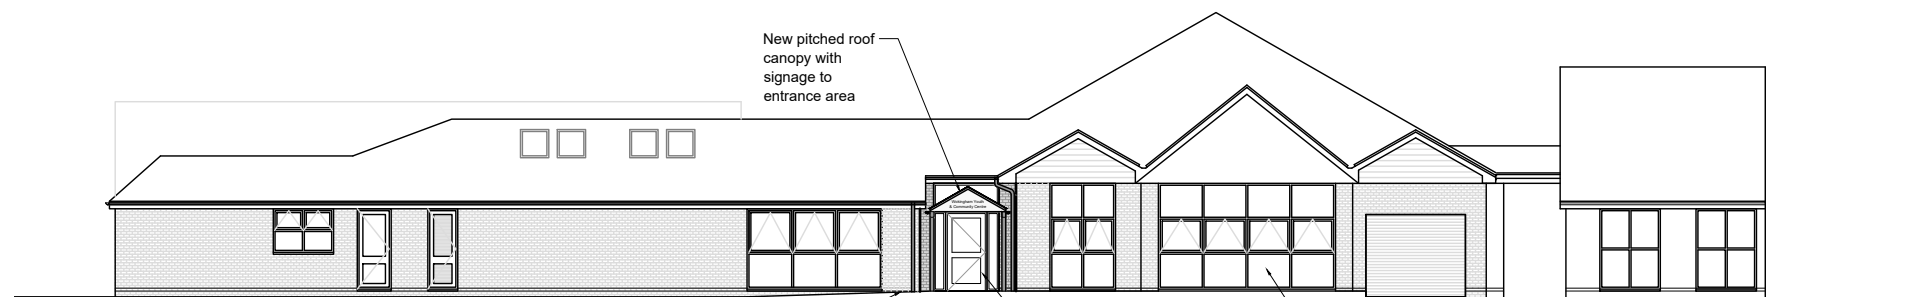


PROPOSED FRONT ELEVATION

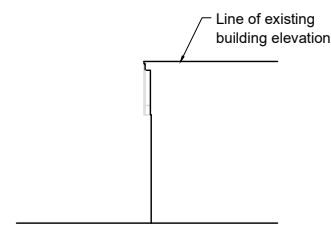


EXISTING SIDE (EAST) ELEVATION

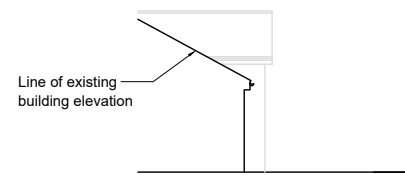


EXISTING SIDE (WEST) ELEVATION

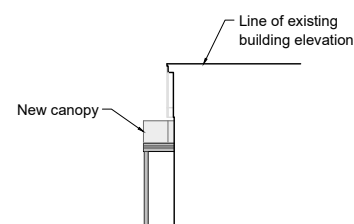


PROPOSED SIDE (EAST) ELEVATION

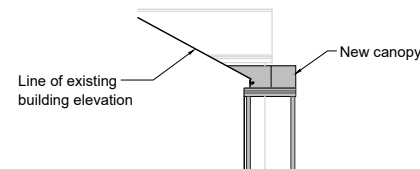

PROPOSED SIDE (WEST) ELEVATION

 

A	19.5.26	Canopy amended	LL	
Rev	Date	Description	By	Checked

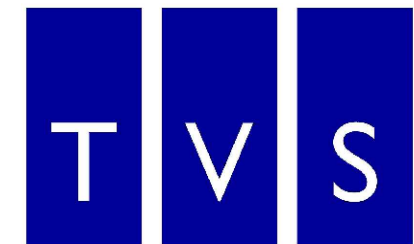

Thames Valley Surveying

First Floor, Building L014, London Road Campus
London Road, Reading, RG1 5AQ
T. 01189 869 531
W. www.thamesvalleysurveying.co.uk

Client: Wokingham Borough Council

Project: Wokingham Y & C Centre


Title: Existing & Proposed Elevations

Drawn by LL


Date 19/05/26

Scale: 1:200@A3

Drawing Ref: 230224-40-001A

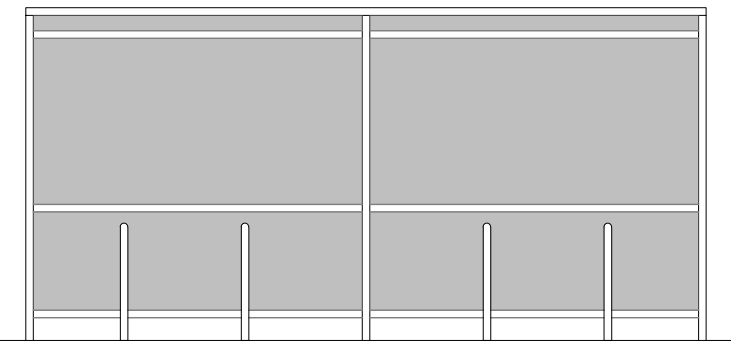


FRONT ELEVATION OF CYCLE
STORE

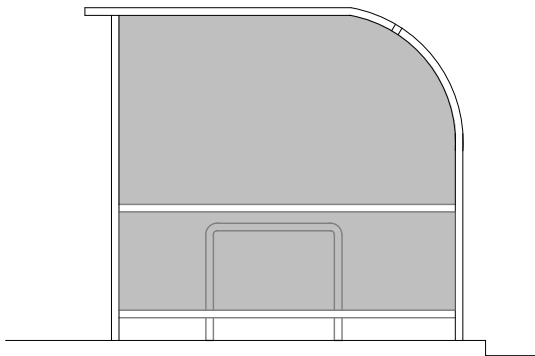


SIDE ELEVATION




REAR ELEVATION OF CYCLE
STORE

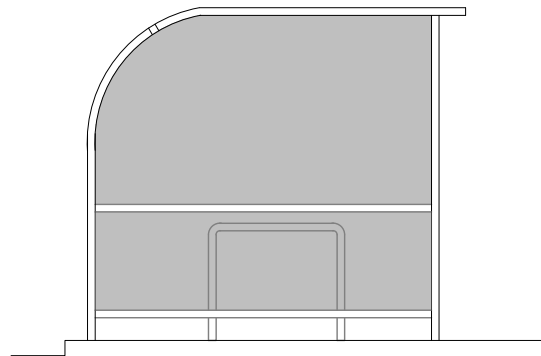

SIDE ELEVATION

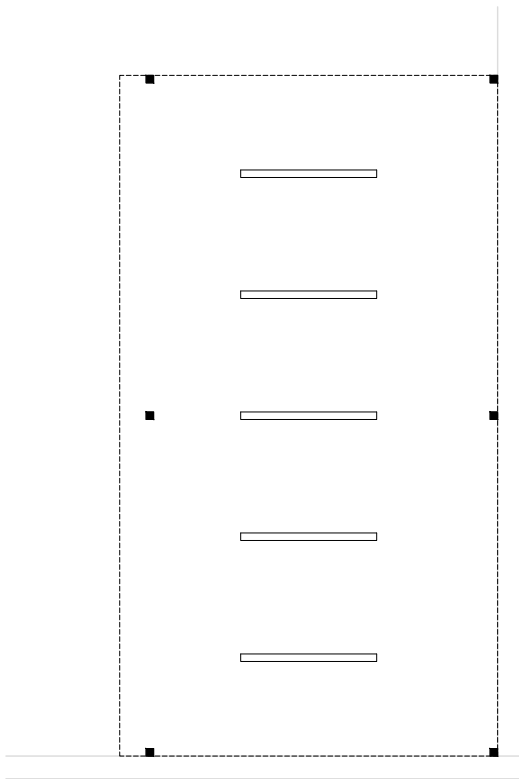


GROUND FLOOR PLAN

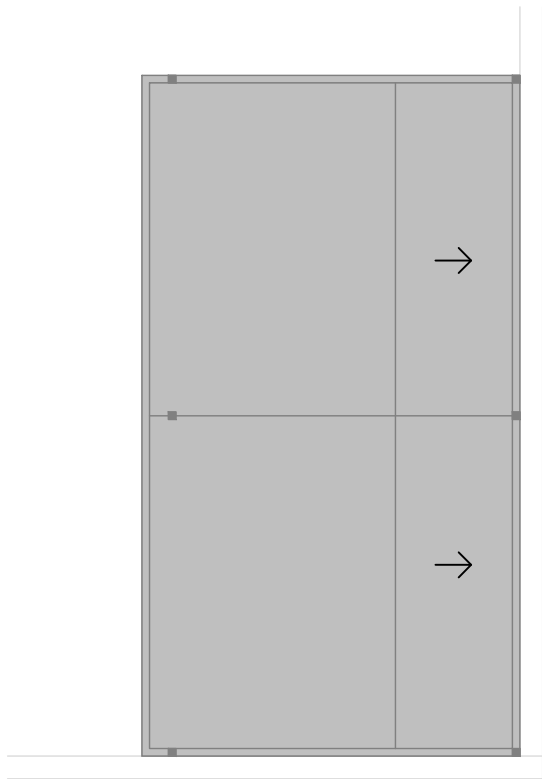

ROOF PLAN




A	19.05.26	Layout updated	LL	
Rev	Date	Description	By	Checked

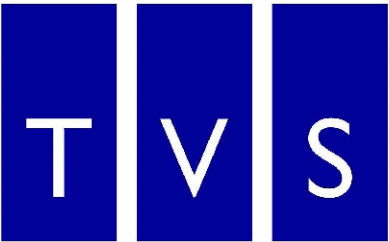


Thames Valley Surveying

First Floor, Building L014, London Road Campus
London Road, Reading, RG1 5AQ
T. 01189 869 531
W. www.thamesvalleysurveying.co.uk


Client:	Wokingham Borough Council
Project:	Wokingham Y & C Centre
Title:	Cycle Store Canopy Details
Drawn by	LL
Date	19/05/26
Scale:	1:50@A3
Drawing Ref:	230224-60-100

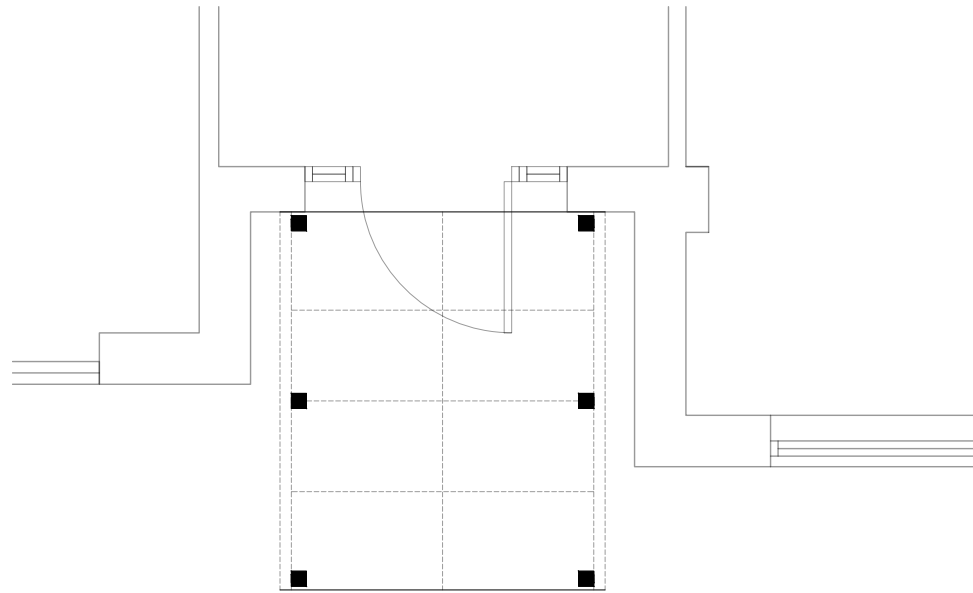


Proposed Plan
1:50@A3

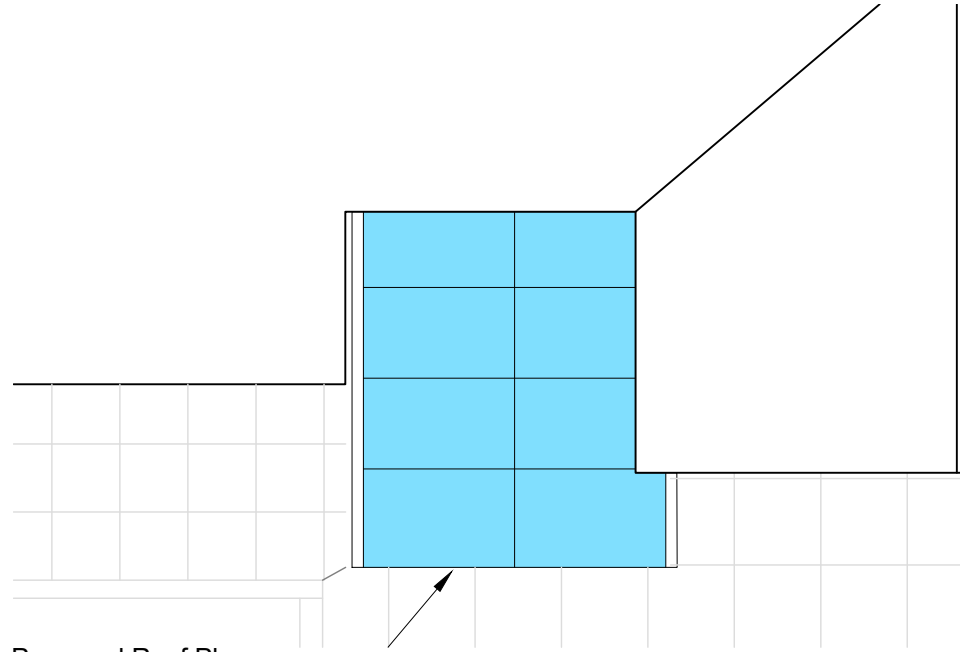

Proposed Roof Plan
1:50@A3

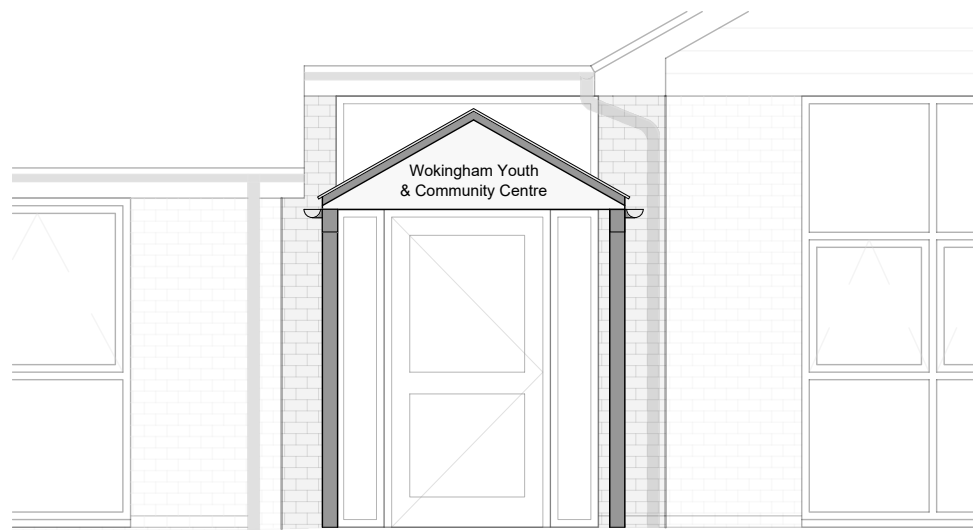


Front Elevation
1:50@A3

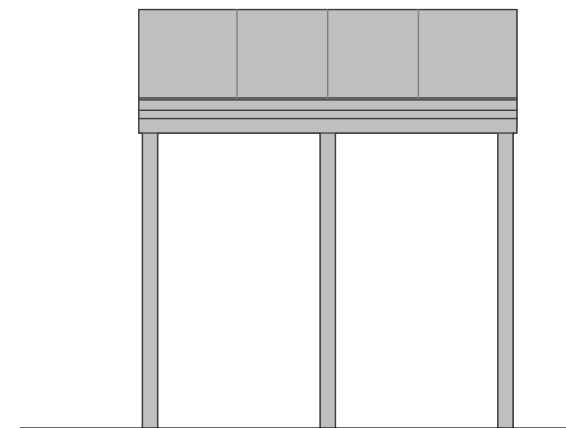

Side Elevation
1:50@A3

Rev	Date	Description	By	Checked
-----	------	-------------	----	---------

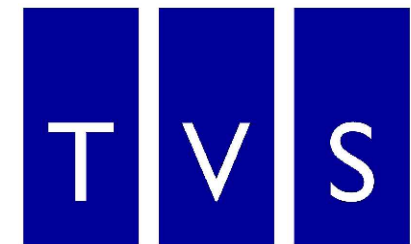

Thames Valley Surveying

First Floor, Building L014, London Road Campus
London Road, Reading, RG1 5AQ

T. 01189 869 531

W. www.thamesvalleysurveying.co.uk

Client: Wokingham Borough Council

Project: Wokingham Y & C Centre

Title: Entrance Canopy Details

Drawn by LL

Date 19/05/26

Scale: 1:50@A3

Drawing Ref: 230224-60-101