






Proposed Site Plan
Scale: 1/200

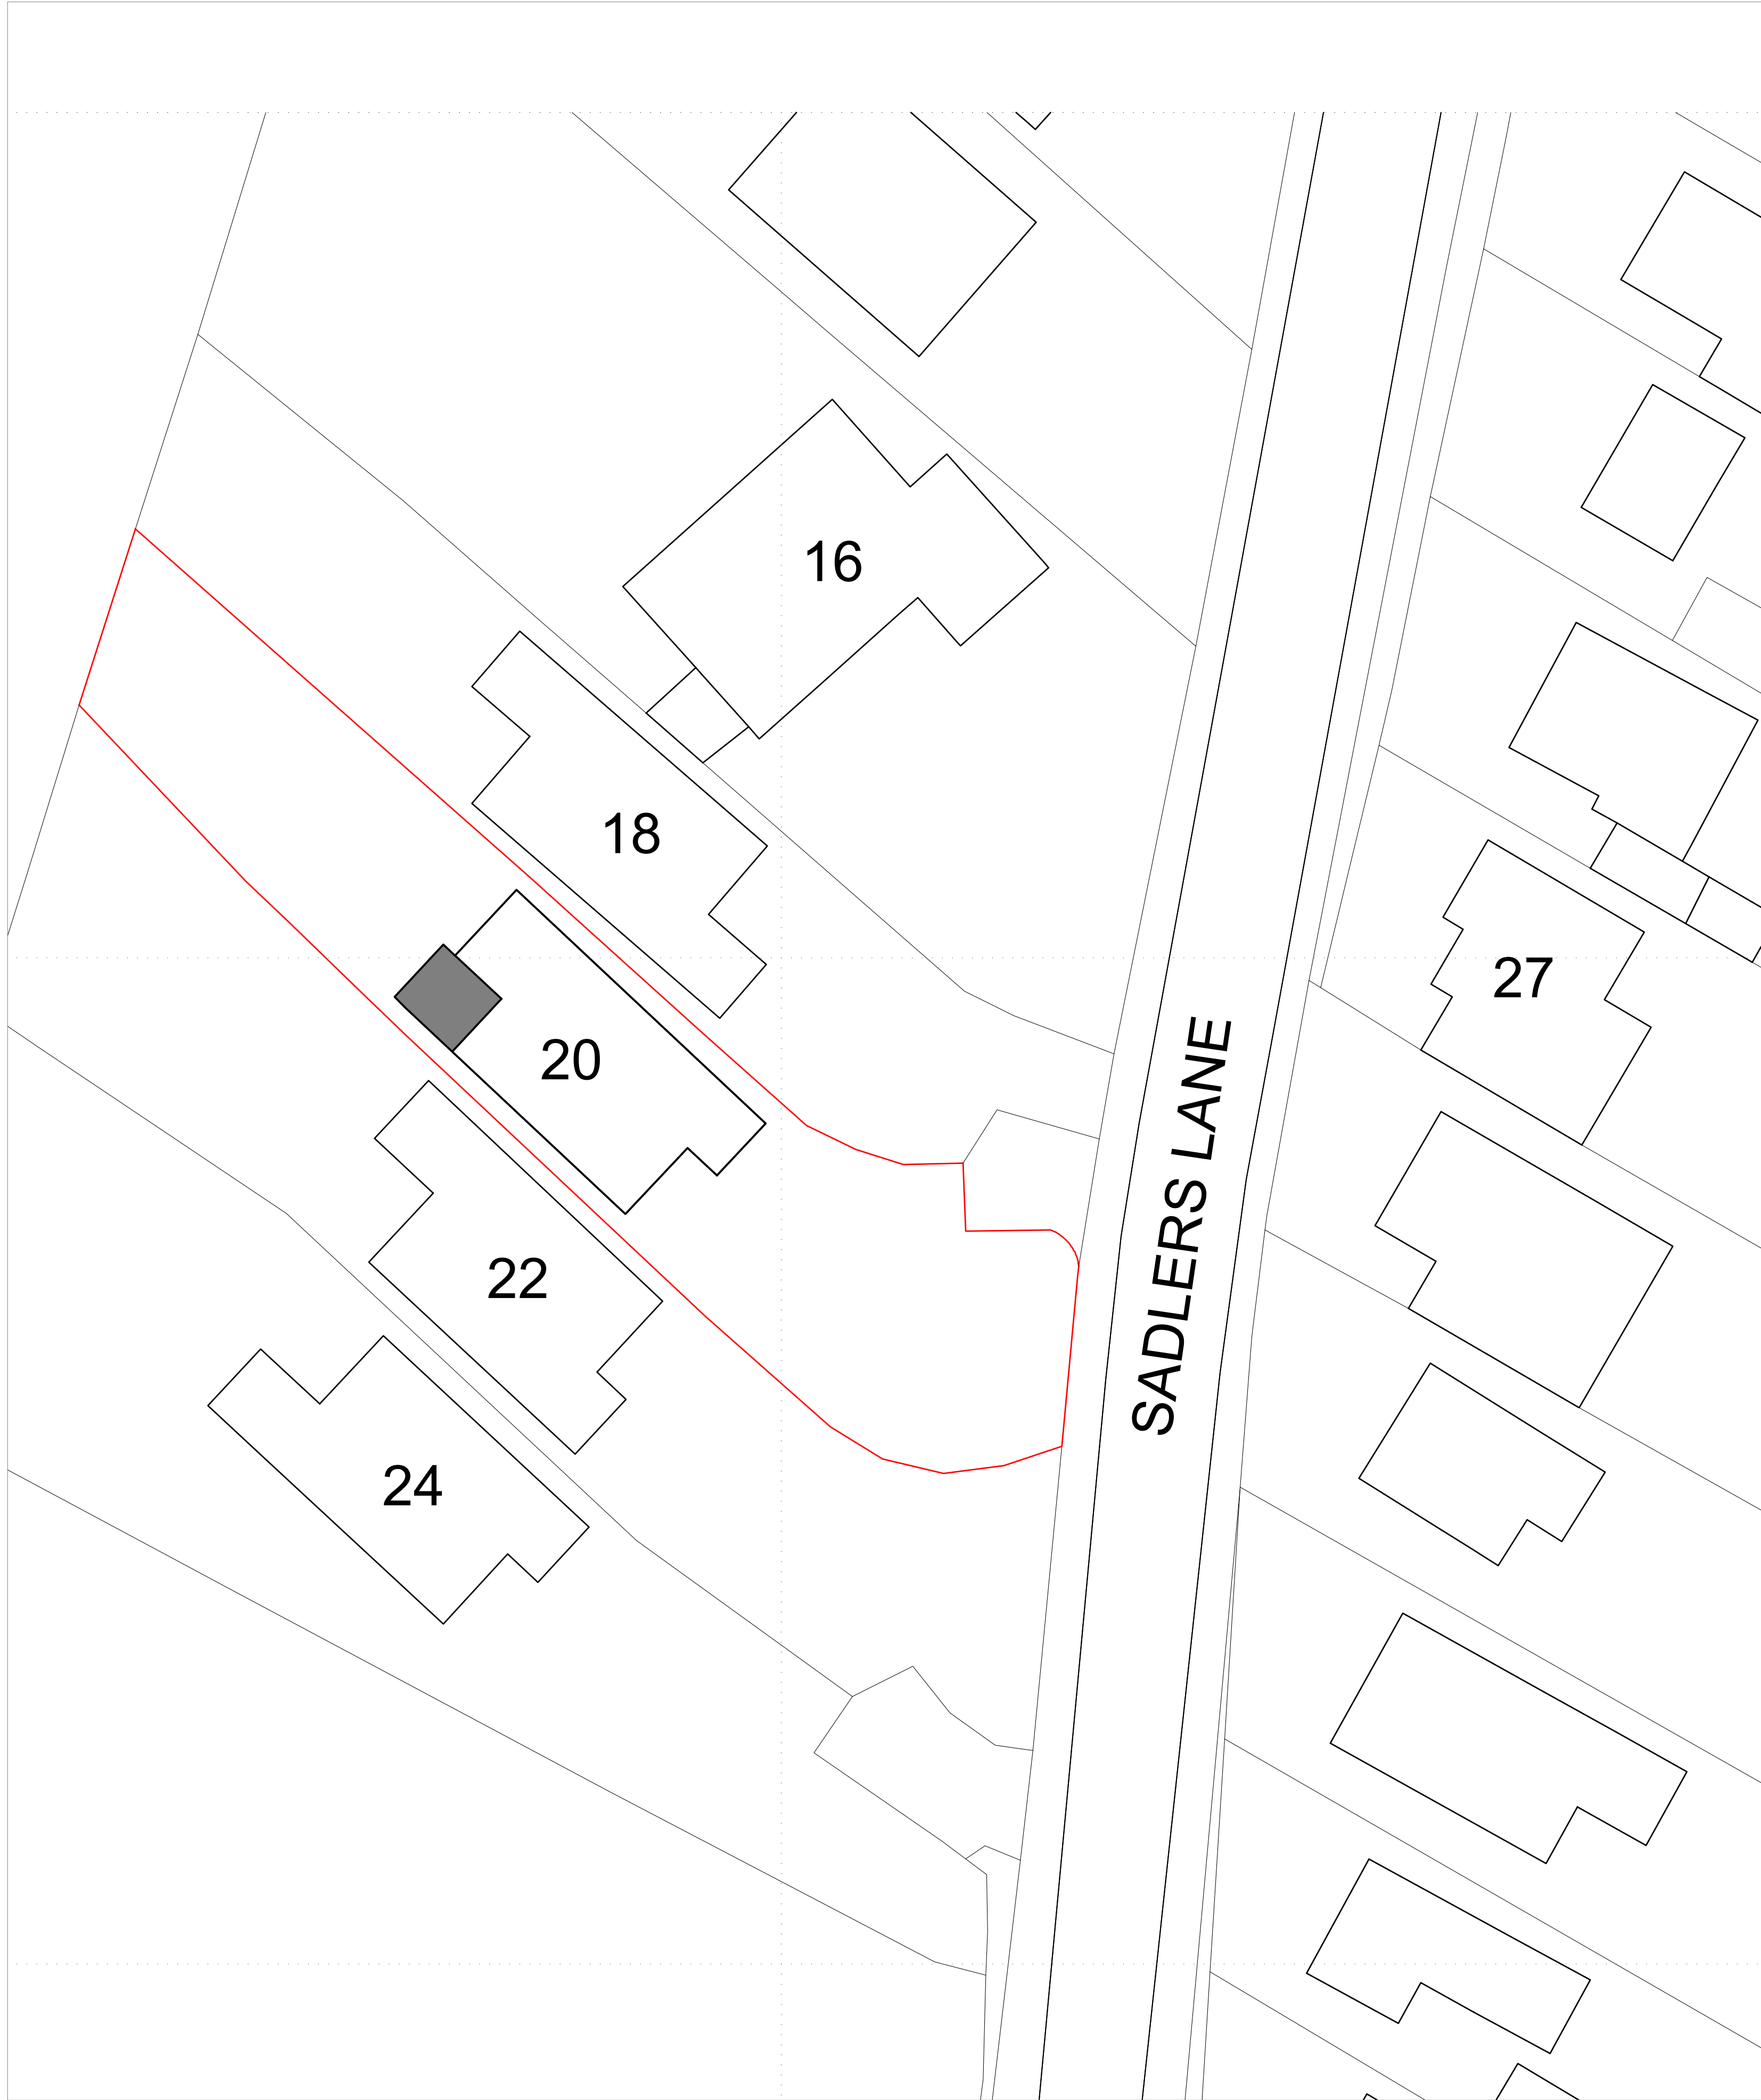

Produced on 24 August 2024 from the Ordnance Survey National Geographic Database and incorporating surveyed revision available at this date.
This map shows the area bounded by 478694 169811, 478836 169811, 478836 169953, 478694 169953, 478694 169811
Crown copyright and database rights 2024 OS 100054135. Supplied by copla ltd trading as UKPlanningMaps.com a licensed Ordnance Survey partner (OS 100054)
Data licence expires 24 August 2025. Unique plan reference: v2f/1141089/1534857

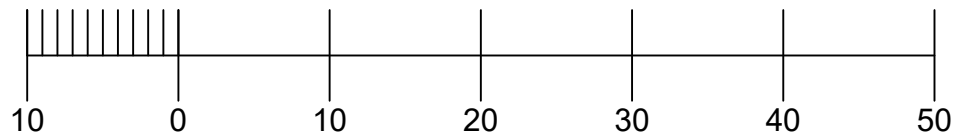

Existing Site Plan
Scale: 1/500

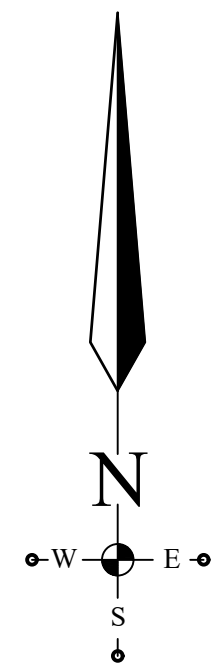

-		-
rev:	date:	description:
LASCELLES DESIGN architectural design, planning and building regs Blackmoor Wood, Ascot, Berkshire, SL5 8EN 01344 566 397 bill@lascelles-design.co.uk www.lascelles-design.co.uk		
for: Mr. & Mrs. Hearn		
at: 20 Sadlers Lane, Winnersh, Wokingham, RG42 5AJ		
proposed: Tiled gabled roof with two skylights to replace existing glazed hipped conservatory roof plus alteration to fenestration on existing two storey detached dwelling		
drawn: WRL	date: June 25	
scale: As Shown	job no. 2025-1484-PD	sheet: 2 of 4
title Site Plans Lawful Development Certificate		rev: A