


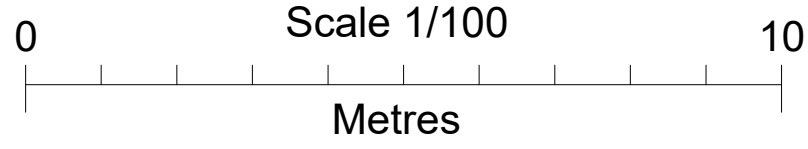


Proposed South Elevation
Scale: 1/100




Proposed West Elevation
Scale: 1/100




Proposed North Elevation
Scale: 1/100

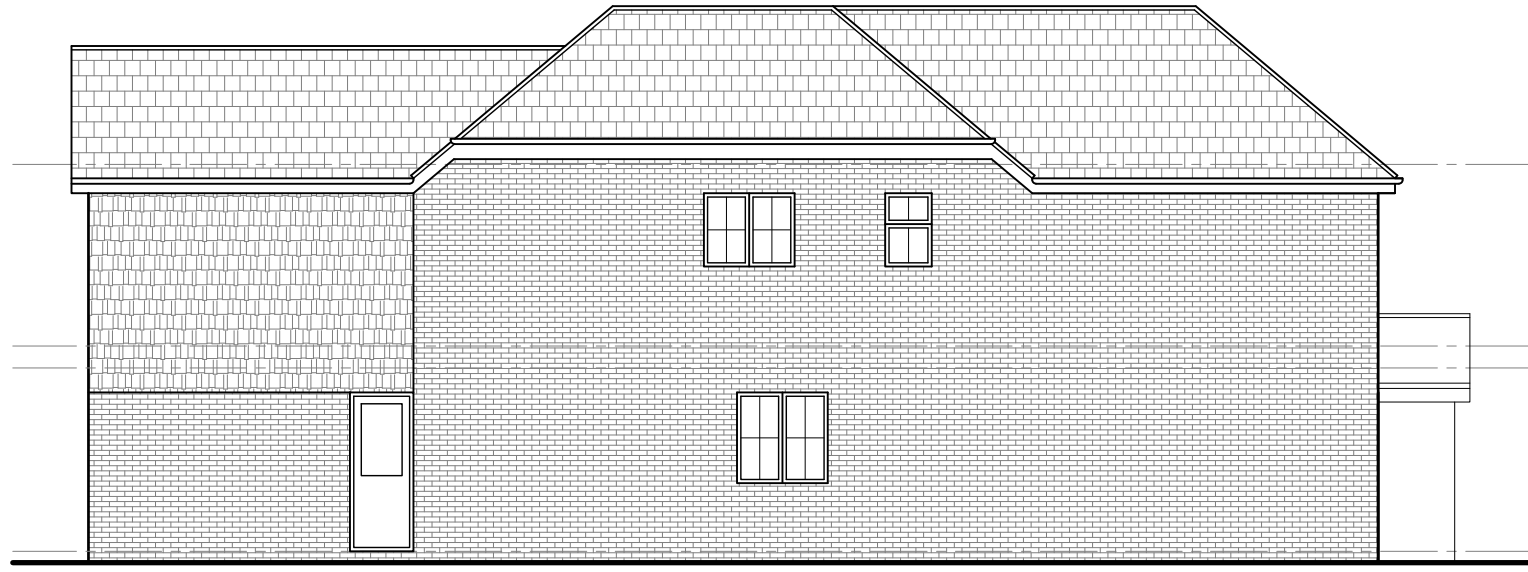


Proposed East Elevation
Scale: 1/100

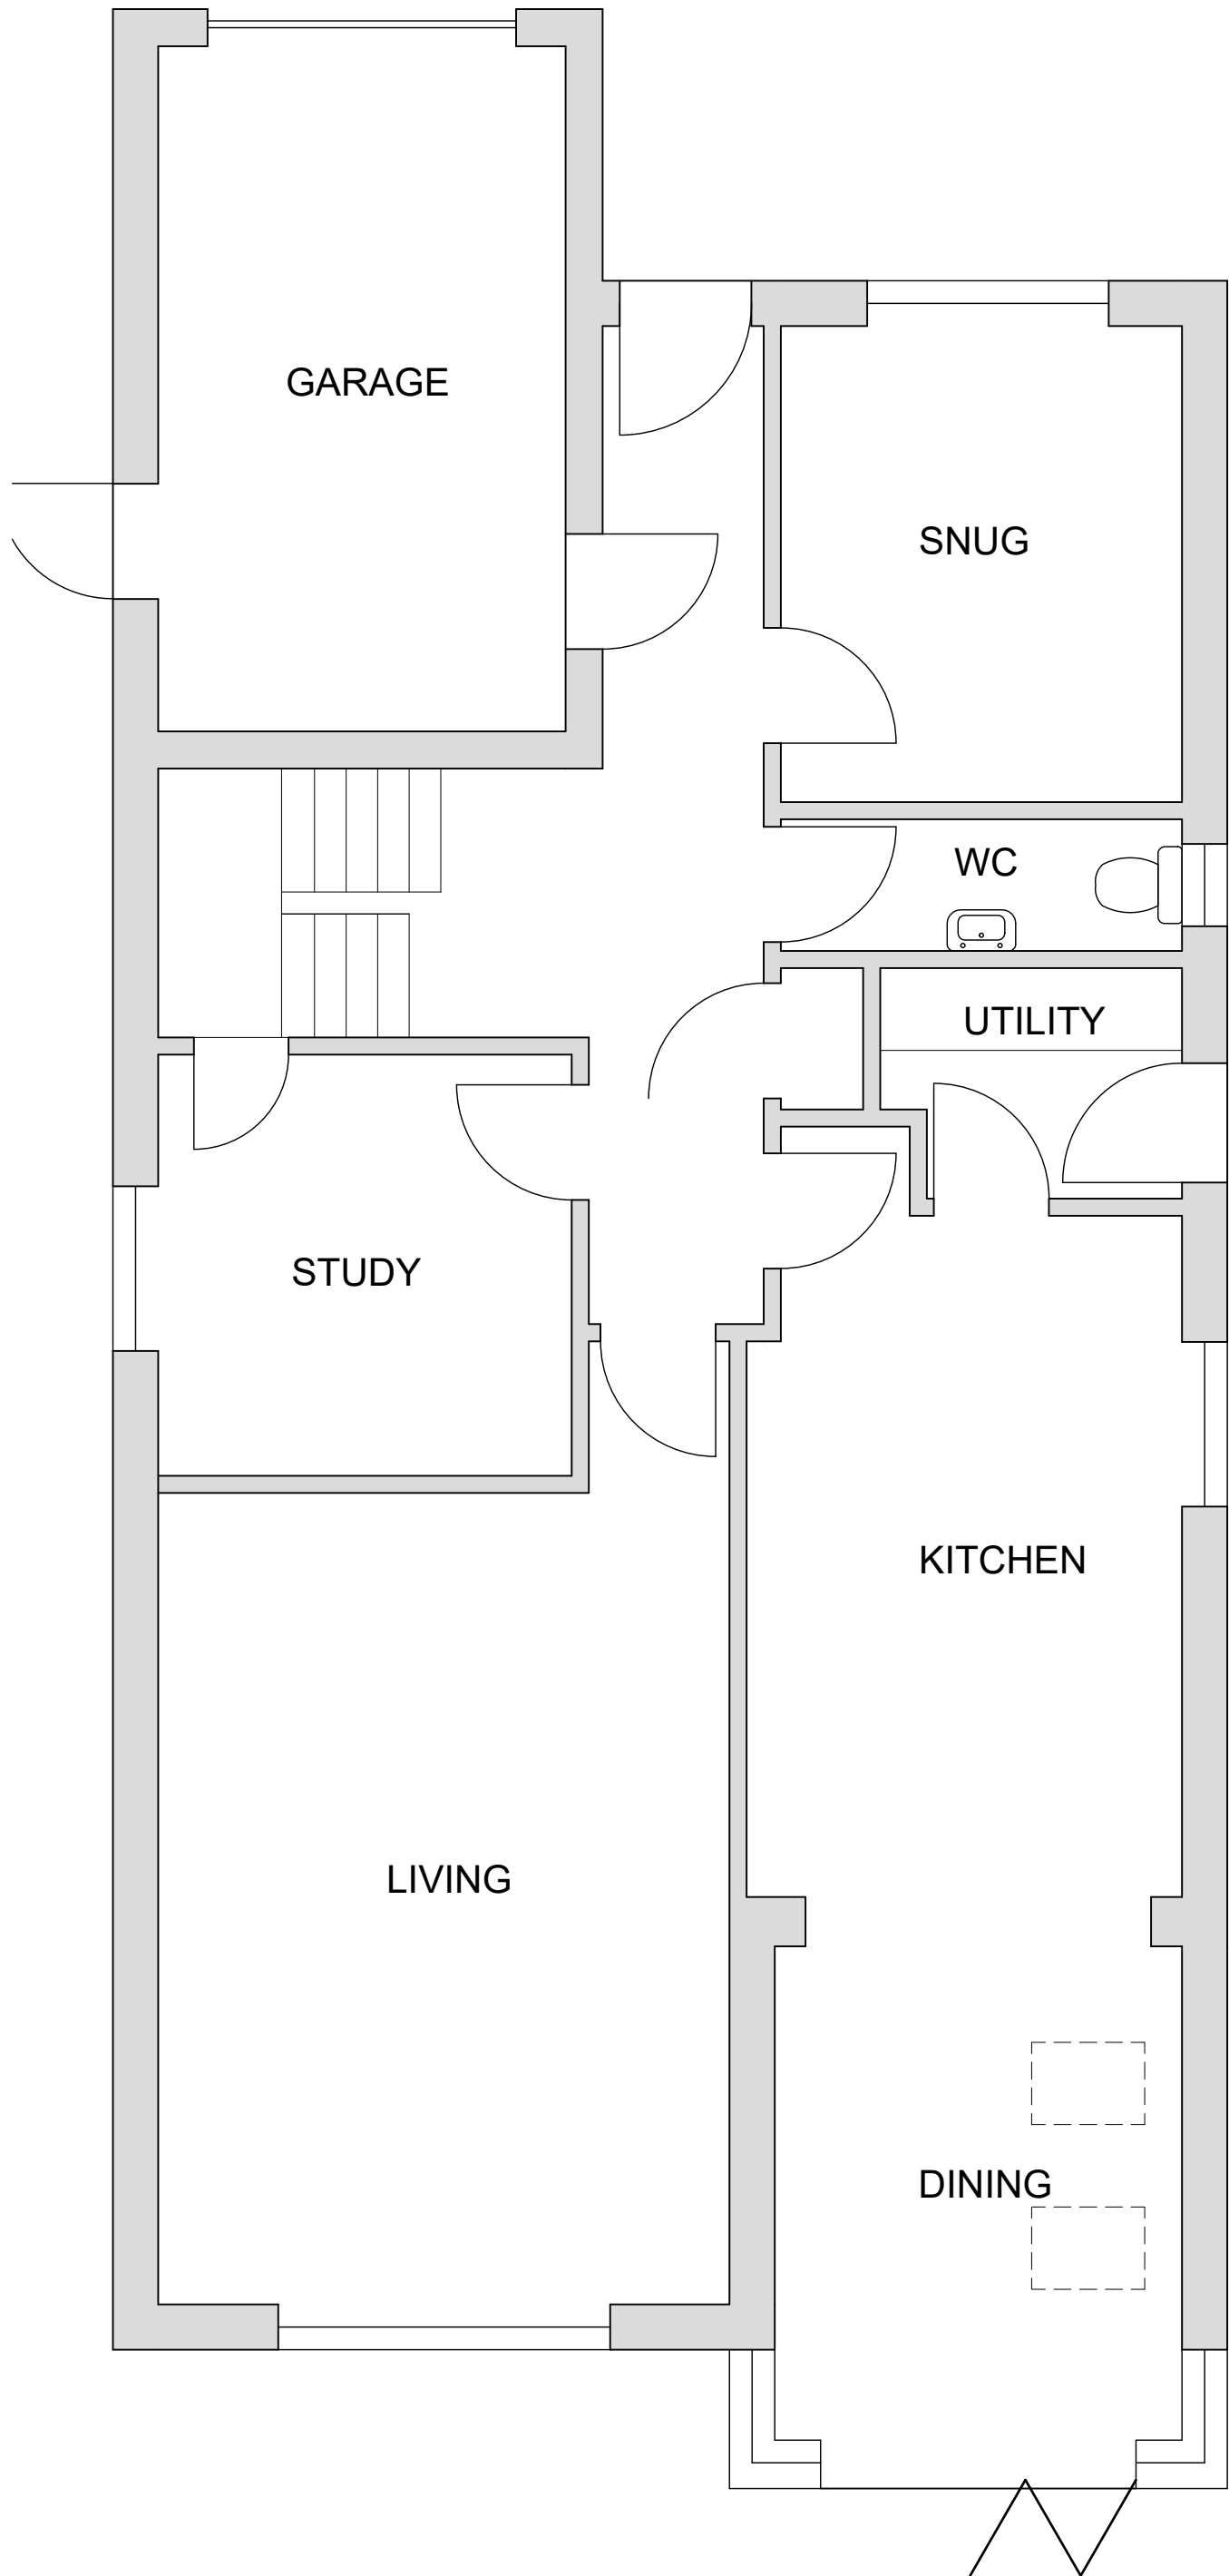


Proposed Ground Floor Plan
Scale: 1/50

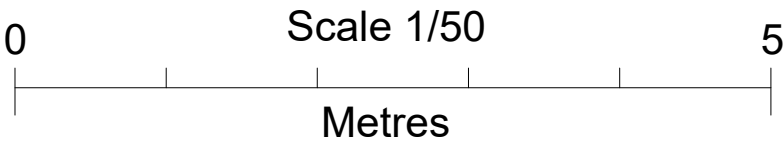

AREAS TO REMAIN
SHOWN SHADED

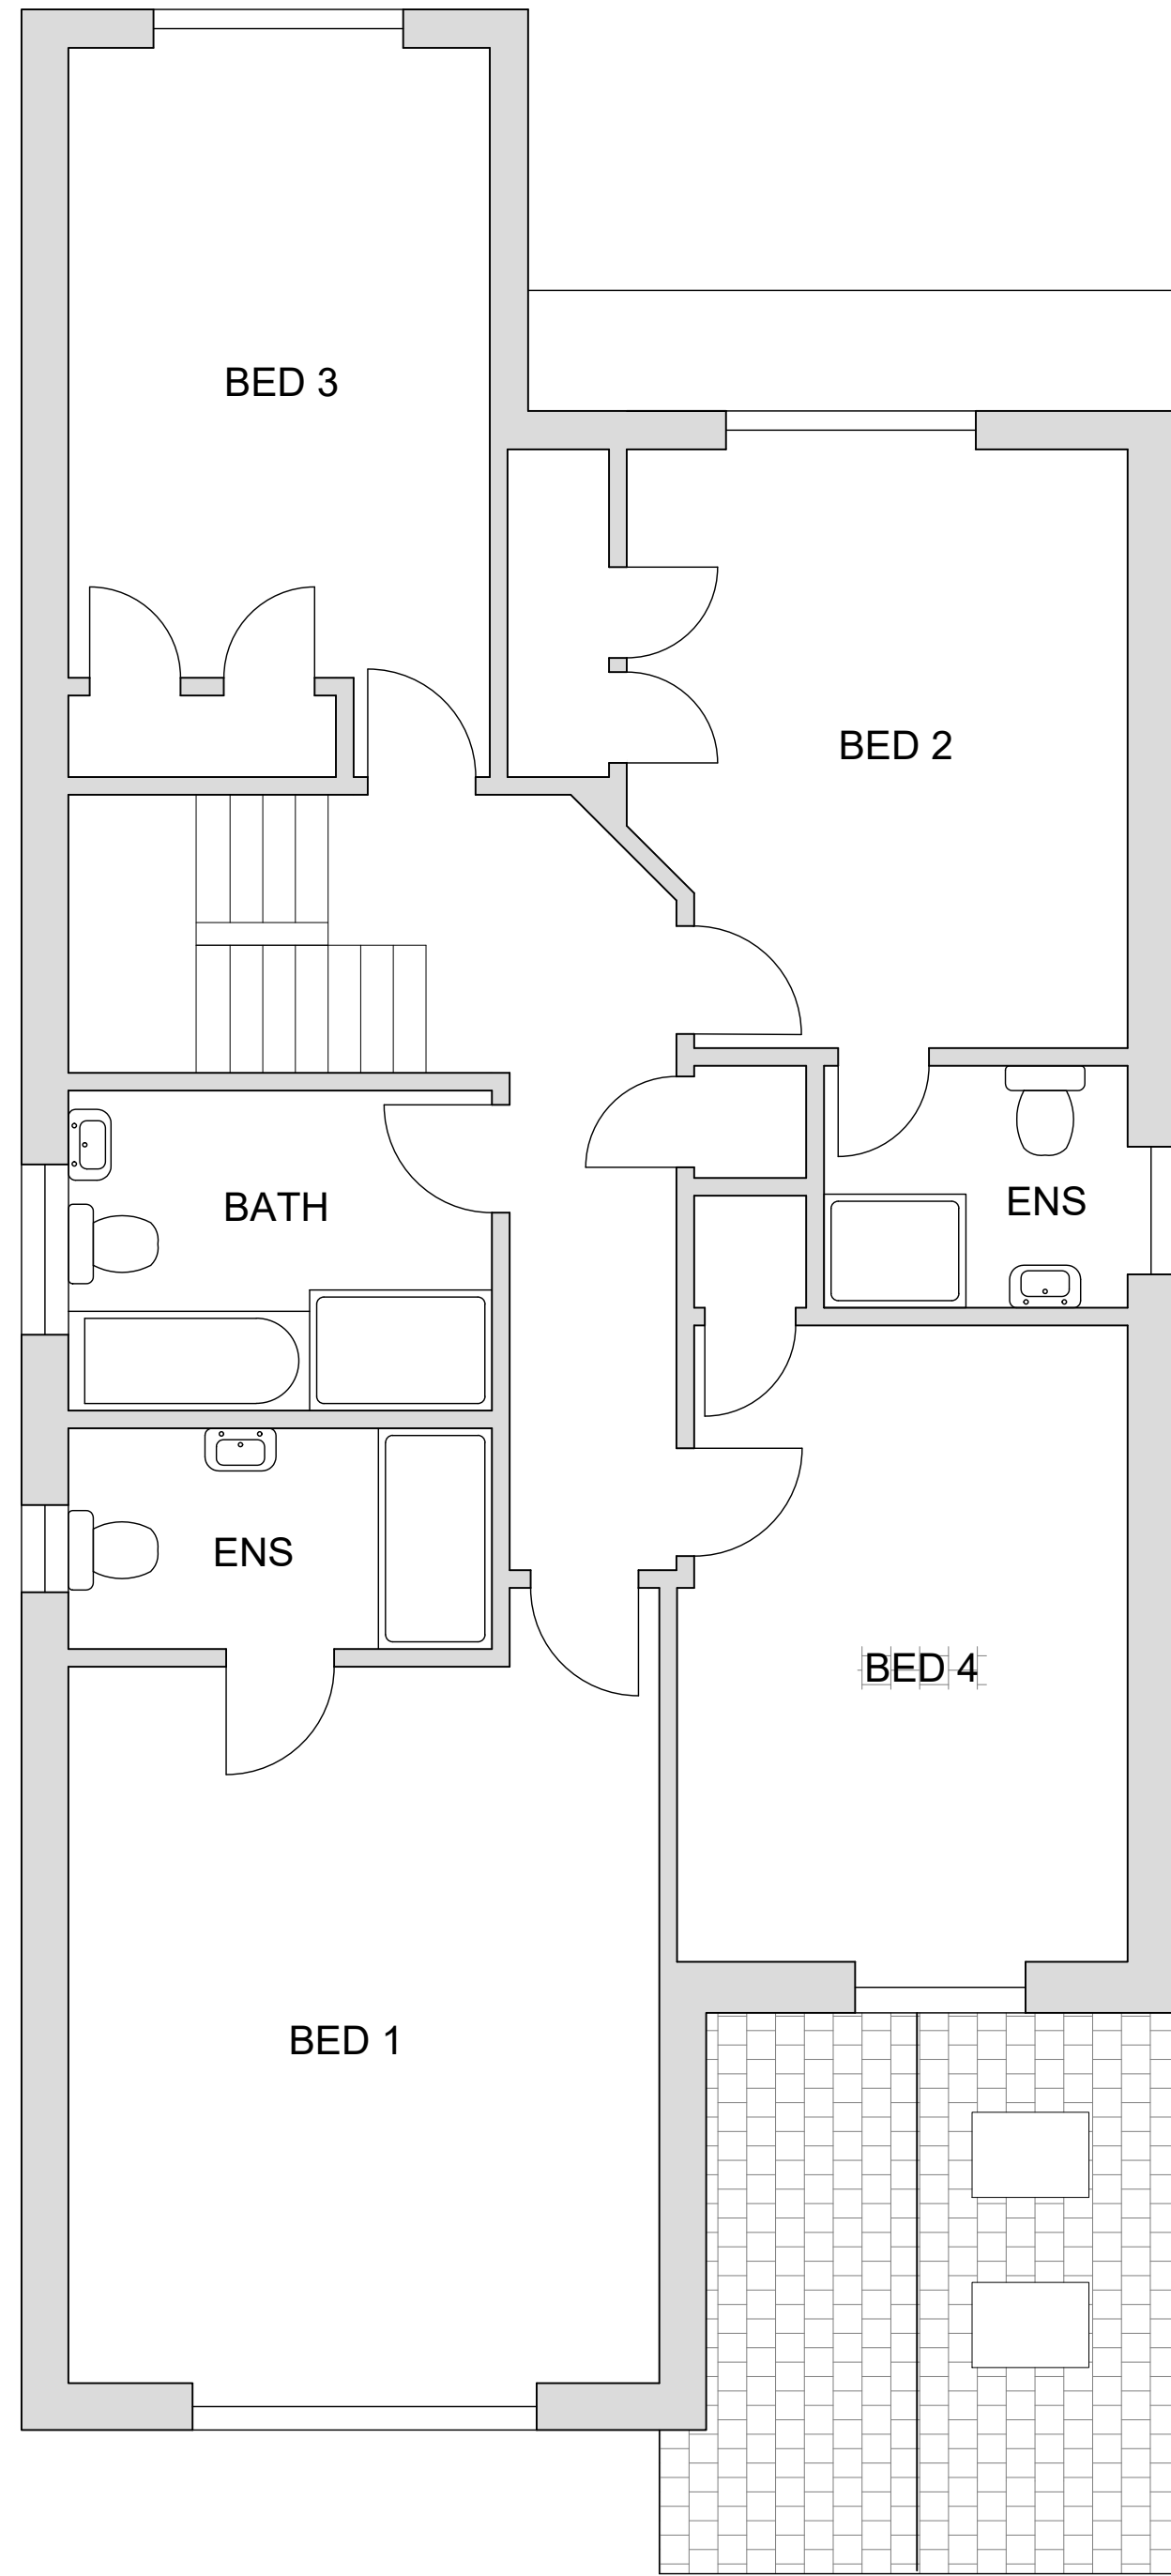

Proposed First Floor Plan
Scale: 1/50

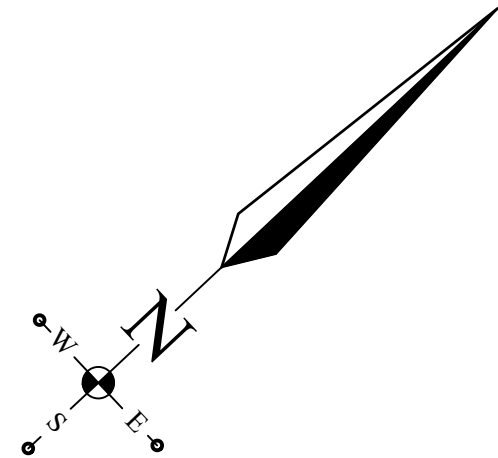

rev:	date:	description:
LASCELLES DESIGN architectural design, planning and building regs Blackmoor Wood, Ascot, Berkshire, SL5 8EN 01344 566 397 bill@lascelles-design.co.uk www.lascelles-design.co.uk		
title Proposed Floor Plans and Elevations Lawful Development Certificate		
for: Mr. & Mrs. Hearn		
at: 20 Sadlers Lane, Winnersh, Wokingham, RG42 5AJ		
proposed: Tiled gabled roof with two skylights to replace existing glazed hipped conservatory roof plus alteration to fenestration on existing two storey detached dwelling		
drawn: WRL	date: June 25	
scale: As Shown	job no. 2025-1484-PD	sheet: 4 of 4
		rev: A