


- Notes**
1. THIS DRAWING IS COPYRIGHT & MUST NOT BE DISCLOSED TO THIRD PARTIES WITHOUT OUR PERMISSION.
 2. SCALED DIMENSIONS ARE NOT TO BE USED FOR CONSTRUCTION.

THESE WALL DESIGNS ARE NOT
SUITABLE FOR USE AS
VEHICLE/HIGHWAY RETAINING
STRUCTURES.

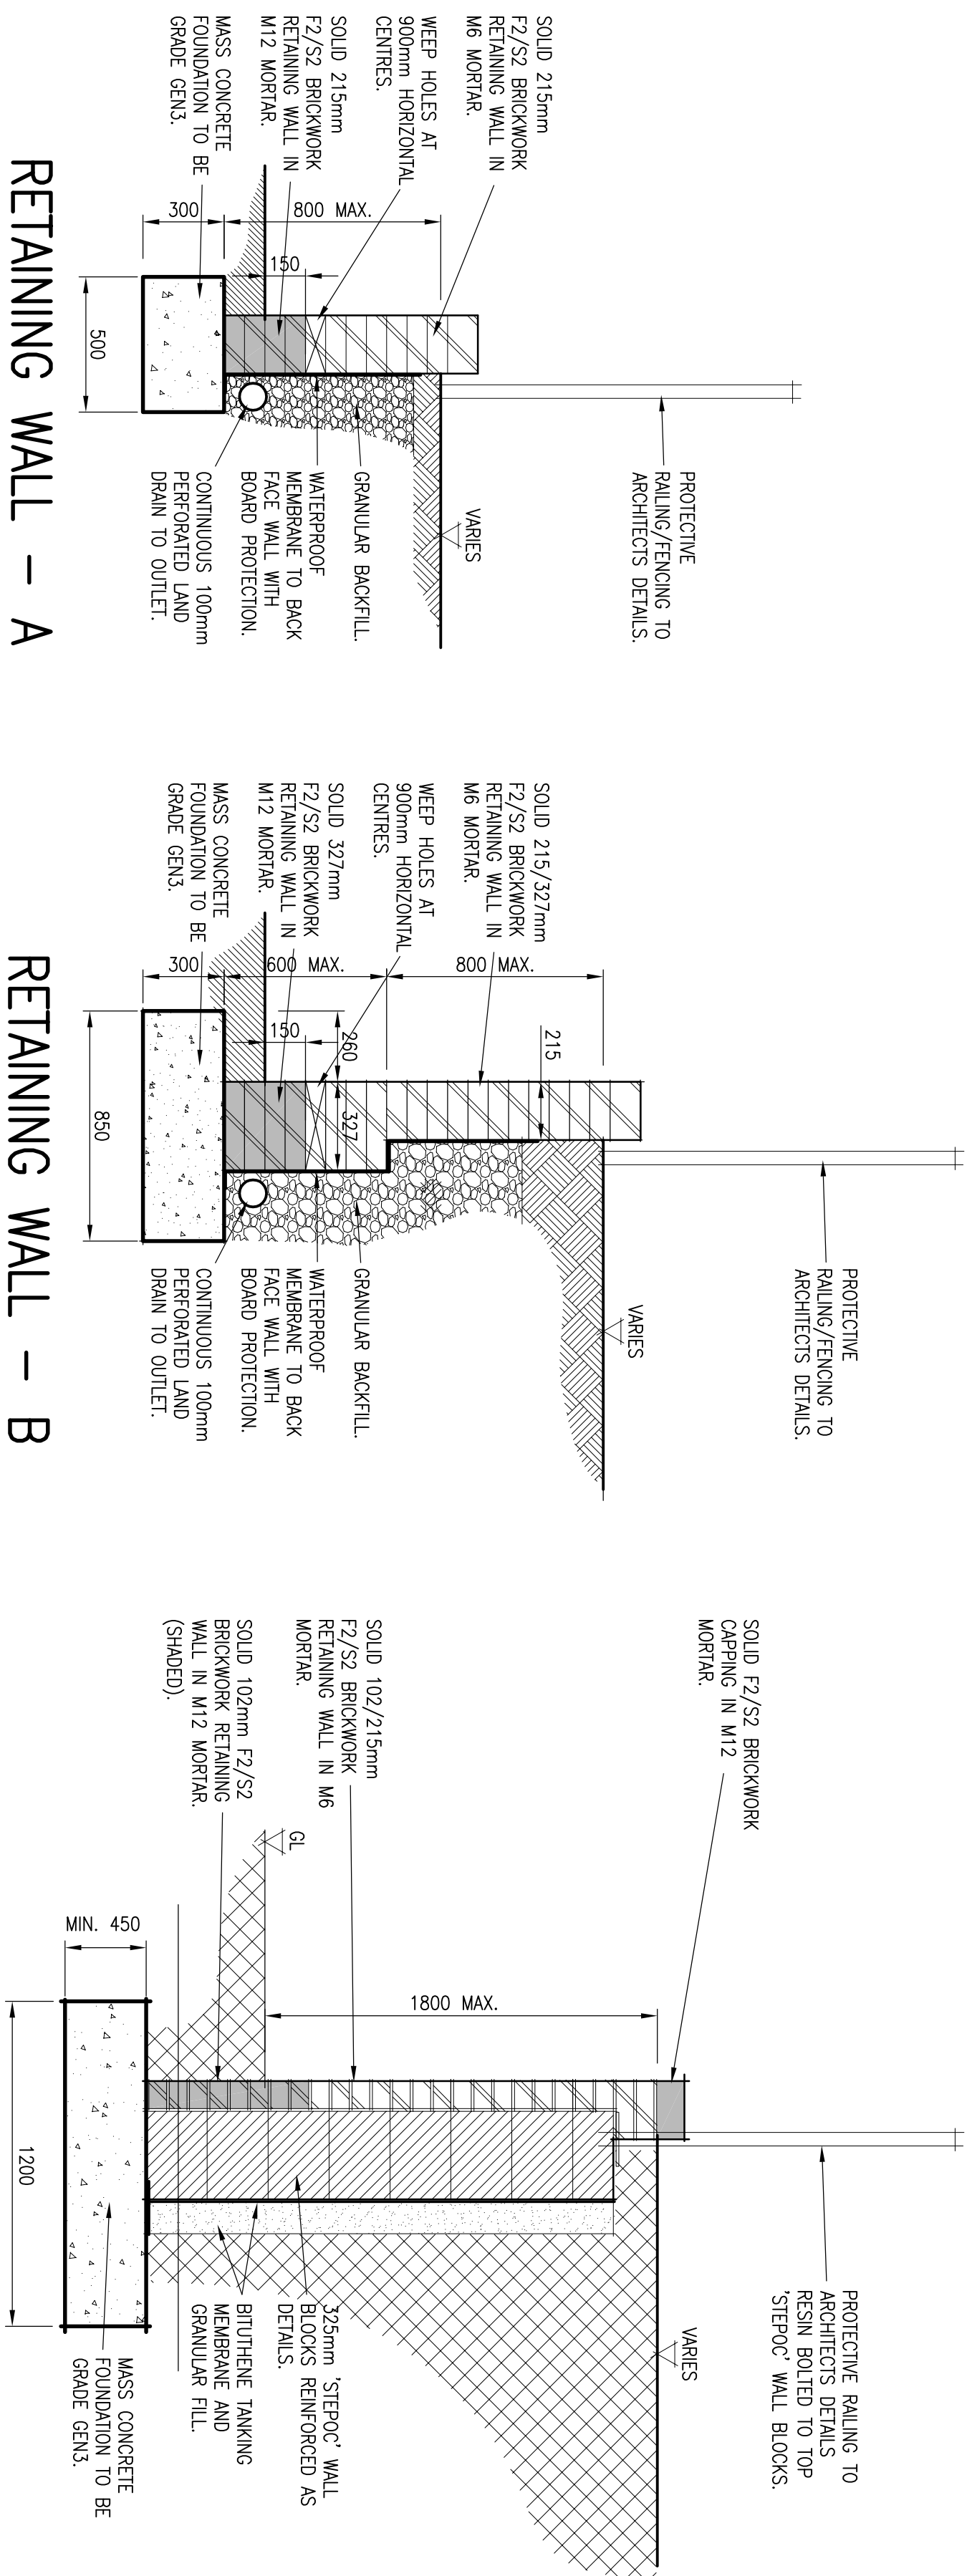

RETAINING WALL – A SOLID BRICKWORK


(SCALE 1:20)
RETAINING WALL DETAILED IN ACCORDANCE
WITH BRE GOOD BUILDING GUIDE GBG27.

RETAINING WALL – B SOLID BRICKWORK

(SCALE 1:20)
RETAINING WALL DETAILED IN ACCORDANCE
WITH BRE GOOD BUILDING GUIDE GBG27.


RETAINING WALL - C WITH HANDRAIL

(3) SHALL 1.20)
RETAINING WALL DETAILED IN ACCORDANCE
WITH BRE GOOD BUILDING GUIDE GBG27.
FACE BRICKWORK TO ARCHITECTS SPEC.

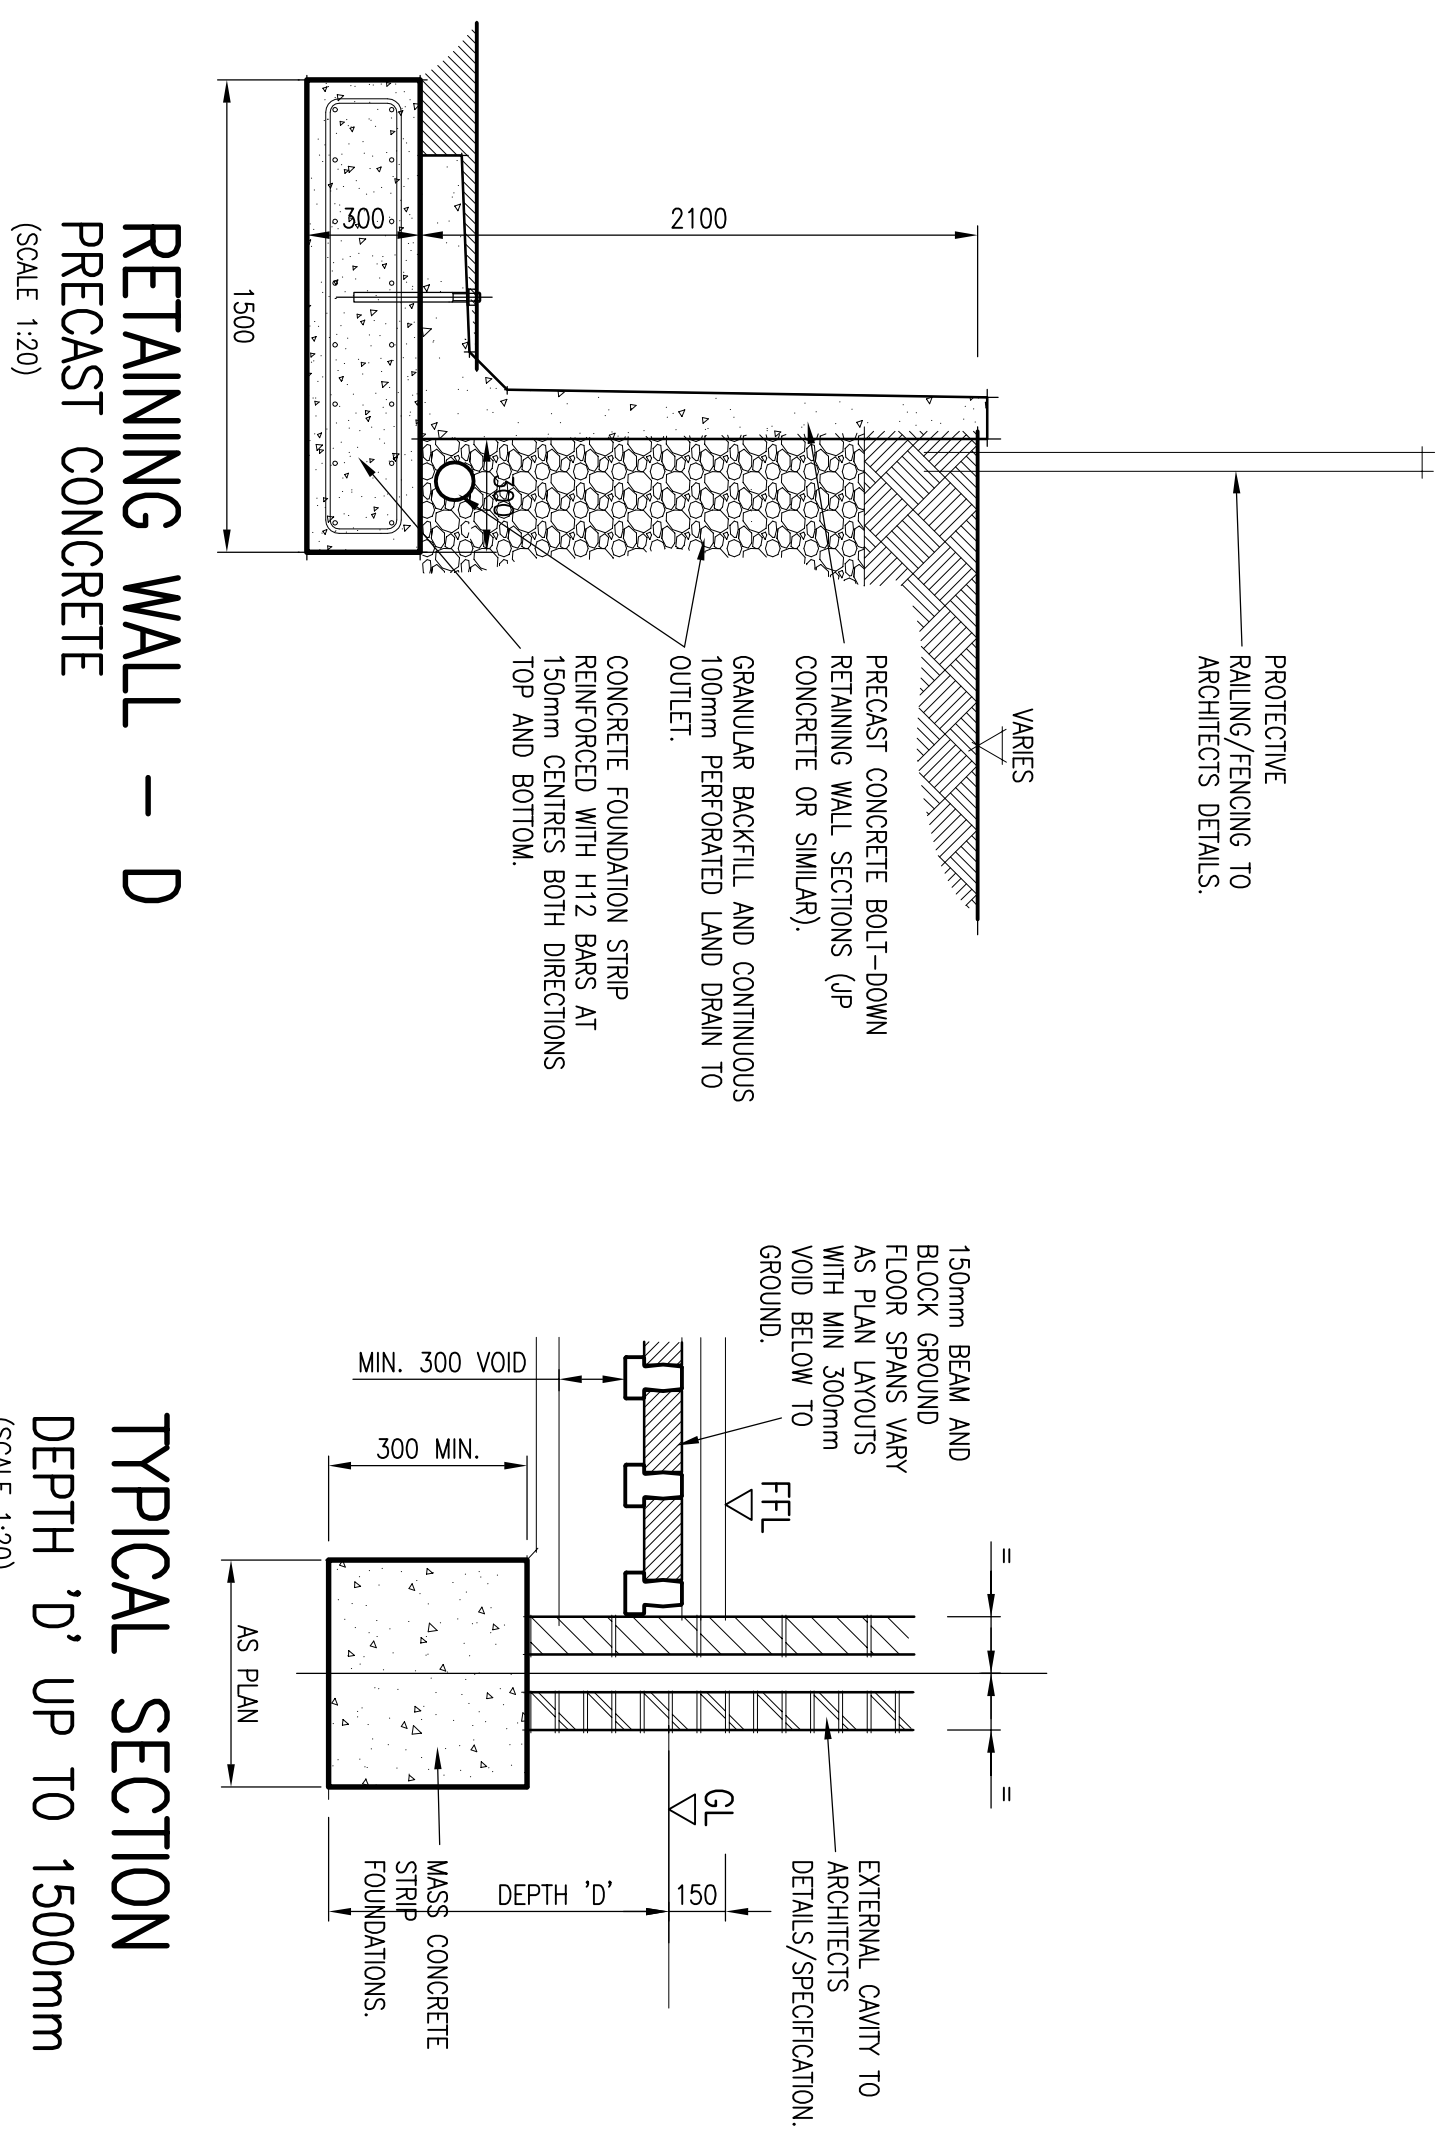


RETAINING WALL – D PRECAST CONCRETE

(SCALE 1:20)

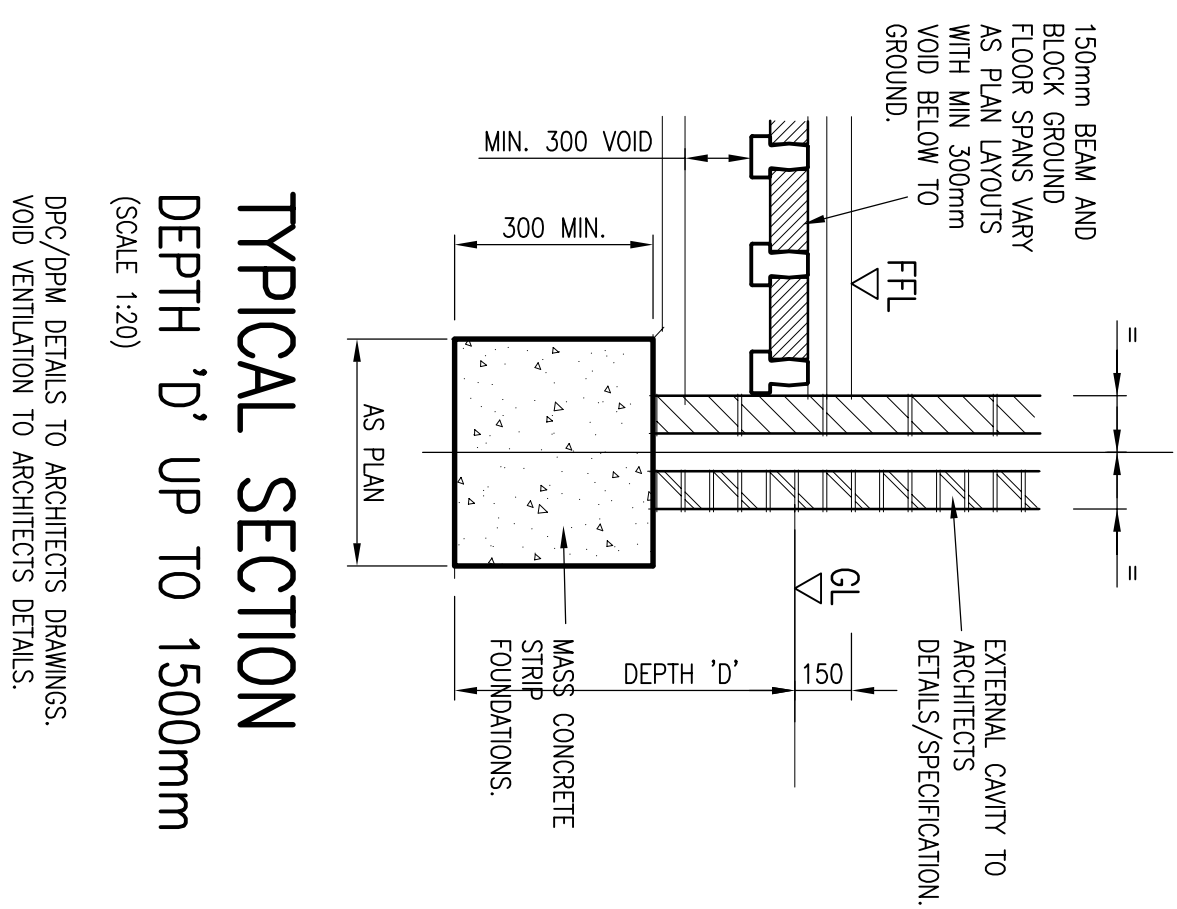

TYPICAL SECTION
DEPTH 'D' UP TO 1500mm

(SCALE 1:20)

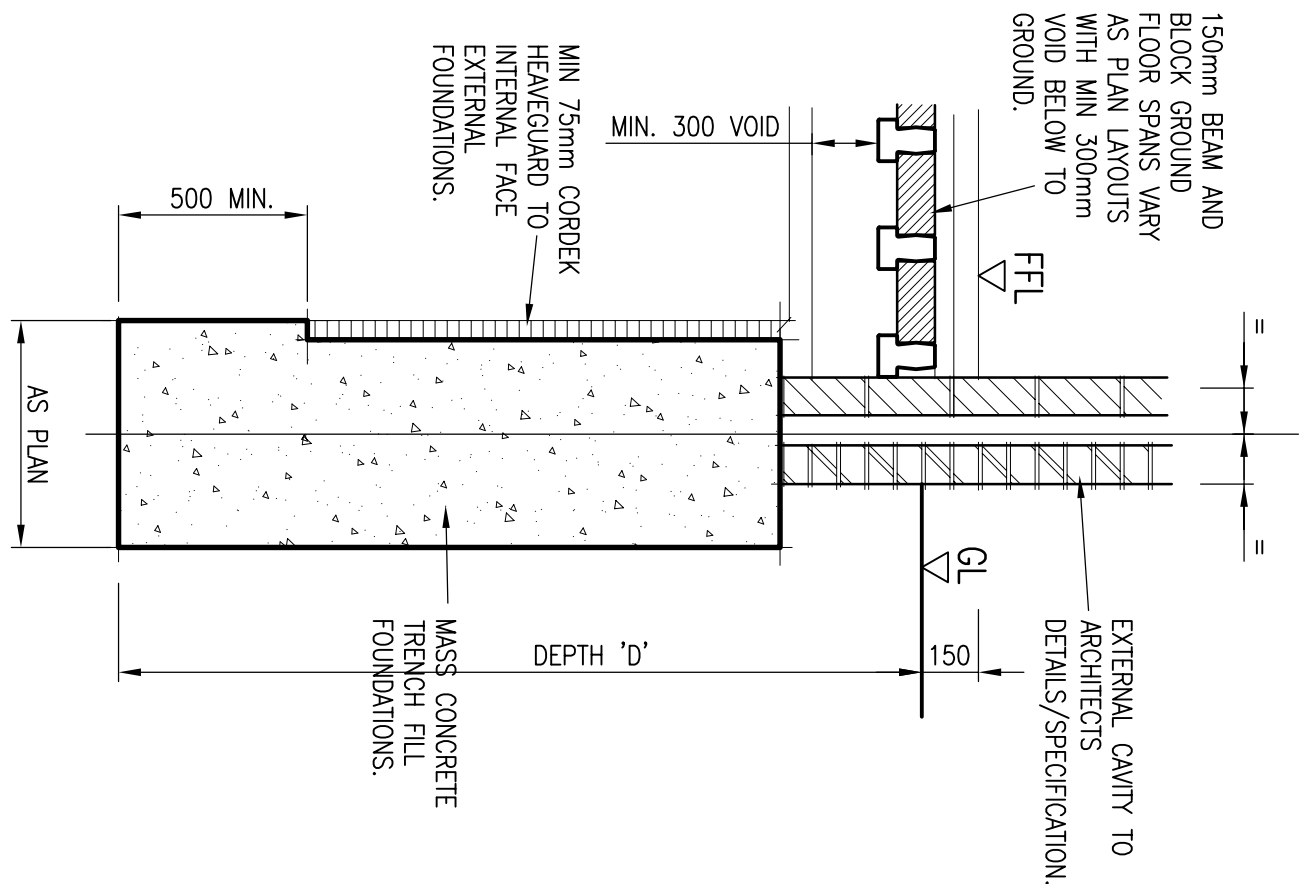


TYPICAL SECTION

FOR REQUIRED DEPTH 'D' FOR TREES GREATER THAN 1500mm

(SCALE 1:20)

DPC/DPM DETAILS TO ARCHITECTS DRAWINGS.
VOID VENTILATION TO ARCHITECTS DETAILS.

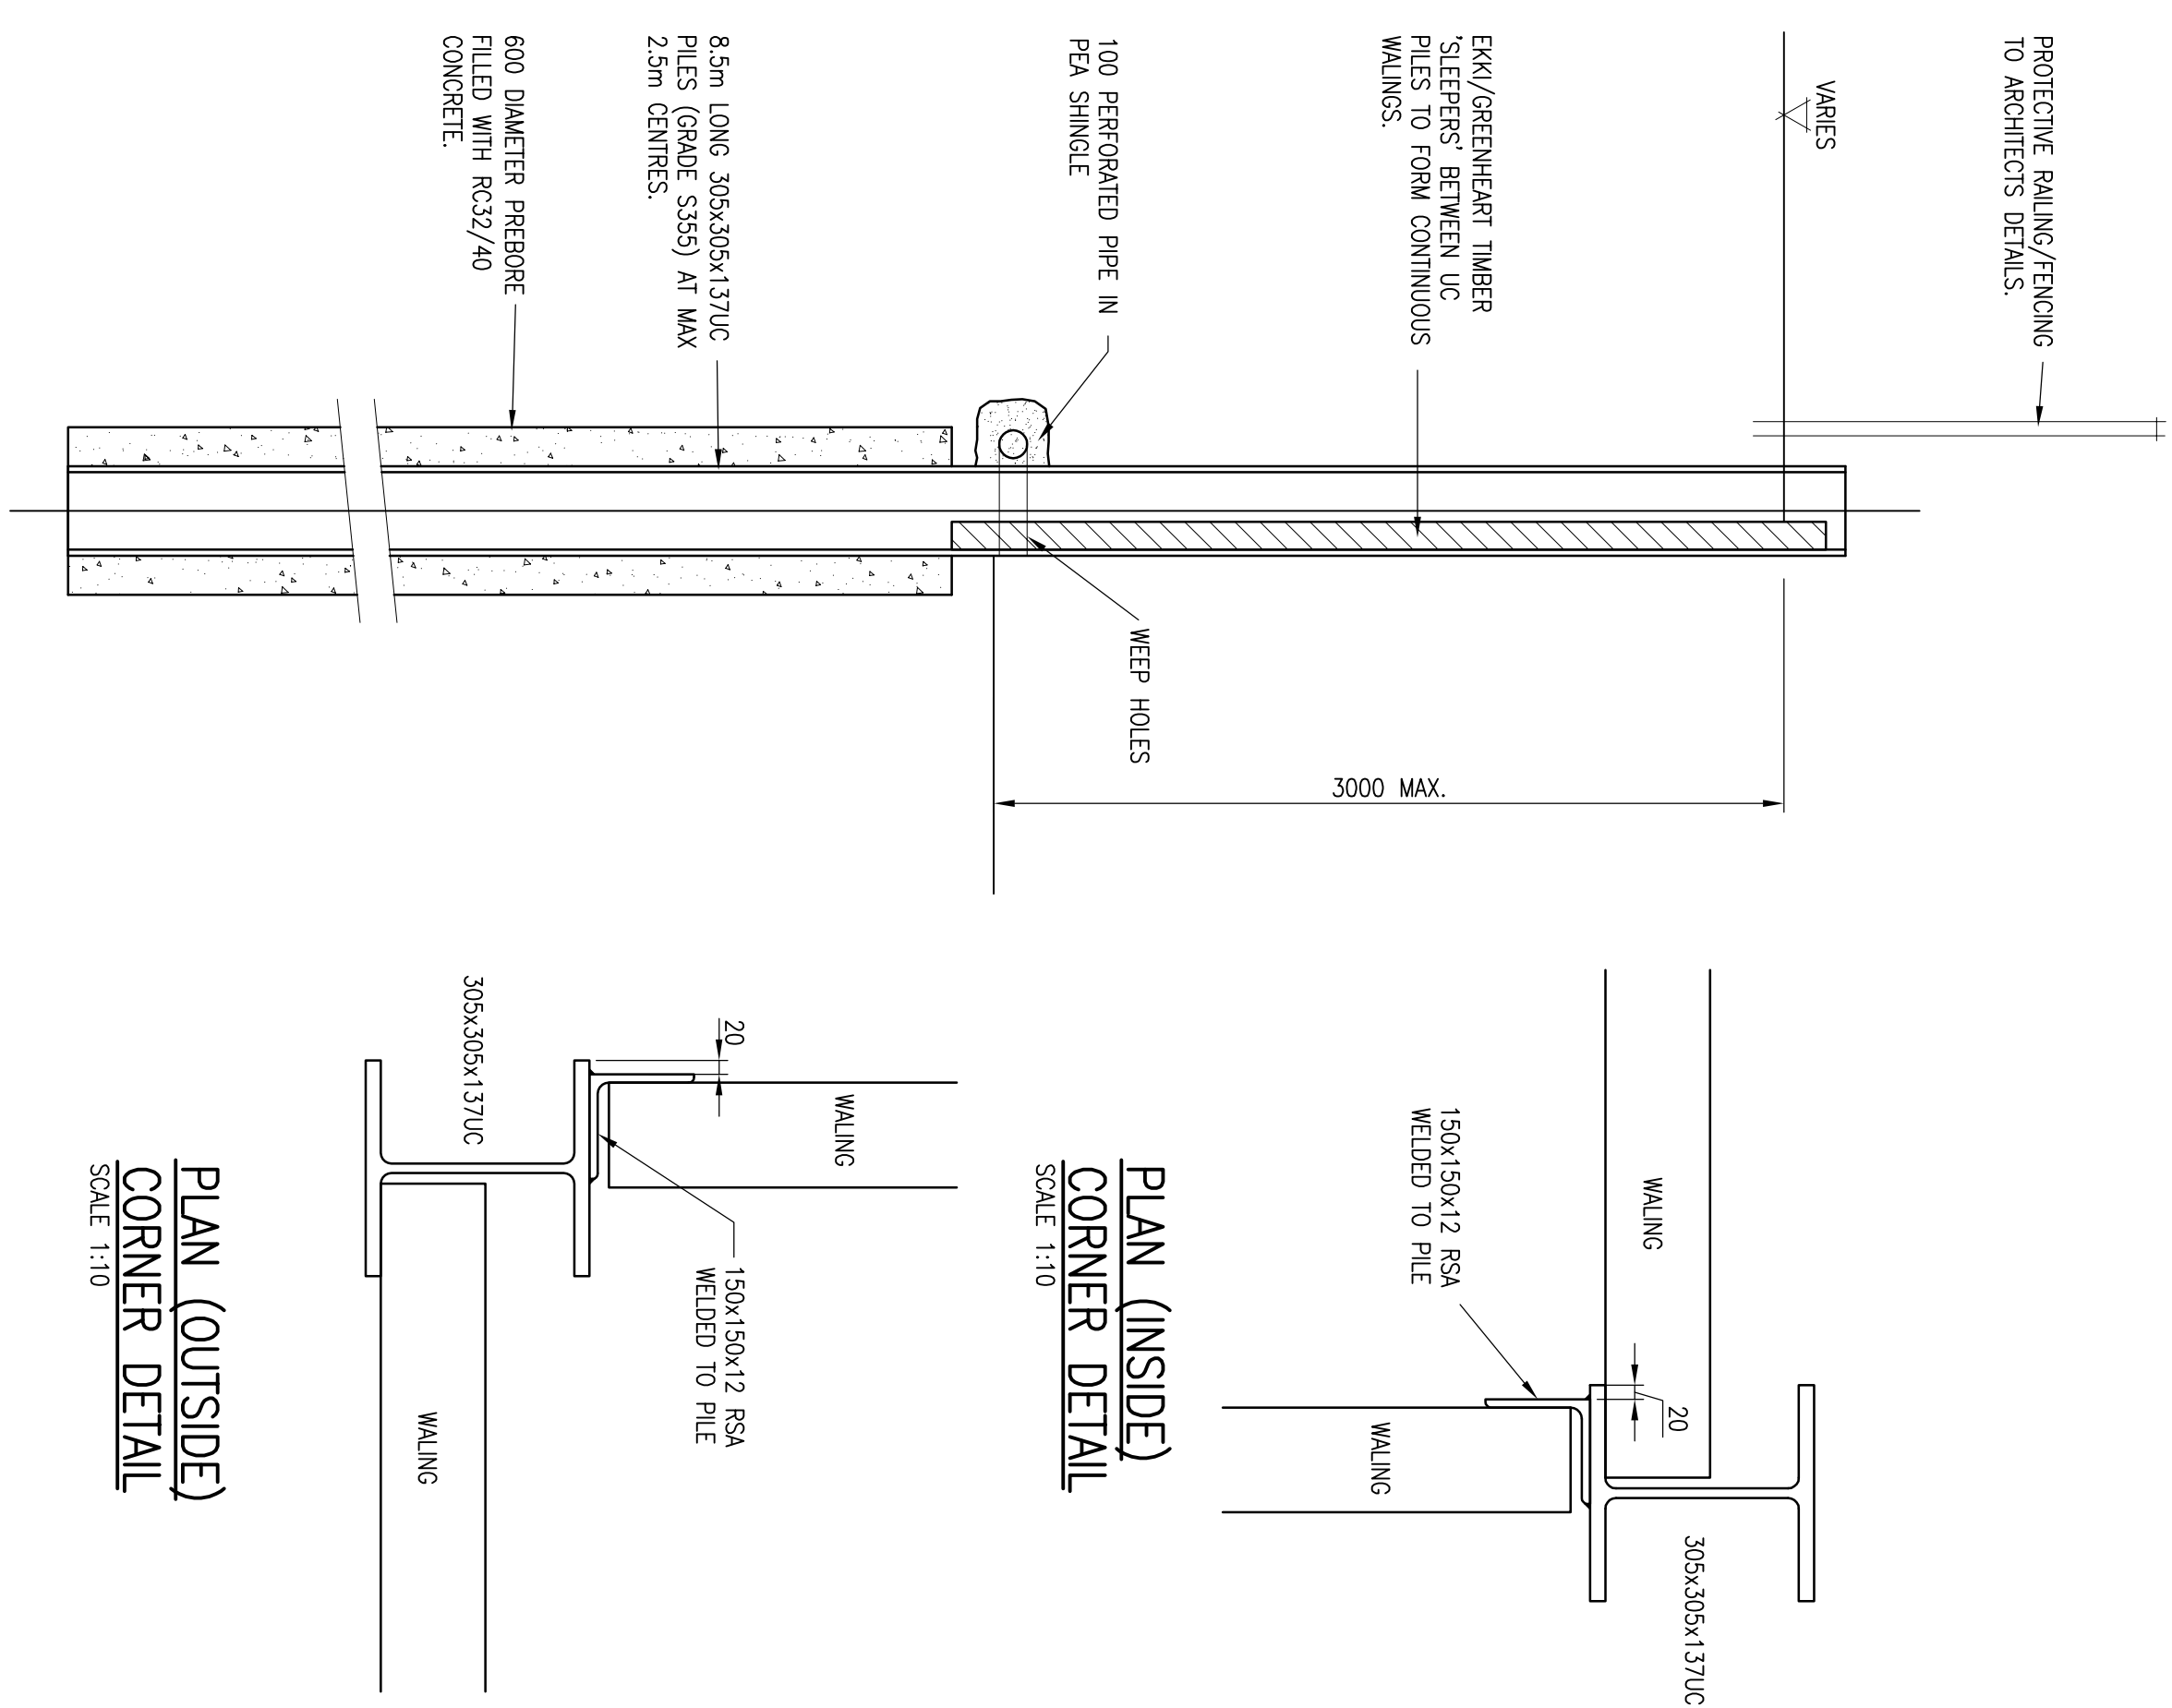

PLAN (INSIDE)
CORNER DETAIL

SCALE 1:10

PLAN (OUTSIDE)
CORNER DETAIL

SCALE 1:10

PRELIMINARY - FOR
PRICING PURPOSES ONLY

RJWatkinson
Consulting Civil and Structural Engineers

12 High Street, Lyndhurst,
Hampshire SO43 7BD
t: 023 8028 3794
e: rjwptrs@rjwatkinson.co.uk
www.rjwatkinson.co.uk

no.	date	by	description
P3	15.06.26	MRP	KING POST WALL DETAIL UPDATED TO TIMBER SLEEPERS.
P2	11.06.26	MRP	KING POST WALL DETAIL ADDED.
P1	29.10.25	JFM	PRELIMINARY FOR INFORMATION

LAND WEST OF
KINGFISHER GROVE
READING

TYPICAL RETAINING WALL SECTION AND DETAILS

Drawn	Date	Scale	Size
JFM	OCT '25	AS SHOWN	A1

Drawing No. _____ Revision _____

F3564-01

Original A1 scale of drawing (mm)

100