



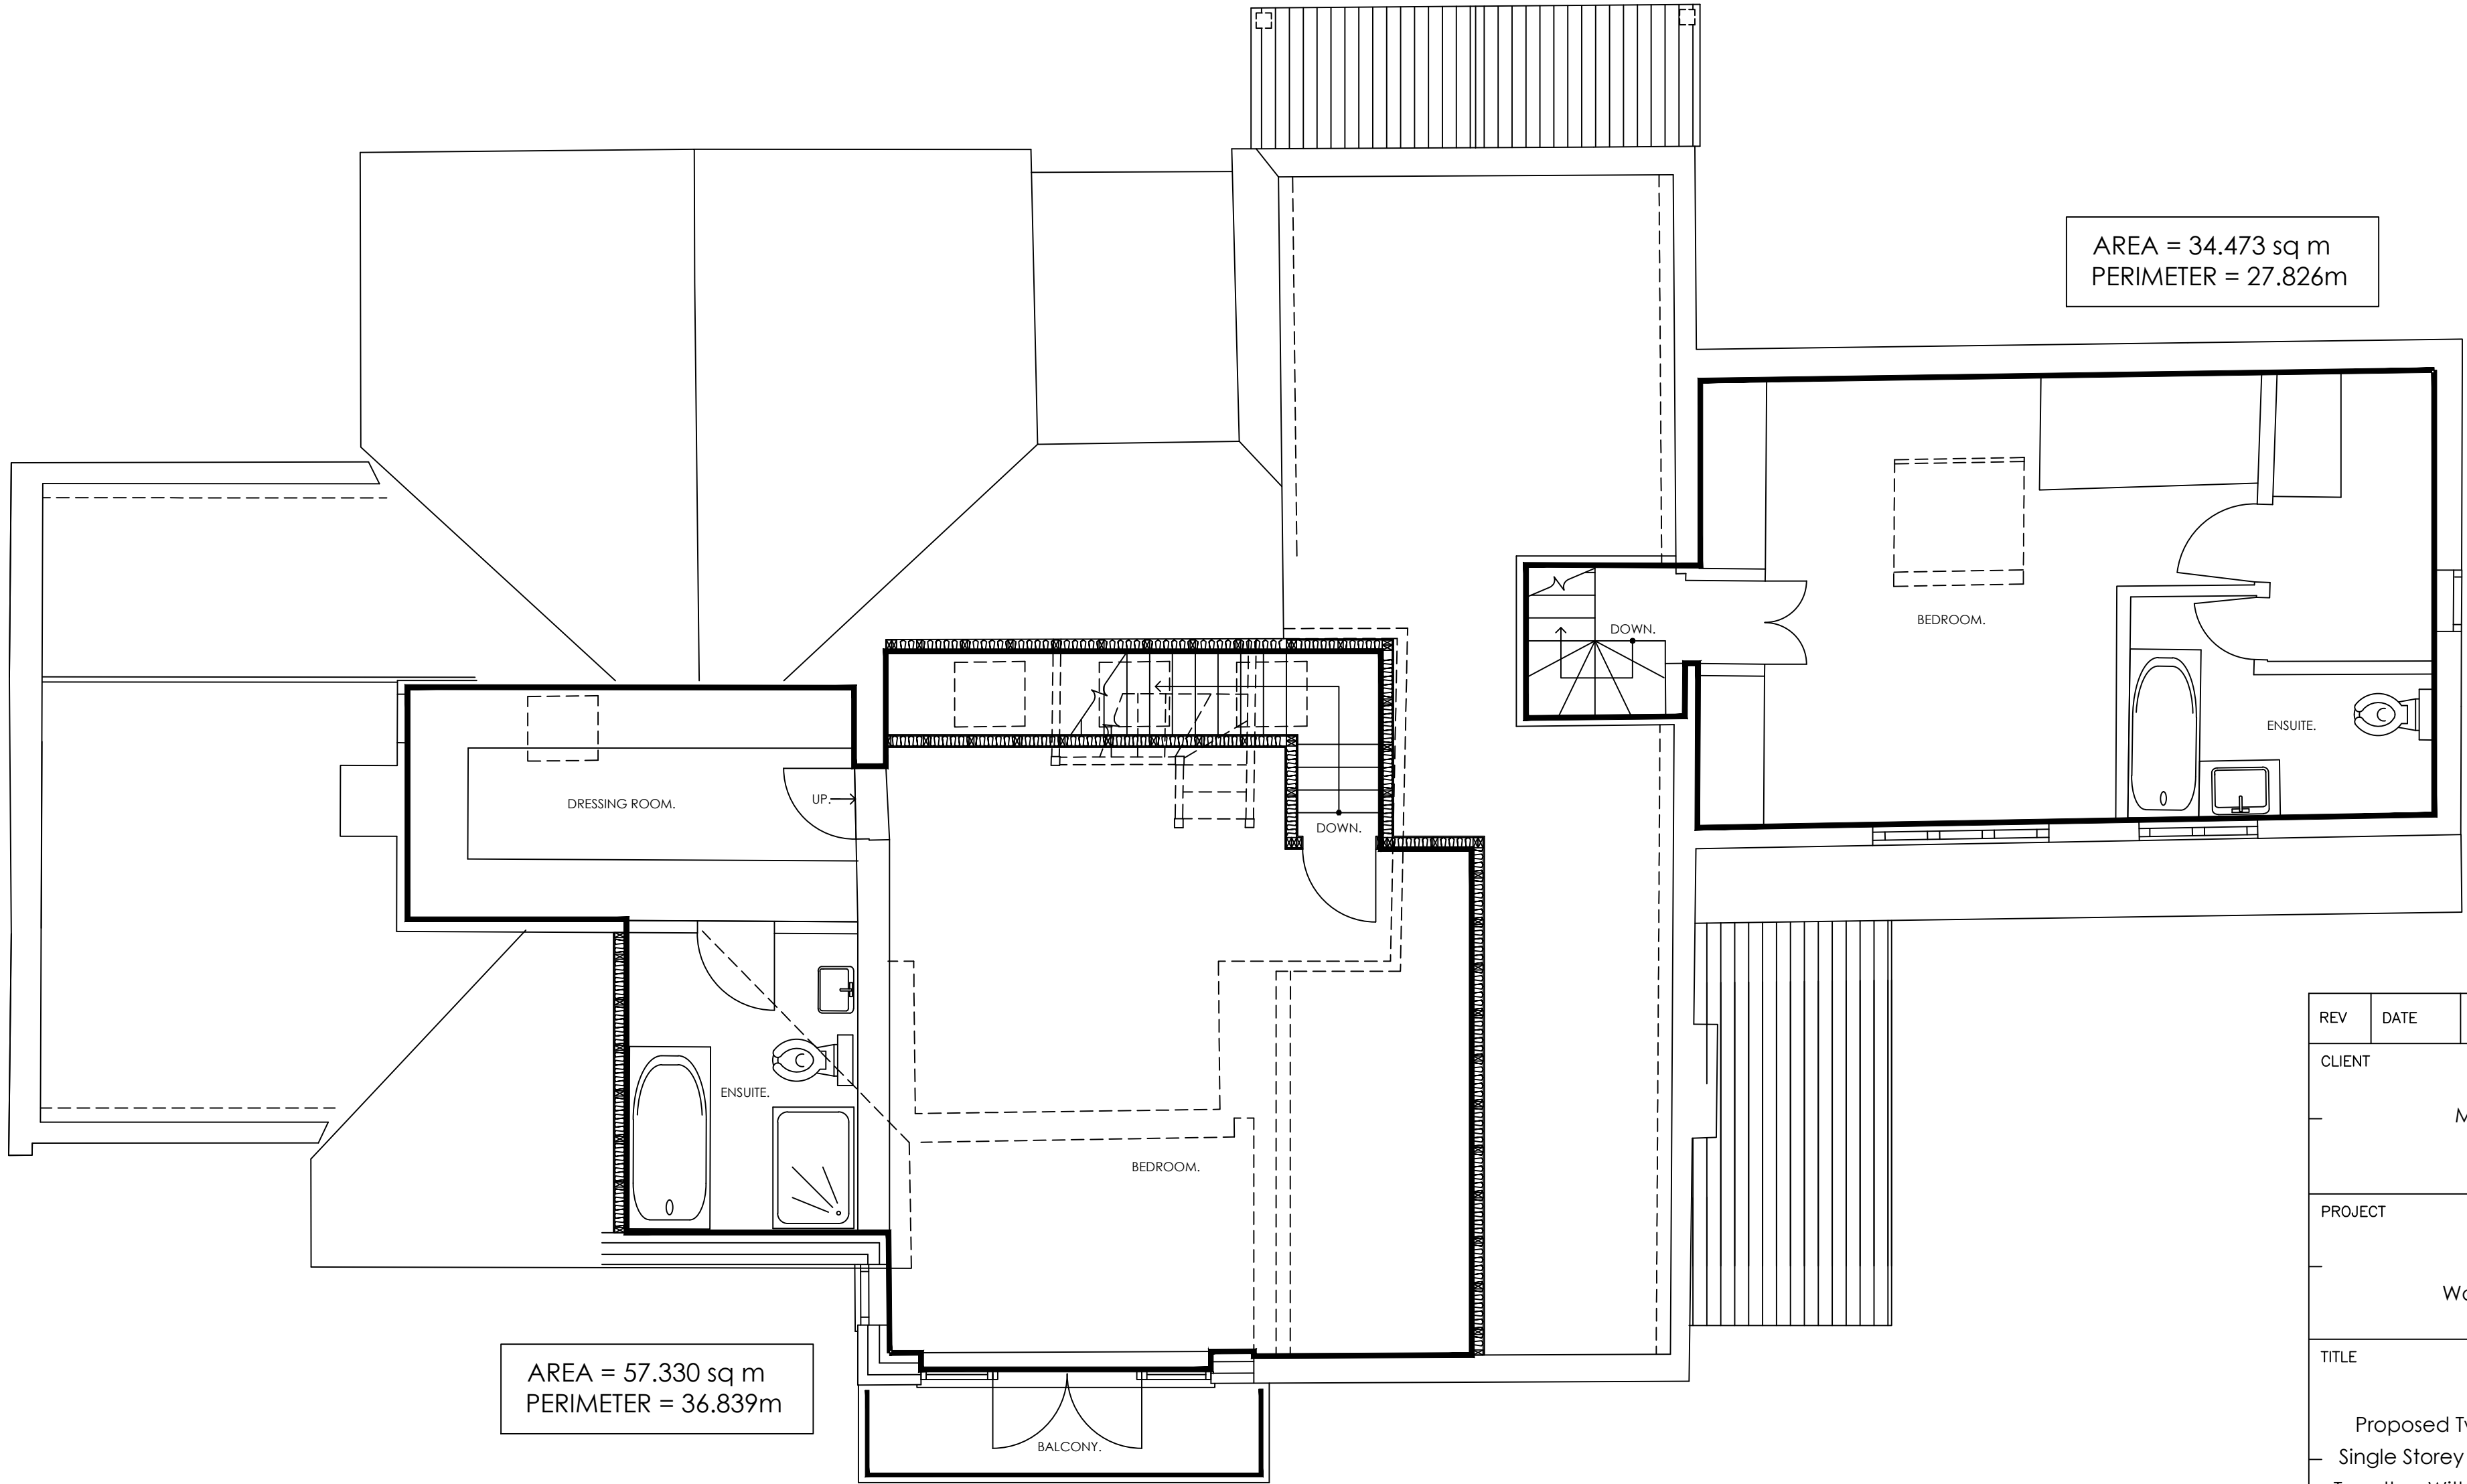

PROPOSED FIRST FLOOR PLAN.

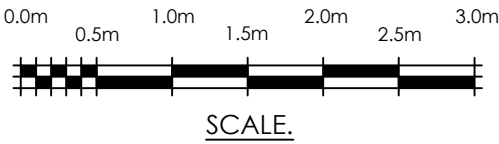

REV	DATE	REVISION
CLIENT		
Mr & Mrs Pearson.		
PROJECT		
The Coppers, Penny Lane, Wargrave, Berkshire.		
TITLE		
Proposed Two Storey Rear Extens Single Storey Integral Pool / Gym B Together With Detached Annexe B		
 Wargrave Design Consultancy The Old Pump House - Wargrave - Berks 0118 940 1678 - info@wargravedesign.com www.wargravedesign.com		
DRAWN		SCALE
G.D.G.		
DATE		1:50 @
July 2026		
DRAWING No.		REV.
1802 - 1004		