



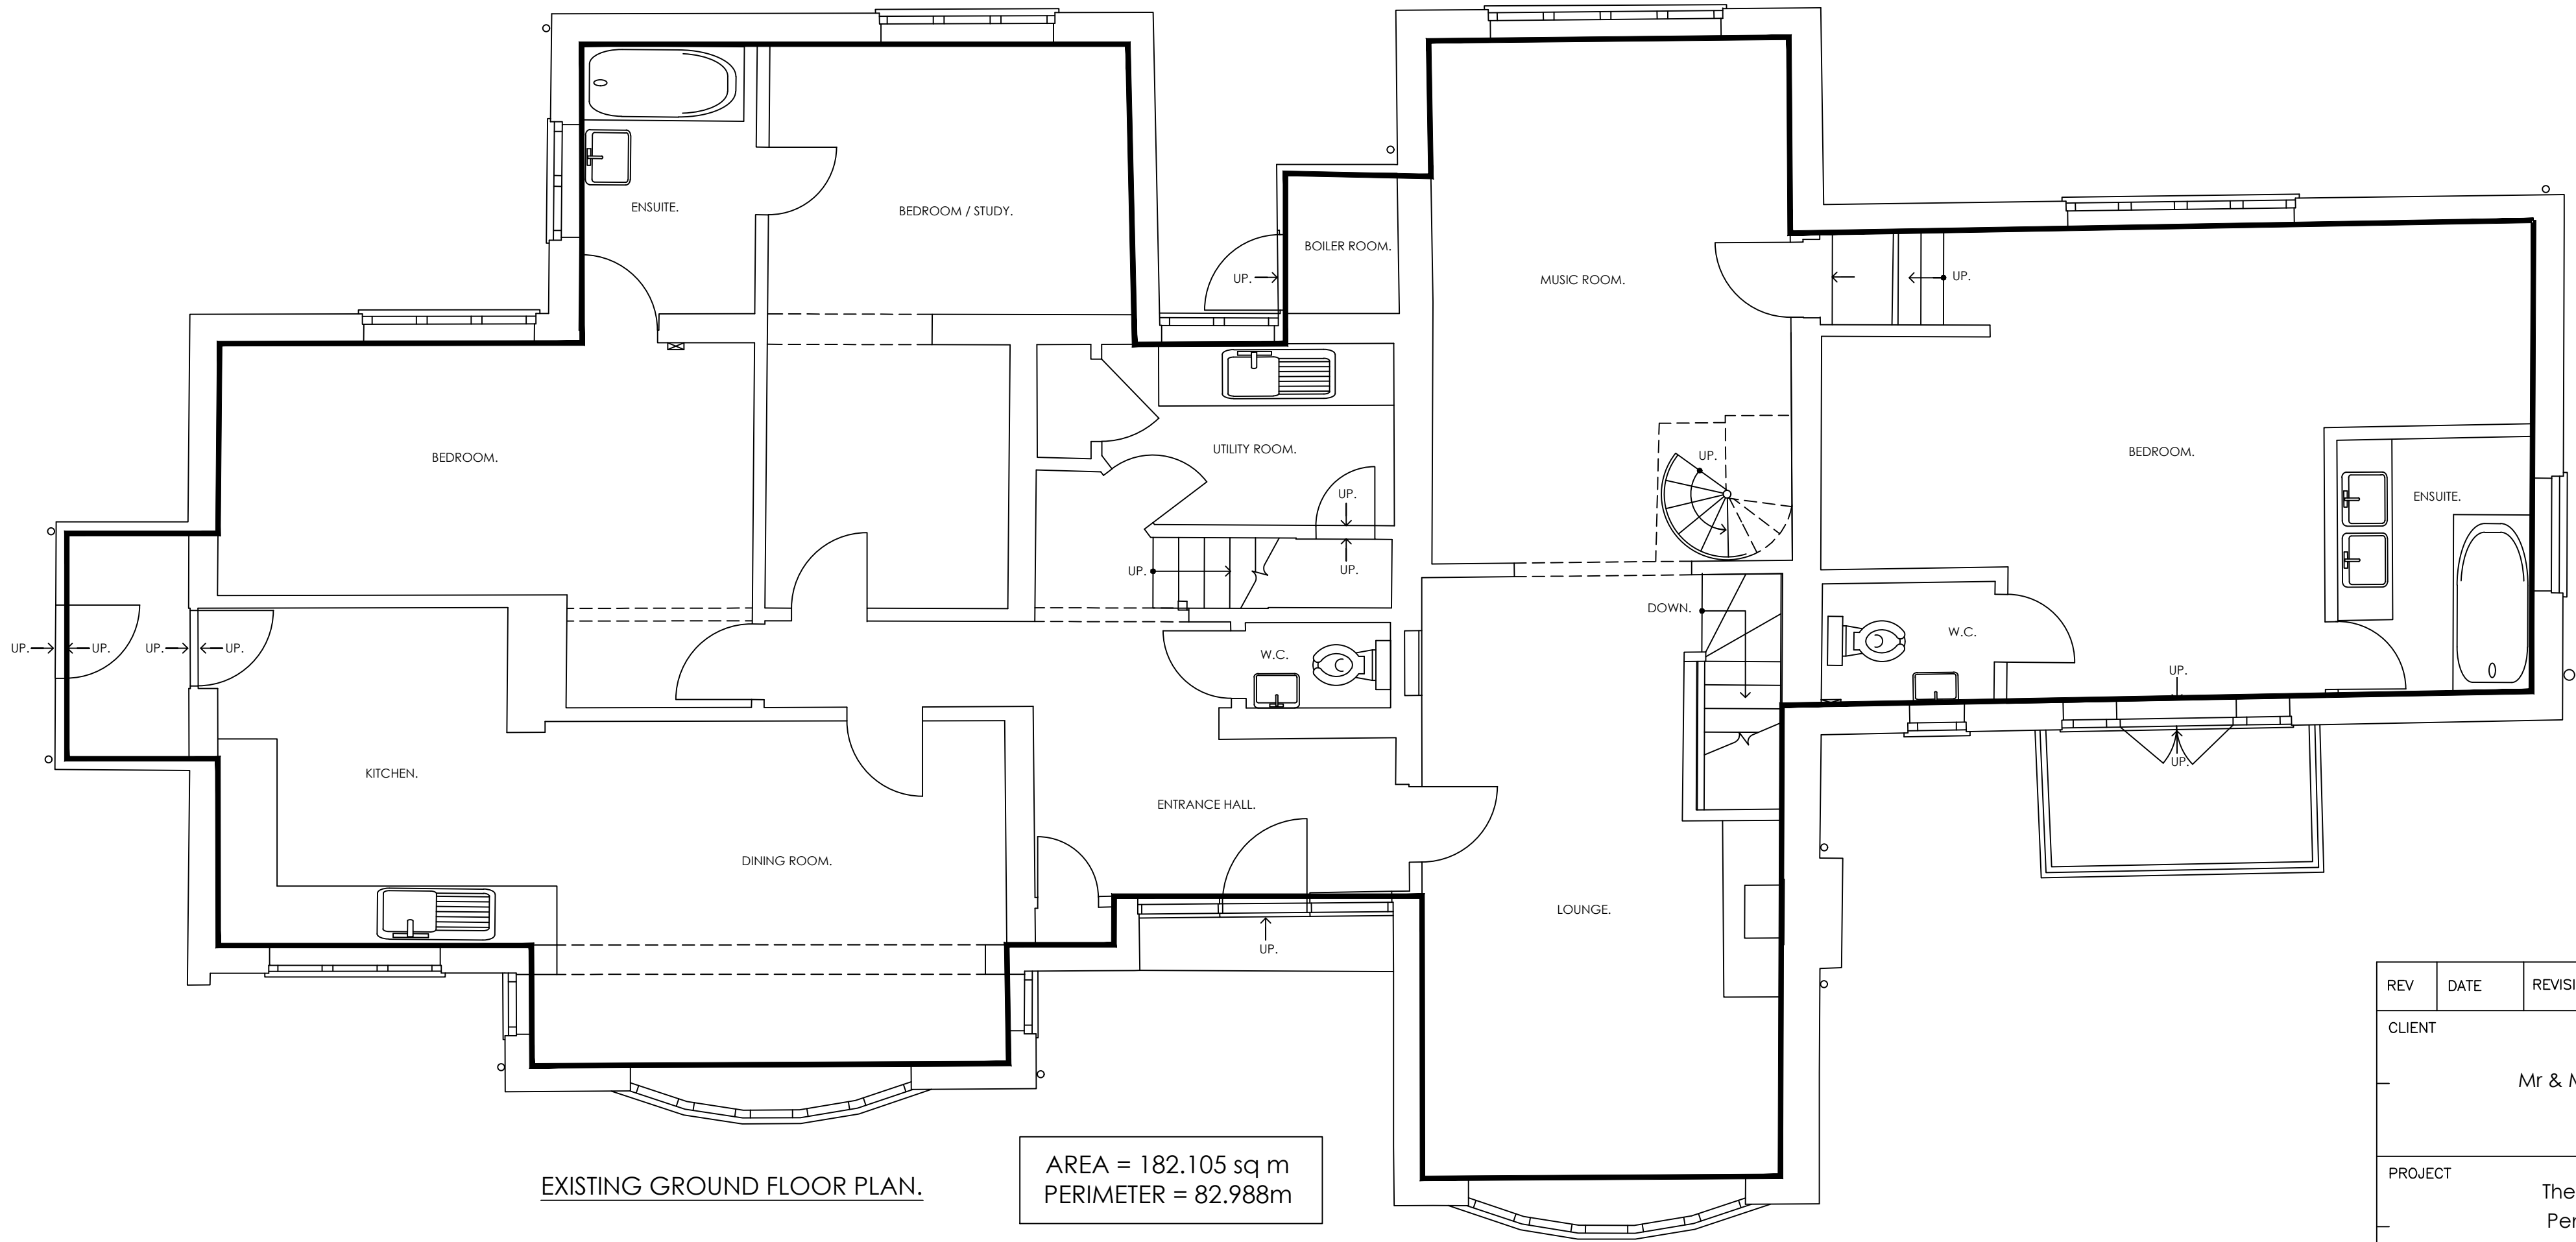


EXISTING GROUND FLOOR PLAN.

AREA = 182.105 sq m
PERIMETER = 82.988m

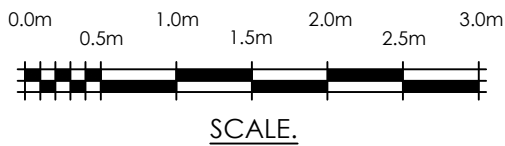

SCALE.

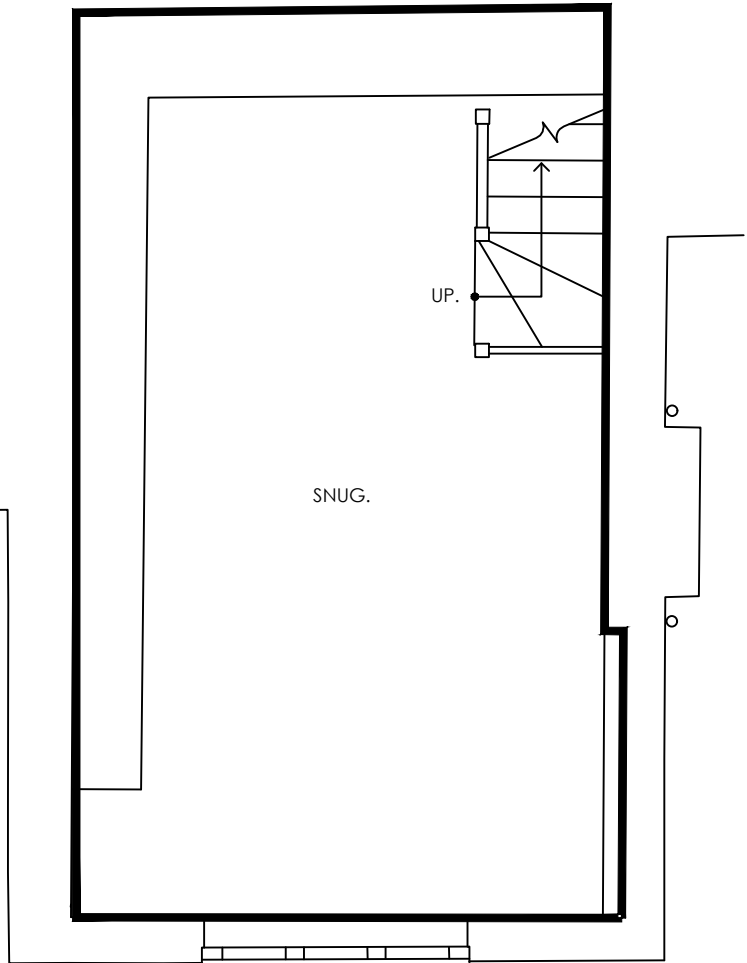

EXISTING LOWER GROUND FLOOR PLAN.

AREA = 21.242 sq m
PERIMETER = 19.255m

These plans must not be acted upon until the appropriate planning and building regulation approvals have been granted. Should the works be undertaken prior to the above approvals being in place it is done so entirely at the clients own risk.

REV	DATE	REVISION
CLIENT		
Mr & Mrs Pearson.		
PROJECT		
The Coppers, Penny Lane, Wargrave, Berkshire.		
TITLE		
Proposed Two Storey Rear Extension Single Storey Integral Pool / Gym Building Together With Detached Annexe Building		
 Wargrave Design Consult The Old Pump House - Wargrave - Berkshire 0118 940 1678 - info@wargravedesign.com www.wargravedesign.com		
DRAWN		SCALE
G.D.G.		
DATE		1:50 @
July 2026		
DRAWING No.		REV.
1802 - 1000		