




West

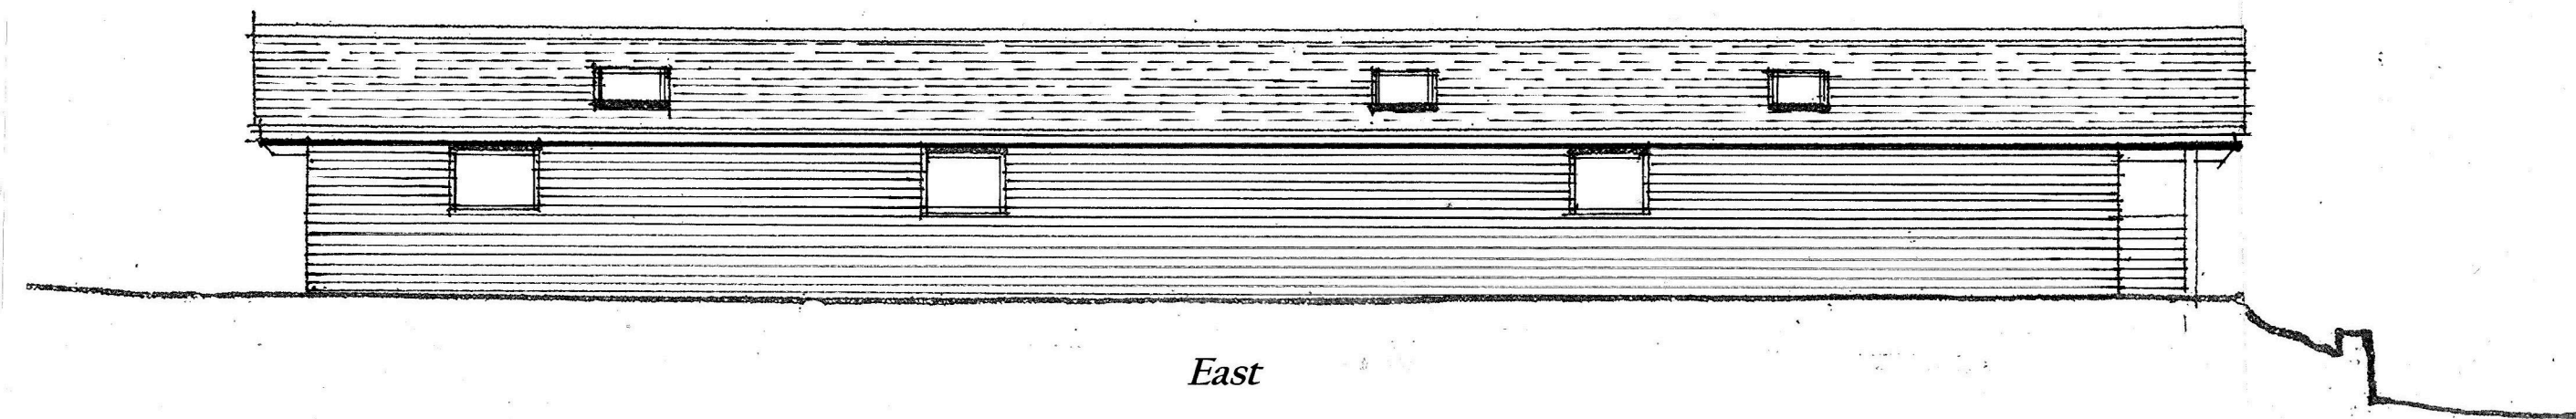

East

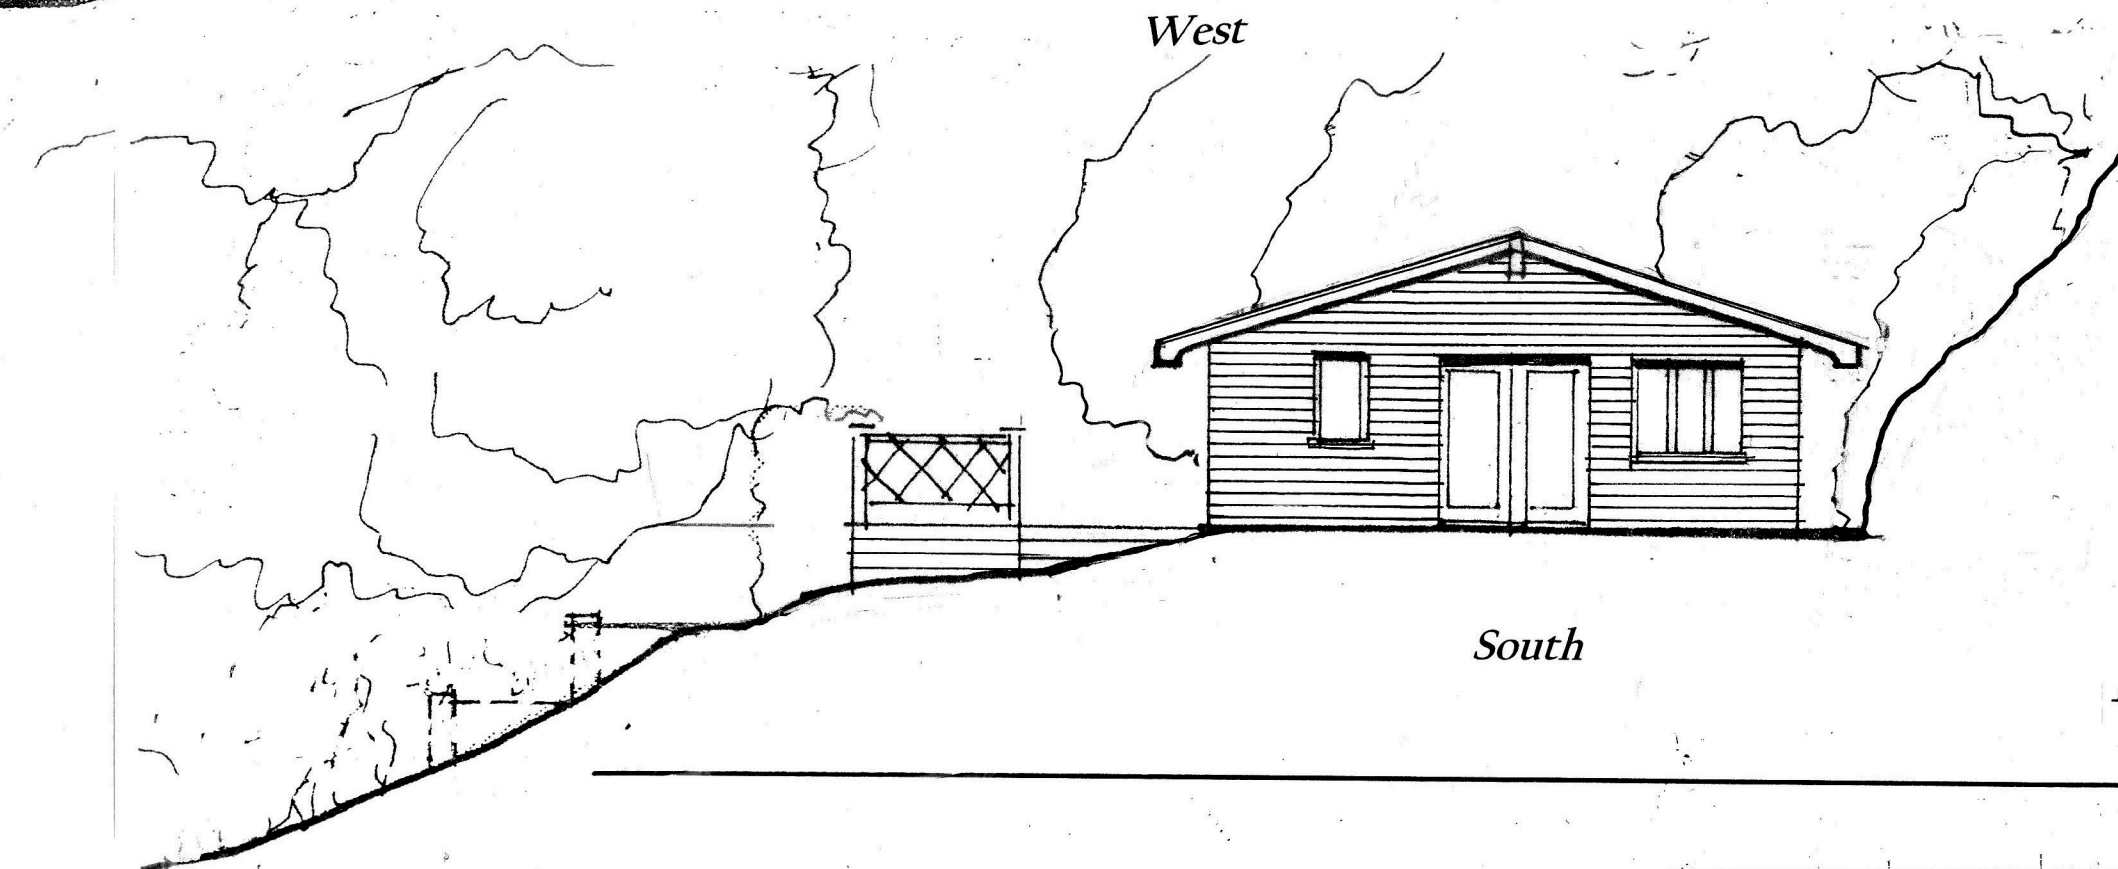


South

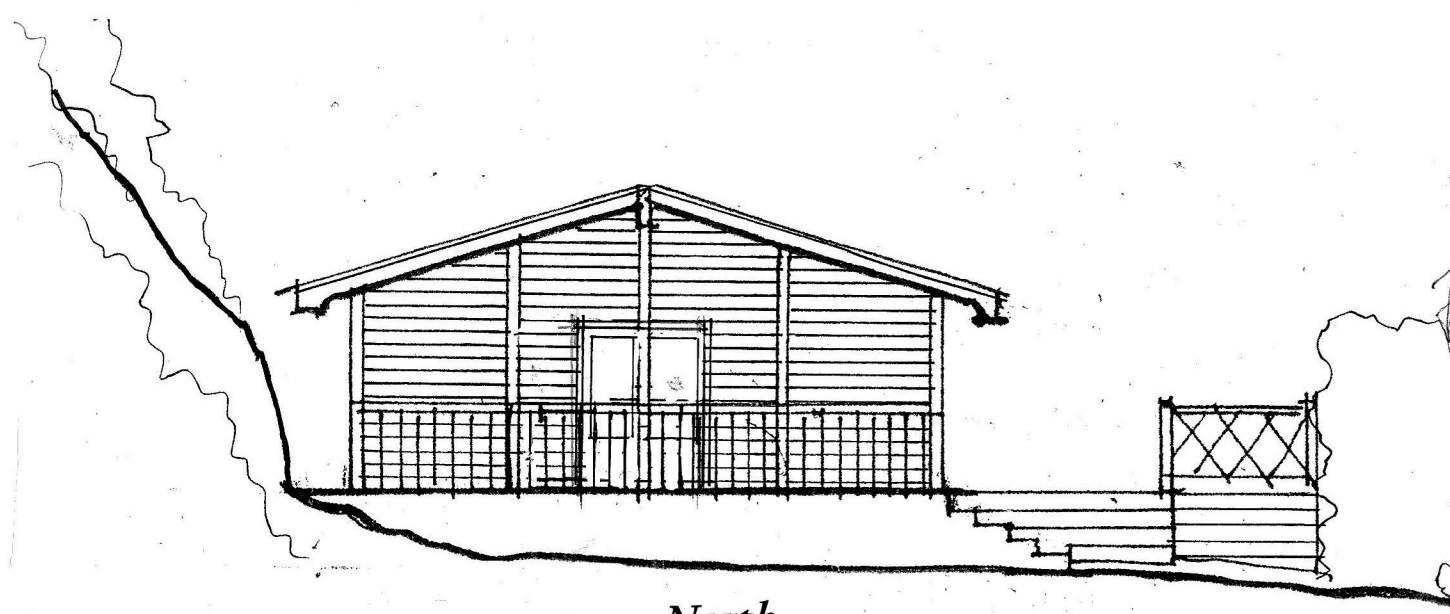


North

Existing Elevations

Outline of the existing House

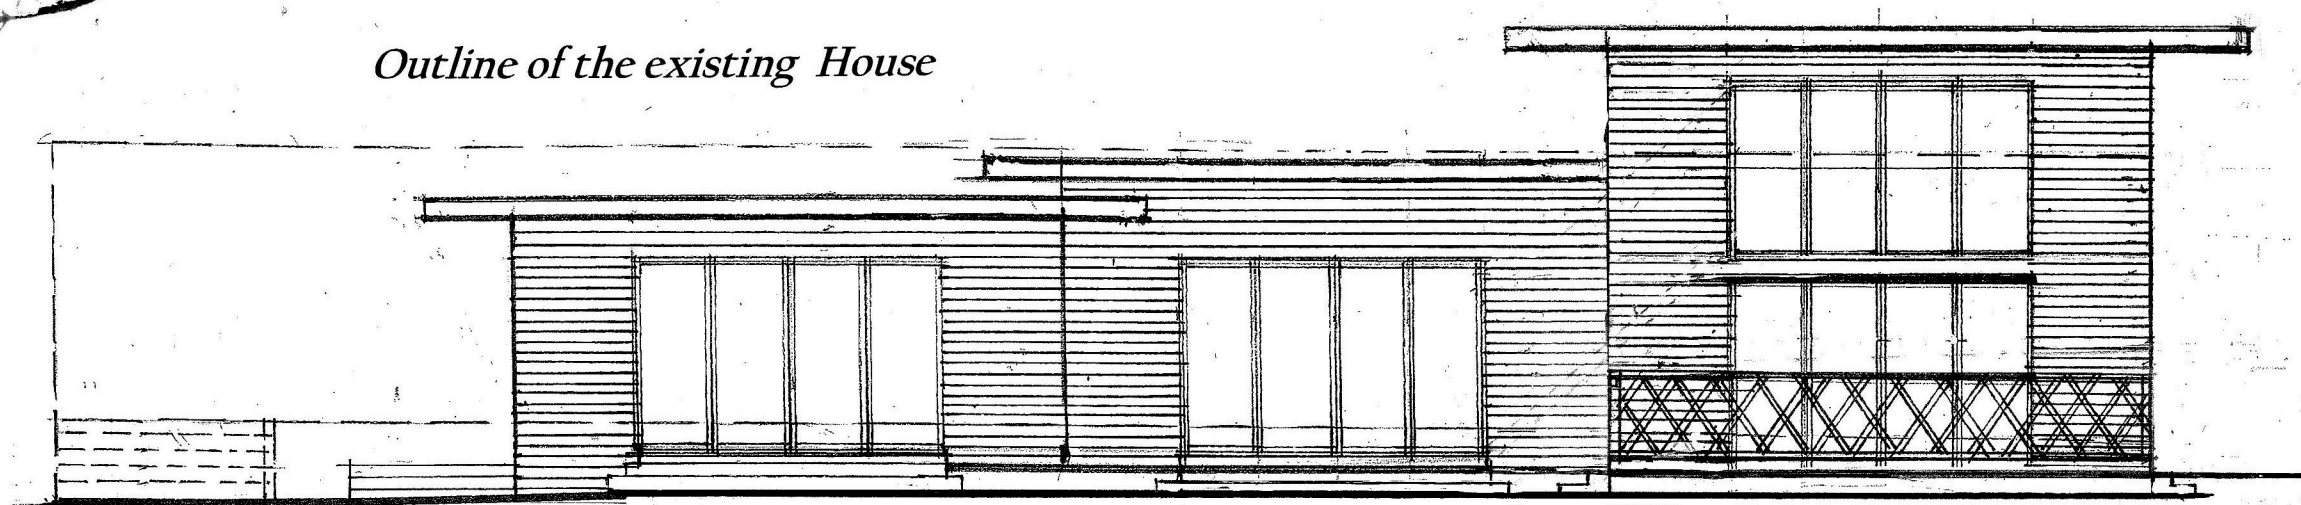


West

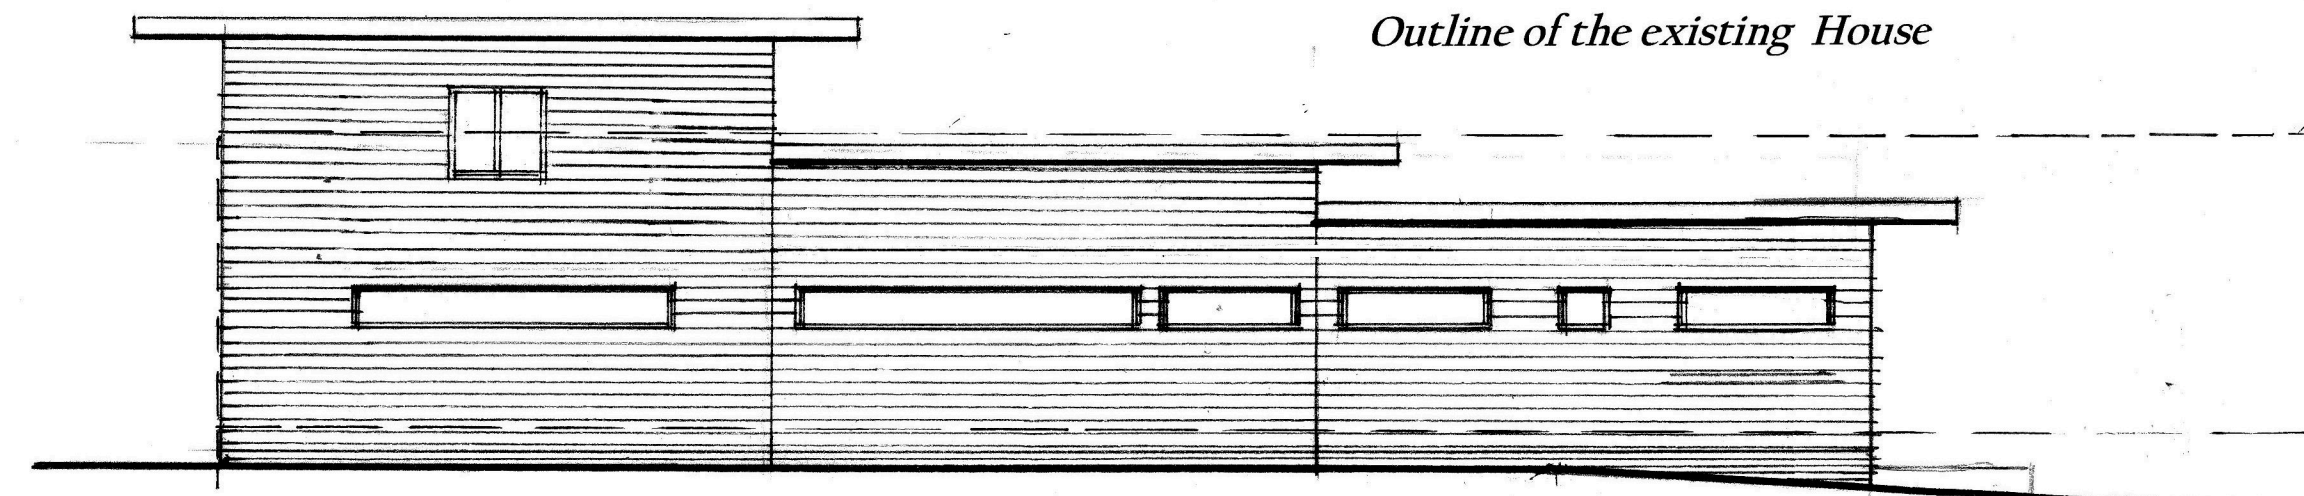


East

Outline of the existing House

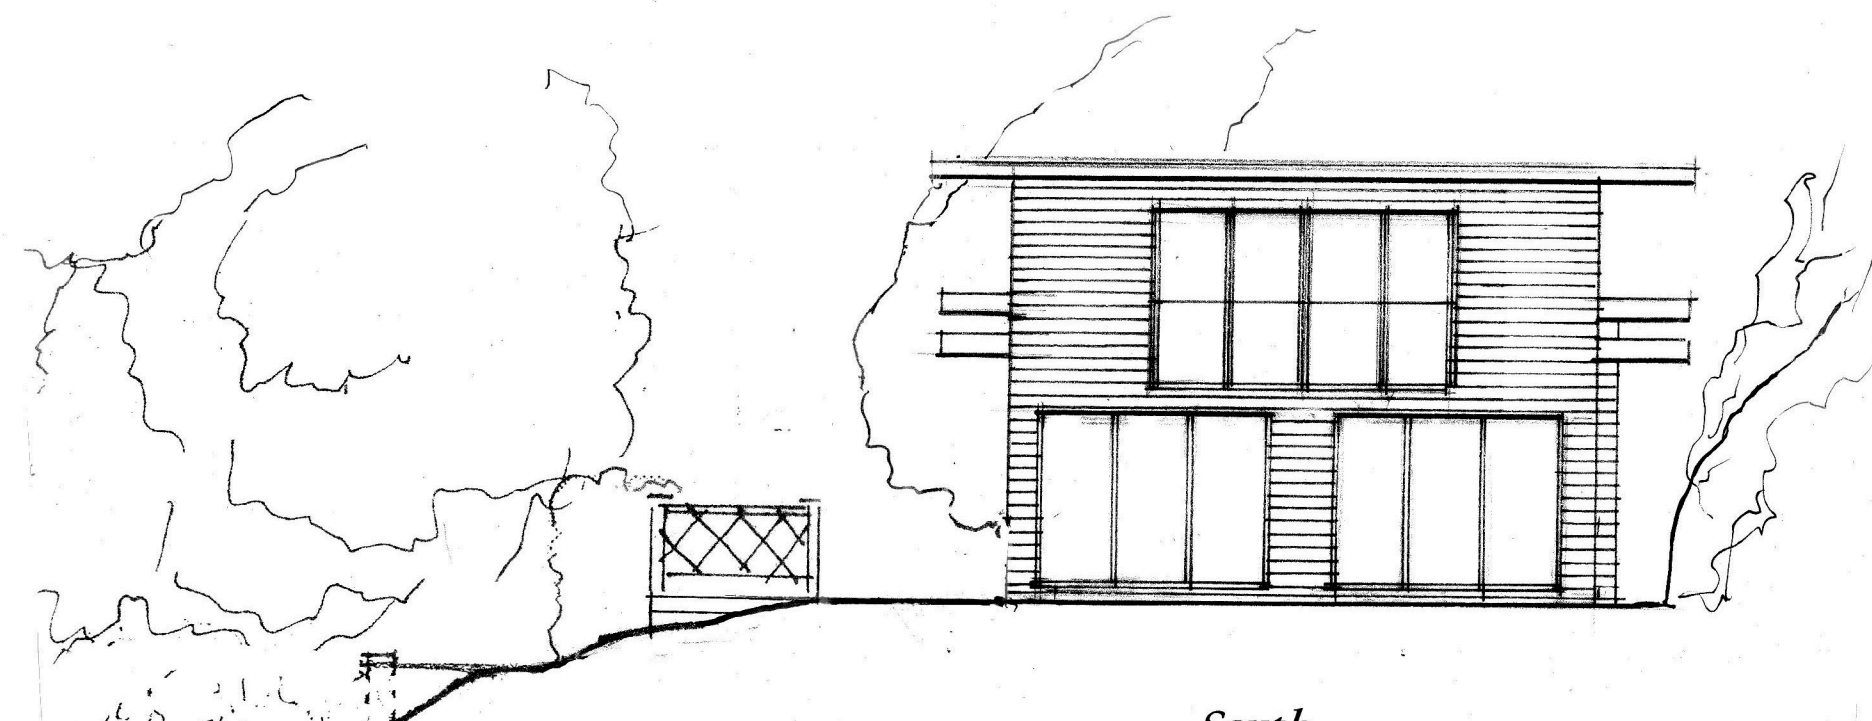


South

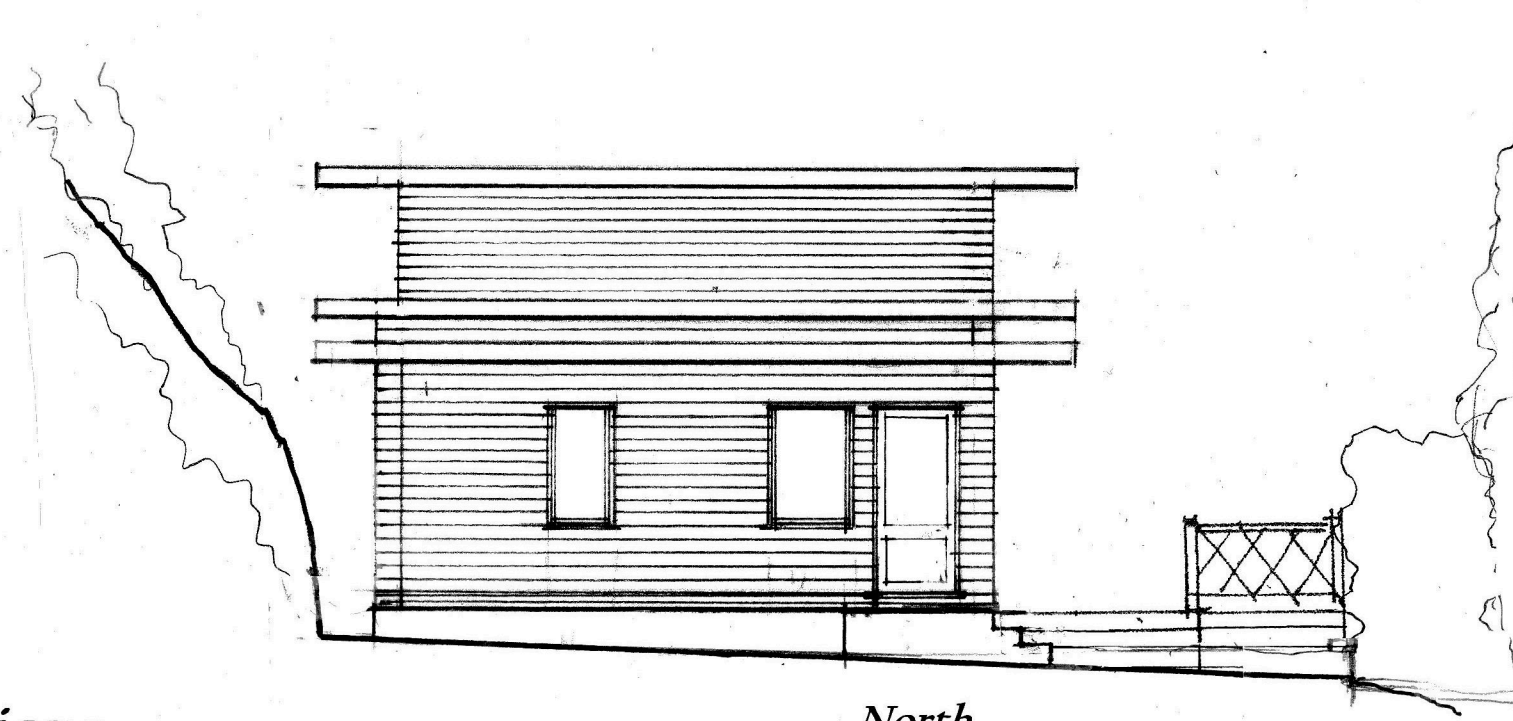


North


Proposed Elevations

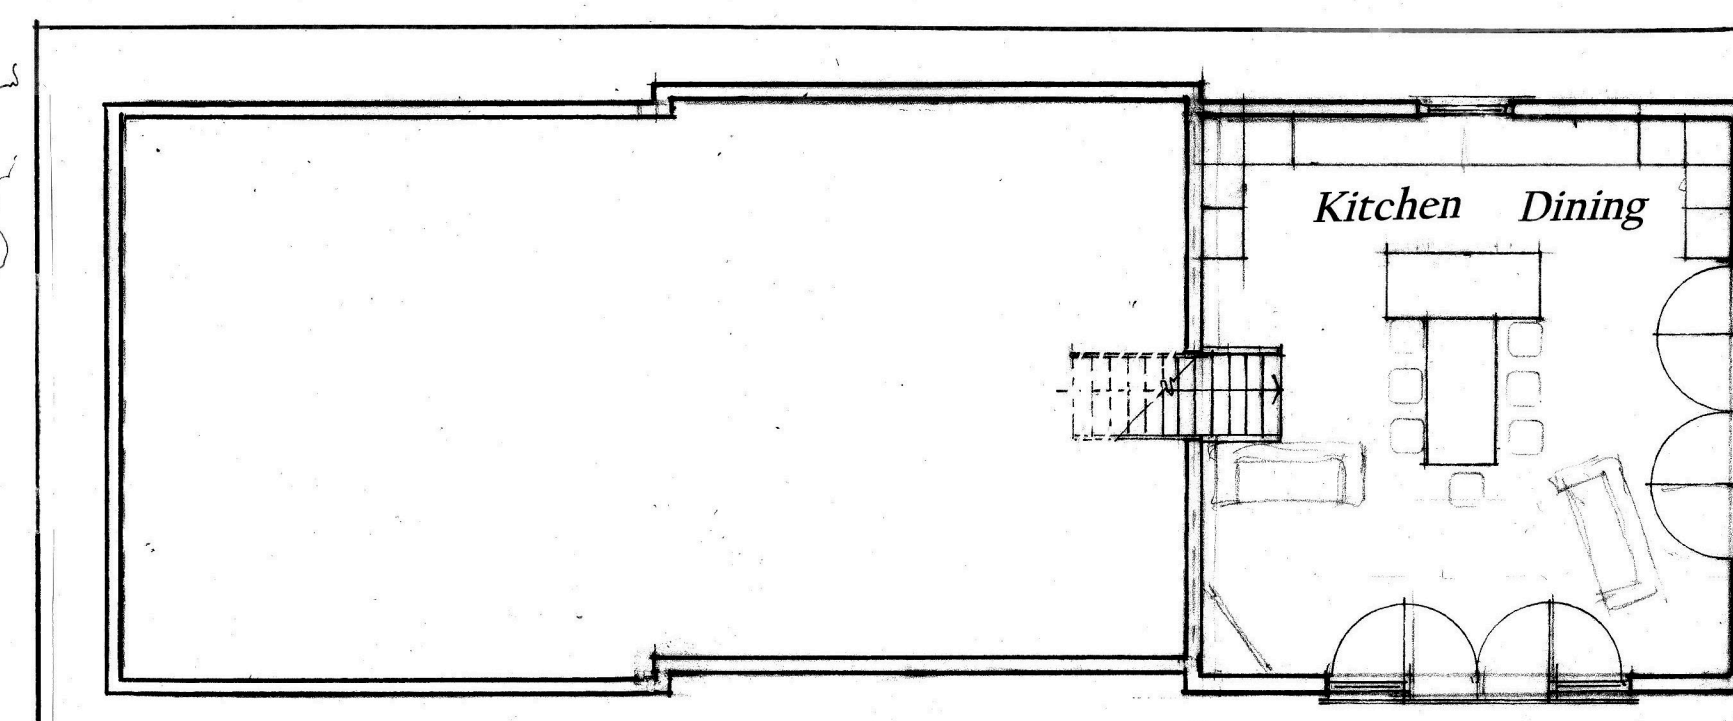

Proposed House First Floor Plan

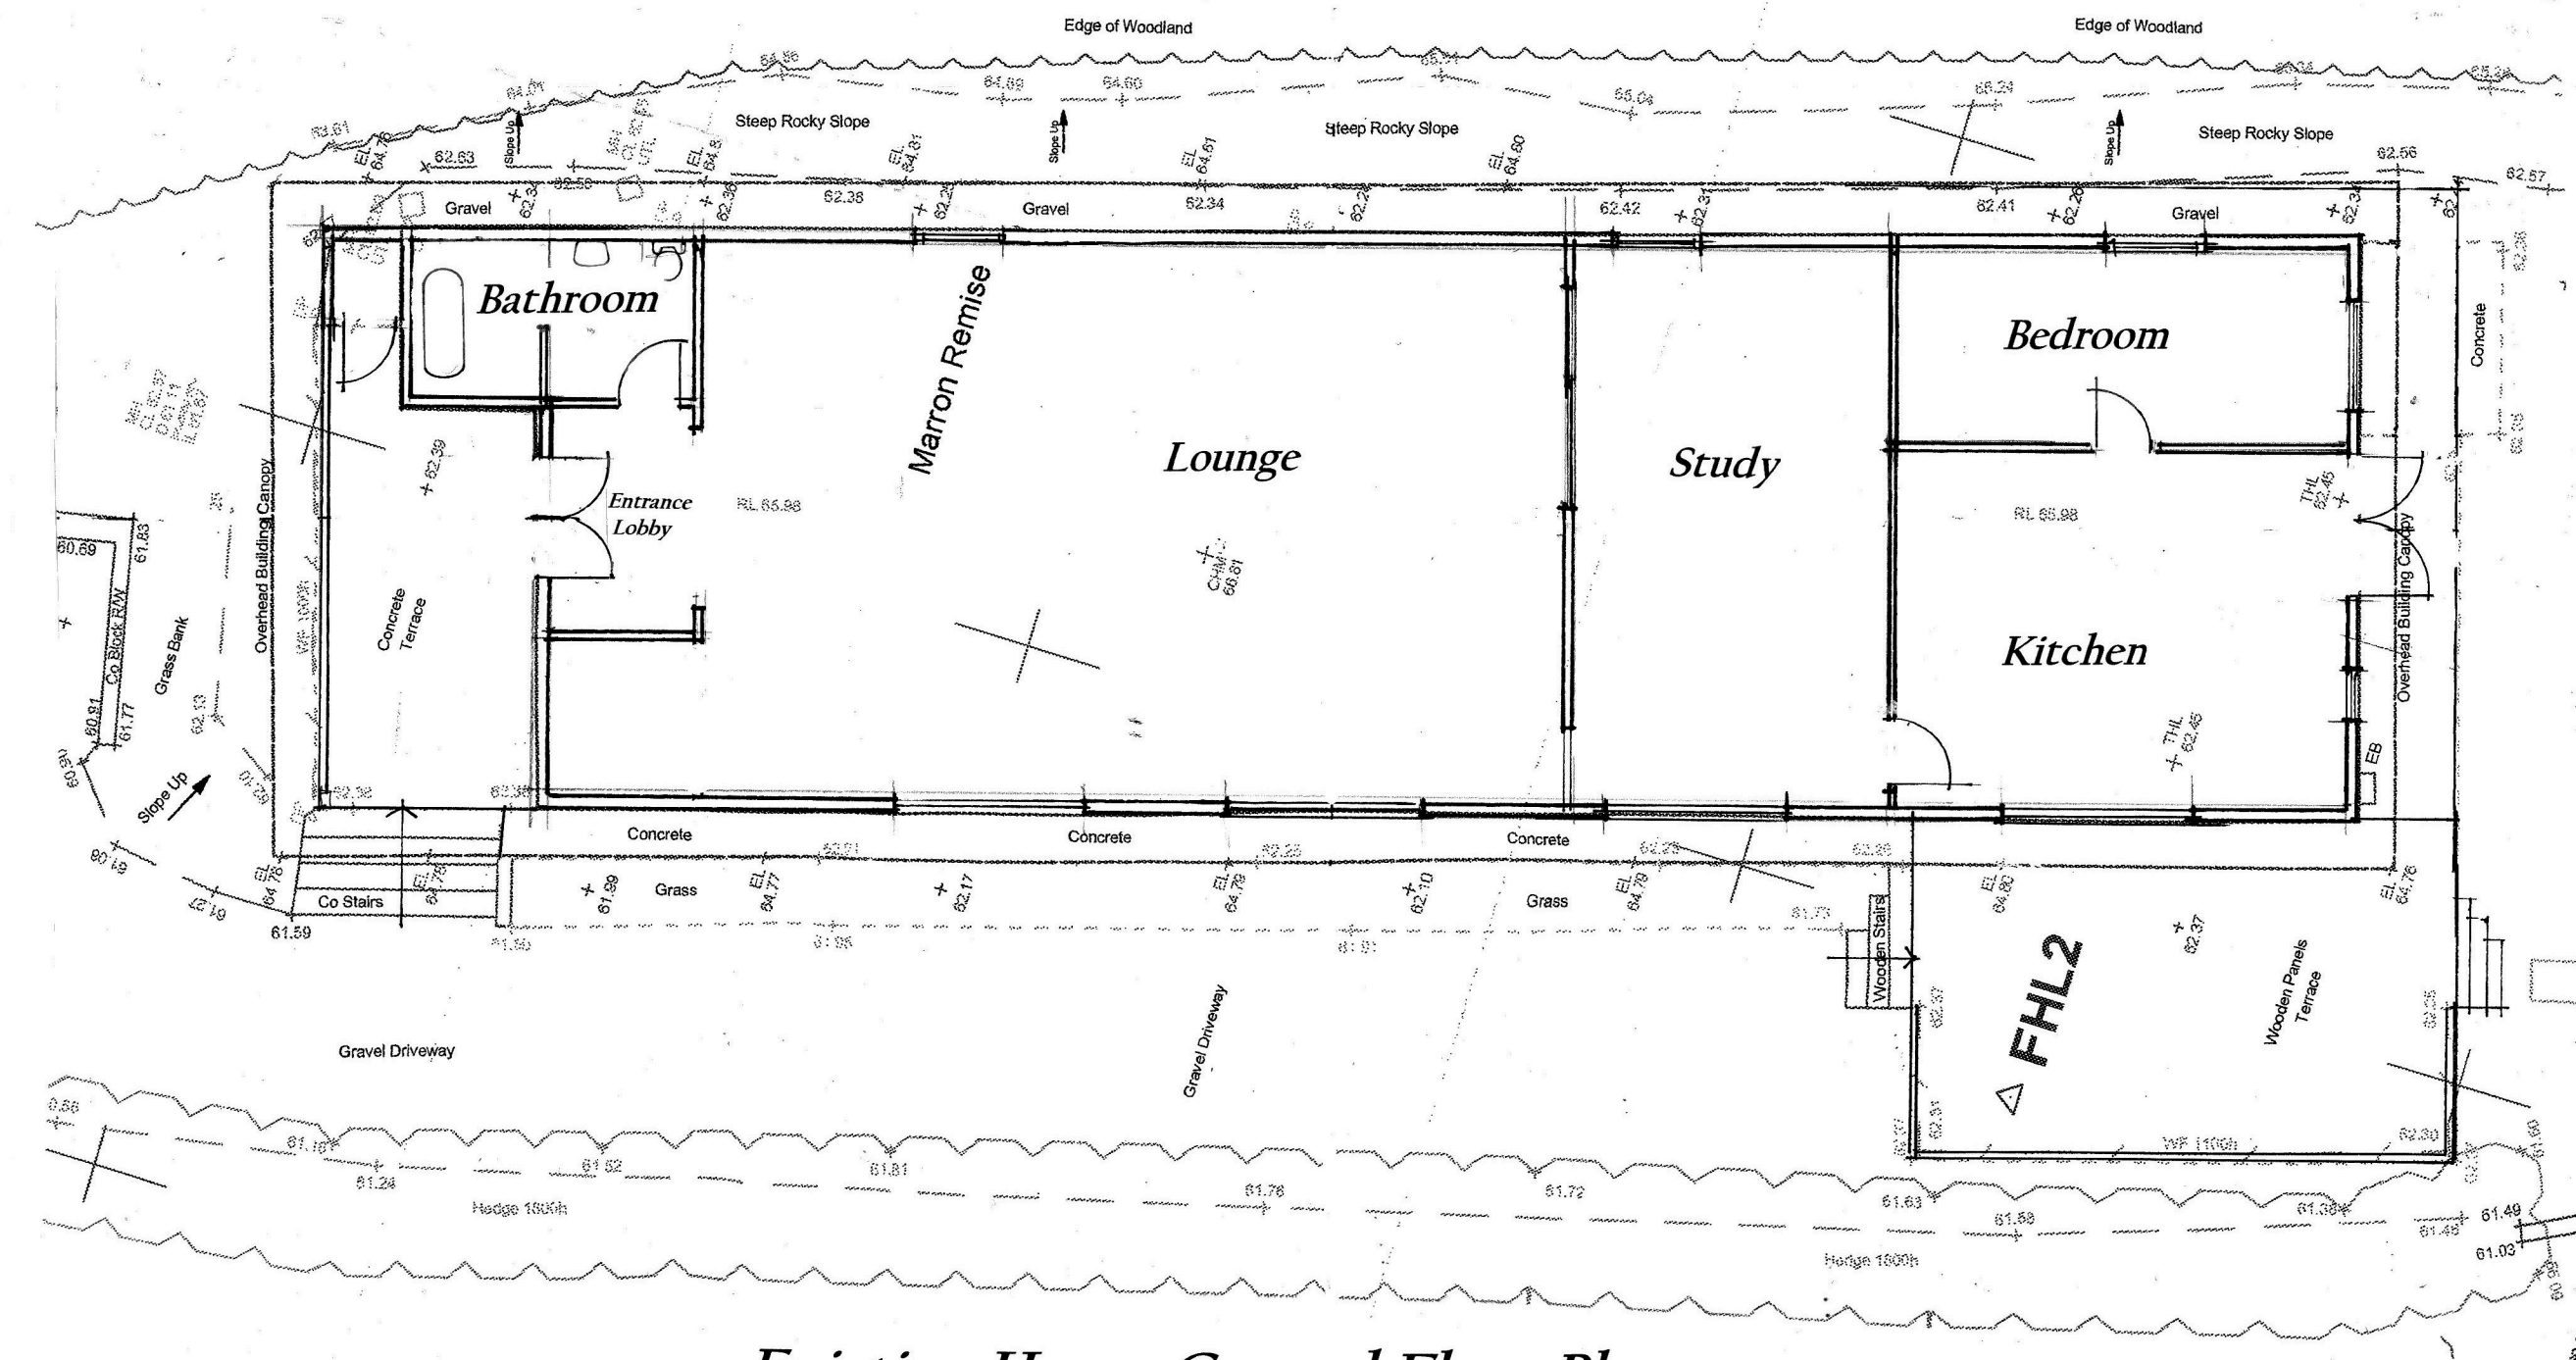

Existing House Ground Floor Plan

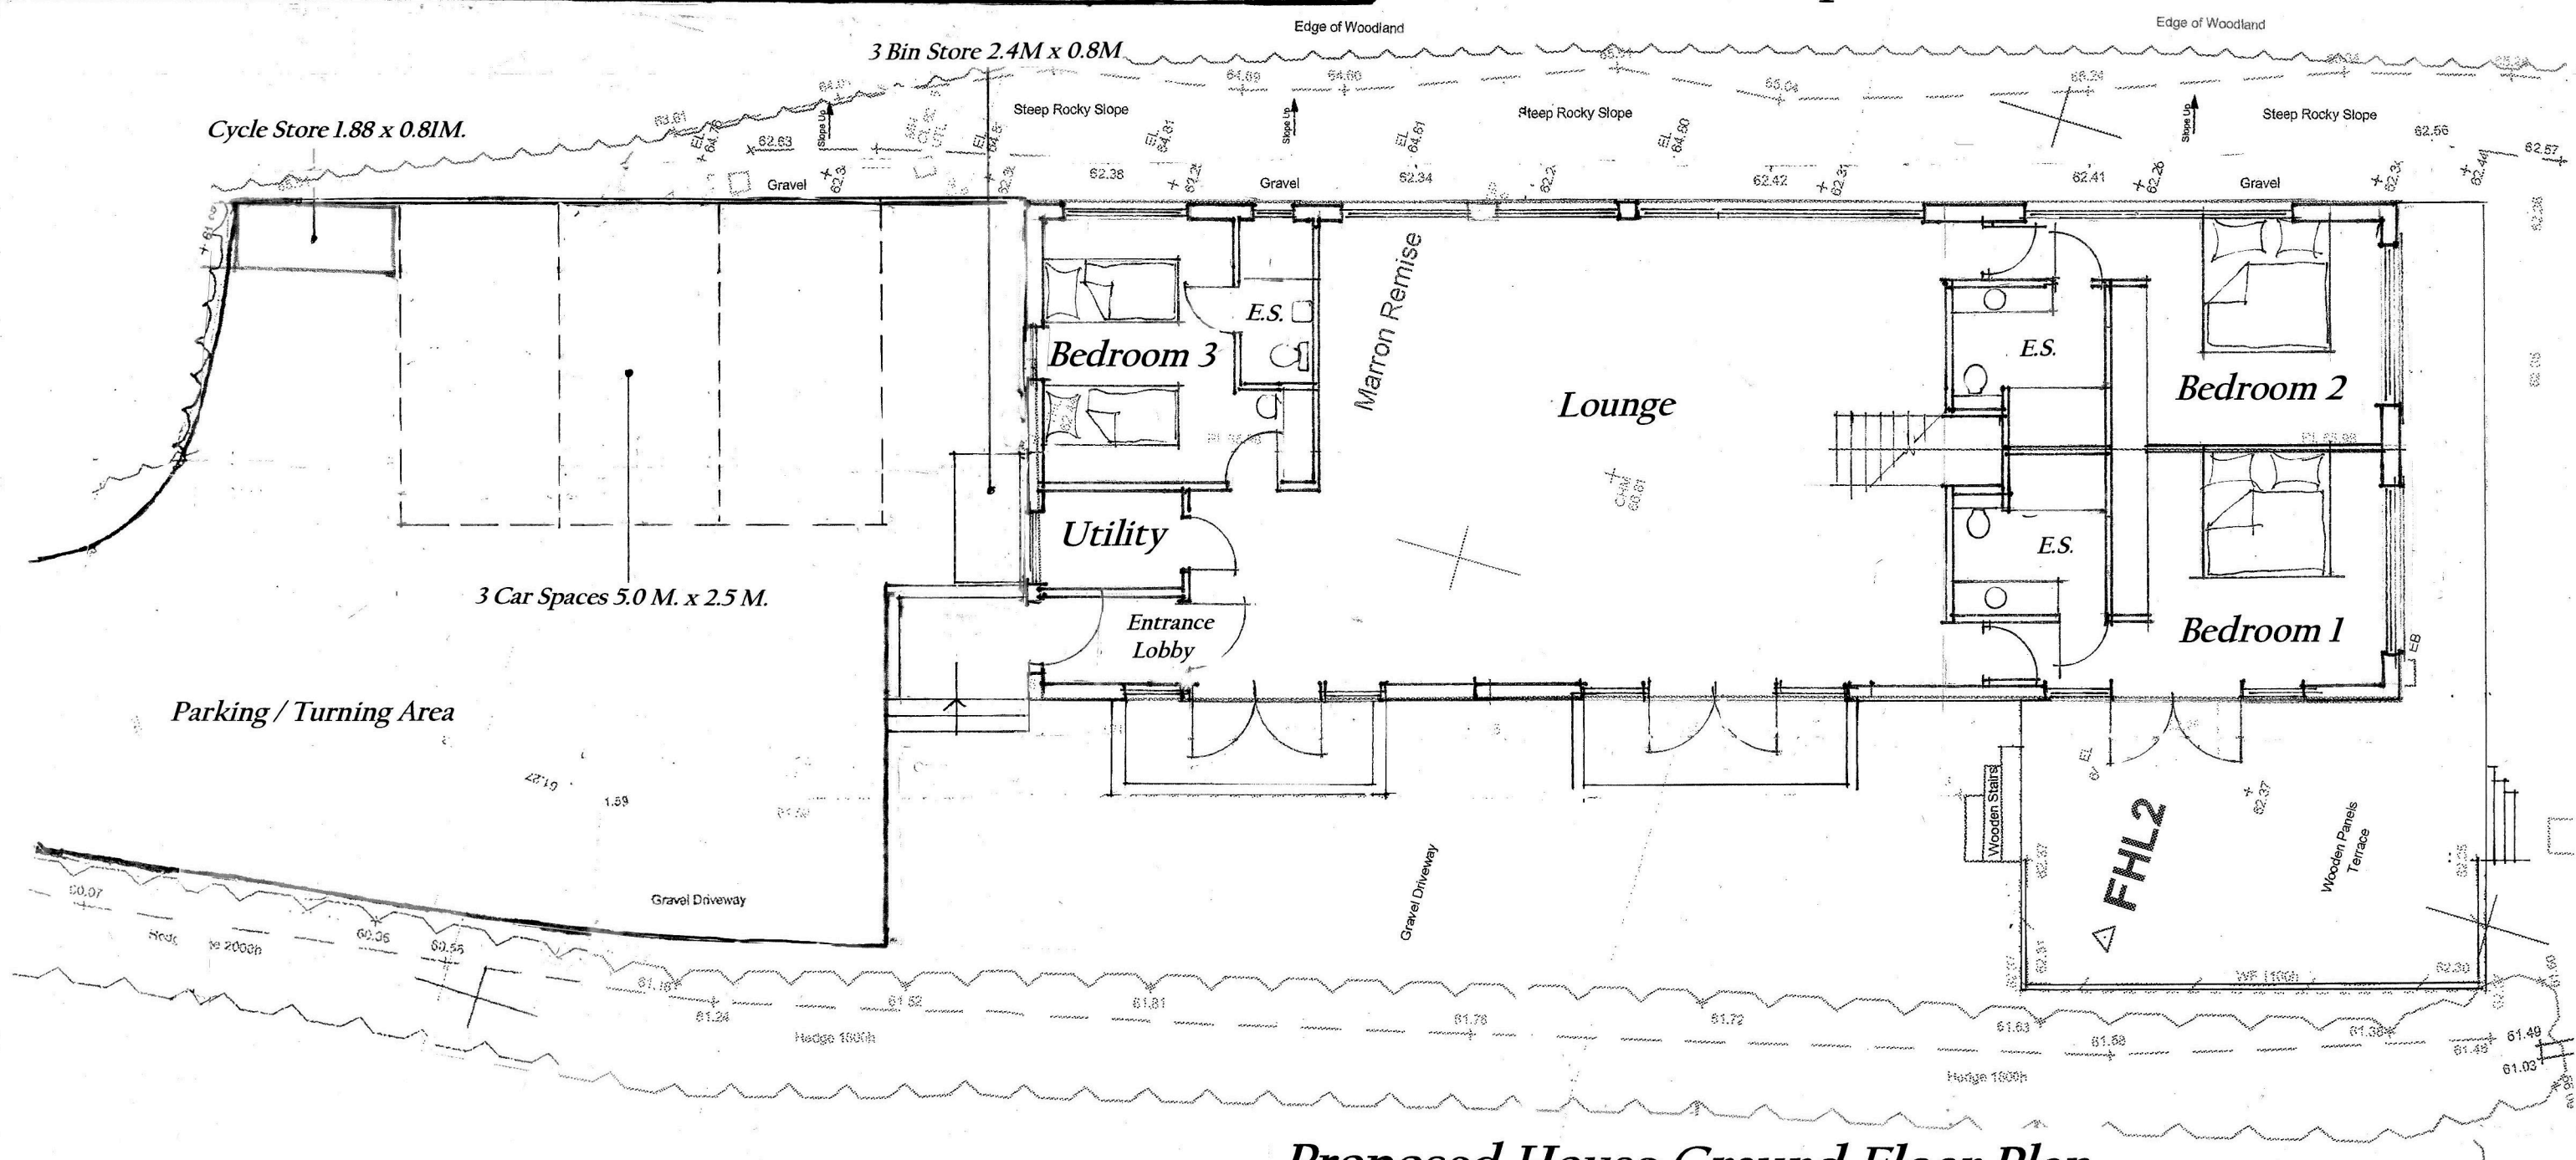

Proposed House Ground Floor Plan

**Domus Design Associates**

Architecture, Planning & Interior Design Consultants  
The Gatehouse, Seaming Lane, Seaming-on-Thames, Berkshire, RG4 6ST.  
Phone & Fax: 0189 9897750 david@dpdesign.co.uk

Mr F. Taggart,  
Client  
**Replacement House at  
Marron Remise,  
Kentons Lane,  
Wargrave,  
RG10 8PD.**


Project:  
January 2025  
D.P.Rates 0189 969 7376

Drawn:  
**Existing & Proposed  
Floor Plans & Elevations**

Drawn:  
E.H.O.

Scale:  
TKL/25/1

Page No.

 

Scale Bar 1:100