


The Front, Rear and side elevations are not affected by this proposal.



FRONT ELEVATION




SIDE ELEVATION

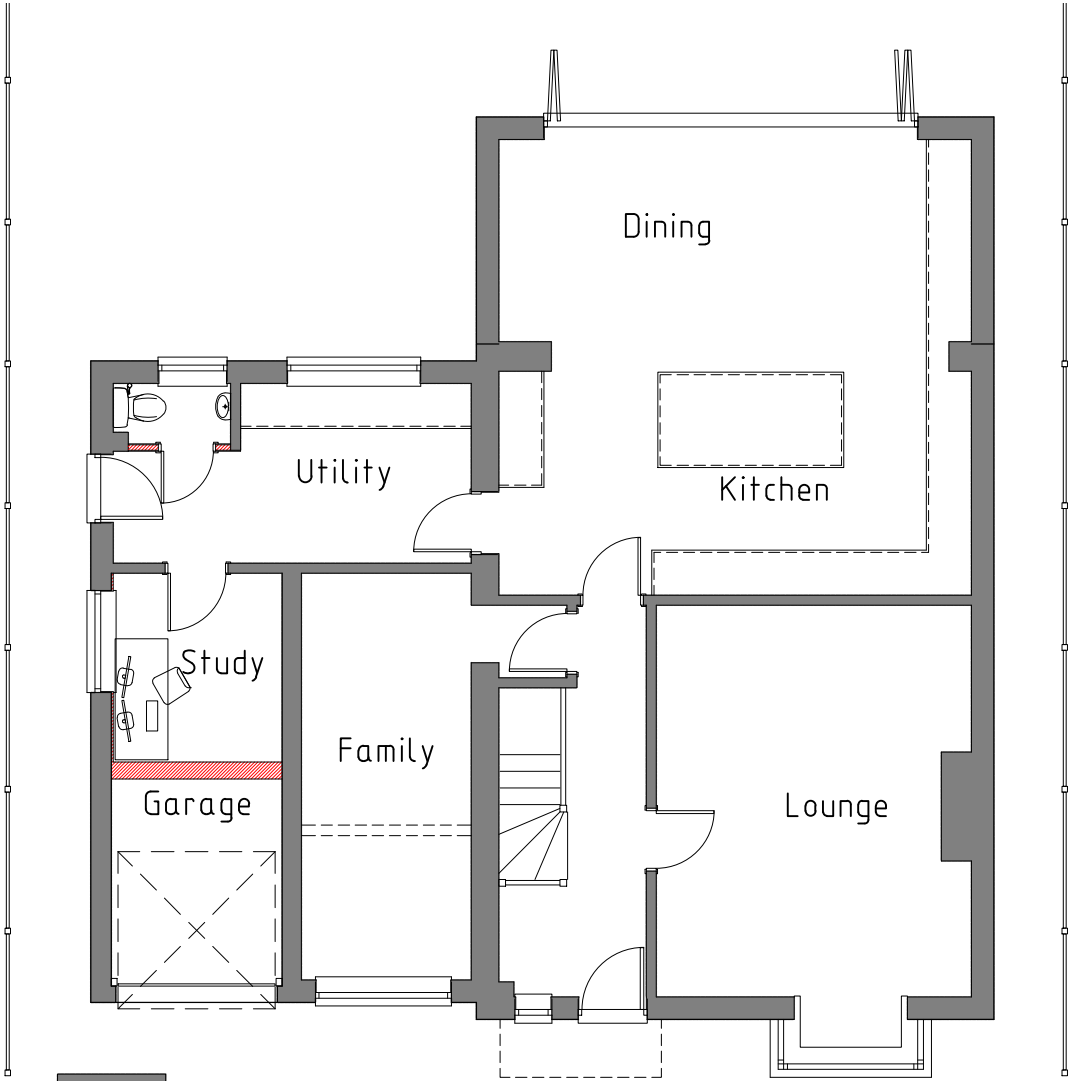

Existing Walls

Proposed Walls

GROUND FLOOR PLAN

 

REV. | DATE | COMMENTS

PROJECT
2 Payley Drive,
Wokingham,
Berkshire,
RG40 5YW

DRAWING TITLE
Part garage conversion

PROPOSED PLAN & ELEVATIONS

SK-tec Ltd

Planning & Technical Solutions
22 Glasspool Road, Winnersh, Reading, Berkshire, RG41 5SB
tel: 01183 759987, mob: 07714 100537
e-mail: steve@sk-tec.co.uk

CLIENT
Mr & Mrs MacLachlan

SCALE 1:100 (A3)

DATE Feb 25

DRG. No. 25/966-02

REV. A