




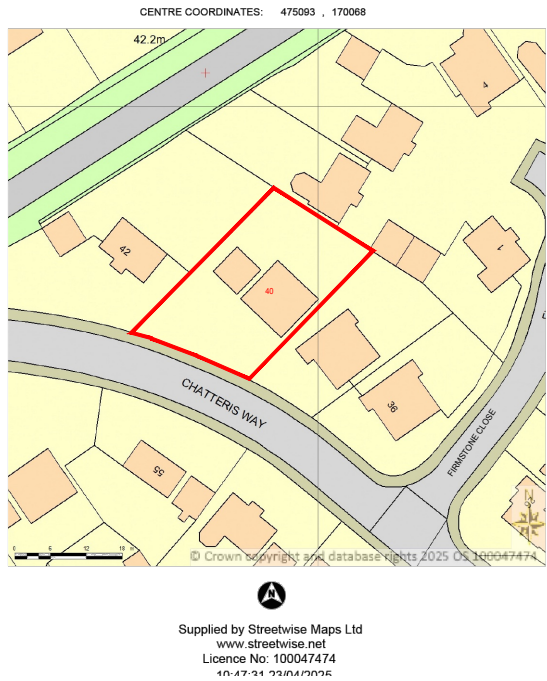

LOCATION PLAN
SCALE 1:1250@A3

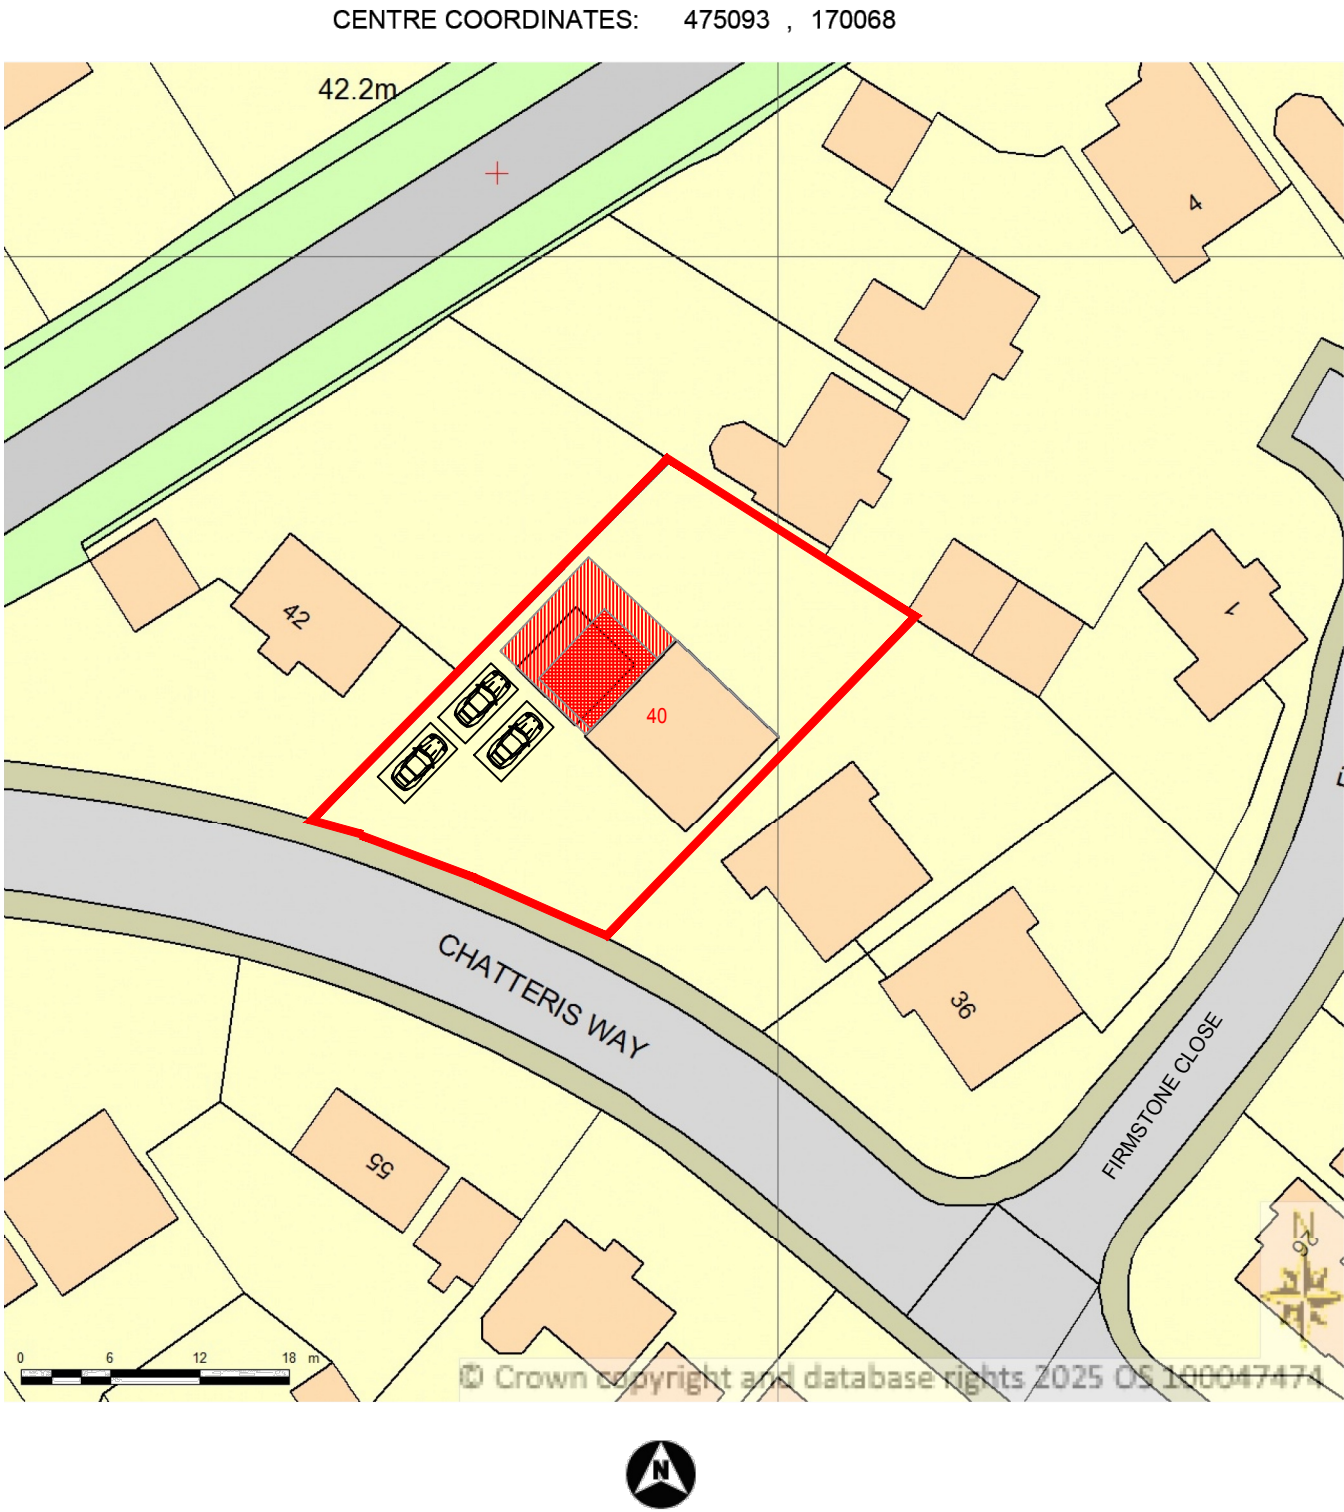

BLOCK PLAN
SCALE 1:500@A3

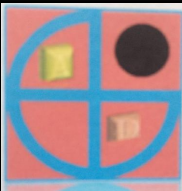

PROJECT:

PROPOSED DOUBLE STOREY SIDE EXTENSION

40 Chatteris Way
Earley

DRAWN BY:

P.S.

DATE:

15/07/2025

SCALE:

AS SHOWN@A3

FILENAME:

25022


DRAWING TITLE:

LOCATION AND BLOCK PLAN


DRAWING NUMBER:

CW-01



ArchDezine Limited
archdeziner7@gmail.com

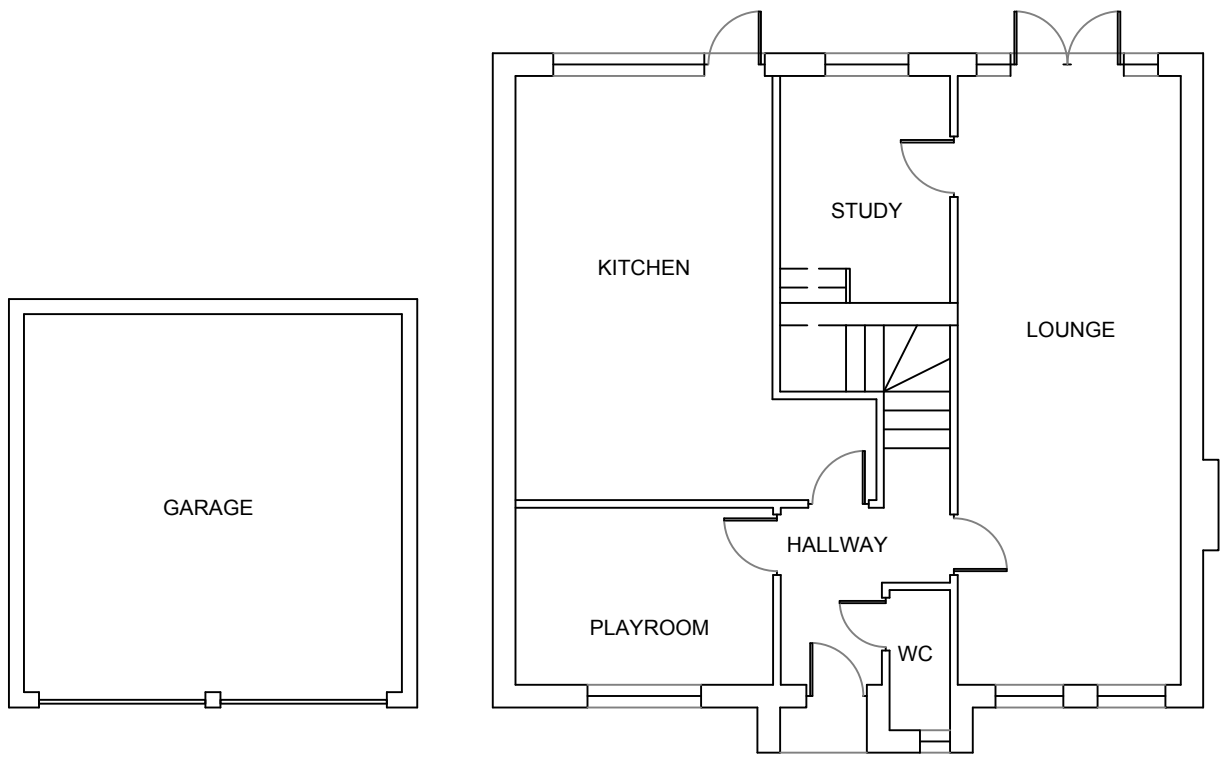



EXISTING GROUND FLOOR PLAN

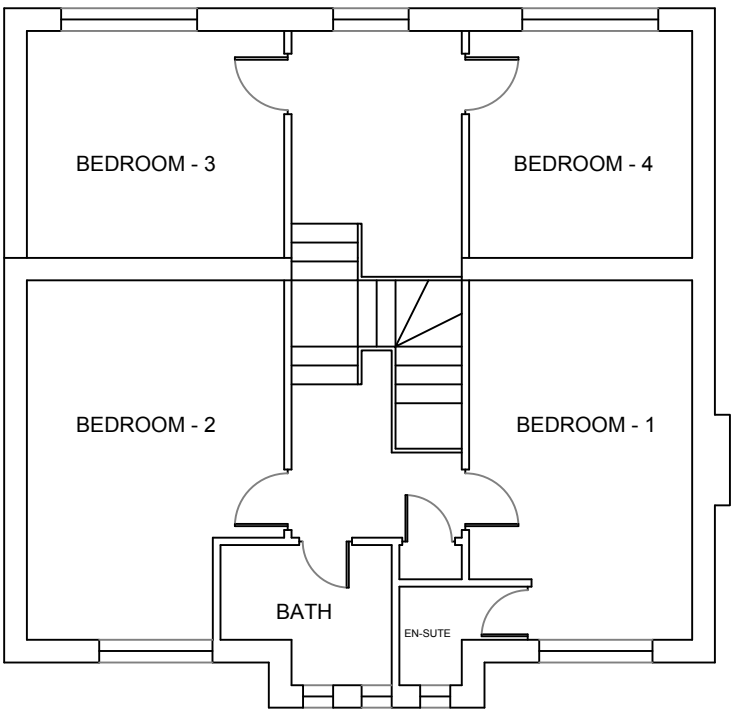

EXISTING FIRST FLOOR PLAN

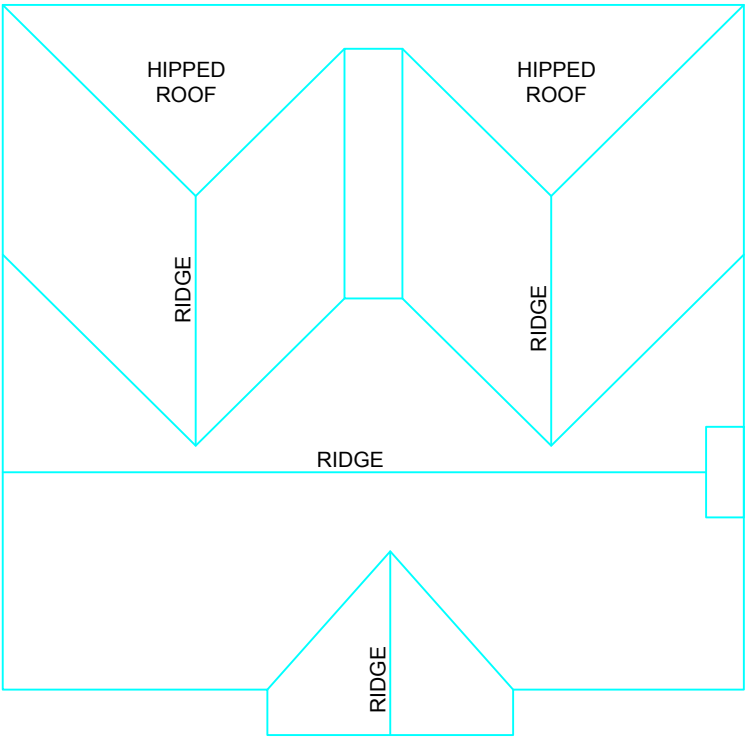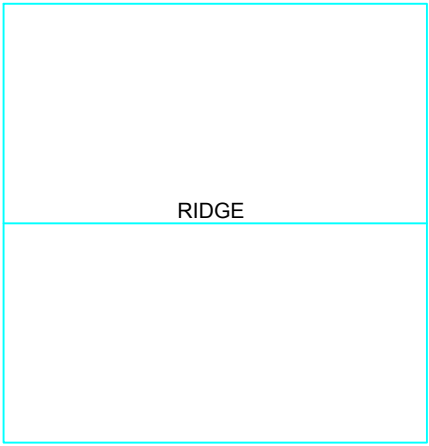

EXISTING ROOF PLAN

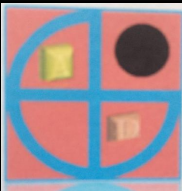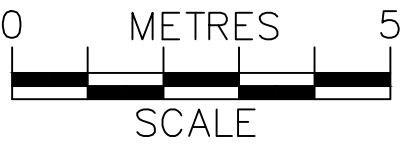

PROJECT:

PROPOSED DOUBLE STOREY SIDE EXTENSION

40 Chatteris Way
Earley

DRAWN BY:

P.S.

DATE:

15/07/2025

SCALE:

1:100@A3

FILENAME:

25022

DRAWING TITLE:

EXISTING PLANS


DRAWING NUMBER:

CW-02

ArchDezine Limited
archdeziner7@gmail.com




EXISTING FRONT ELEVATION

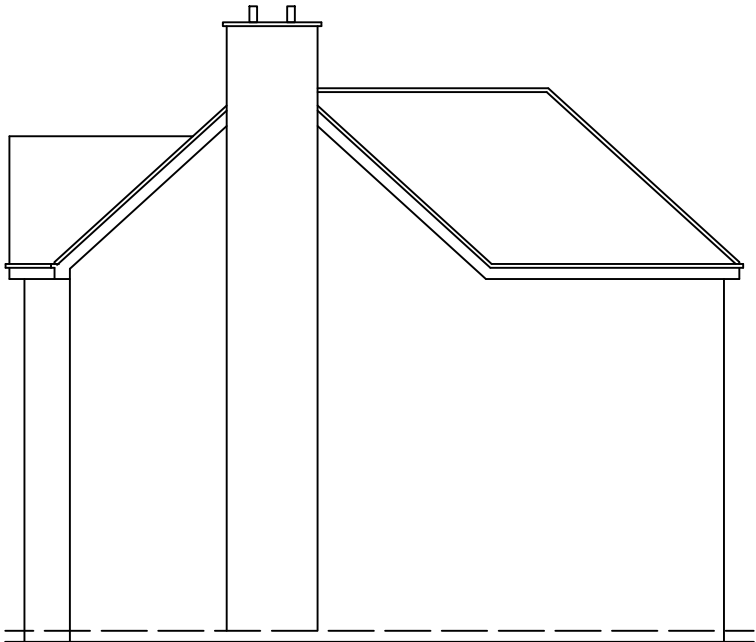


EXISTING SIDE ELEVATION









EXISTING REAR ELEVATION

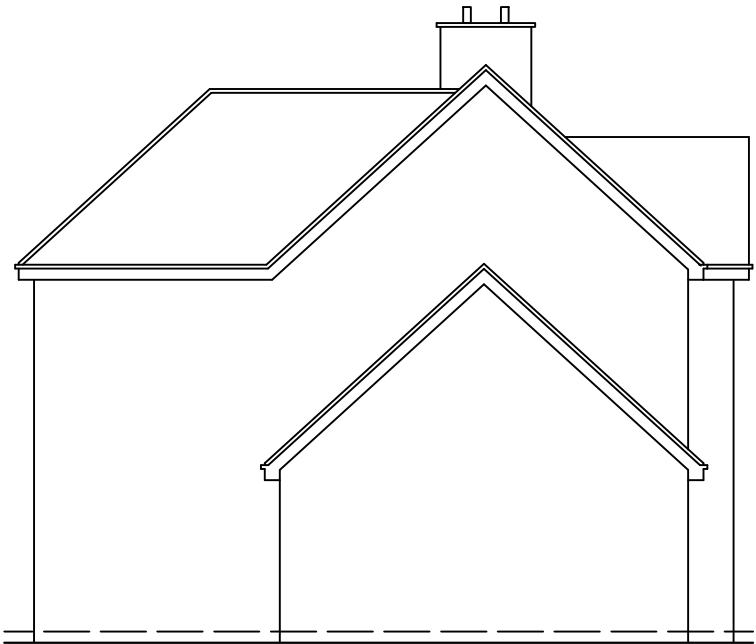




EXISTING SIDE ELEVATION

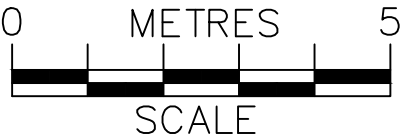


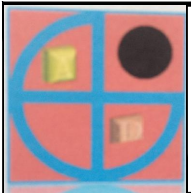	PROJECT:	40 Chatteris Way Earley	DRAWN BY:	P.S.	DRAWING TITLE:		 archdeziner7@gmail.com
	PROPOSED DOUBLE STOREY SIDE EXTENSION		DATE:	15/07/2025	EXISTING ELEVATIONS		
			SCALE:	1:100@A3	DRAWING NUMBER:	CW-03	
			FILENAME:	25022			

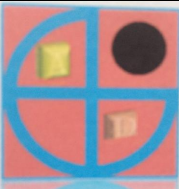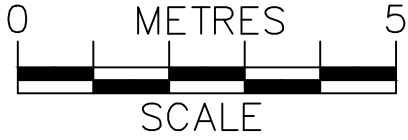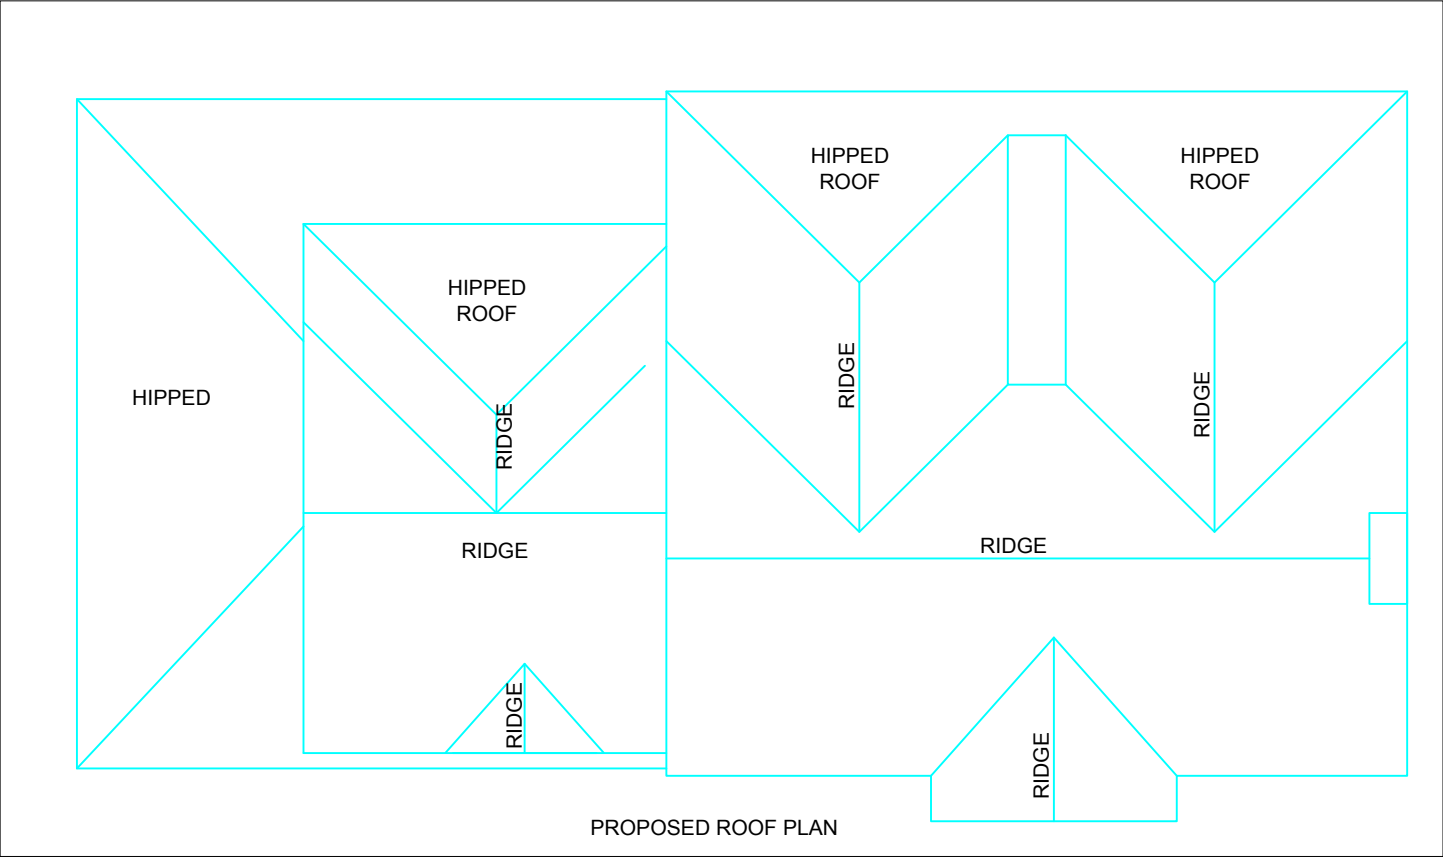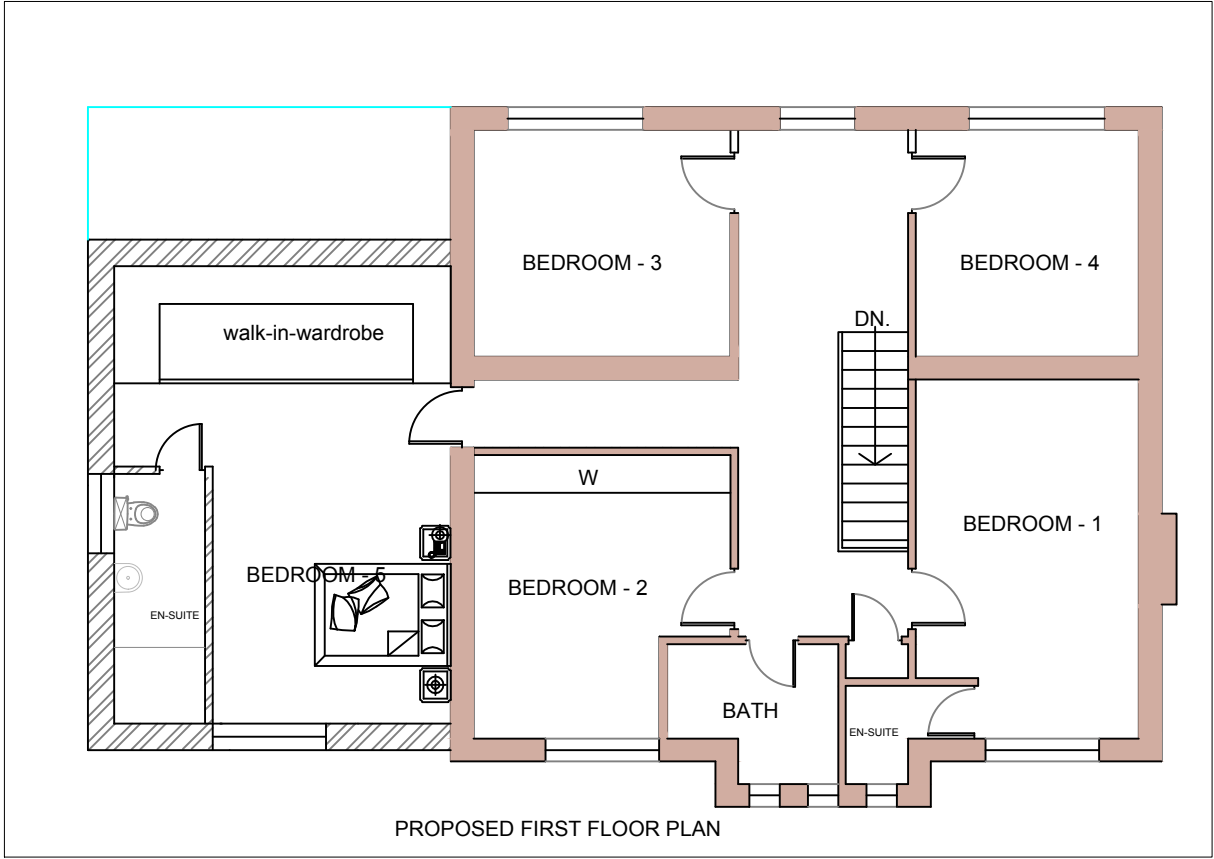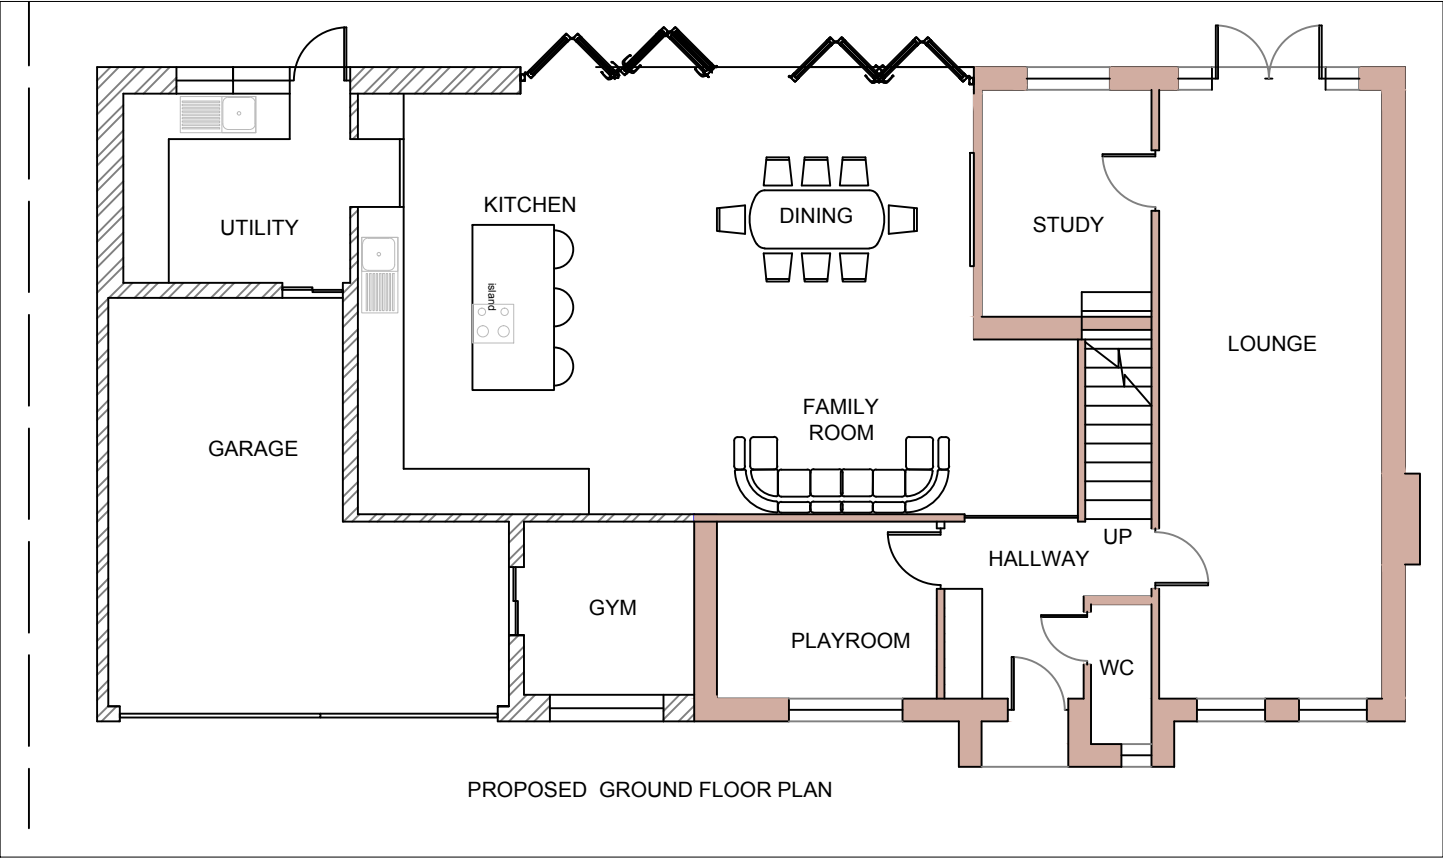

PROJECT: PROPOSED DOUBLE STOREY SIDE EXTENSION	40 Chatteris Way Earley	DRAWN BY:	P.S.	DRAWING TITLE:		ArchDezine Limited archdeziner7@gmail.com
		DATE:	15/07/2025	PROPOSED PLANS		
		SCALE:	1:100@A3			
		FILENAME:	25022	DRAWING NUMBER:	CW-04	

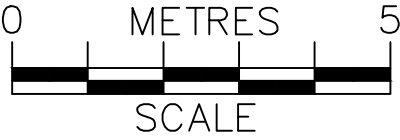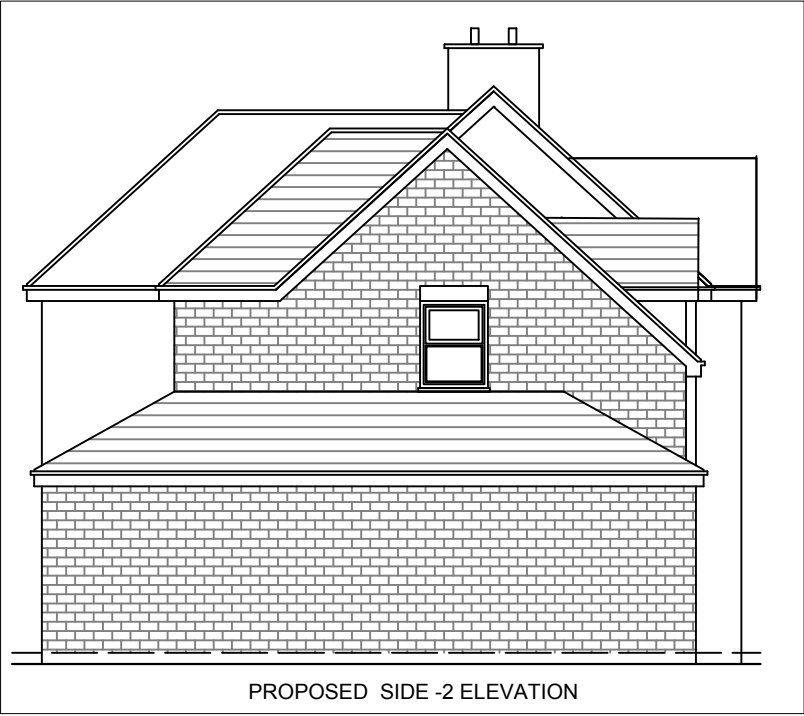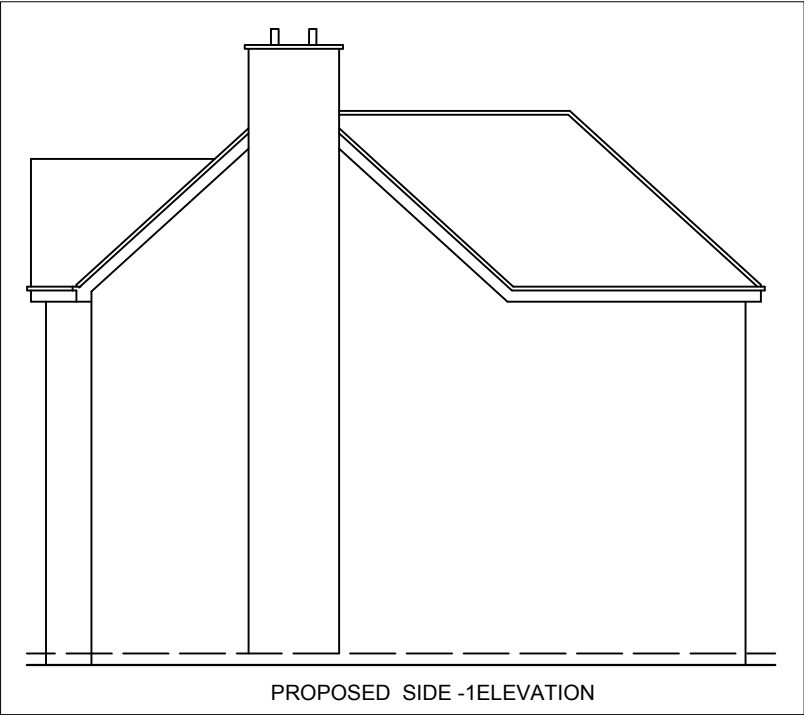

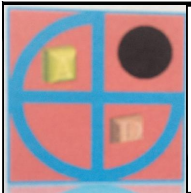	PROJECT:	40 Chatteris Way Earley	DRAWN BY:	P.S.	DRAWING TITLE:		 archdeziner7@gmail.com
	PROPOSED DOUBLE STOREY SIDE EXTENSION		DATE:	15/07/2025	PROPOSED ELEVATIONS		
			SCALE:	1:100@A3	DRAWING NUMBER:		
			FILENAME:	25022	CW—05		