





LOCATION PLAN
Scale 1 : 1250

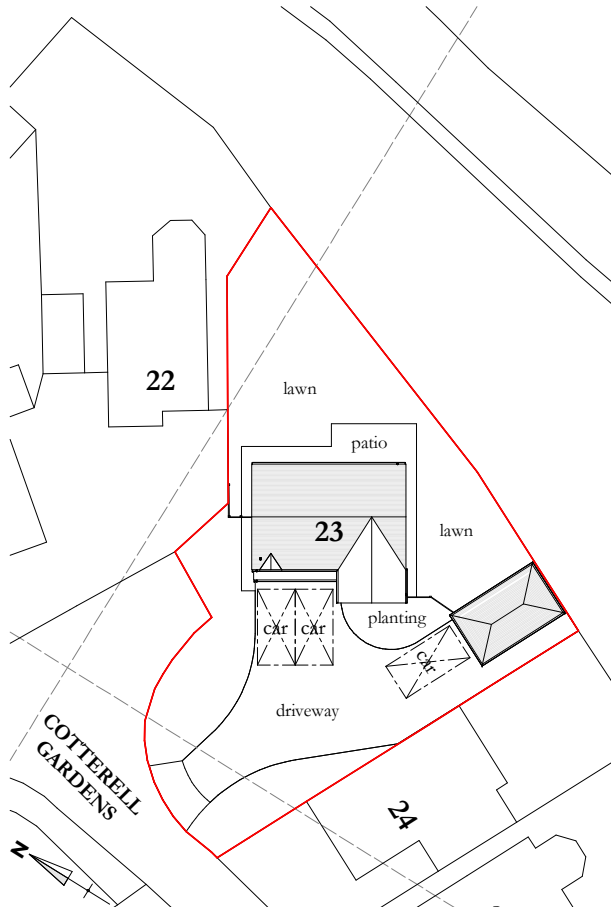

EXISTING SITE PLAN
Scale 1 : 500

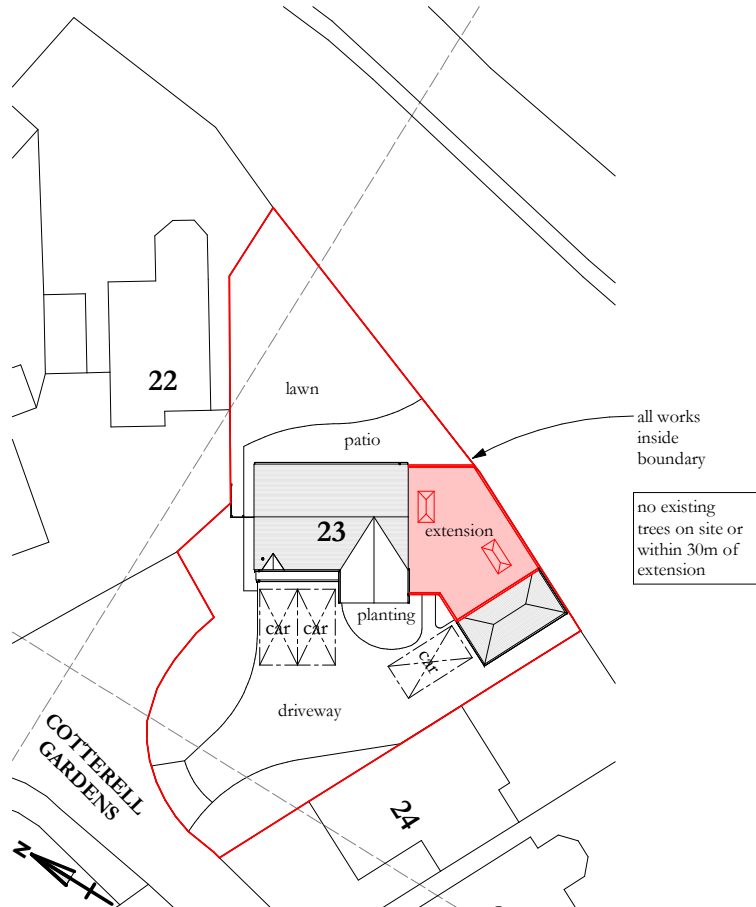

PROPOSED SITE PLAN
Scale 1 : 500

Scale			Project Location		Scale	MULTIPLE	Drawing No.
			23 COTTERELL GARDENS, TWYFORD, READING, BERKSHIRE. RG10 0XP		Sheet Size	A3	JMR-25004-001-D
(Scale 1:1250 at A3)			Project Description		JMREDMAN ARCHITECTURE Jamie M. Redman MCiAT Jamie@jmra.co.uk 07823774153 www.JMRedman.co.uk		
012,50037,50062,500			SINGLE STOREY SIDE EXTENSION				
(Scale 1:500 at A3)			Drawing Title				
05,00010,00015,00025,000			LOCATION & SITE PLANS				
© Copyright of J M Redman Architecture. No disclosure or copy may be made without the written permission of J M Redman Architecture. All dimensions to be verified on site, all works to comply with current building regulations	Date15/08/2025		DrawnJMR				
	Client						
	MR. & MRS. BRUNSDEN						