


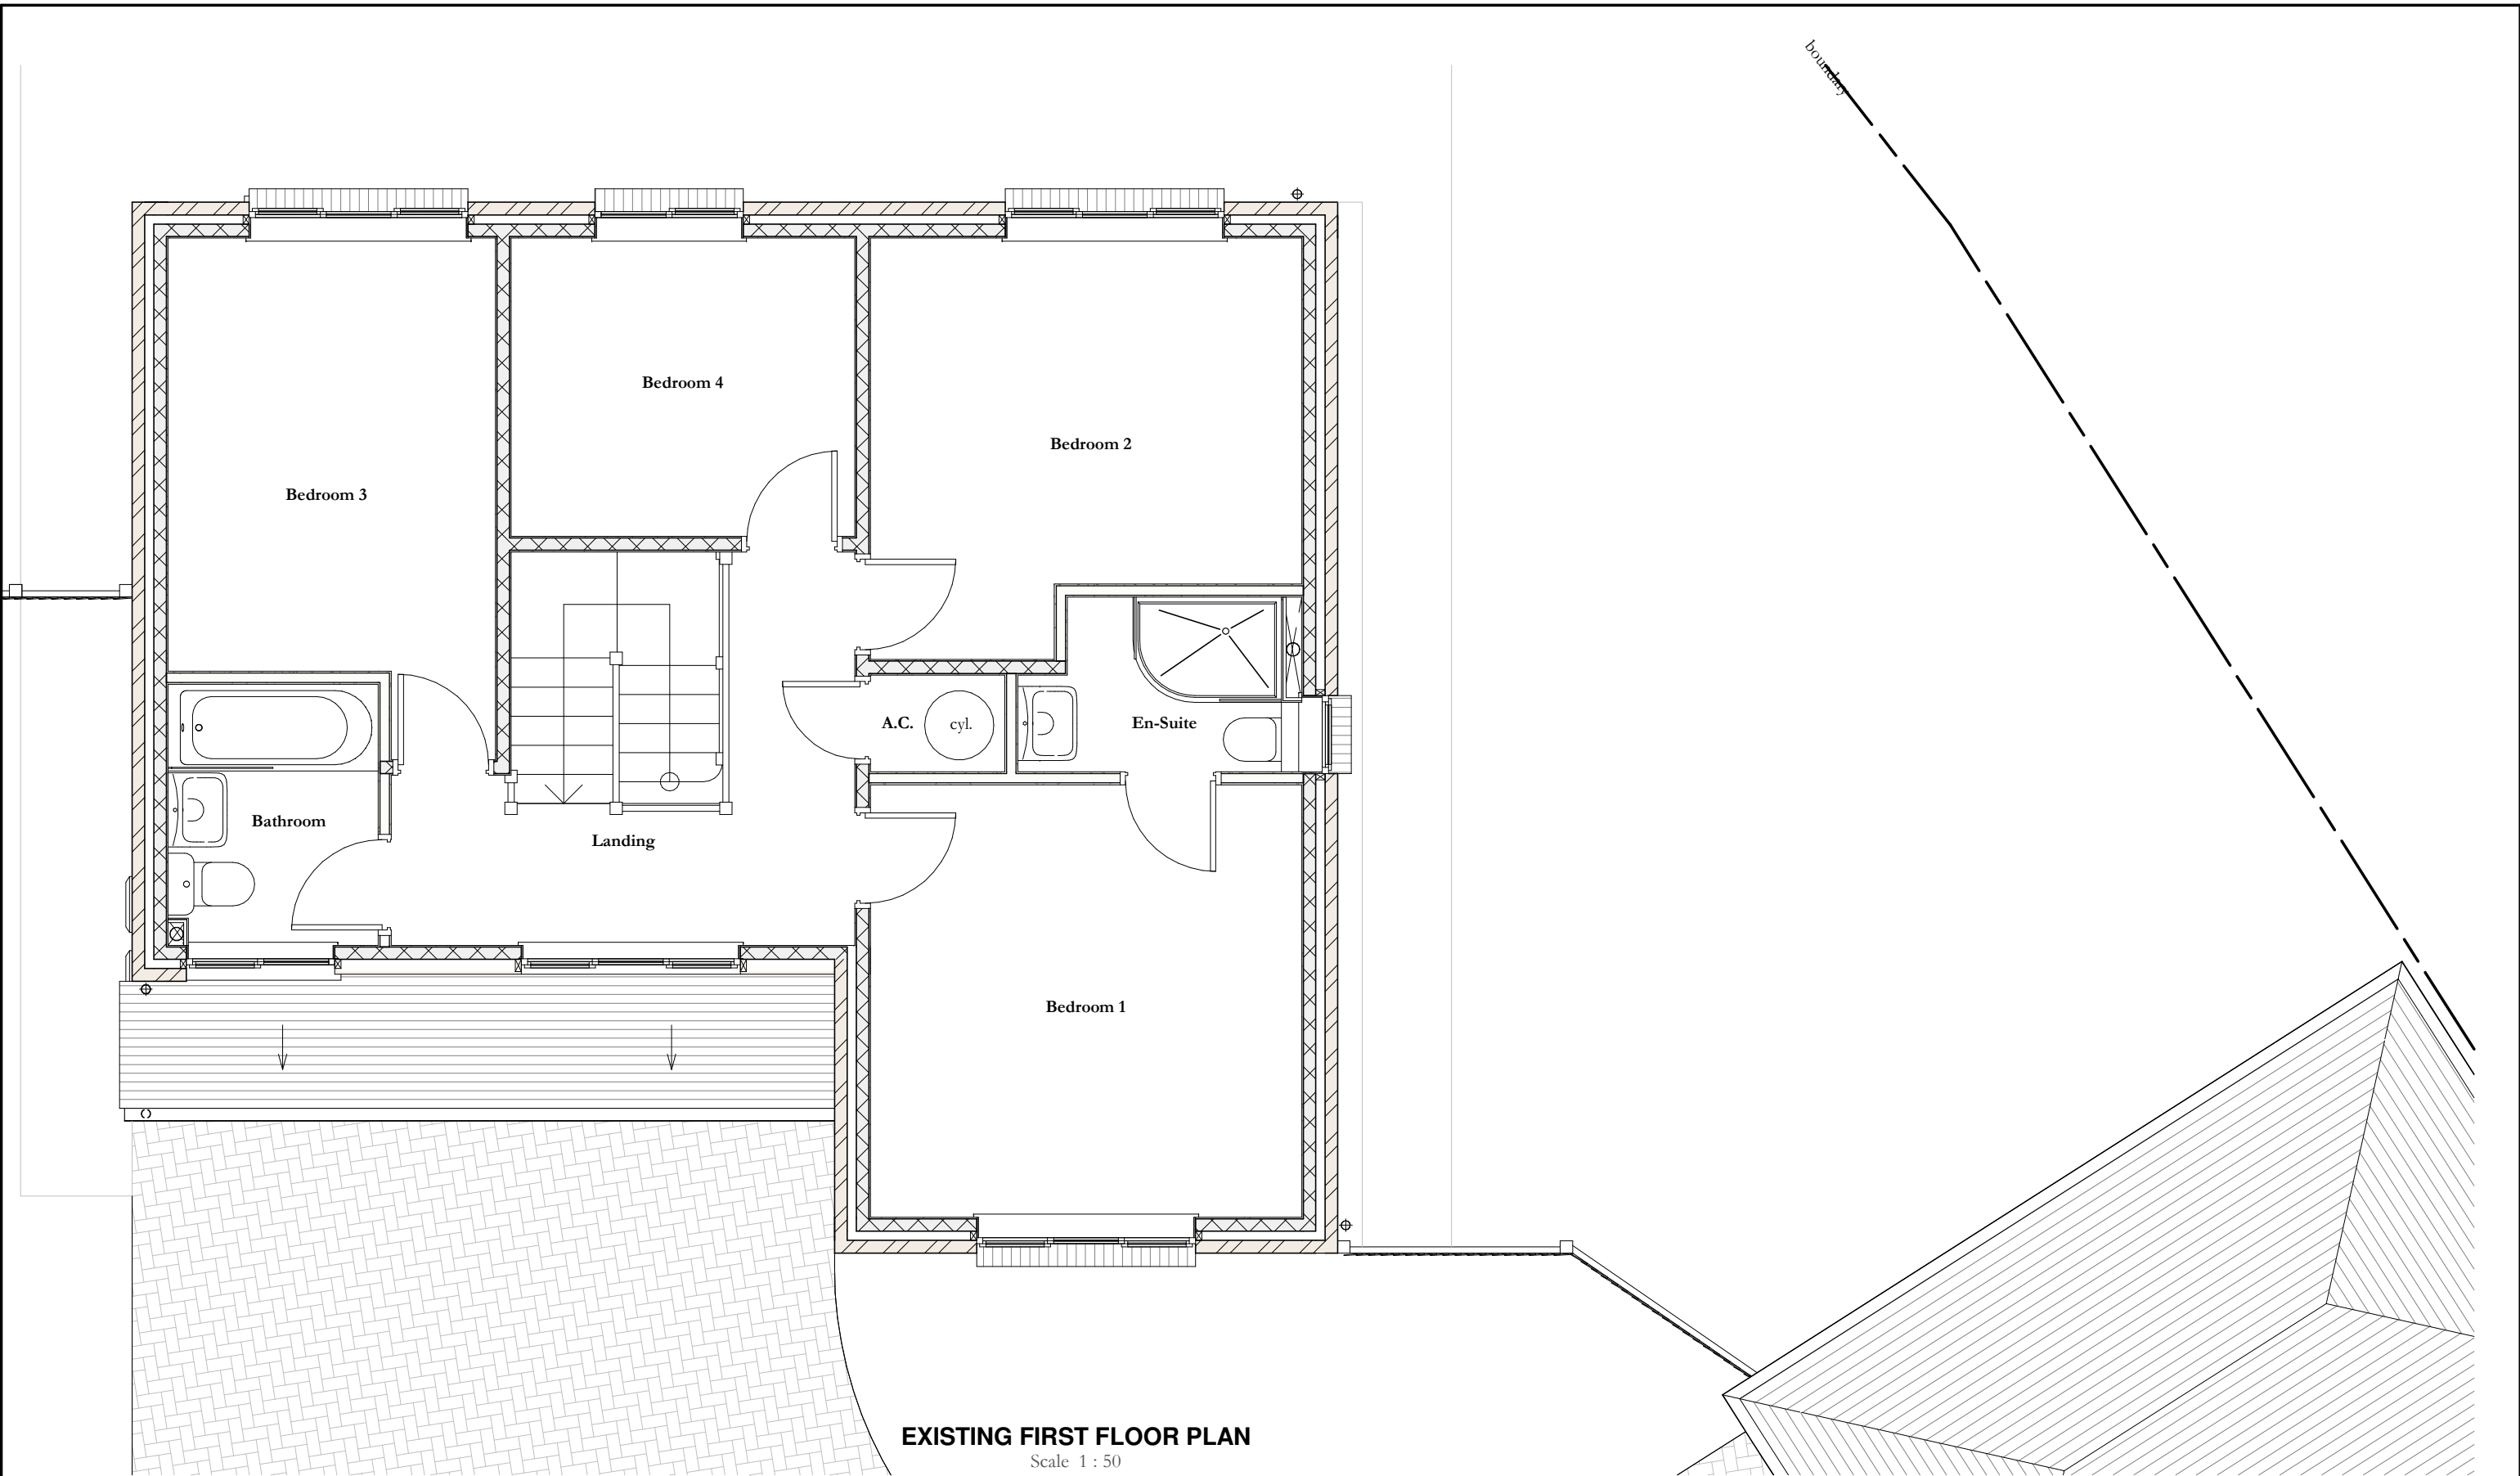

EXISTING FIRST FLOOR PLAN

Scale 1 : 50

Scale
(Scale 1:50 at A3)

0 500 1,000 1,500 2,500

© Copyright of J M Redman Architecture. No disclosure or copy may be made without the written permission of J M Redman Architecture. All dimensions to be verified on site, all works to comply with current building regulations

A	planning issue			JMR	25/07/2025
0	preliminary issue for comment			JMR	20/06/2025
Rev.	Revision Details			By	Date
Date	25/07/2025			Drawn	JMR
Client					
MR. & MRS. BRUNSDEN					

Project Location	
23 COTTERELL GARDENS, TWYFORD, READING, BERKSHIRE. RG10 0XP	
Project Description	
SINGLE STOREY SIDE EXTENSION	
Drawing Title	
EXISTING FIRST FLOOR PLAN	

Scale	1 : 50	Drawing No.
Sheet Size	A3	JMR-25004-004-A

JMREDMAN

ARCHITECTURE

Jamie M. Redman MCAT
Jamie@jmr.co.uk | 07823774153
www.JMRedman.co.uk