

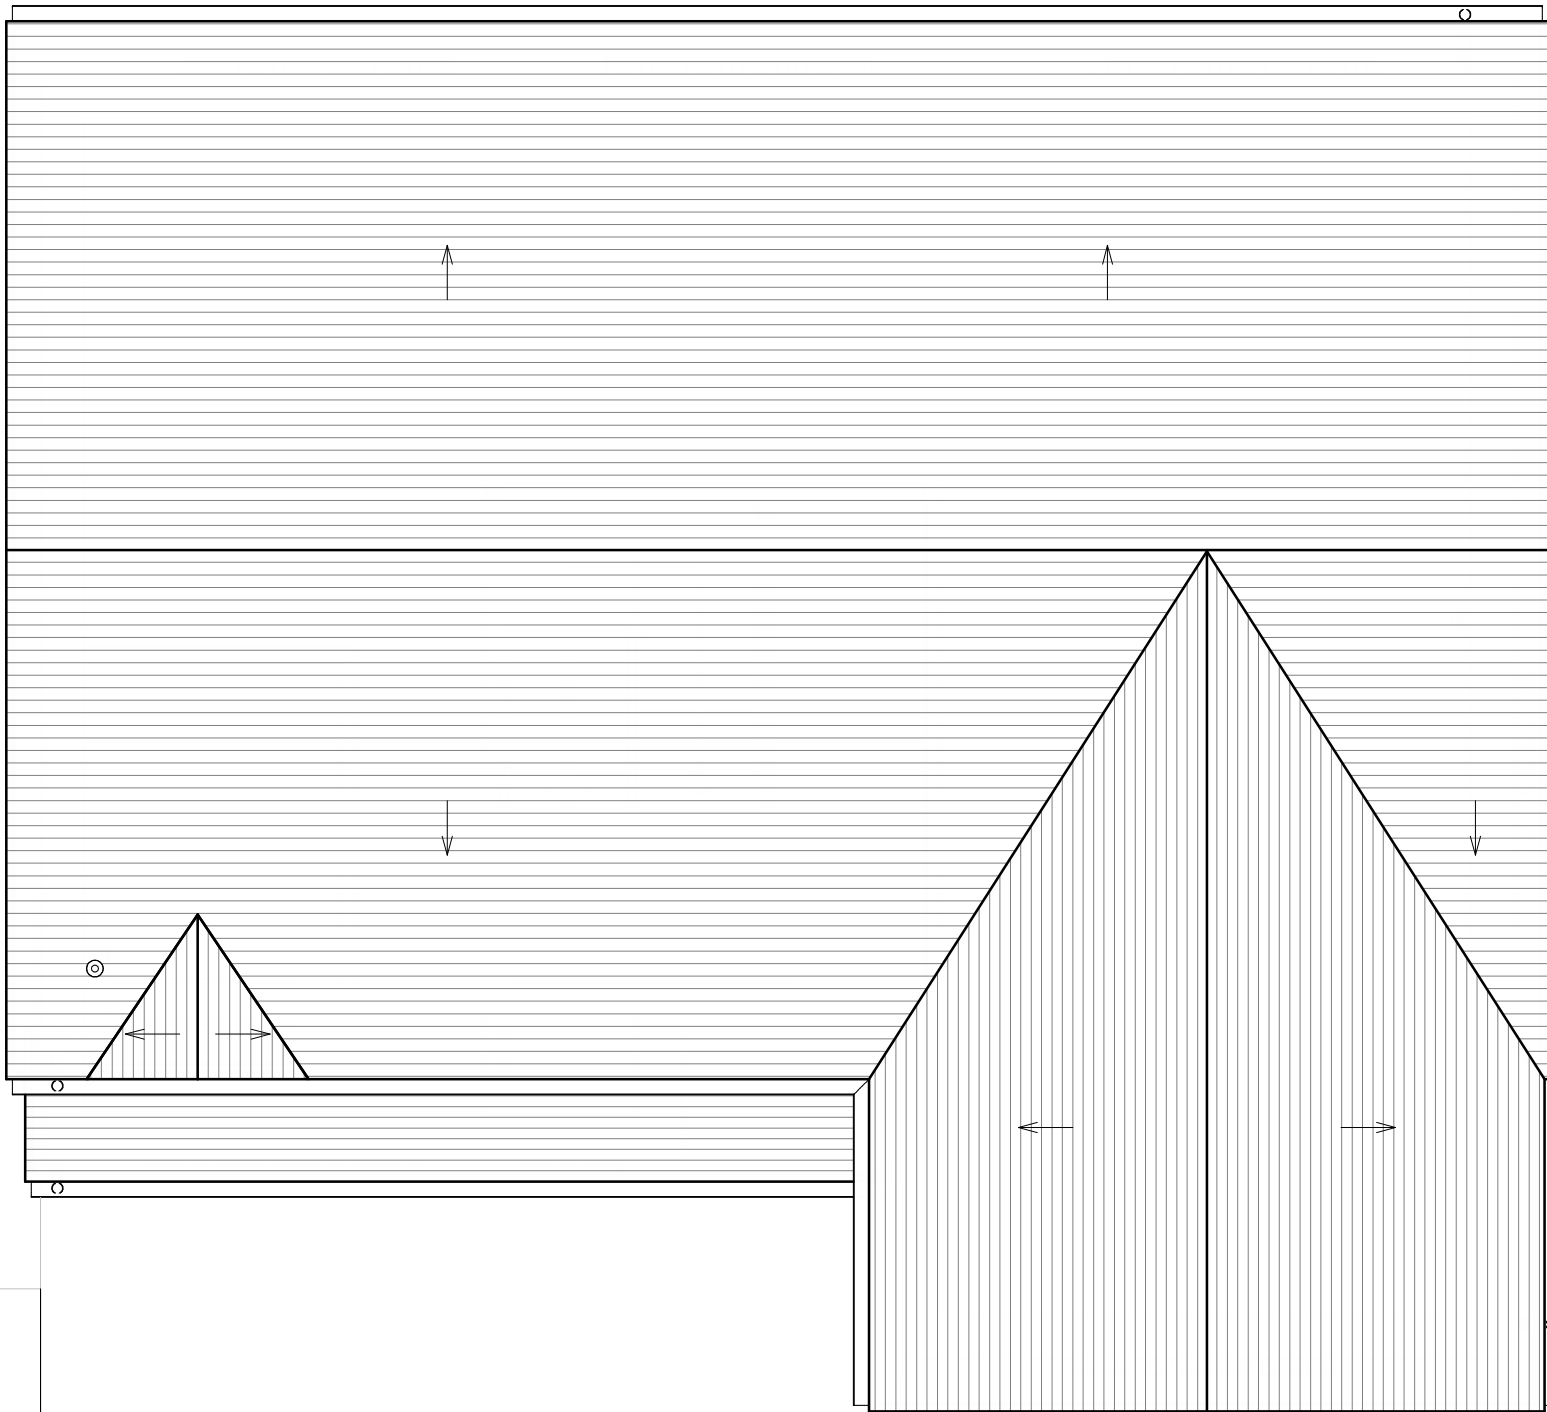


 

EXISTING ROOF PLAN

Scale 1 : 50

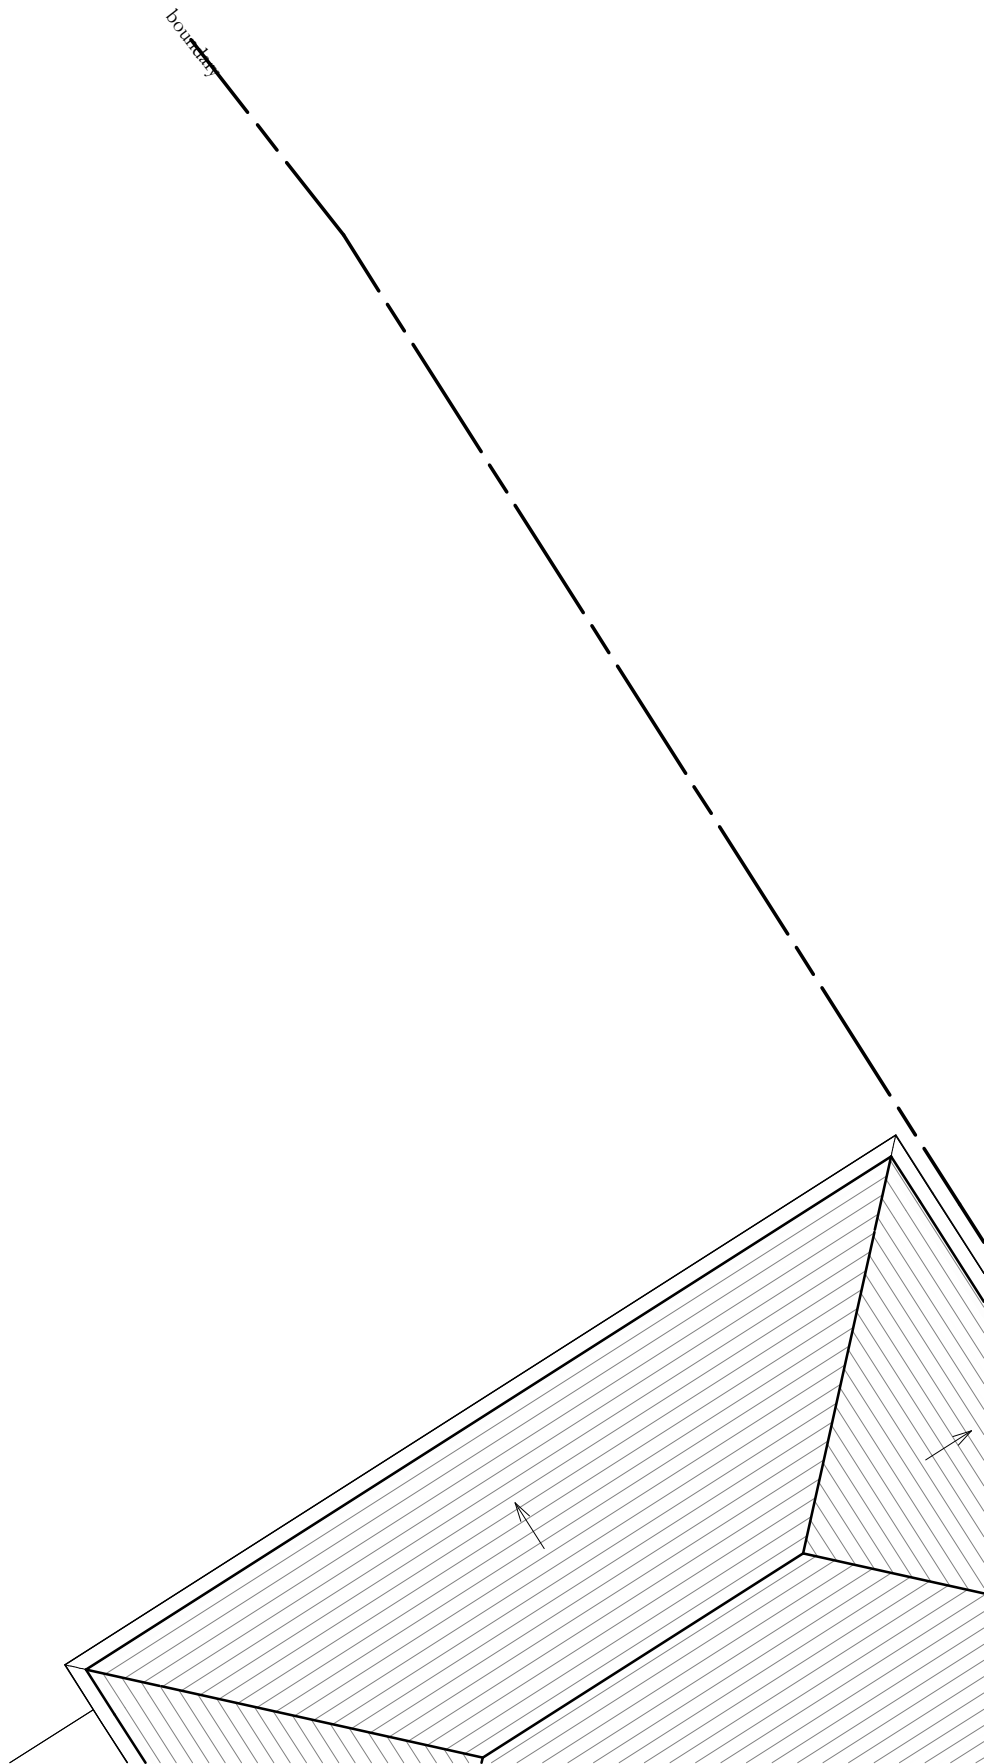

© Copyright of J M Redman Architecture. No disclosure or copy may be made without the written permission of J M Redman Architecture. All dimensions to be verified on site, all works to comply with current building regulations

A	planning issue	JMR	25/07/2025
0	preliminary issue for comment	JMR	20/06/2025
Rev.	Revision Details	By	Date

Date **25/07/2025** Drawn **JMR**

Client **MR. & MRS. BRUNSDEN**

Project Location
**23 COTTERELL GARDENS,
TWYFORD, READING,
BERKSHIRE. RG10 0XP**

Project Description
**SINGLE STOREY SIDE
EXTENSION**

Drawing Title
EXISTING ROOF PLAN

Scale **1 : 50** Drawing No. **JMR-25004-005-A**
Sheet Size **A3**

JMREDMAN
ARCHITECTURE

Jamie M. Redman MCIAT
Jamie@jmr.a.co.uk | 07823774153
www.JMRedman.co.uk