


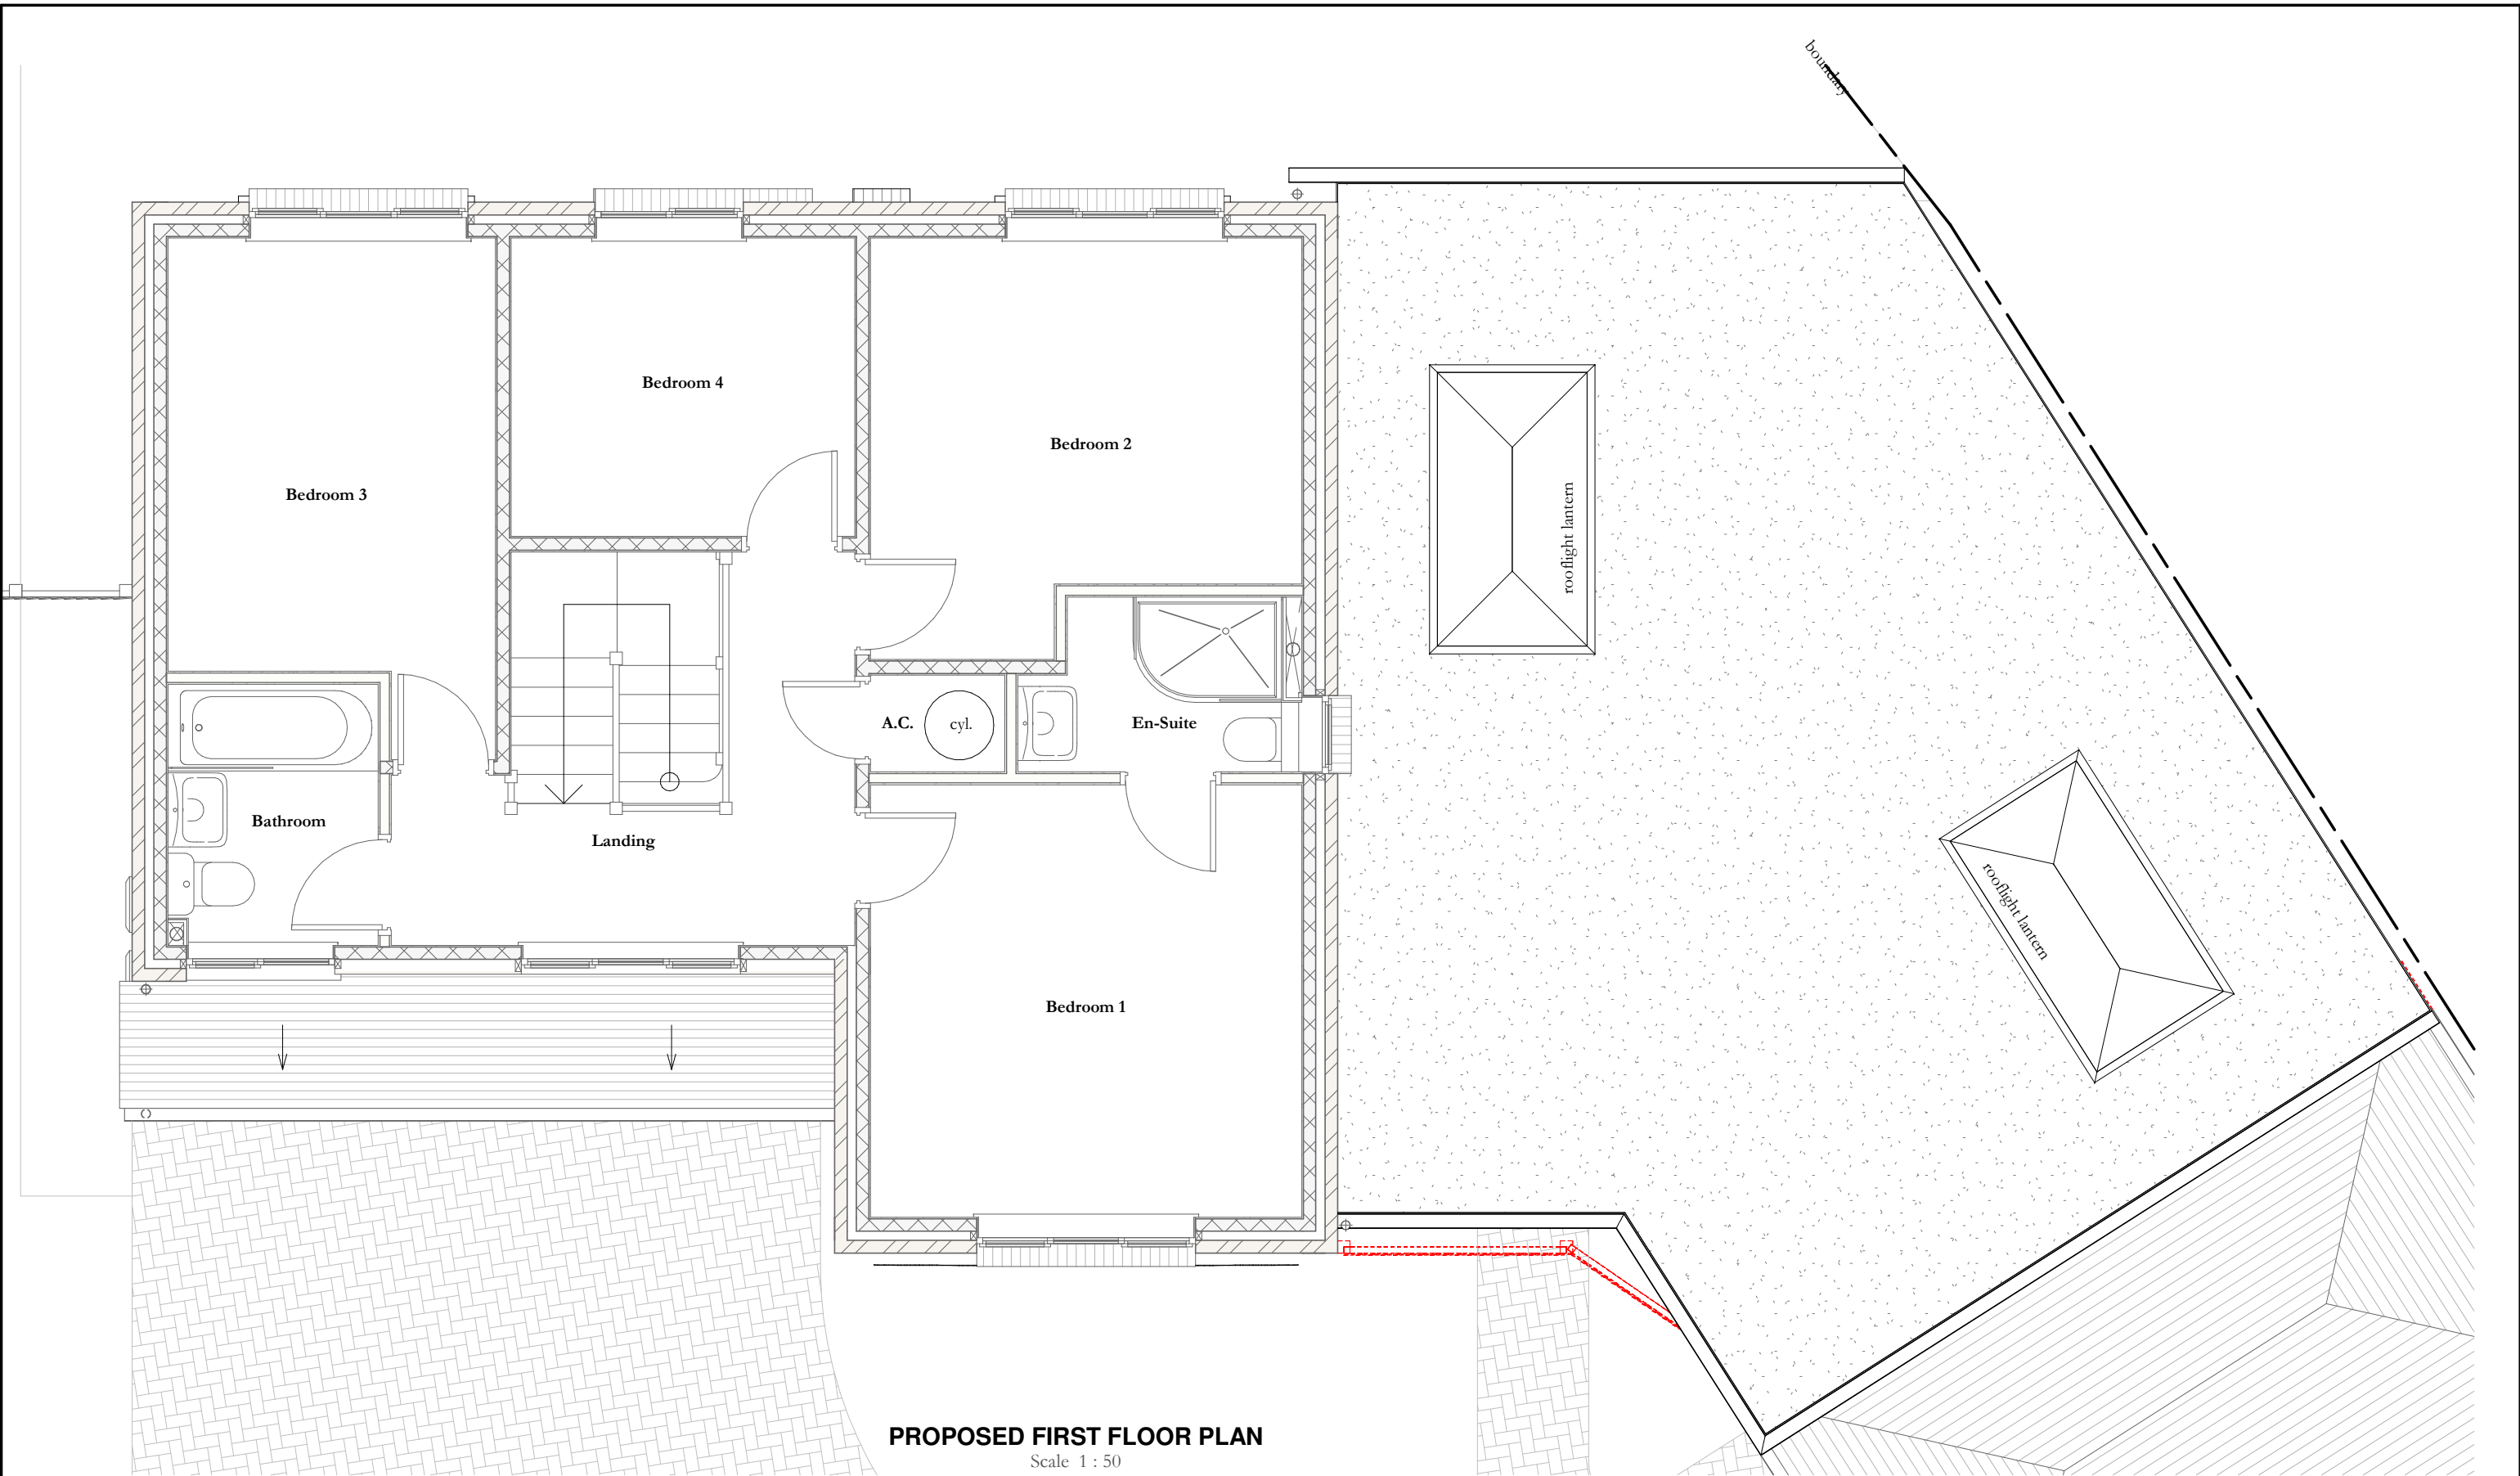

PROPOSED FIRST FLOOR PLAN
Scale 1 : 50

Scale
(Scale 1:50 at A3)

0 500 1,000 1,500 2,500

© Copyright of J M Redman Architecture. No disclosure or copy may be made without the written permission of J M Redman Architecture. All dimensions to be verified on site, all works to comply with current building regulations

D	planning issue	JMR	15/08/2025
C	preliminary issue	JMR	08/08/2025
B	preliminary issue	JMR	25/07/2025
A	preliminary issue	JMR	05/07/2025
0	preliminary issue for comment	JMR	20/06/2025
Rev.	Revision Details	By	Date
Date	15/08/2025	Drawn	JMR
Client	MR. & MRS. BRUNSDEN		

Project Location	23 COTTERELL GARDENS, TWYFORD, READING, BERKSHIRE. RG10 0XP
Project Description	SINGLE STOREY SIDE EXTENSION
Drawing Title	PROPOSED FIRST FLOOR PLAN

Scale	1 : 50	Drawing No.	JMR-25004-008-D
Sheet Size	A3		
JMREDMAN ARCHITECTURE Jamie M. Redman MCAT Jamie@jmr.co.uk 07823774153 www.JMRedman.co.uk			