


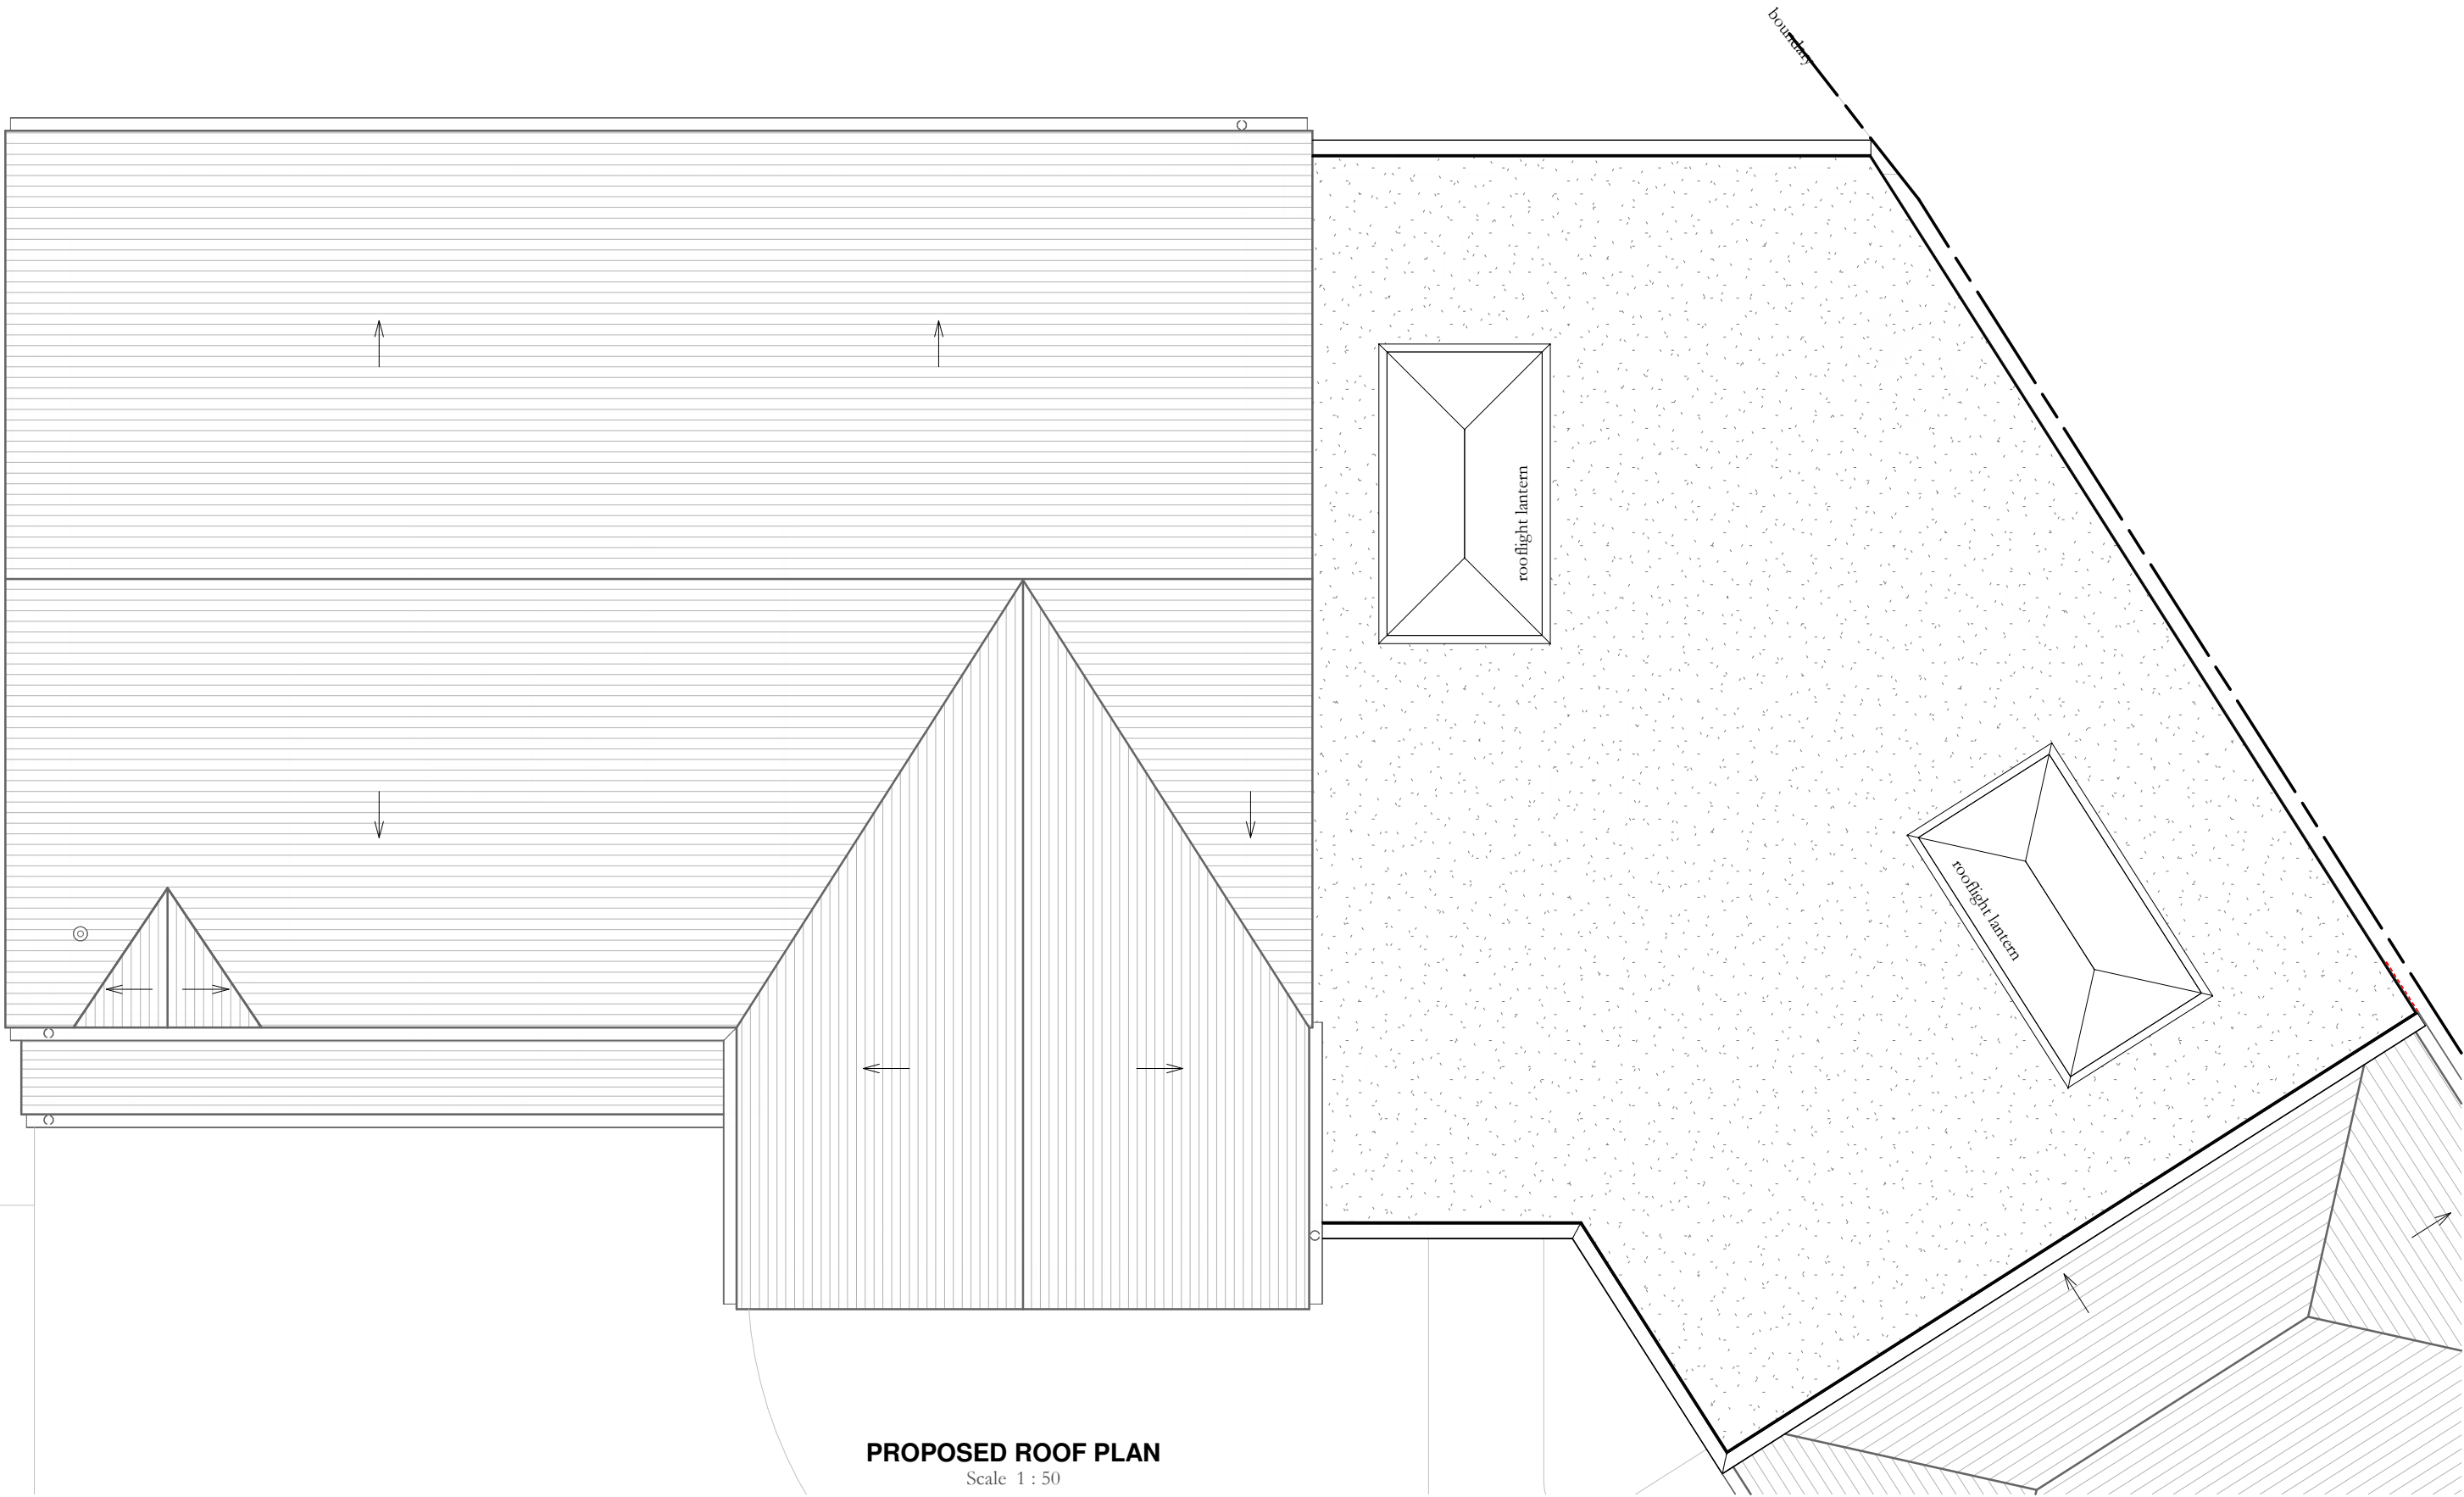

PROPOSED ROOF PLAN
Scale 1 : 50

Scale
(Scale 1:50 at A3)
0 500 1,000 1,500 2,500

© Copyright of J M Redman Architecture. No disclosure or copy may be made without the written permission of J M Redman Architecture. All dimensions to be verified on site, all works to comply with current building regulations

D	planning issue	JMR	15/08/2025
C	preliminary issue	JMR	08/08/2025
B	preliminary issue	JMR	25/07/2025
A	preliminary issue	JMR	05/07/2025
0	preliminary issue for comment	JMR	20/06/2025
Rev.	Revision Details		By Date
Date	15/08/2025	Drawn	JMR
Client			
MR. & MRS. BRUNSDEN			

Project Location
**23 COTTERELL GARDENS,
TWYFORD, READING,
BERKSHIRE. RG10 0XP**

Project Description
**SINGLE STOREY SIDE
EXTENSION**

Drawing Title
PROPOSED ROOF PLAN

Scale
1 : 50

Sheet Size
A3

Drawing No.
JMR-25004-009-D

JMREDMAN
ARCHITECTURE

Jamie M. Redman MCAT
jamie@jmr.co.uk | 07823774153
www.JMRedman.co.uk