

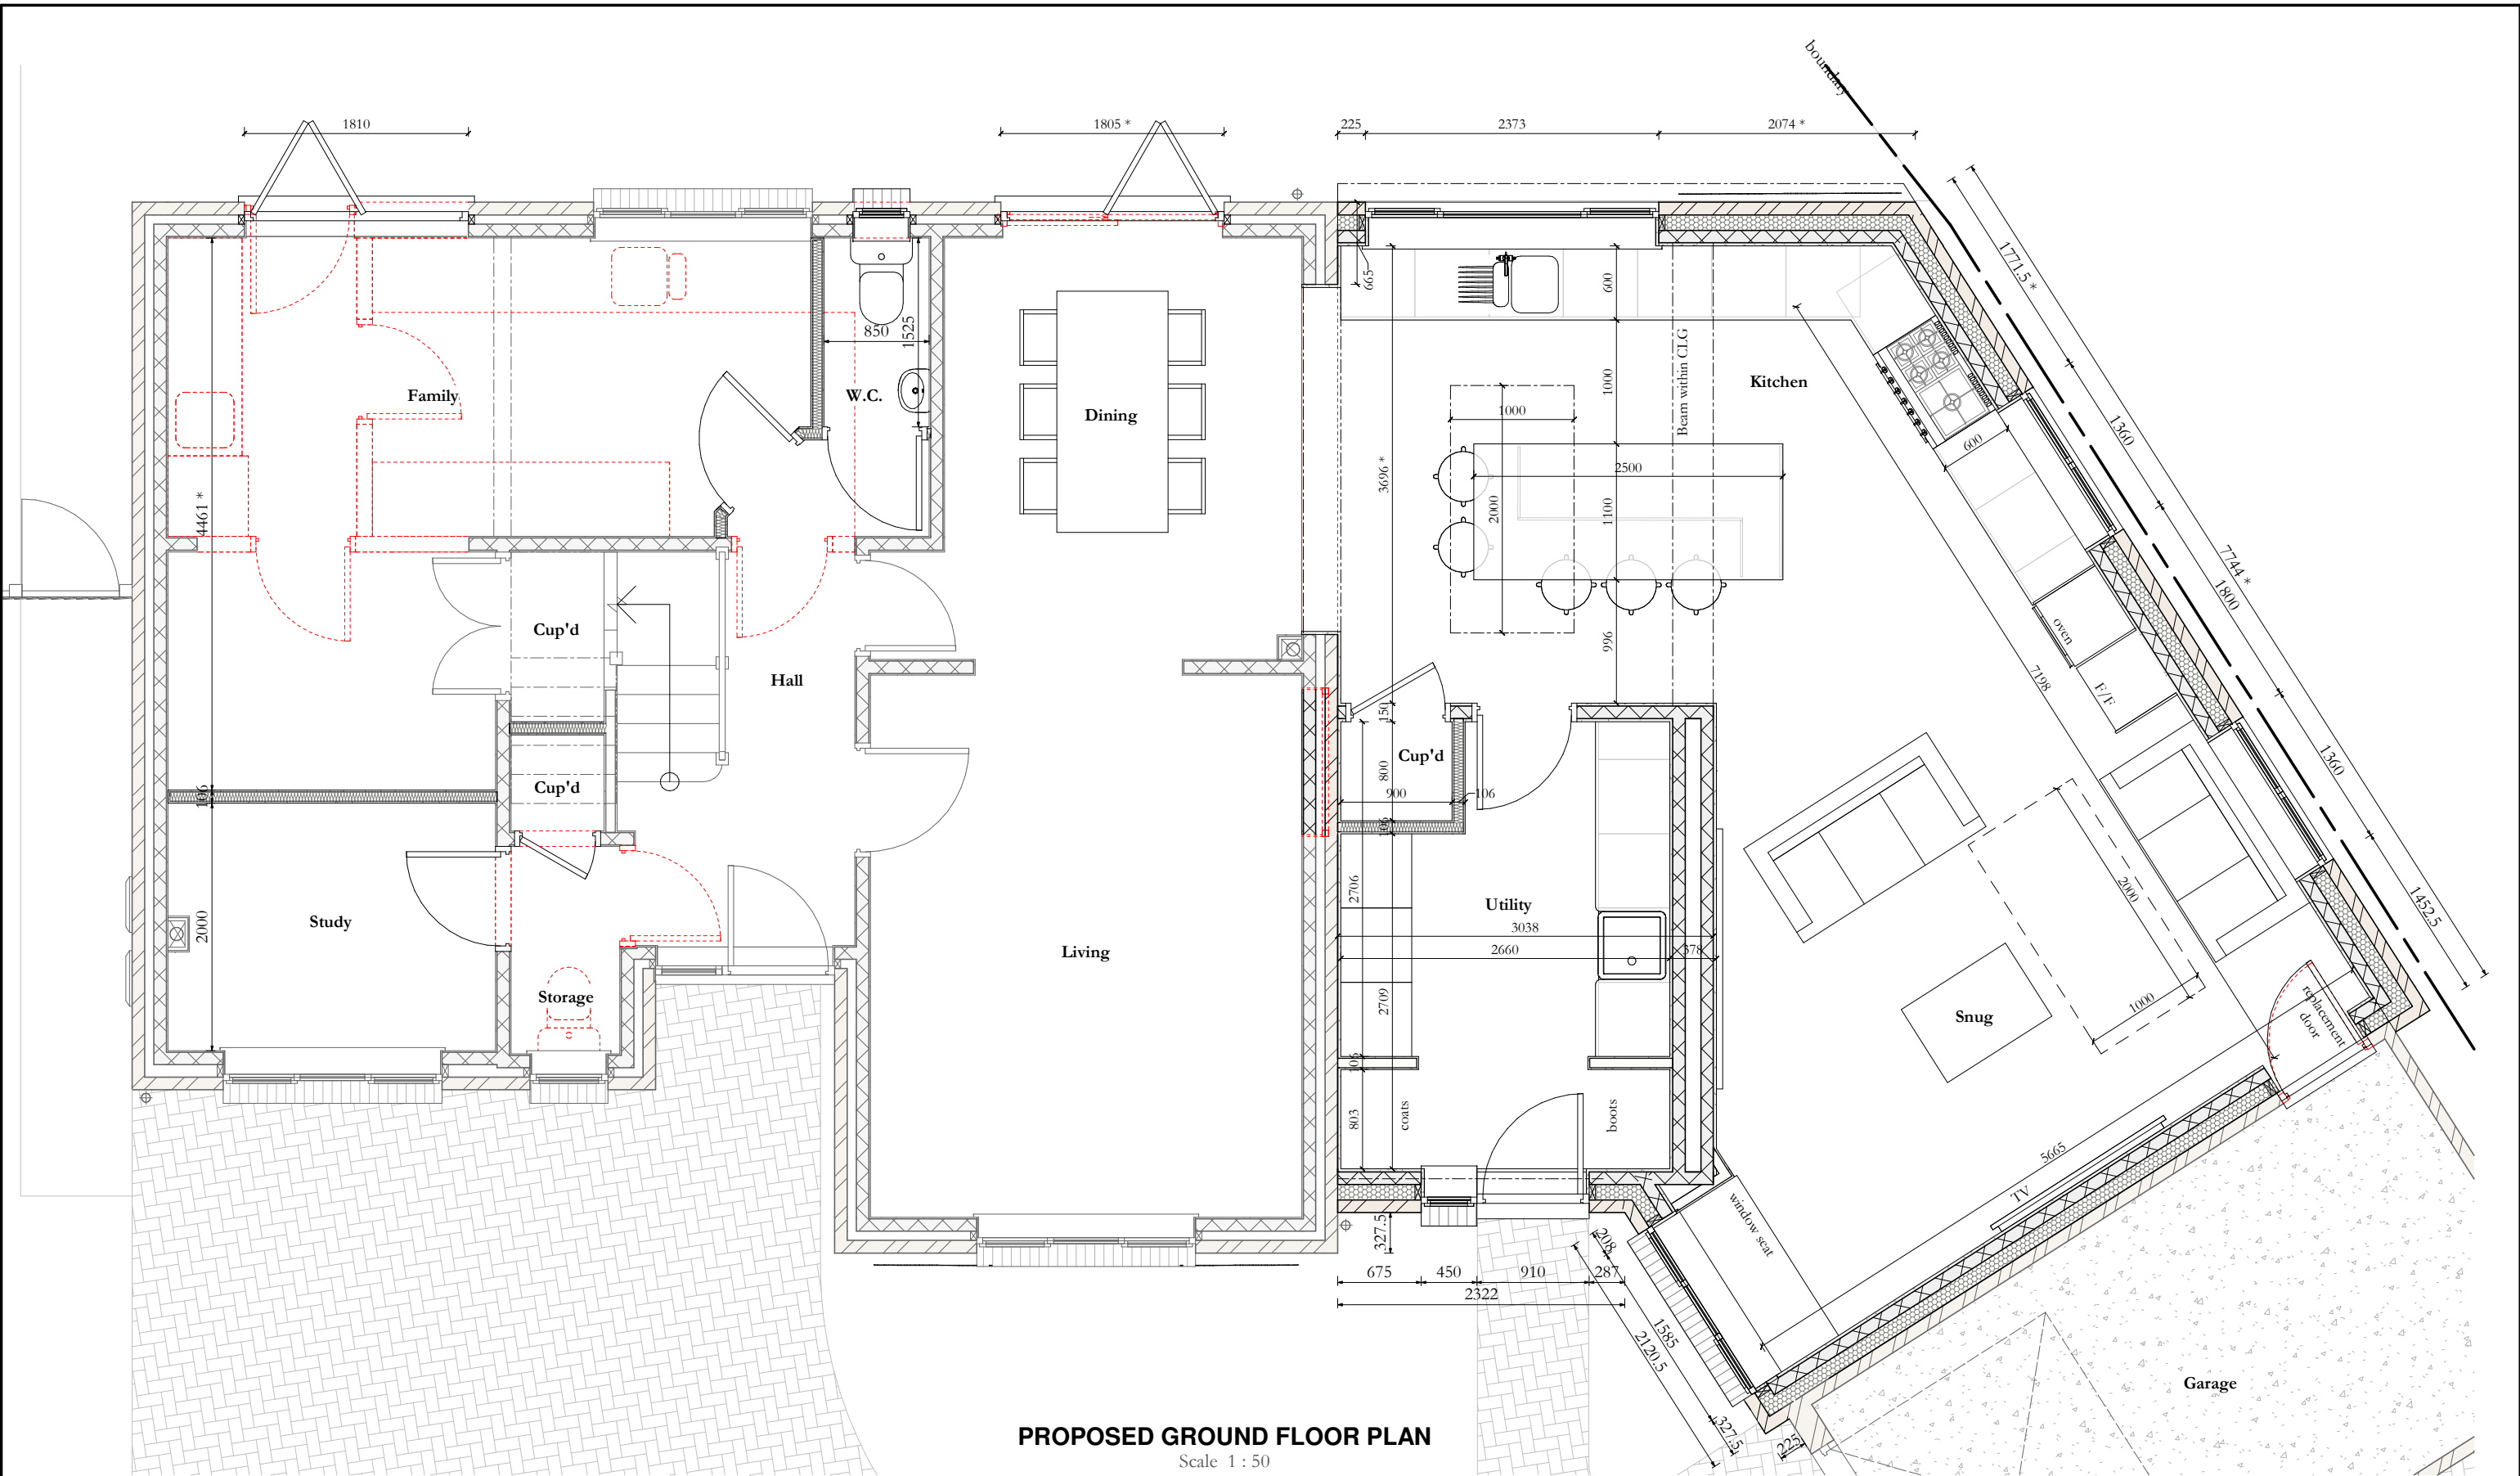


 

PROPOSED GROUND FLOOR PLAN
Scale 1 : 50

 

* dimension is based on existing and shown as indicative only, to be checked & adjusted on site

Scale (Scale 1:50 at A3) 0 500 1,000 1,500 2,500 					Project Location		Scale 1 : 50	Drawing No.
					23 COTTERELL GARDENS, TWYFORD, READING, BERKSHIRE. RG10 0XP		Sheet Size A3	JMR-25004-007-E
					Project Description			
					SINGLE STOREY SIDE EXTENSION			
					Drawing Title			
				PROPOSED GROUND FLR PLAN		JMREDMAN ARCHITECTURE Jamie M. Redman MCIAT Jamie@jmr.co.uk 07823774153 www.JMRedman.co.uk		
© Copyright of J M Redman Architecture. No disclosure or copy may be made without the written permission of J M Redman Architecture. All dimensions to be verified on site, all works to comply with current building regulations				Client				
				MR. & MRS. BRUNSDEN				